SC5593-5-433

DEPARTMENT of the ARMY
Baltimore District, Corps of Engineers
P. O. Box 1715
BALTIMORE, MARYLAND 21203

JOB _____

SHEET NO. _____ OF _____

CALCULATED BY _____ DATE _____

CHECKED BY _____ DATE _____

SCALE _____

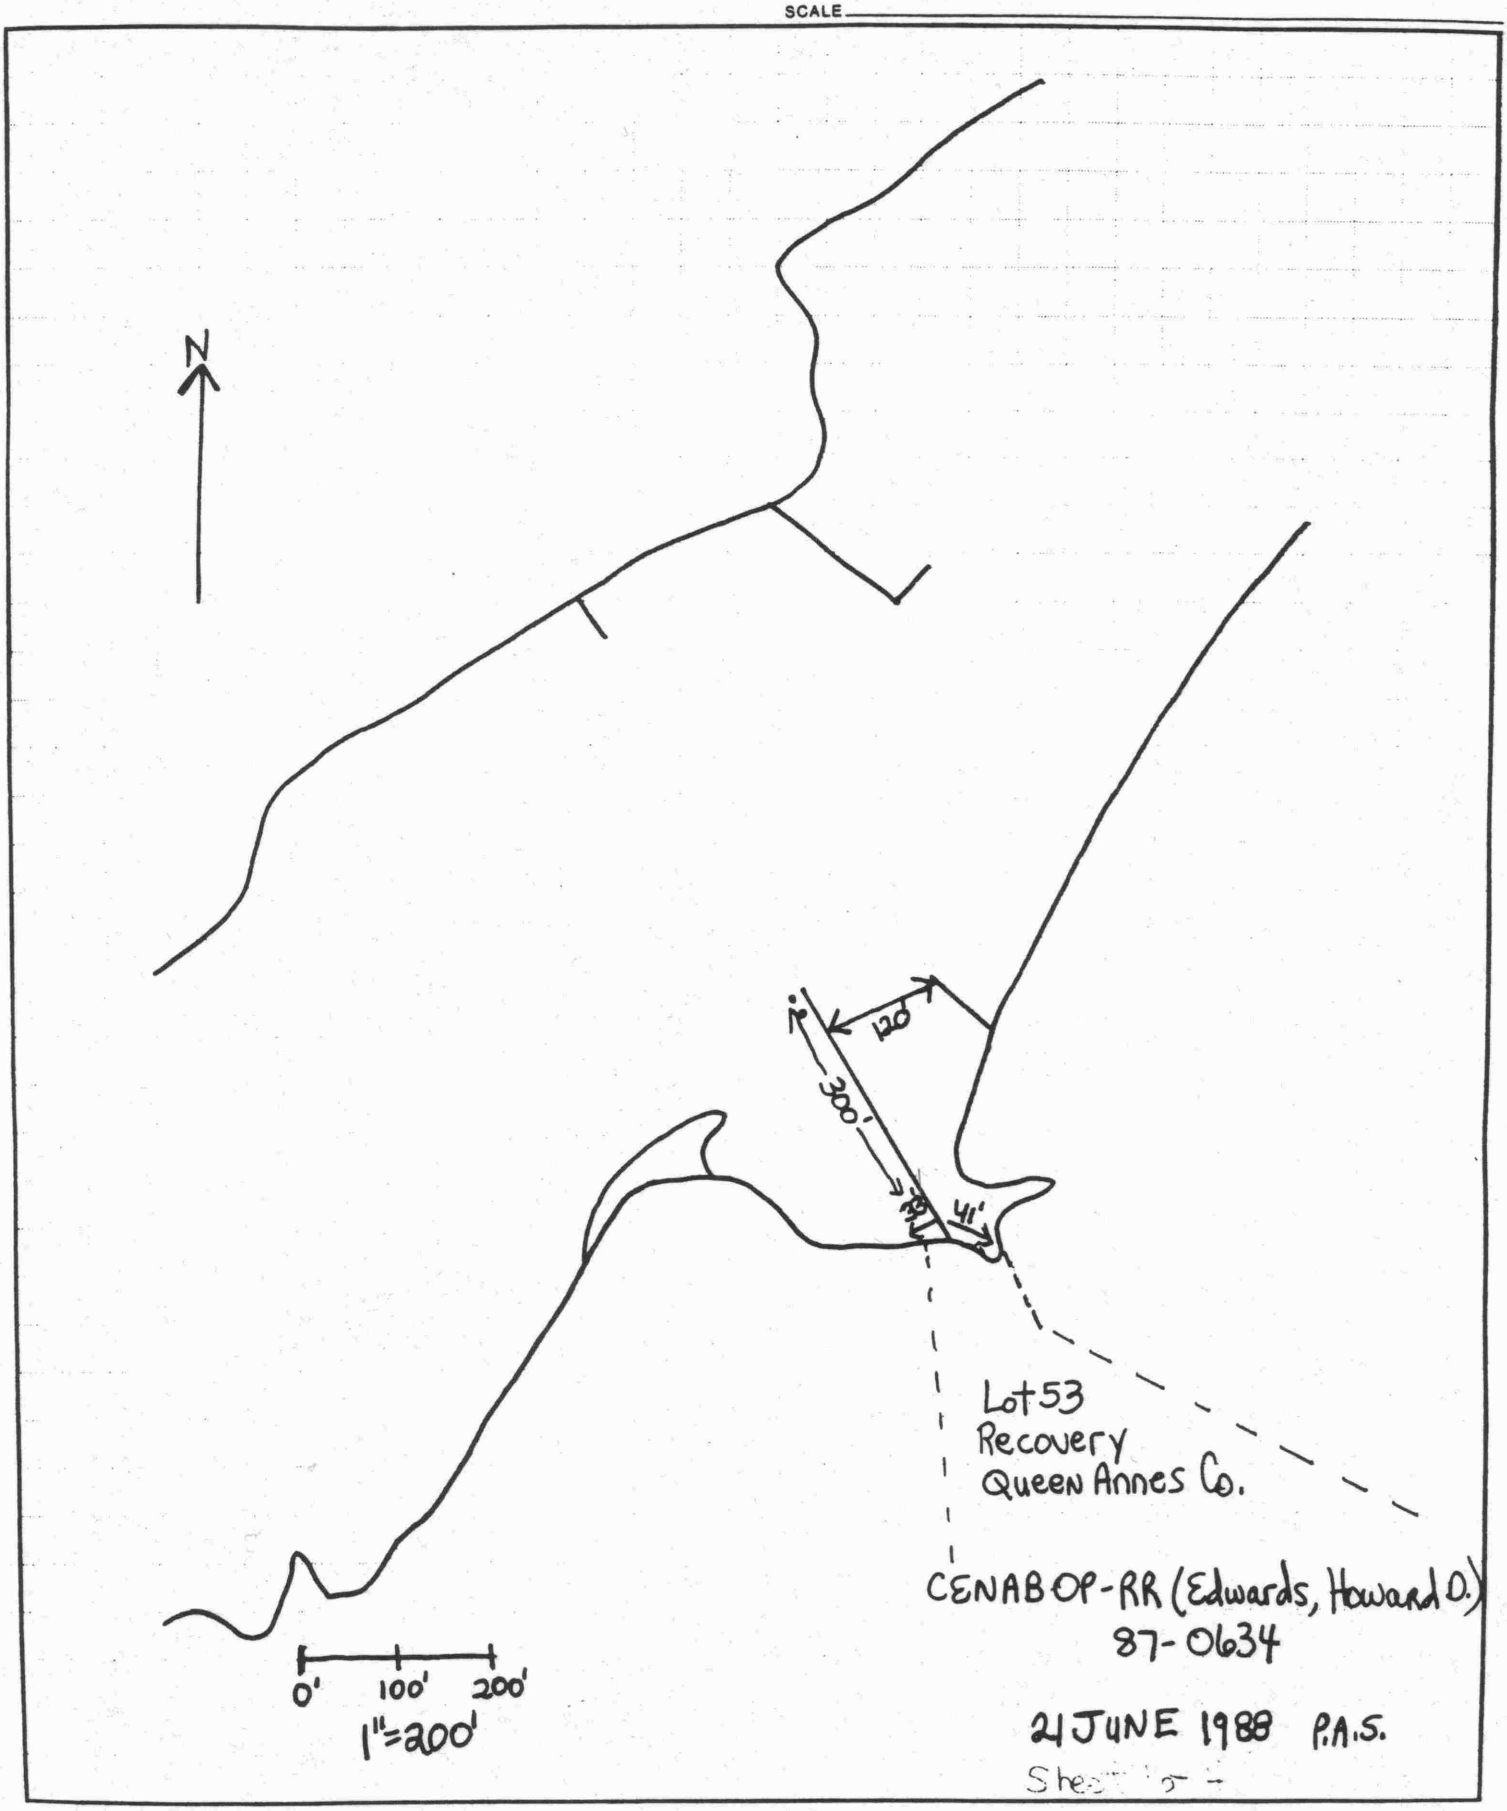

Lot 53
Recovery
Queen Annes Co.

CENABOP-RR (Edwards, Howard O.)
87-0634

21 JUNE 1988 P.A.S.

Sheet 5 -

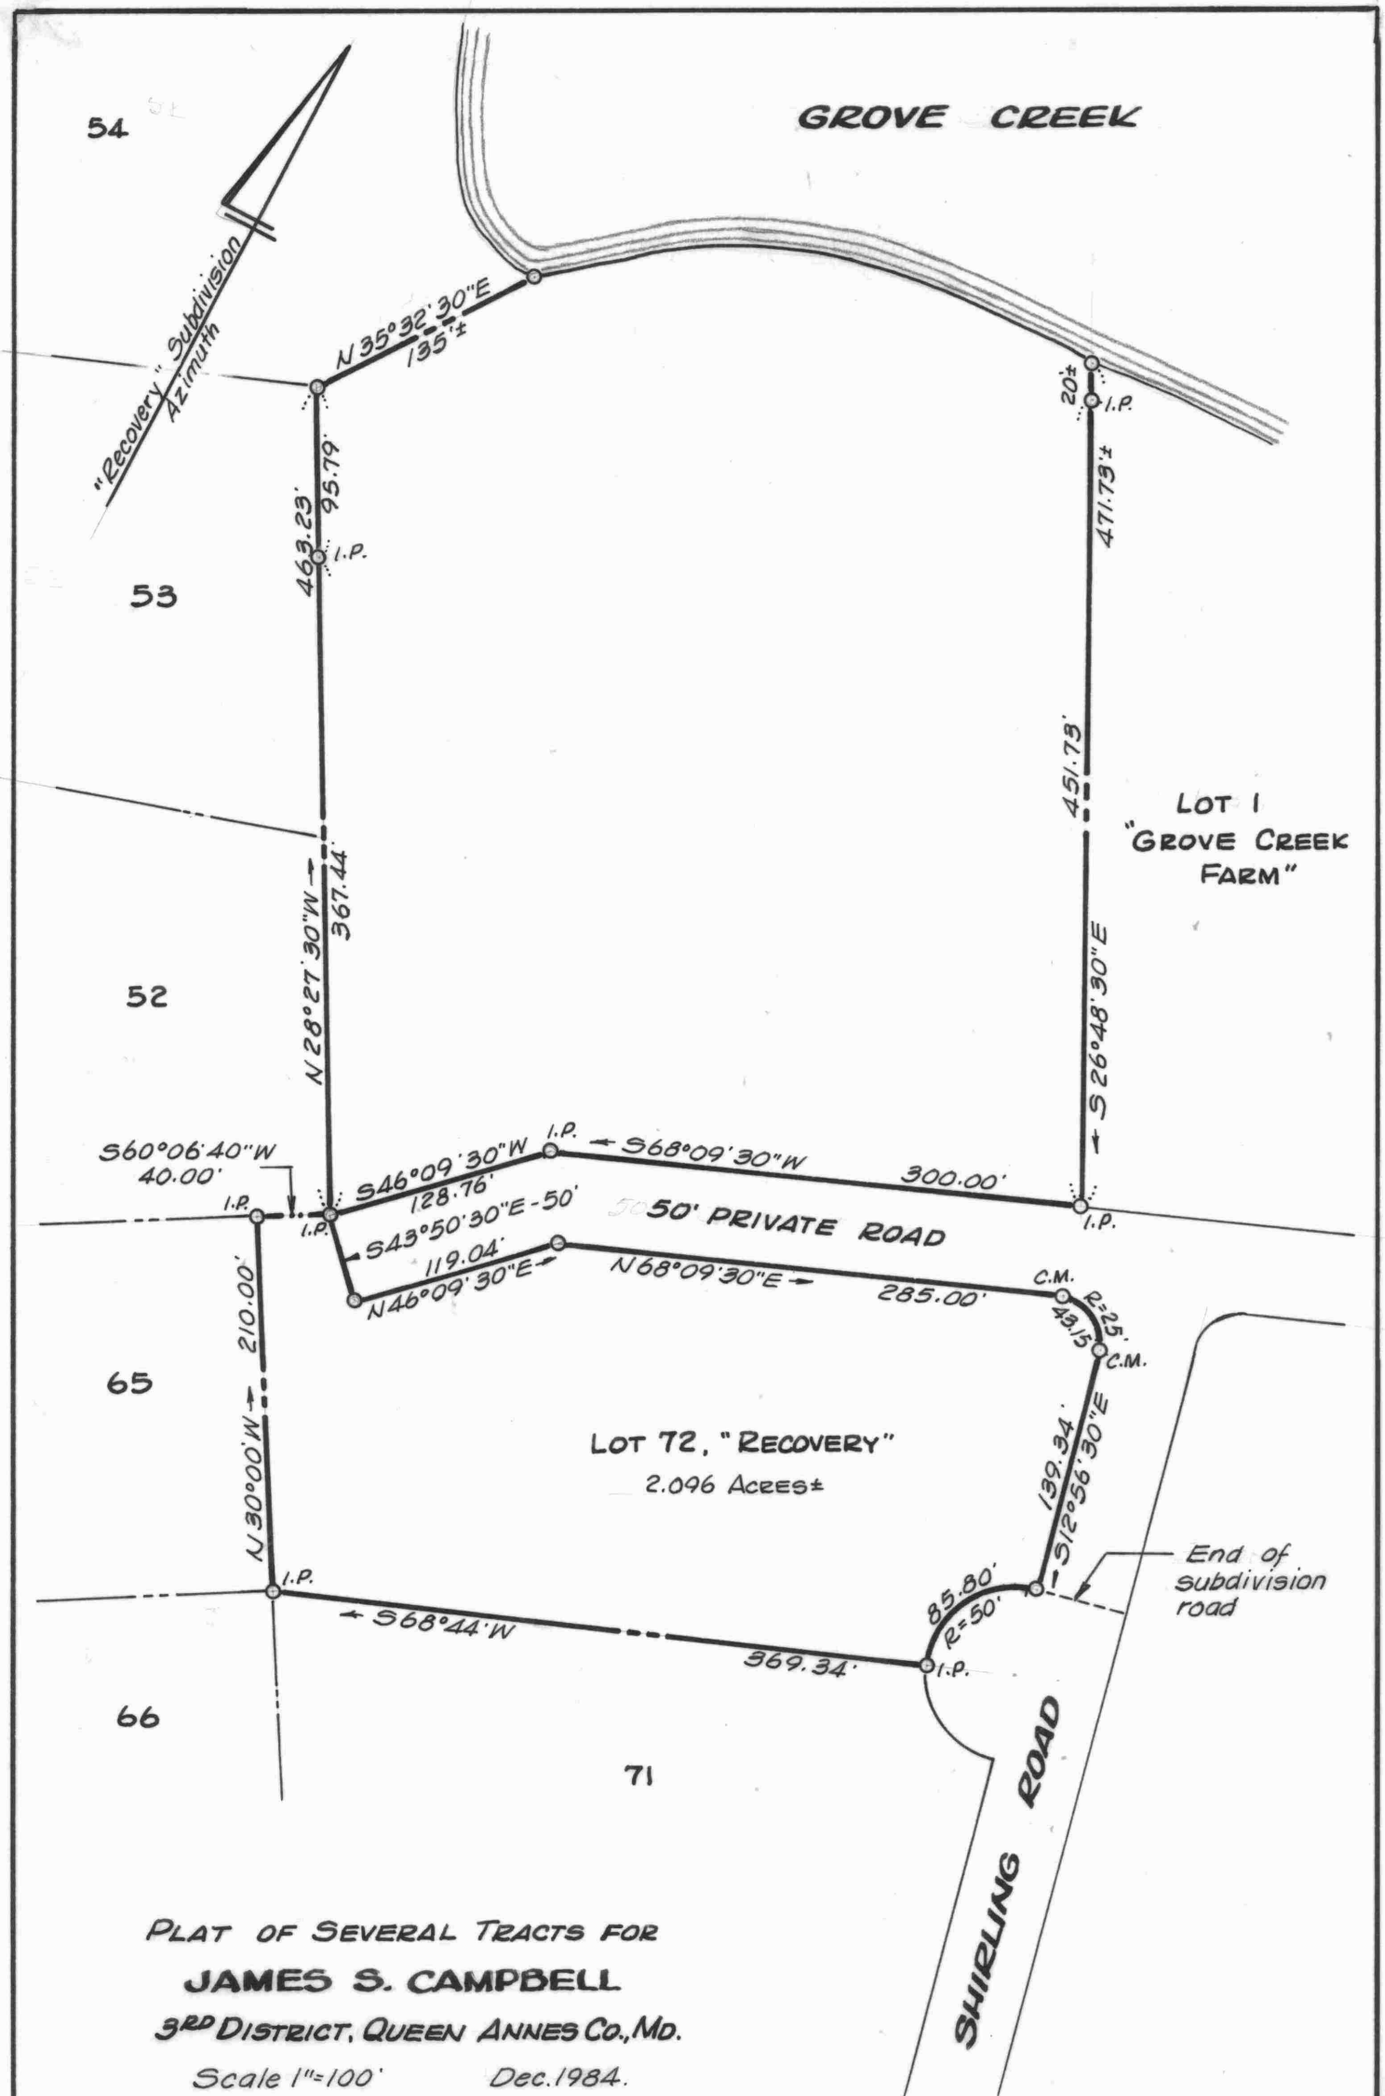

PLAT OF SEVERAL TRACTS FOR

JAMES S. CAMPBELL

3RD DISTRICT, QUEEN ANNES CO., MD.

Scale 1"=100' Dec. 1984.

William R. Nuttle, Reg. Surveyor
Chestertown, Md.

I.P. = iron pipe

C.M. = concrete monument

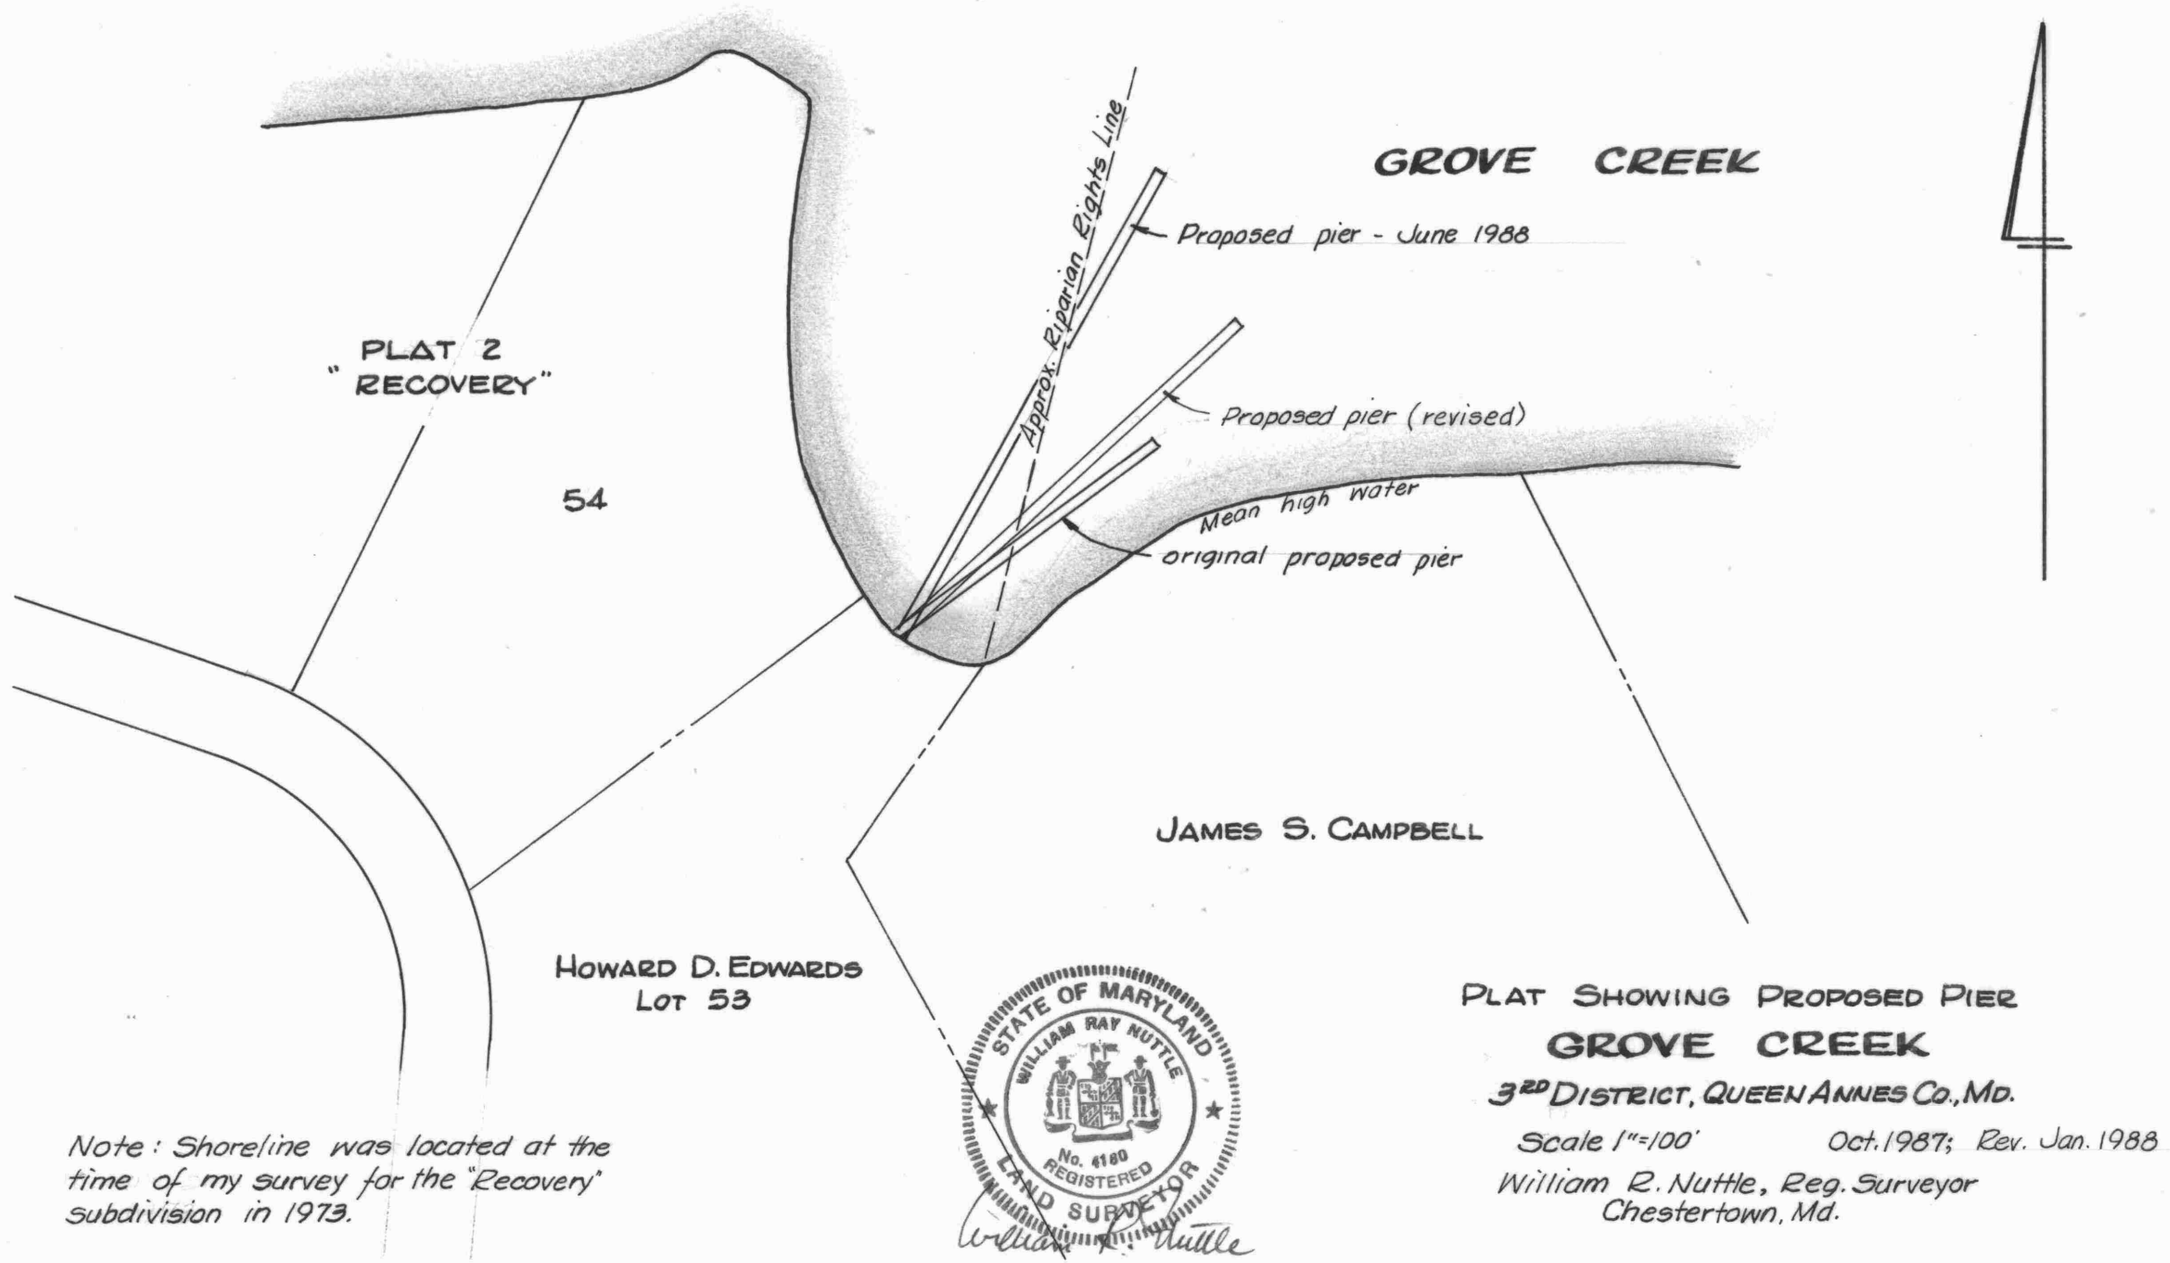

Note: Shoreline was located at the time of my survey for the "Recovery" subdivision in 1973.

PLAT SHOWING PROPOSED PIER

GROVE CREEK

3RD DISTRICT, QUEEN ANNES CO., MD.

Scale 1"=100' Oct. 1987; Rev. Jan. 1988

William R. Nuttle, Reg. Surveyor
Chestertown, Md.