SC5593-5-439

Lot 55
Plat Bk. - MWM 6/4

CORSICA LANDING ESTATES

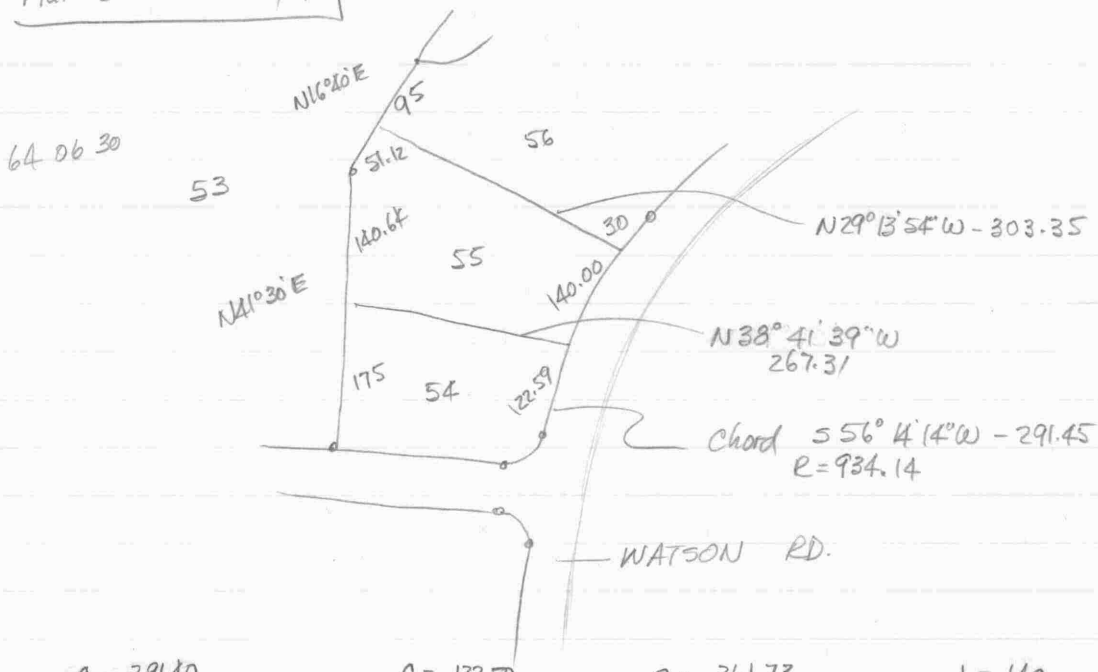

C = 291.40	C = 122.50	C = 261.73	L = 140
Lc = 292.59	L = 122.59	L = 262.59	C = 139.87
Δ = 17° 56' 45"	Δ = 07° 31' 08"	Δ = 16° 06' 21"	Δ = 08° 35' 13"

			5000	5000
A-B	N38°41'39"W -	267.31	5208.63	4832.89
B-C	N41°30'E -	140.64	5313.97	4926.08
C-D	N64°06'40"E	51.12	5382.94	4970.74
D-E -	S29°13'54"E -	303.35	5071.57	5120.218
D E-A	S59°13'53"W -	139.90		

N47°15'52"E	X-A	N51°01'26"E - 122.50	5077.05	5095.23
N51°01'26"E	X-E	N55°19'02"E - 261.73	5148.93	5215.22
N55°19'02"E	E-A	S59°04'34"W - 139.87		

5222.39	S29°13'54"E -	303.35		
5374.07	S59°04'34"W -	139.87		
	N38°41'39"W -	267.31		
	N41°30'E -	140.64	4977.37	4954.23
	N63°41'27"E -	51.06		

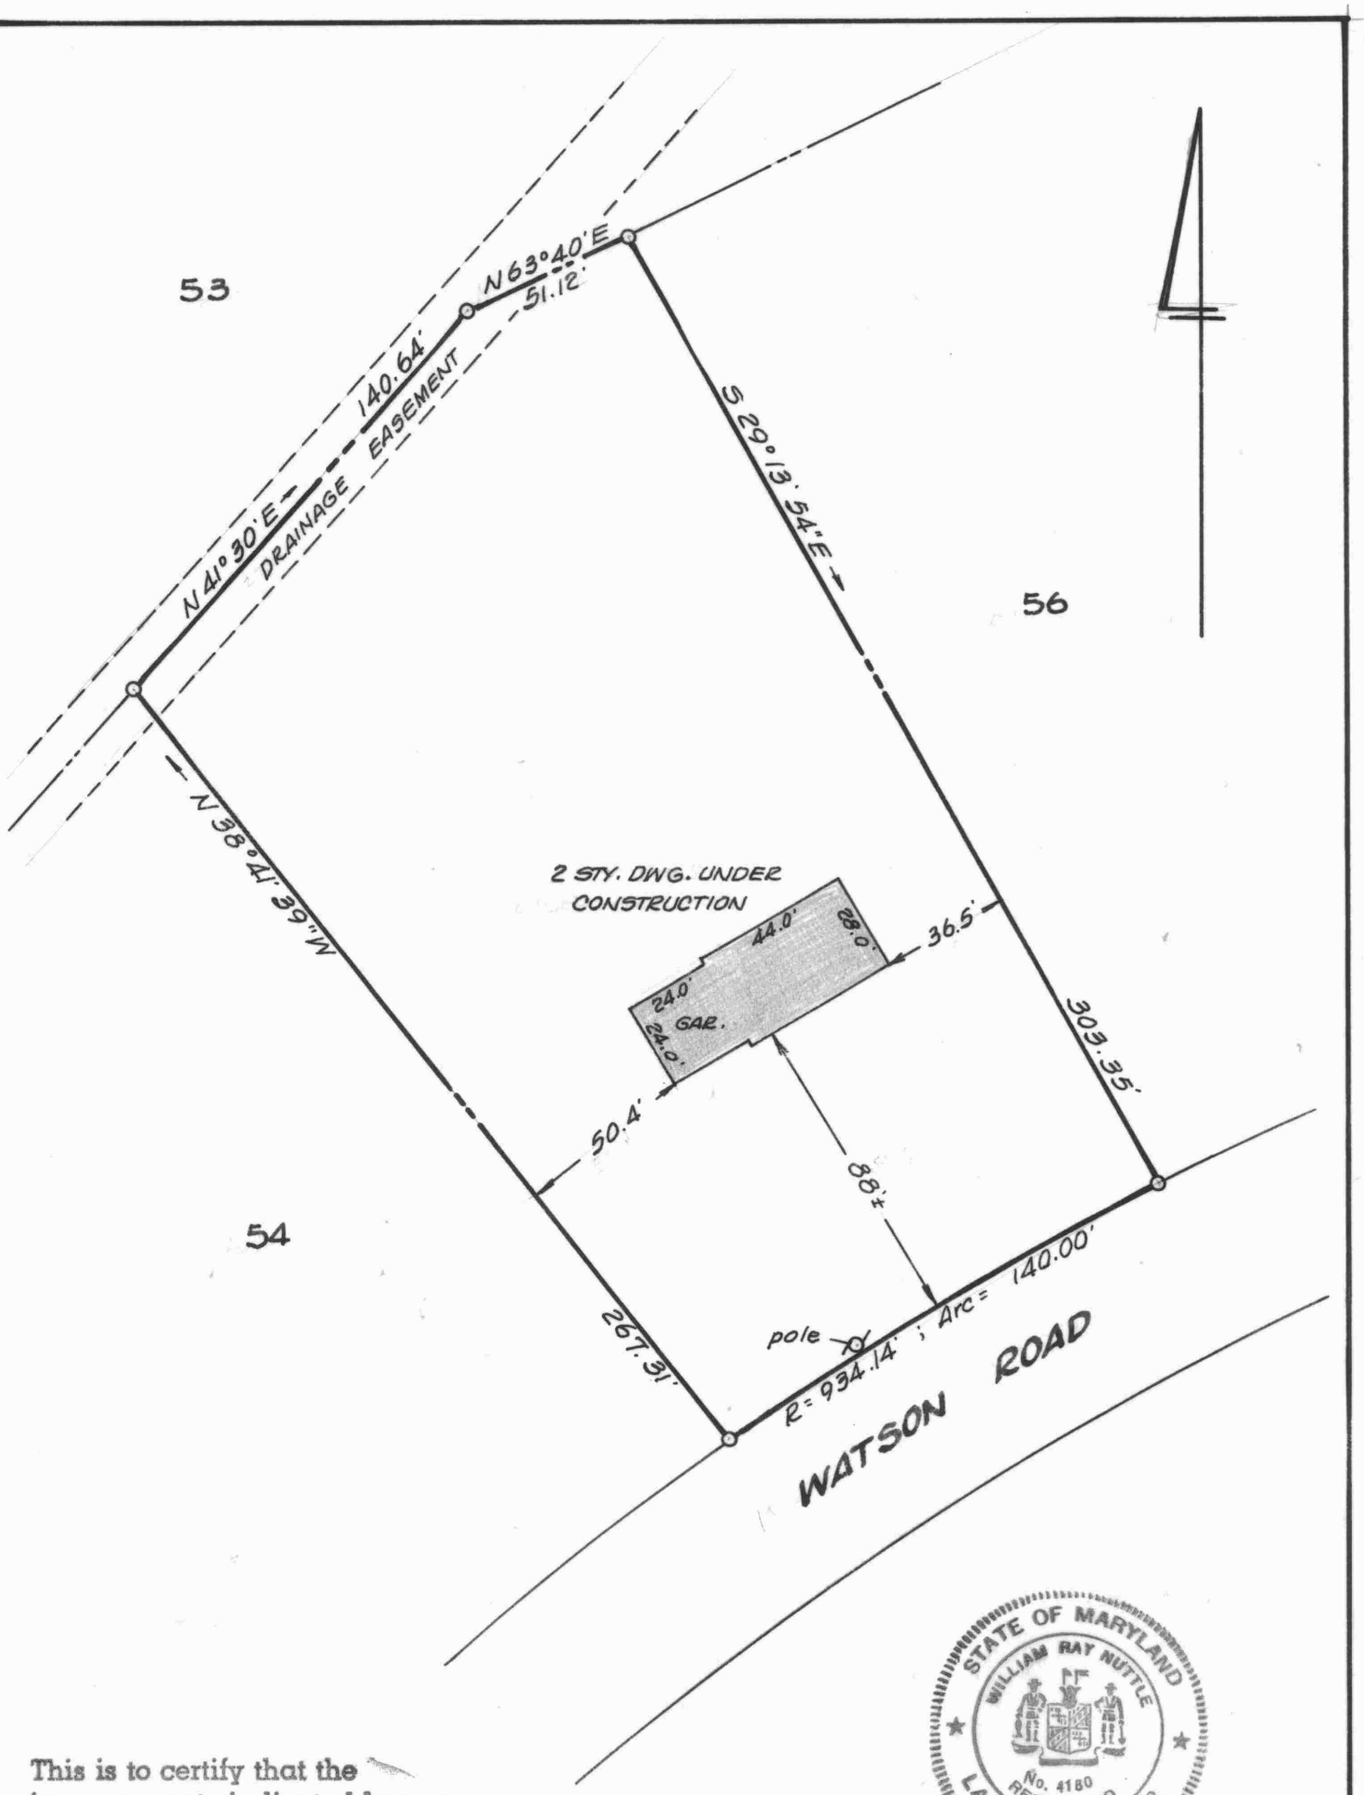

This is to certify that the improvements indicated hereon are located as shown.

William R. Nuttle

STATE OF MARYLAND
WILLIAM RAY NUTTLE
No. 4180
REGISTERED
LAND SURVEYOR

IMPROVEMENTS LOCATION

LOT 55, CORSICA LANDING ESTATES

3RD DISTRICT, QUEEN ANNES CO., MD.

Scale 1" = 50' Aug. 1988.

William R. Nuttle, Reg. Surveyor
Chestertown, Md.

for Margaret C. Coney