SC5593-5-496

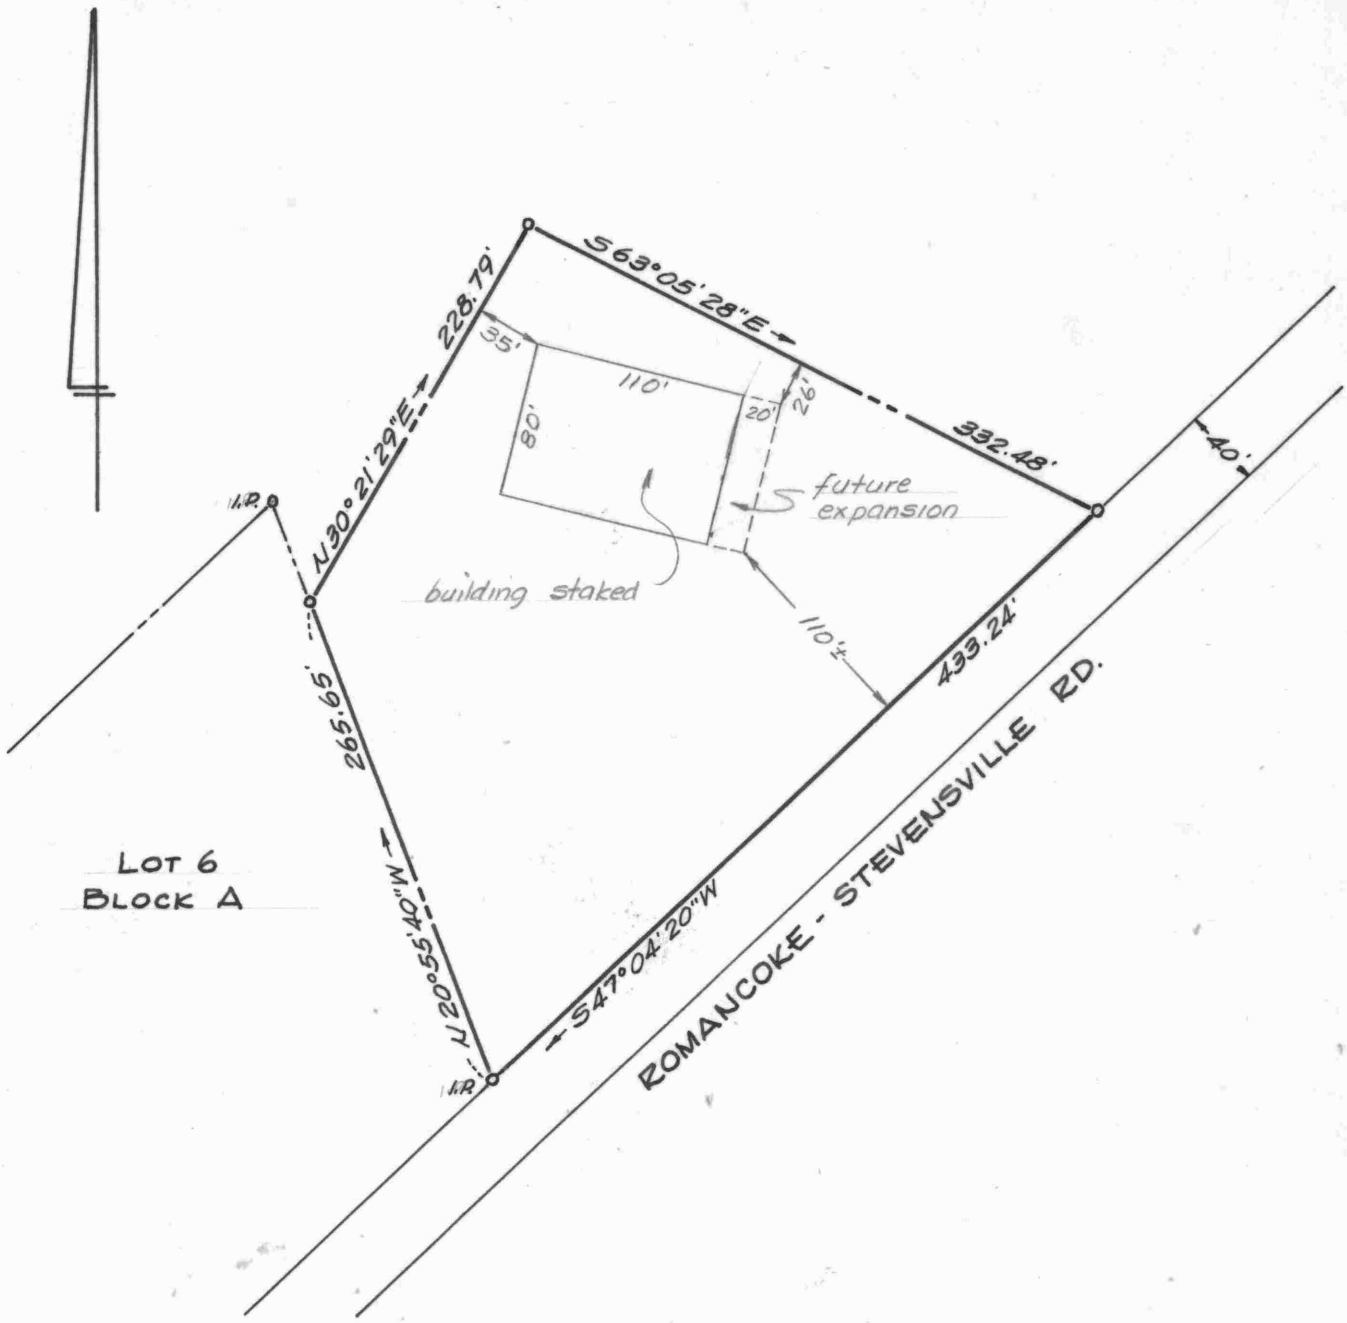

BLOCK B

BAY BRIDGE INDUSTRIAL CENTER

4TH DISTRICT, QUEEN ANNES CO., MD.

Scale 1"=100' June 1968

William R. Nuttle, Reg. Surveyor
Chestertown, Md.

I.P. = iron pipe

Note: Spoil from channel and basin to be deposited in two areas shown. Earthen dike to be used to be spoil in slough area. Approx. 175,000 cu.yds. of sand and 50,000 cu.yds. of mud & clay to be dredged.

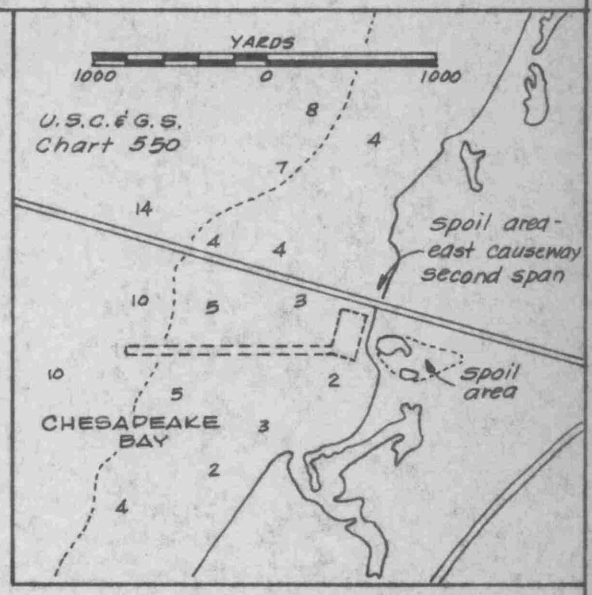

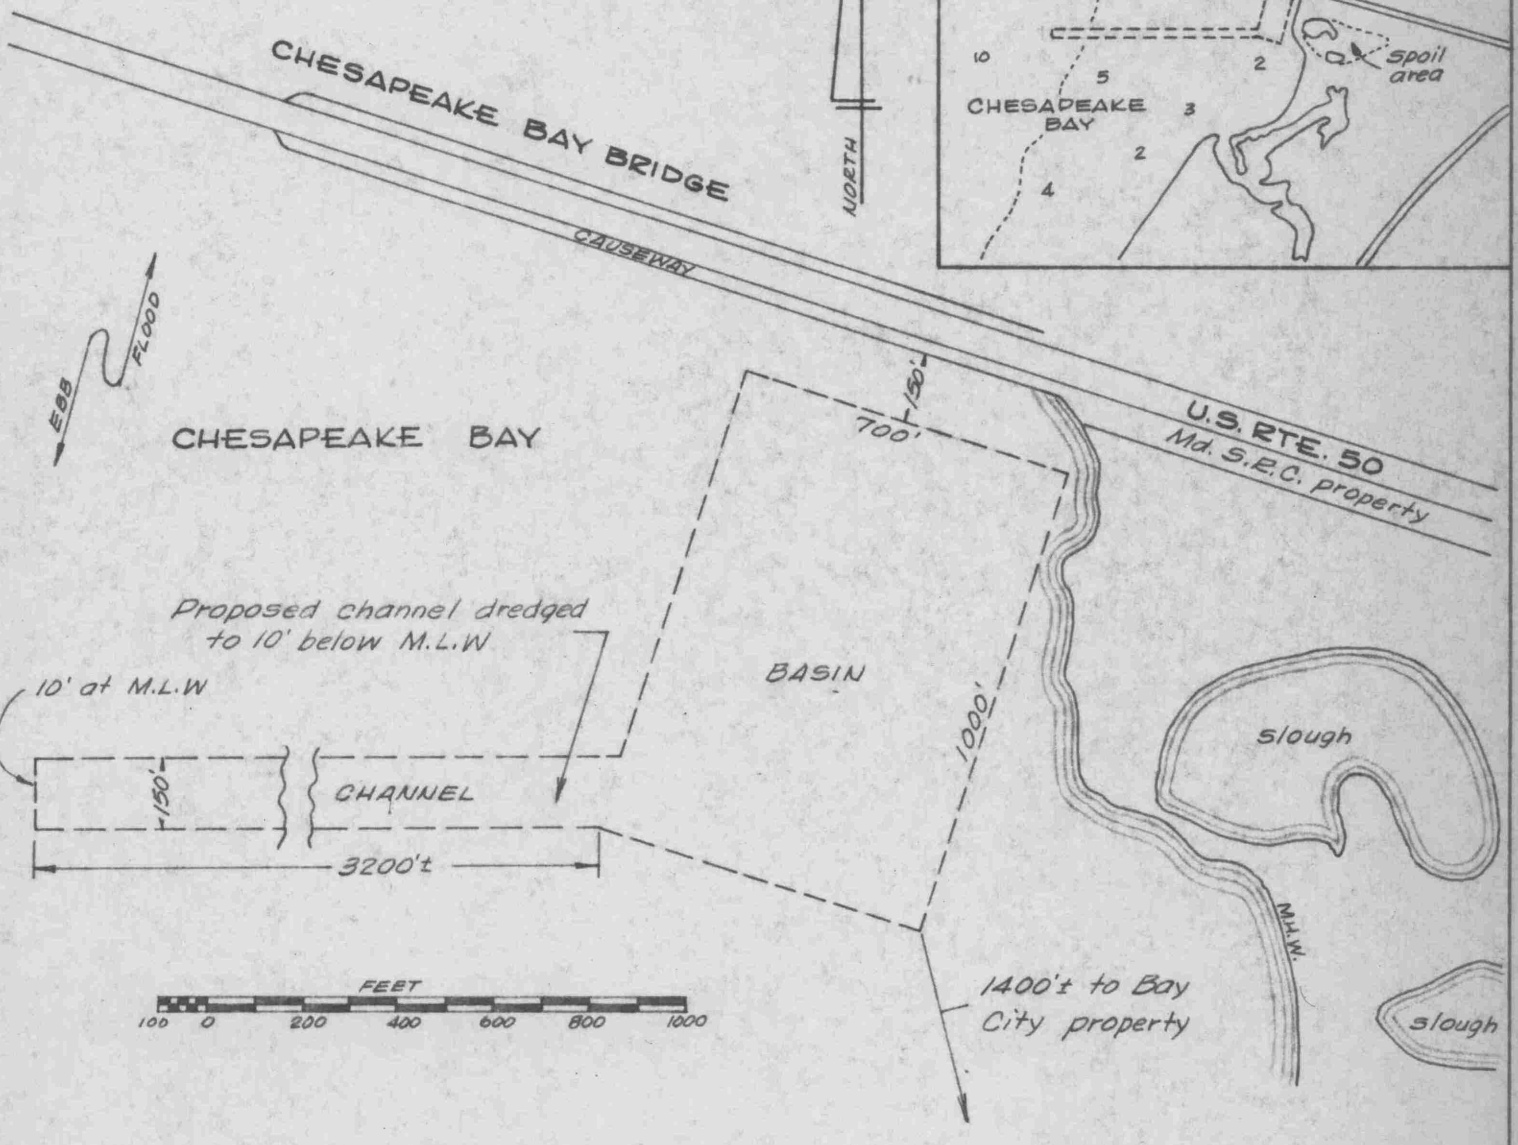

PROPOSED DREDGING

NEAR EASTERN END OF BAY BRIDGE

4TH DISTRICT, QUEEN ANNES CO., MD.

Application by Kent Island Limited Partnership

Date -

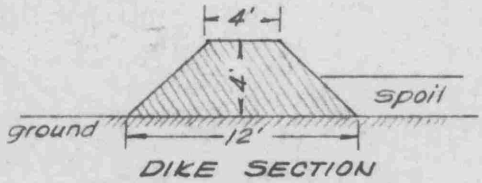

DIKE SECTION

(To be raised if required)

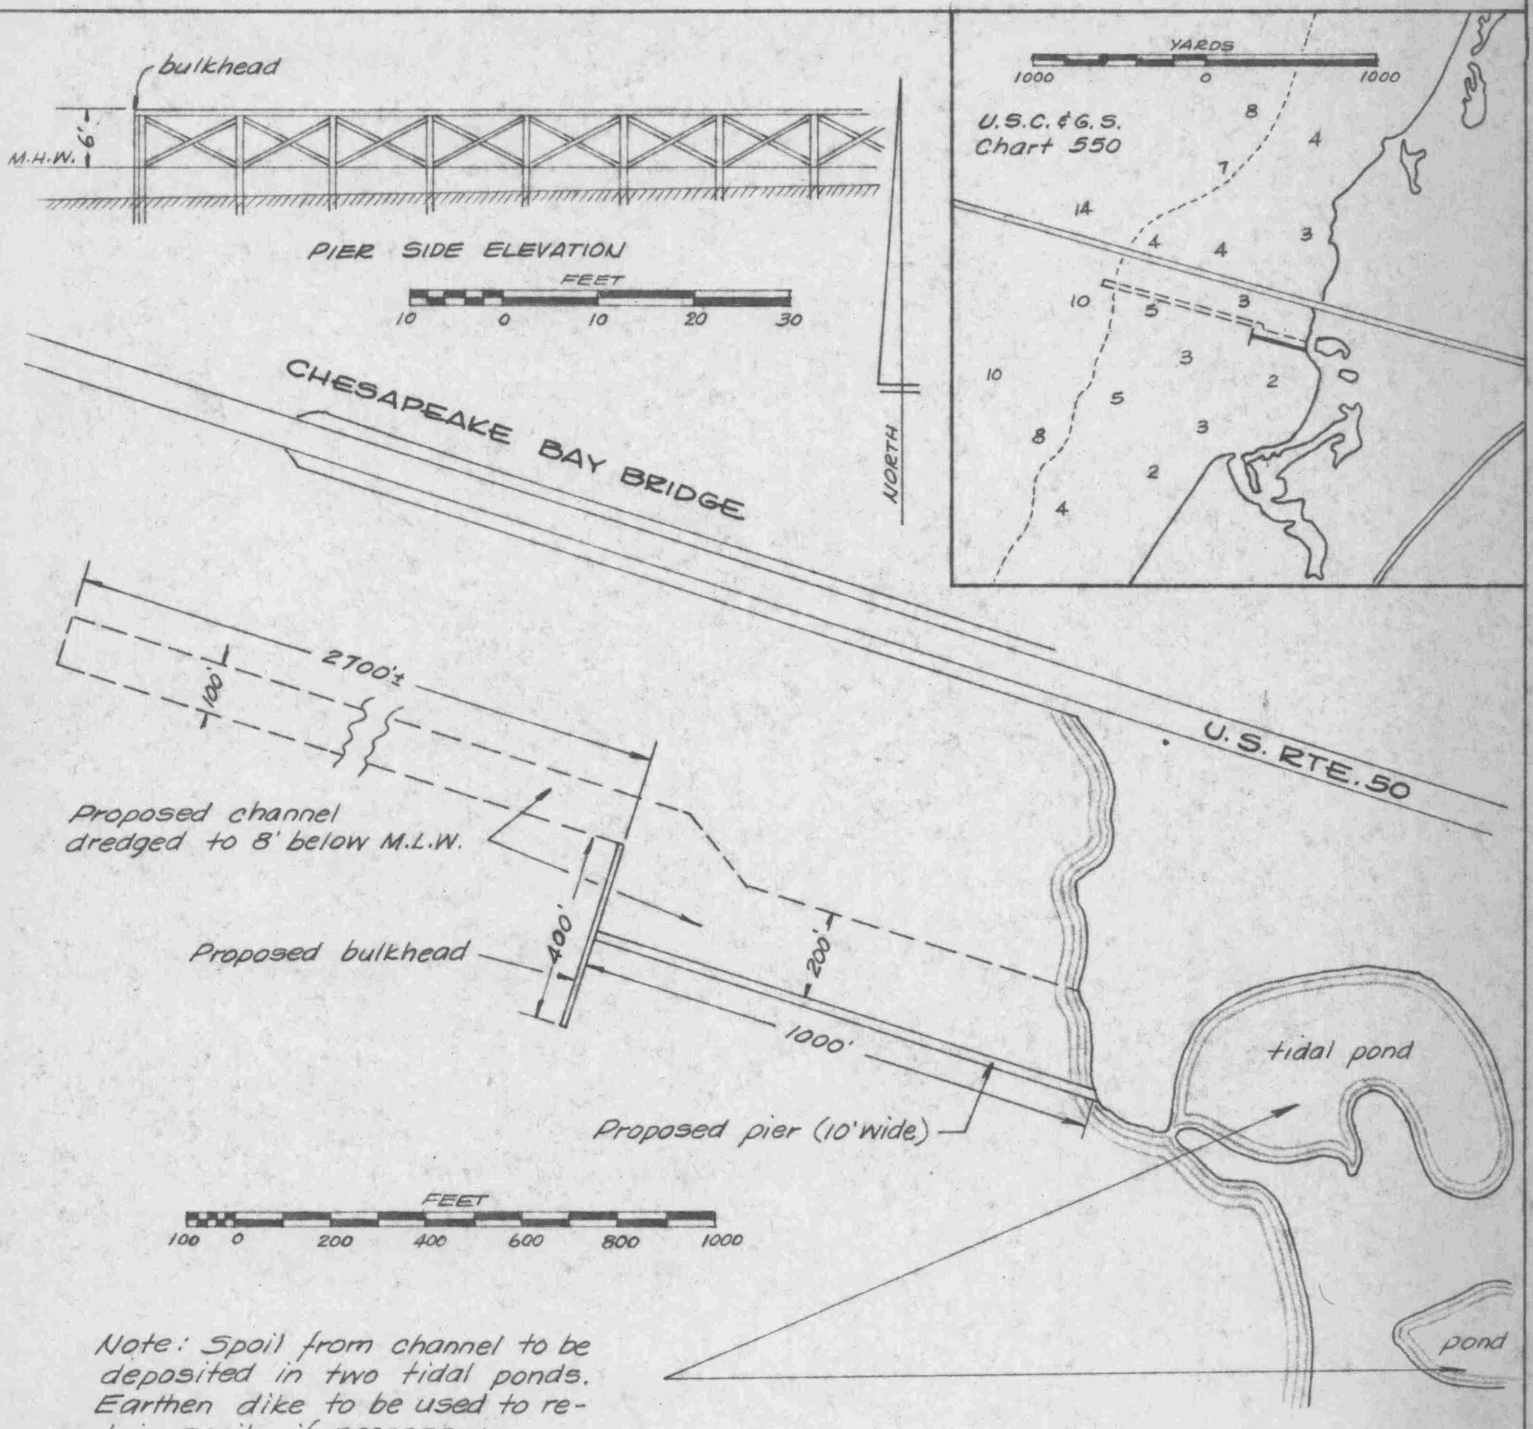

Note: Spoil from channel to be deposited in two tidal ponds. Earthen dike to be used to retain spoil, if necessary.

PROPOSED DREDGING, BULKHEAD, & PIER NEAR EASTERN END OF BAY BRIDGE 4TH DISTRICT, QUEEN ANNES CO., MD.

Application by Nathan Morris

January, 1969.

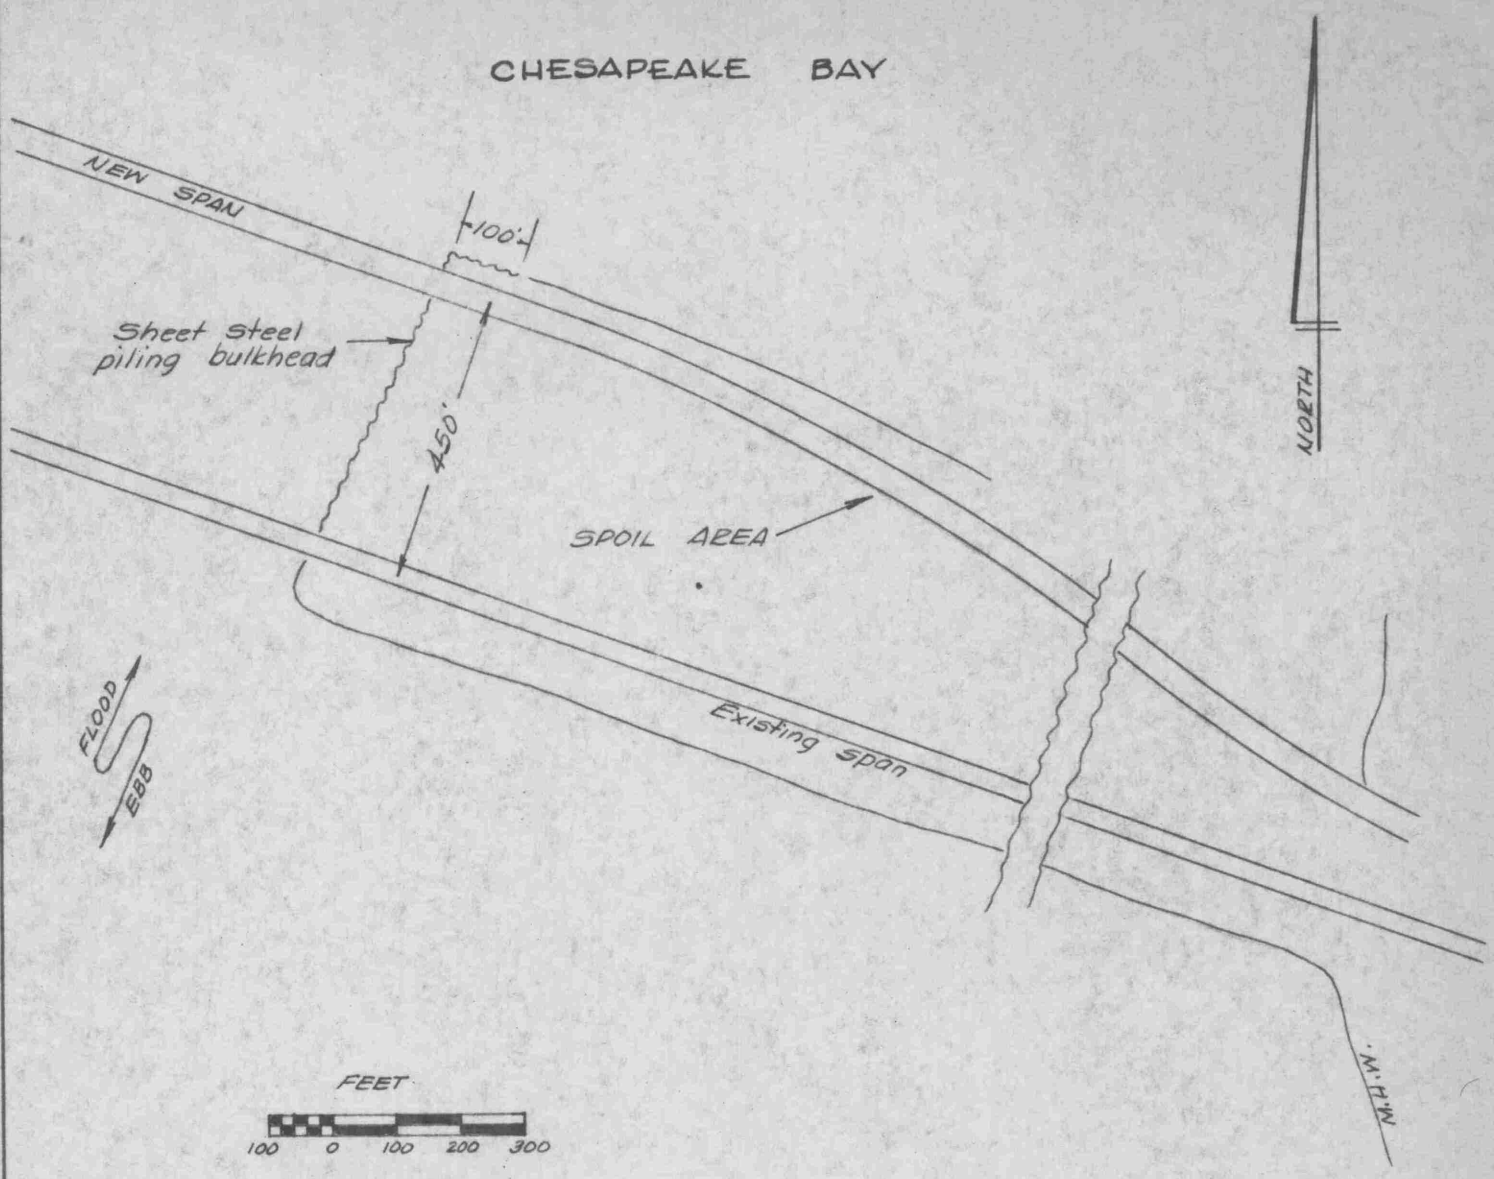

PROPOSED SPOIL AREA

EASTERN END OF BAY BRIDGE

4TH DISTRICT, QUEEN ANNES CO., MD.

Application by Kent Island Limited Partnership

Date: May 19, 1969.

To Chesapeake Bay Bridge

U.S. ROUTES 50 & 301

A-1

PARCEL 3
1,810,419 ± OR 41.5615 AC.

R-4

M-1

B-2

B-2

CHESAPEAKE BAY

ALL THIS AREA TO THE TYPICAL RUNWAY SECTION

PARCEL 2
1.4745 AC.

WATER

BROAD CREEK

PARCEL 1
8,745,989 ± OR 63.0392 Ac.

EXISTING CEMETERY
104,262 ± SQ.FT. 2.3935 Ac.

Block-B
91,320 ±

Block-A

STEVENSVILLE ROAD

25 from side line
100' from road
parallel to runway

A-1 ZONE	22.0 Ac.
R-4 ZONE	25.1194 Ac.
M-1 ZONE (NOT INCLUDING CEMETARY)	121.8652 Ac.
B-2 ZONE	16.8147 Ac.
Area of Old Road	1.5173 Ac.

SURVEYOR'S CERTIFICATE

I hereby certify that the boundary and topography shown hereon was surveyed by me or under my supervision and that all monuments exist as shown hereon.

Rodney L. Hanson
REGISTERED LAND SURVEYOR

LAND RESUME

EARECKSON FARM	7,731,178 ±	OR 177.4834 Ac.
CEMETARY	104,262 ±	OR 2.3935 Ac.
NET	7,626,916	OR 175.0899 Ac.
MOTEL SITE	379,382 ±	OR 8.7054 Ac.
TOTAL AREA	8,006,298 ±	OR 183.7953 Ac.

PRELIMINARY PLAN

BAY BRIDGE INDUSTRIAL CENTER

BOUNDARY & TOPOGRAPHIC SURVEY

Queen Anne's County, Md.
Scale 1"=200' C.I. June, 1968

HANSON & ASSOCIATES
LAND SURVEYING ENGINEERING
LAND PLANNING
ROCKVILLE, MARYLAND - PHONE 424-4140

REVISED 5/20/68 Lots 8,9,10 added
REVISED 5/23/68 Block-B added
REVISED 2/13/68 Lots 1-6, Blk A added
REVISED JAN. 30, 1968 PARCEL 1
(Revised May 8, 1967: Grading N. Side of Runway)

NOTE: For Property Boundary Information see Boundary Survey Under Seal, 1968

Runway bearing - S 76° E

Dashed lines indicate proposed planting

TYPICAL RUNWAY SECTION

CHESAPEAKE BAY BAY BRIDGE INDUSTRIAL CENTER

D.P. 88