SC5593-5-535

Greif

CWC 38/664

Begin I.P. on W side Queen Annes Ave. at NE Lot 246 on plat WFW 5/480

with W side rd. S48°35'W-66'

thru lots 247, 238, 205, 184 parallel to N line of Somerset Ave.

N41°25'W-545'± to bay

with bay NE dir. 54'± to pt. on dividing line between lots 185 and 186

with same S41°25'E-25'± to I.P.

continuing same S41°25'E-170 to I.P. on NW side Caroline at NE cor. Lot 204

crossing Caroline S 58°07'E-41.76 to I.P. NW cor. Lot 239 & SW cor lot 240

with div. line S 41°25'E-310 to ~~I.P.~~ begin

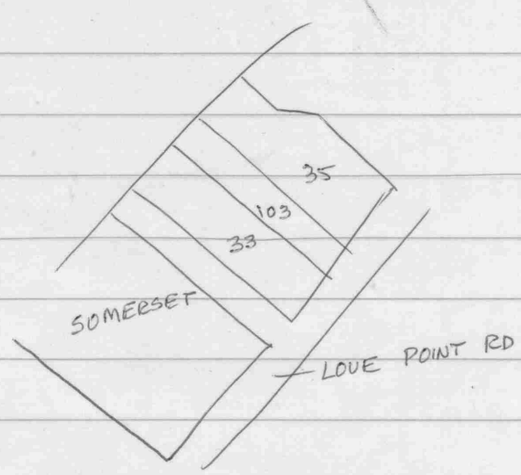


33- Mastellu
103 Greif
35 W.L. Evans

57 67
41 25
16 42

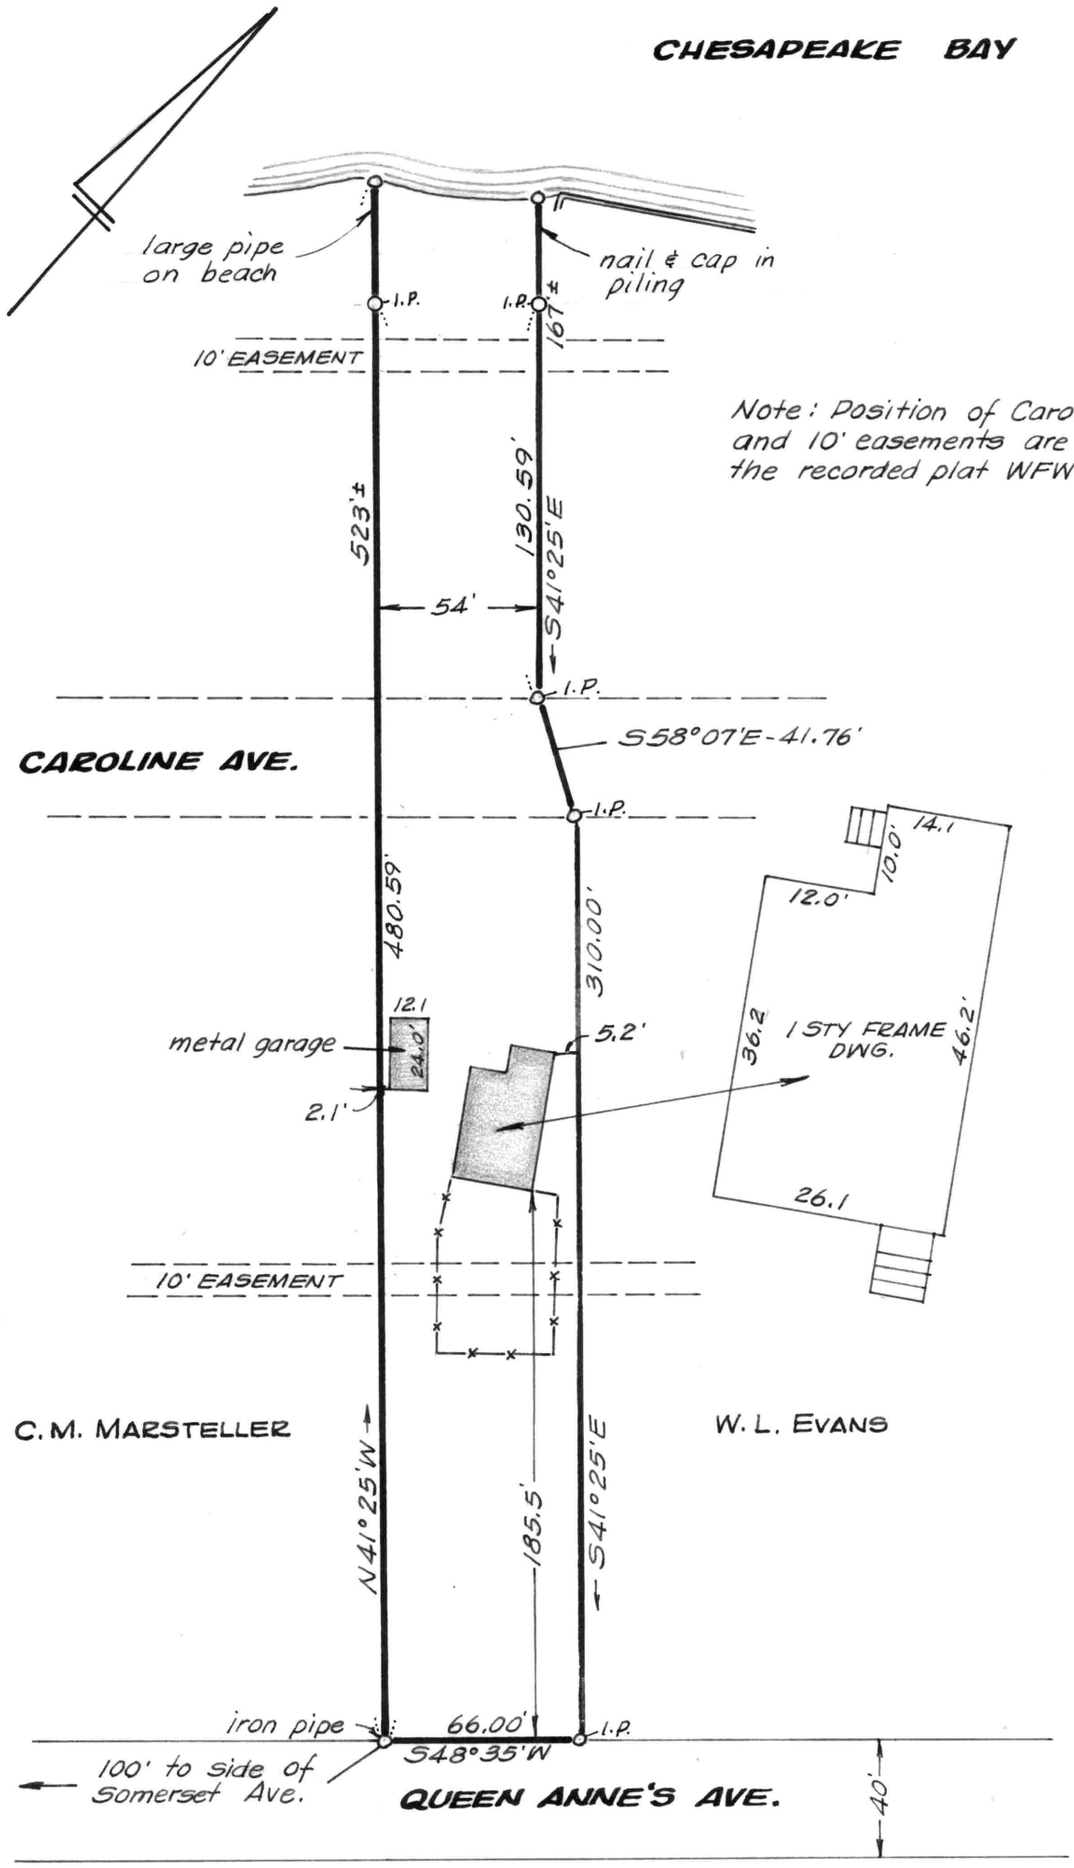


This is to certify that the improvements indicated hereon are located as shown.

William R. Nuttle
#4180

IMPROVEMENTS LOCATION

**JOSEPH GREIF LANDS**

4TH DISTRICT, QUEEN ANNES CO., MD.

Scale 1"=60' May 15, 1972; Corners 8/20/74

William R. Nuttle, Reg. Surveyor
Chestertown, Md.

for Estelle K. Pertsch

I.P. = iron pipe