SC 5593-5-586

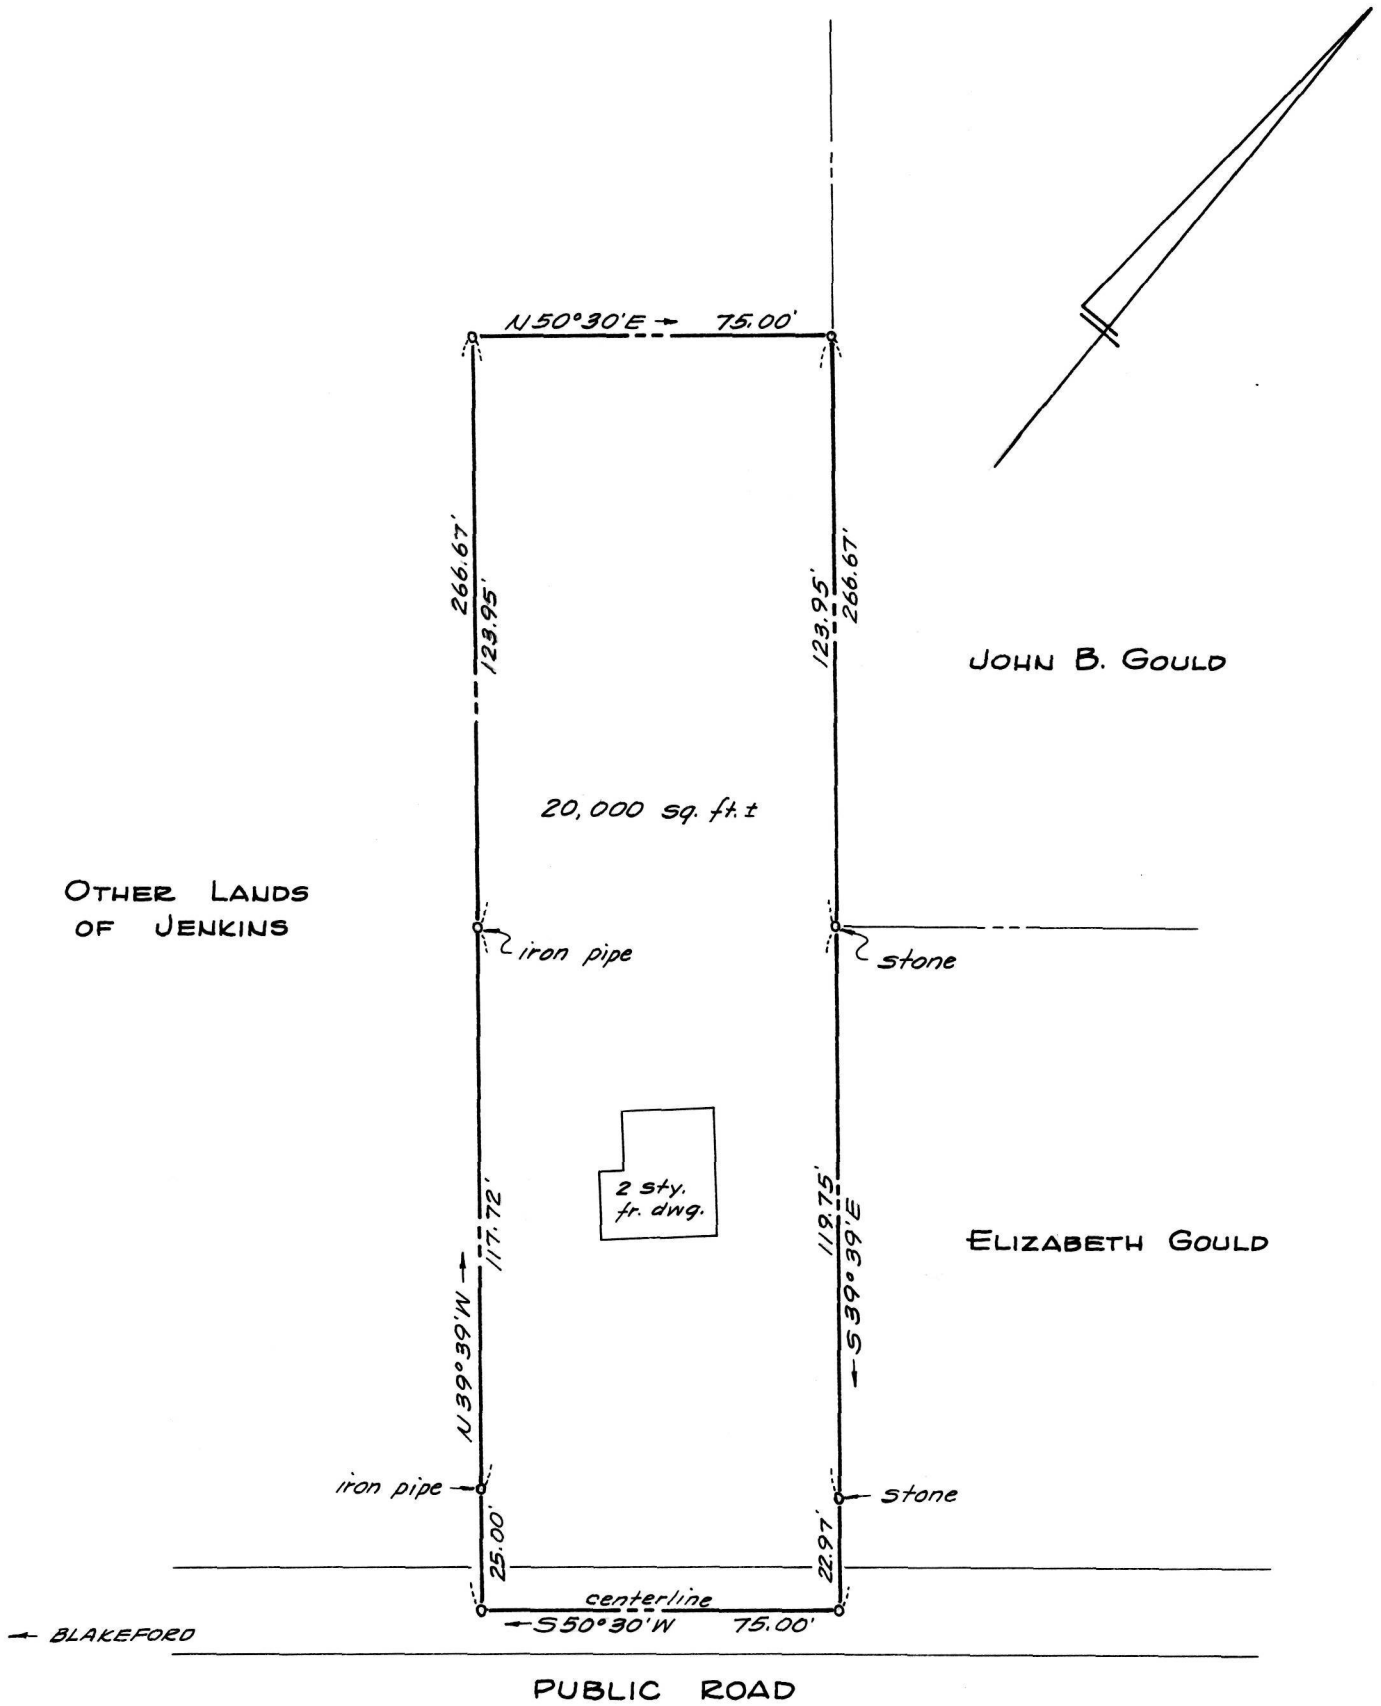

PLAT OF A SURVEY OF A PART OF THE

WENDELL JENKINS LANDS

5TH DISTRICT, QUEEN ANNES CO., MD.

Scale 1" = 40' Dec. 1966

William R. Nuttle, Reg. Surveyor
Chestertown, Md.

DESCRIPTION OF A PART OF THE WENDELL JENKINS LANDS,
FIFTH DISTRICT, QUEEN ANNES COUNTY,MD.

Beginning for the same at a point in the centerline of Tom DeCoursey Rd., said point being the southernmost corner of the lands of Elizabeth Gould and the easternmost corner of the herein described lands; and running, thence, by and with the centerline of said road S 50 30 W - 75.00 to a new division line between the herein described lands and o other lands of Wendell Jenkins; thence, by and with said new division line the four following courses and distances: (1) N 39 39 W - 25.00 to an iron pipe, (2) N 39 39 W - 117.72 to an iron pipe, (3) N 39 39 W - 123.95, and (4) N 50 30 E - 75.00 to the lands of John B. Gould; thence, by and with said John B. Gould lands S 39 39 E - 123.95 to a stone and the lands of Elizabeth Gould; thence, by and with said Elizabeth Gould lands S 39 39 E - 119.75 to a stone and S 39 39 E - 22.97 to the place of beginning. Containing in all 20,000 square feet of land, more or less.

Being a part of the lands described in a deed from _____ Hollis to Wendell Jenkins, et.ux., dated _____ and recorded in the Land Record Books of Queen Annes County, liber NBW 7, folio 137.

William R. Nuttle
Registered Surveyor

December 7, 1966.

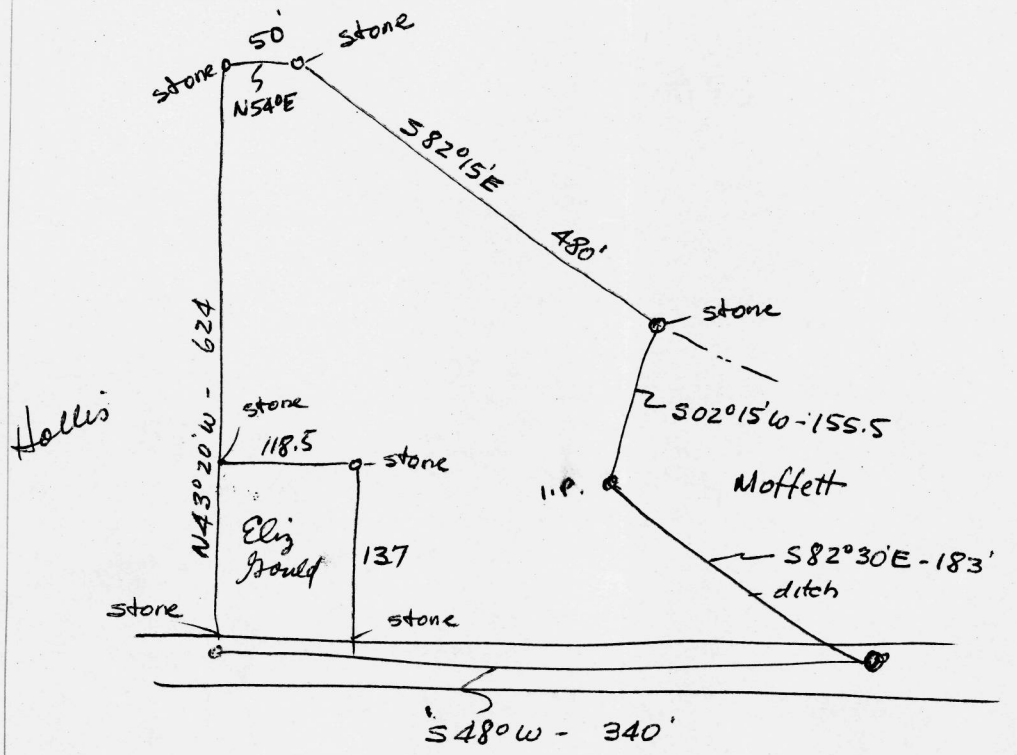

119.75
22.97
142.72
25
117.72

Fisher survey 1945

---

89 60
89 51
0° 09

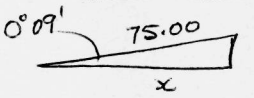

$\cos x = \frac{x}{75}$

$x = 75 \times 9999966 = 75.00$

$75 \overline{)20,000} = 266.67$

50 30
89 51
140 21

179 60
140 21
39 39

NBW 7/137 - Hollis to Jenkins
5th Dist
on rd from Cent. - Queens to Tilghmans Neck
Lot 8

see LD 2/63 - description of 3 lots 1893

Wants to sell Lot 8

16 - John B. Gould BHT 11/293
35 - Richard Dunnham TSP 4/162
36 Wendell Jenkins NBW 7/137
38 - Ivory Thomas TSP 70/272
39 Wilmer Thomas NBW 6/299
40 Lillian Lockerman TSP 40/465
42 Richard Dunnham TSP 37/92
43 Wm. Gould TSP 37/577
56 Annie Pauls TSP 68/276
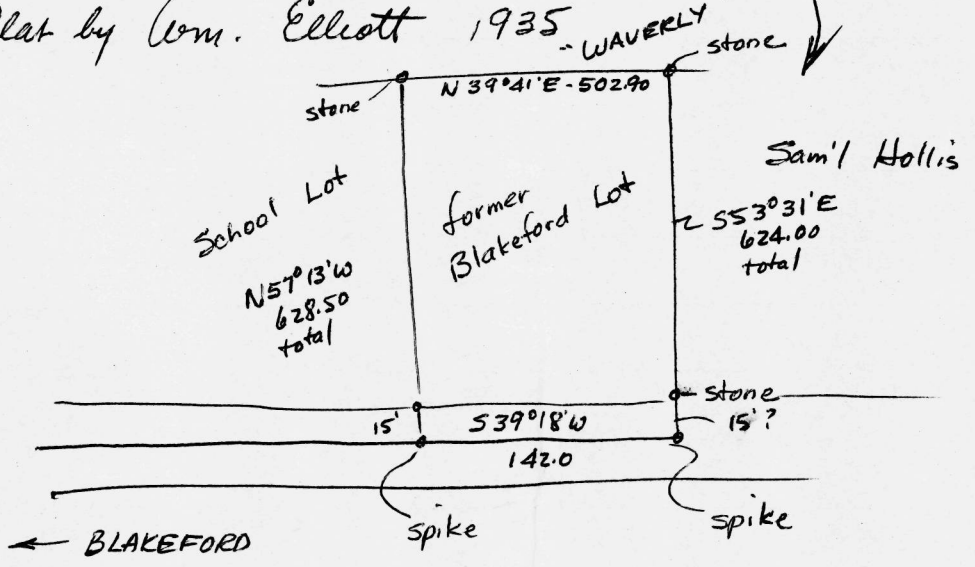
Plat by Wm. Elliott 1935