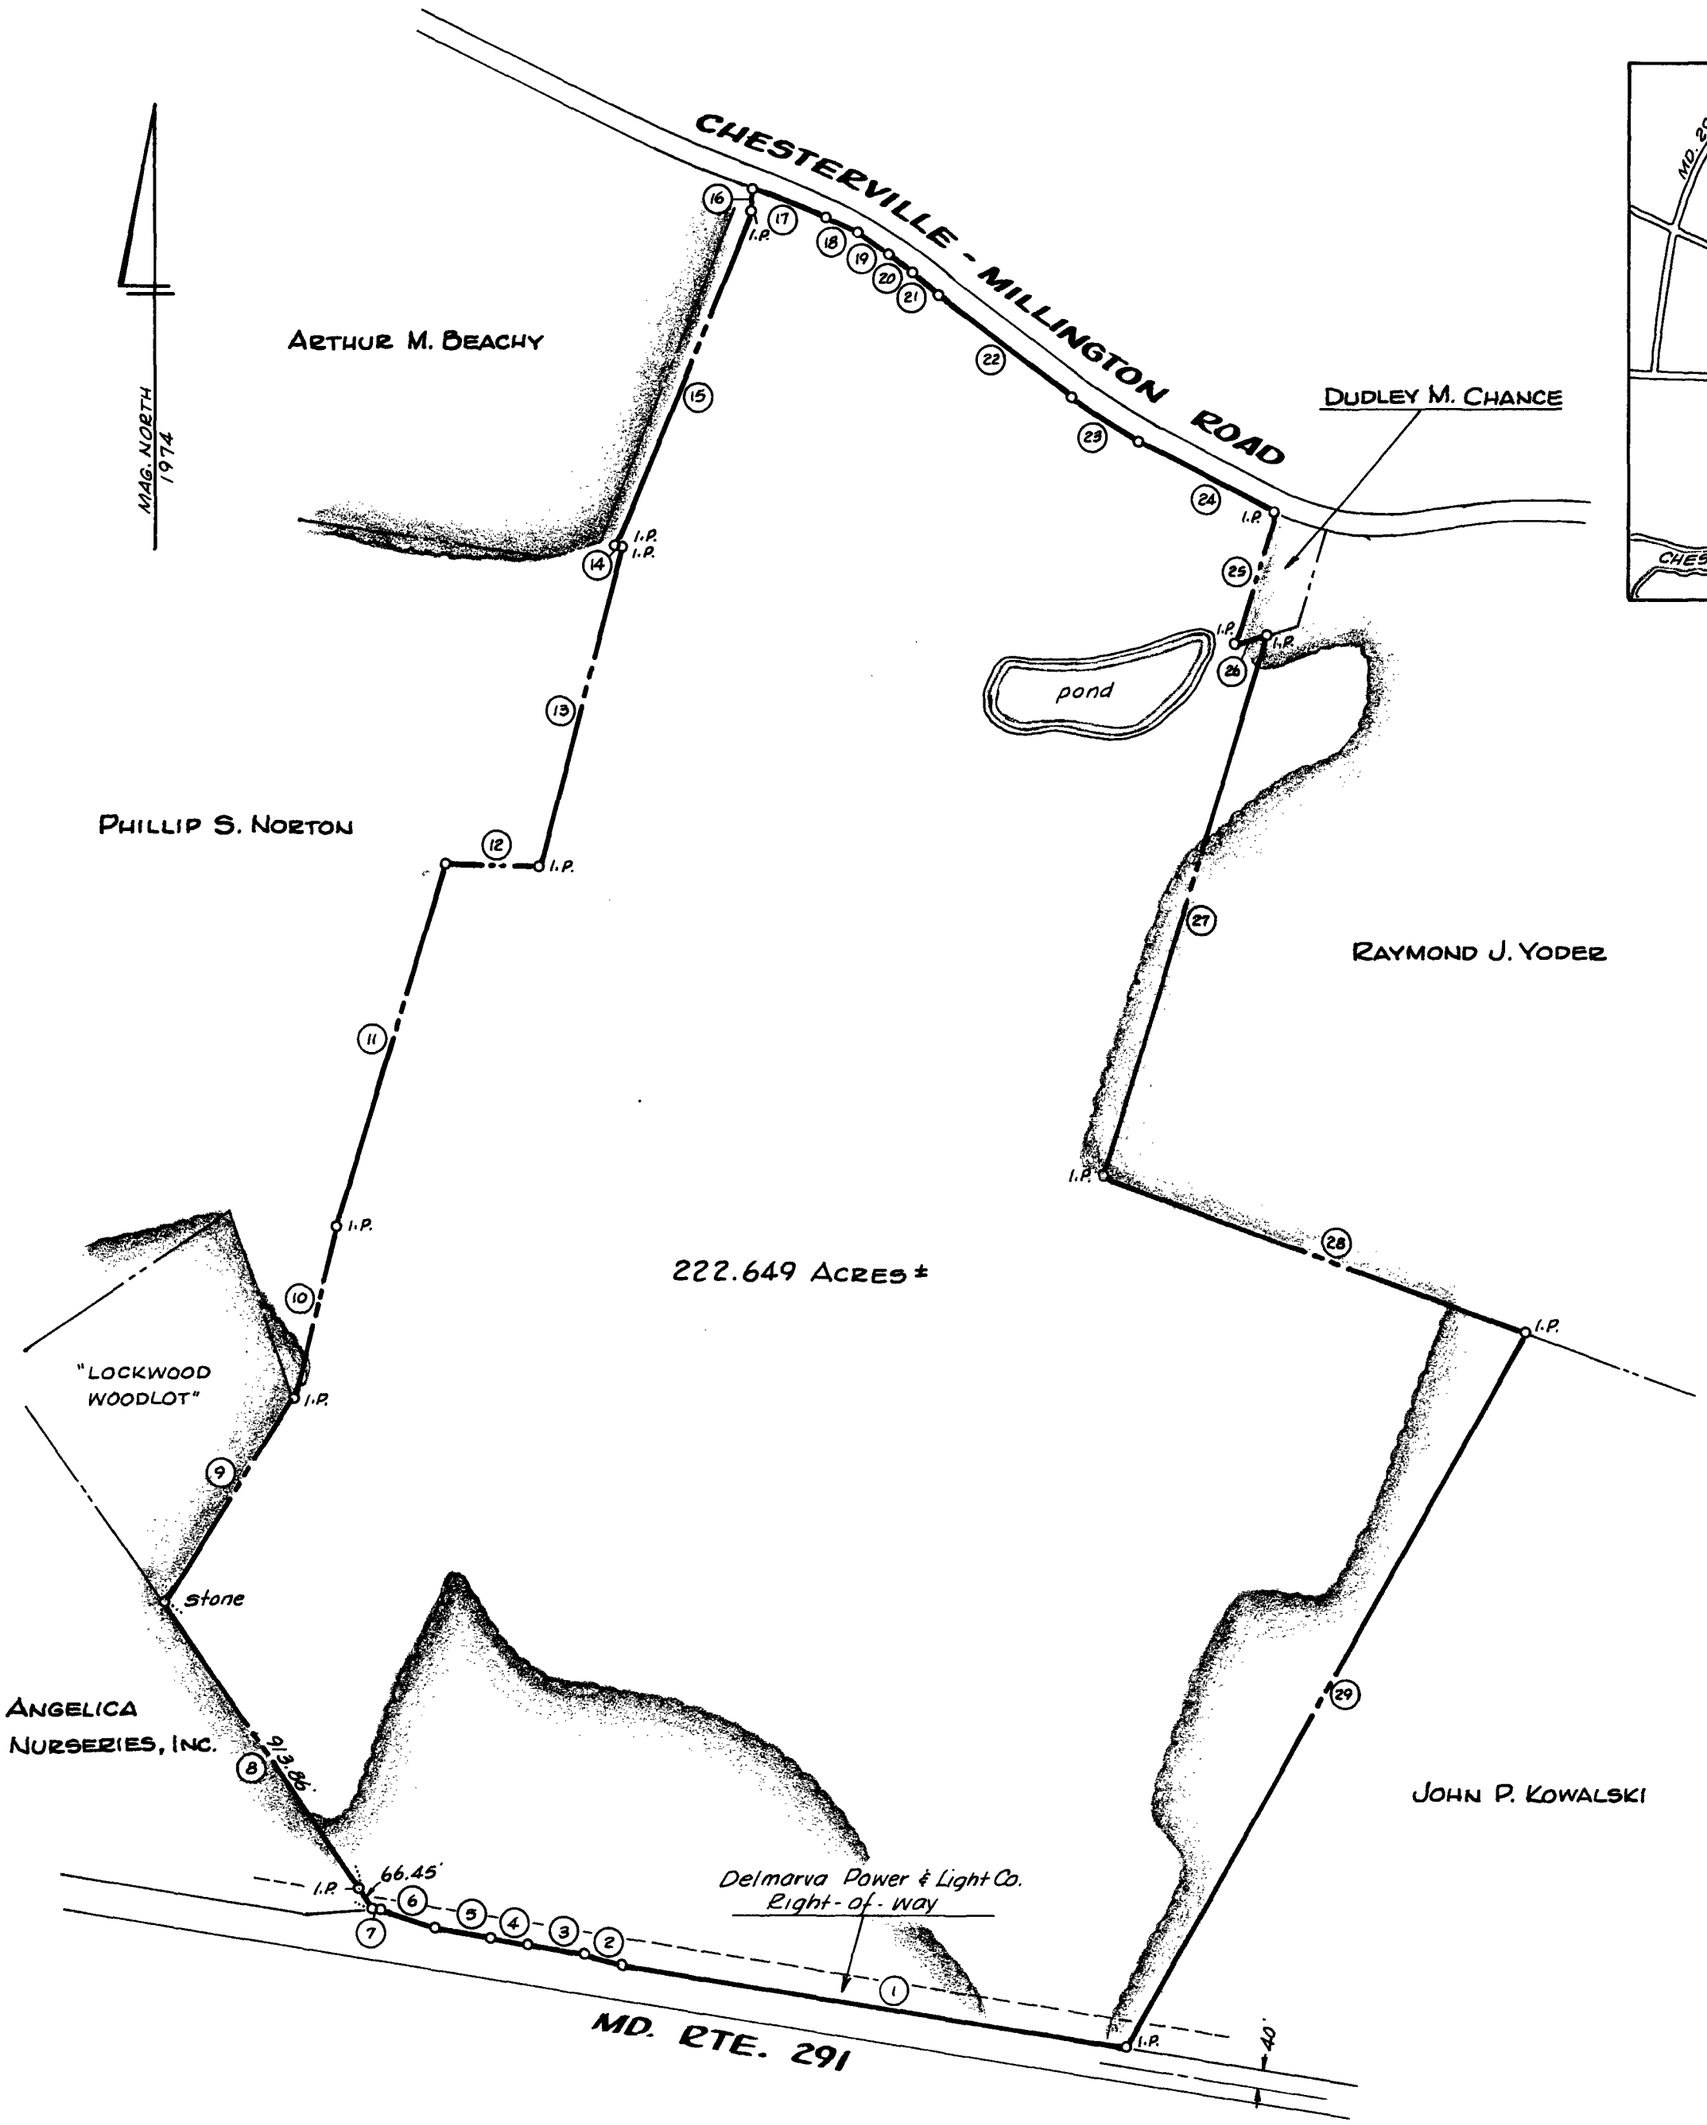

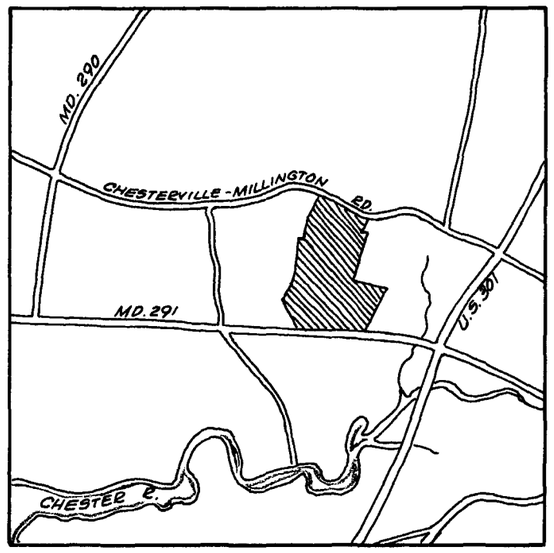

	NO.	BEARING	DIST.
	1	N 80° 40' 50" W	1337.46'
	2	N 74° 58' 10" W	100.50'
	3	N 80° 40' 50" W	150.00'
	4	N 77° 49' 10" W	100.12'
	5	N 80° 40' 50" W	150.00'
	6	N 71° 13' 10" W	152.07'
	7	N 80° 40' 50" W	11.62'
	8	N 34° 10' 20" W	980.31'
	9	N 32° 03' 20" E	629.48'
	10	N 17° 14' 30" E	453.09'
	11	N 16° 40' 10" E	990.60'
	12	S 88° 24' 30" E	250.78'
	13	N 14° 37' 50" E	865.56'
	14	N 80° 03' 40" W	21.45'
	15	N 22° 14' 40" E	954.28'
	16	N 10° 51' 00" E	66.90'
	17	S 67° 53' 30" E	181.97'
	18	S 62° 01' 40" E	97.73'
	19	S 55° 50' 50" E	97.69'
	20	S 53° 42' 00" E	58.80'
	21	S 51° 51' 10" E	89.84'
	22	S 51° 13' 10" E	443.58'
*	23	S 57° 17' 55" E	207.55'
	24	S 69° 22' 40" E	397.67'
	25	S 16° 39' 20" W	367.08'
	26	N 72° 39' 20" E	85.15'
	27	S 16° 39' 20" W	1484.97'
	28	S 69° 34' 00" E	1185.26'
	29	S 29° 07' 20" W	2154.65'

* Chord of an arc; radius = 979.93'

Note: Right-of-way information on Chesterville-Millington Road found on S.H.A. plats 17441-5.
Right-of-way information on Md. Rte. 291 found on S.H.A. Plats 38979-38981.
Woods lines & pond drawn from U.S.D.A. aerial photo.

I.P. = iron pipe

PLAT OF A SURVEY OF THE

JACOB M. BEACHY LANDS

1ST DISTRICT, KENT COUNTY, MD.

Scale 1" = 400' May 1982.

William R. Nuttle, Reg. Surveyor
Chestertown, Md.

Maryland State Archives