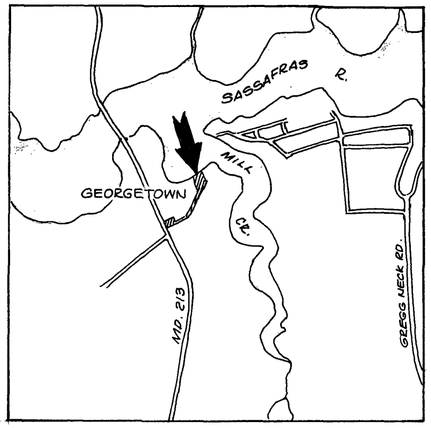

WATER COURSES

NO.	BEARING	DIST.
1	N 70°08'30" E	43.31'
2	N 28°52'00" E	21.04'
3	N 68°19'50" E	48.90'
4	N 62°04'10" E	155.15'

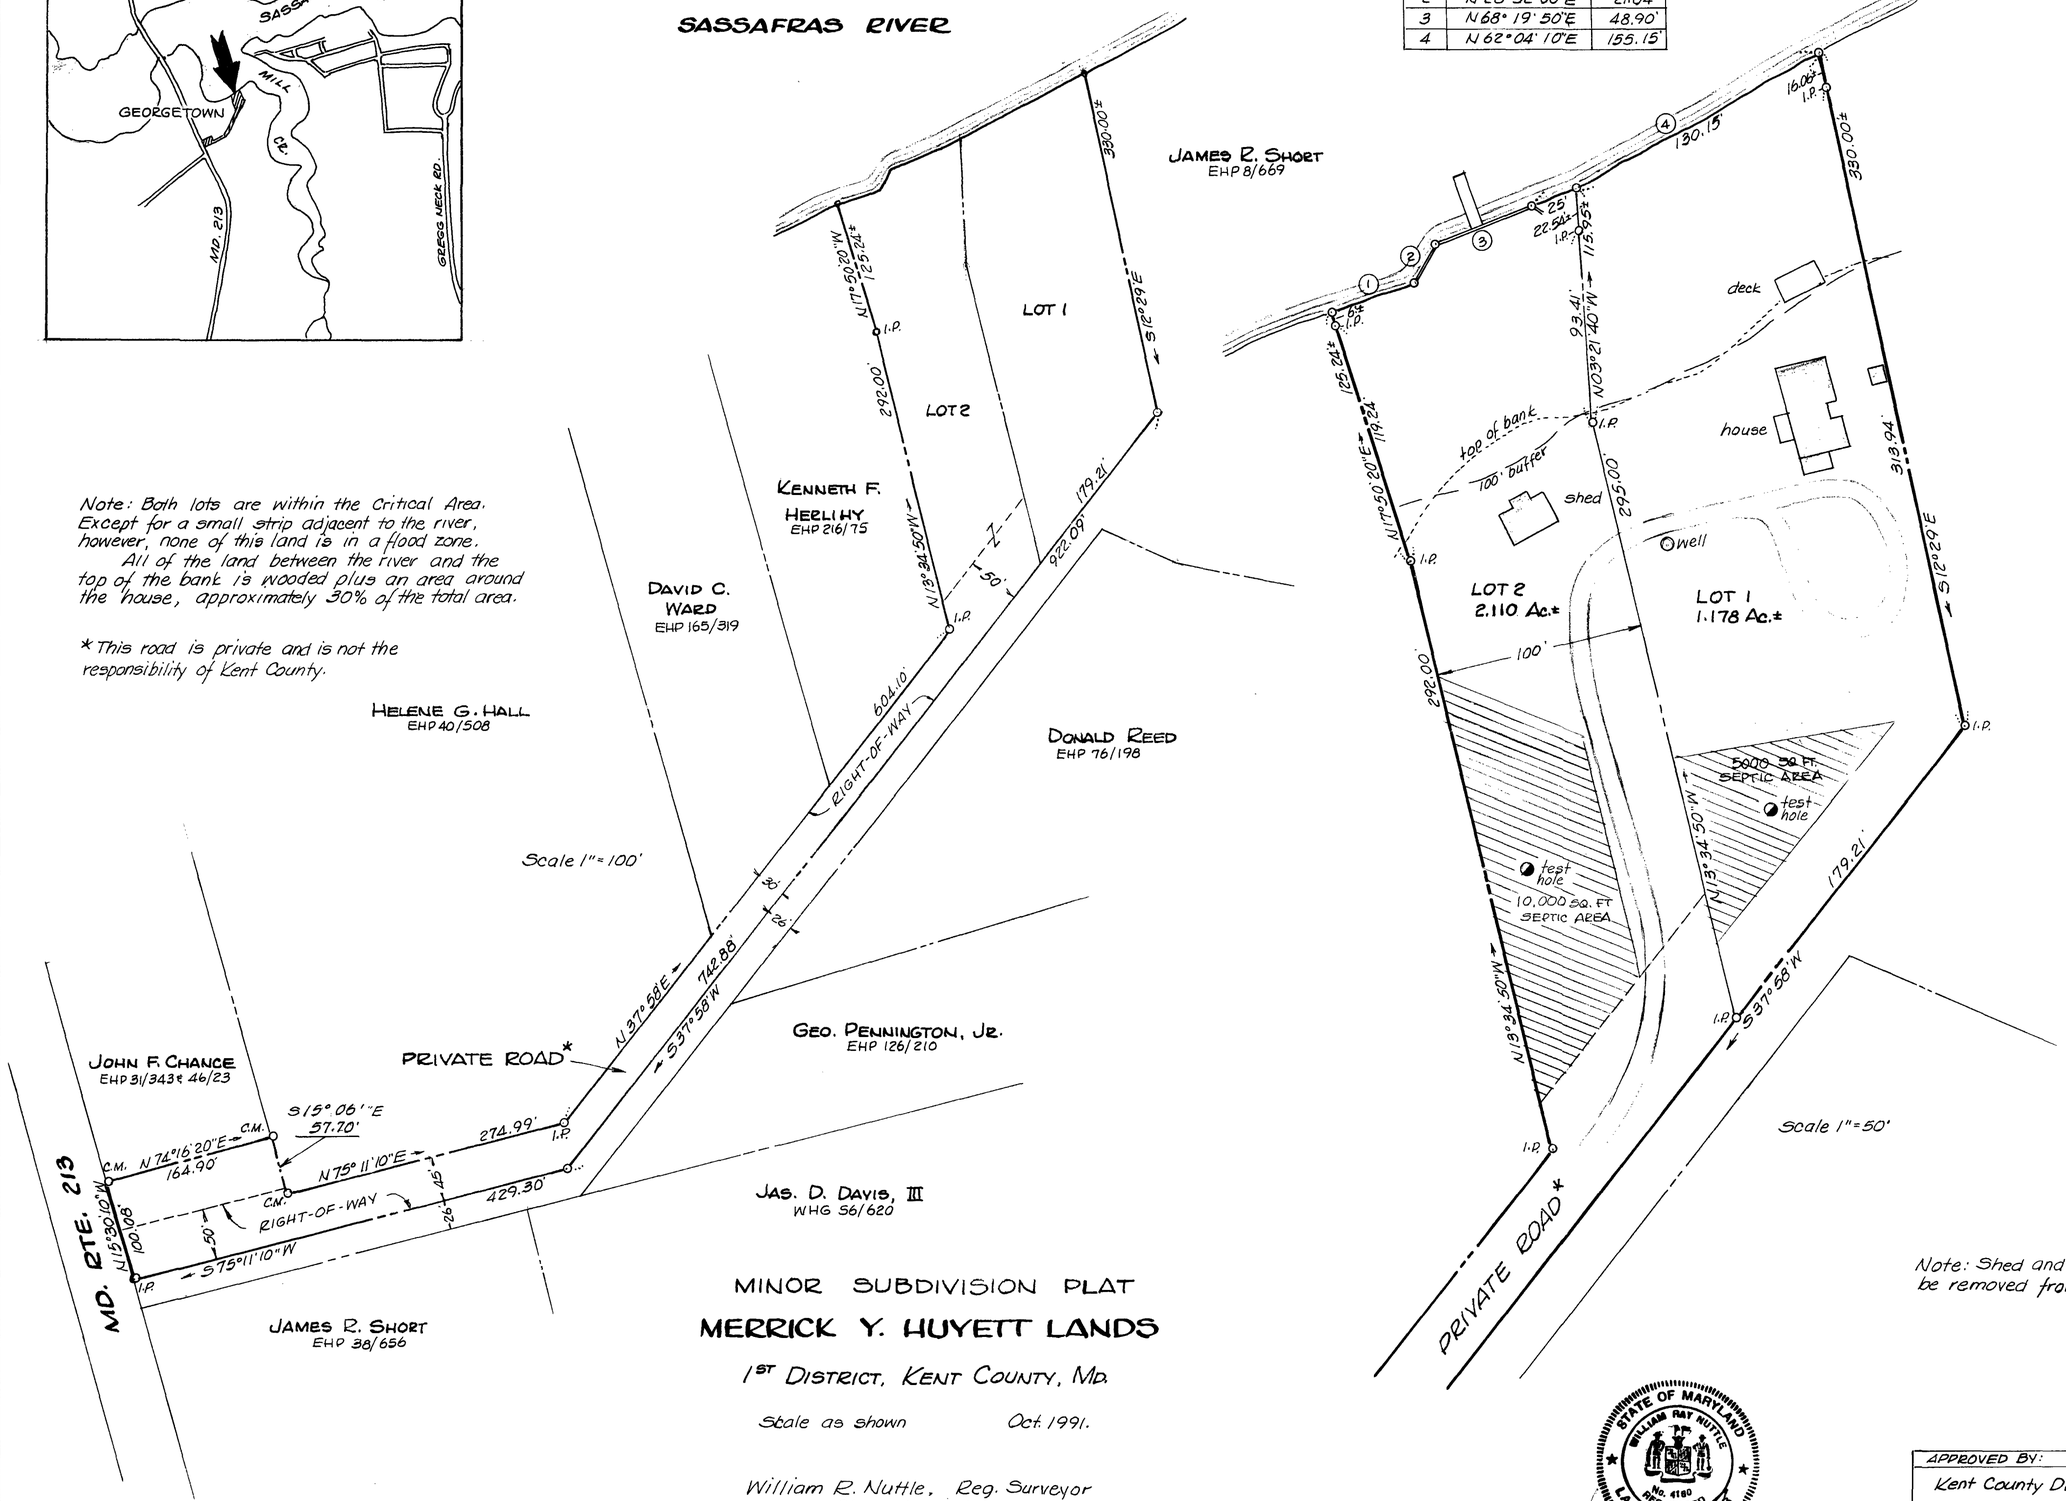

Note: Both lots are within the Critical Area. Except for a small strip adjacent to the river, however, none of this land is in a flood zone.
All of the land between the river and the top of the bank is wooded plus an area around the house, approximately 30% of the total area.

*This road is private and is not the responsibility of Kent County.

Note: Shed and pier are to be removed from Lot 2.

MINOR SUBDIVISION PLAT

MERRICK Y. HUYETT LANDS

1ST DISTRICT, KENT COUNTY, MD.

Scale as shown Oct. 1991.

William R. Nuttle, Reg. Surveyor
Chestertown, Md.

STATE OF MARYLAND
WILLIAM RAY NUTTLE
No. 4180
REGISTERED
LAND SURVEYOR

APPROVED BY:

Kent County Director of Planning

Kent County Health Officer

I.P. = iron pipe
C.M. = concrete monument

Maryland State Archives