APPROVED BY:

Kent County Director of Planning

Kent County Health Officer

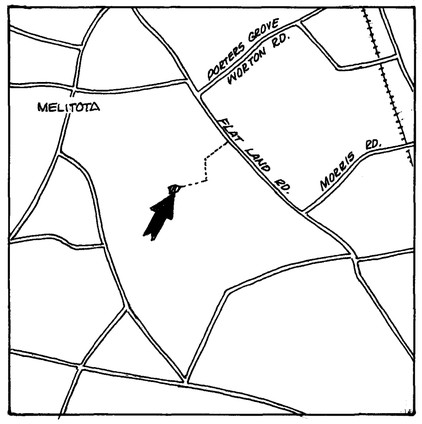

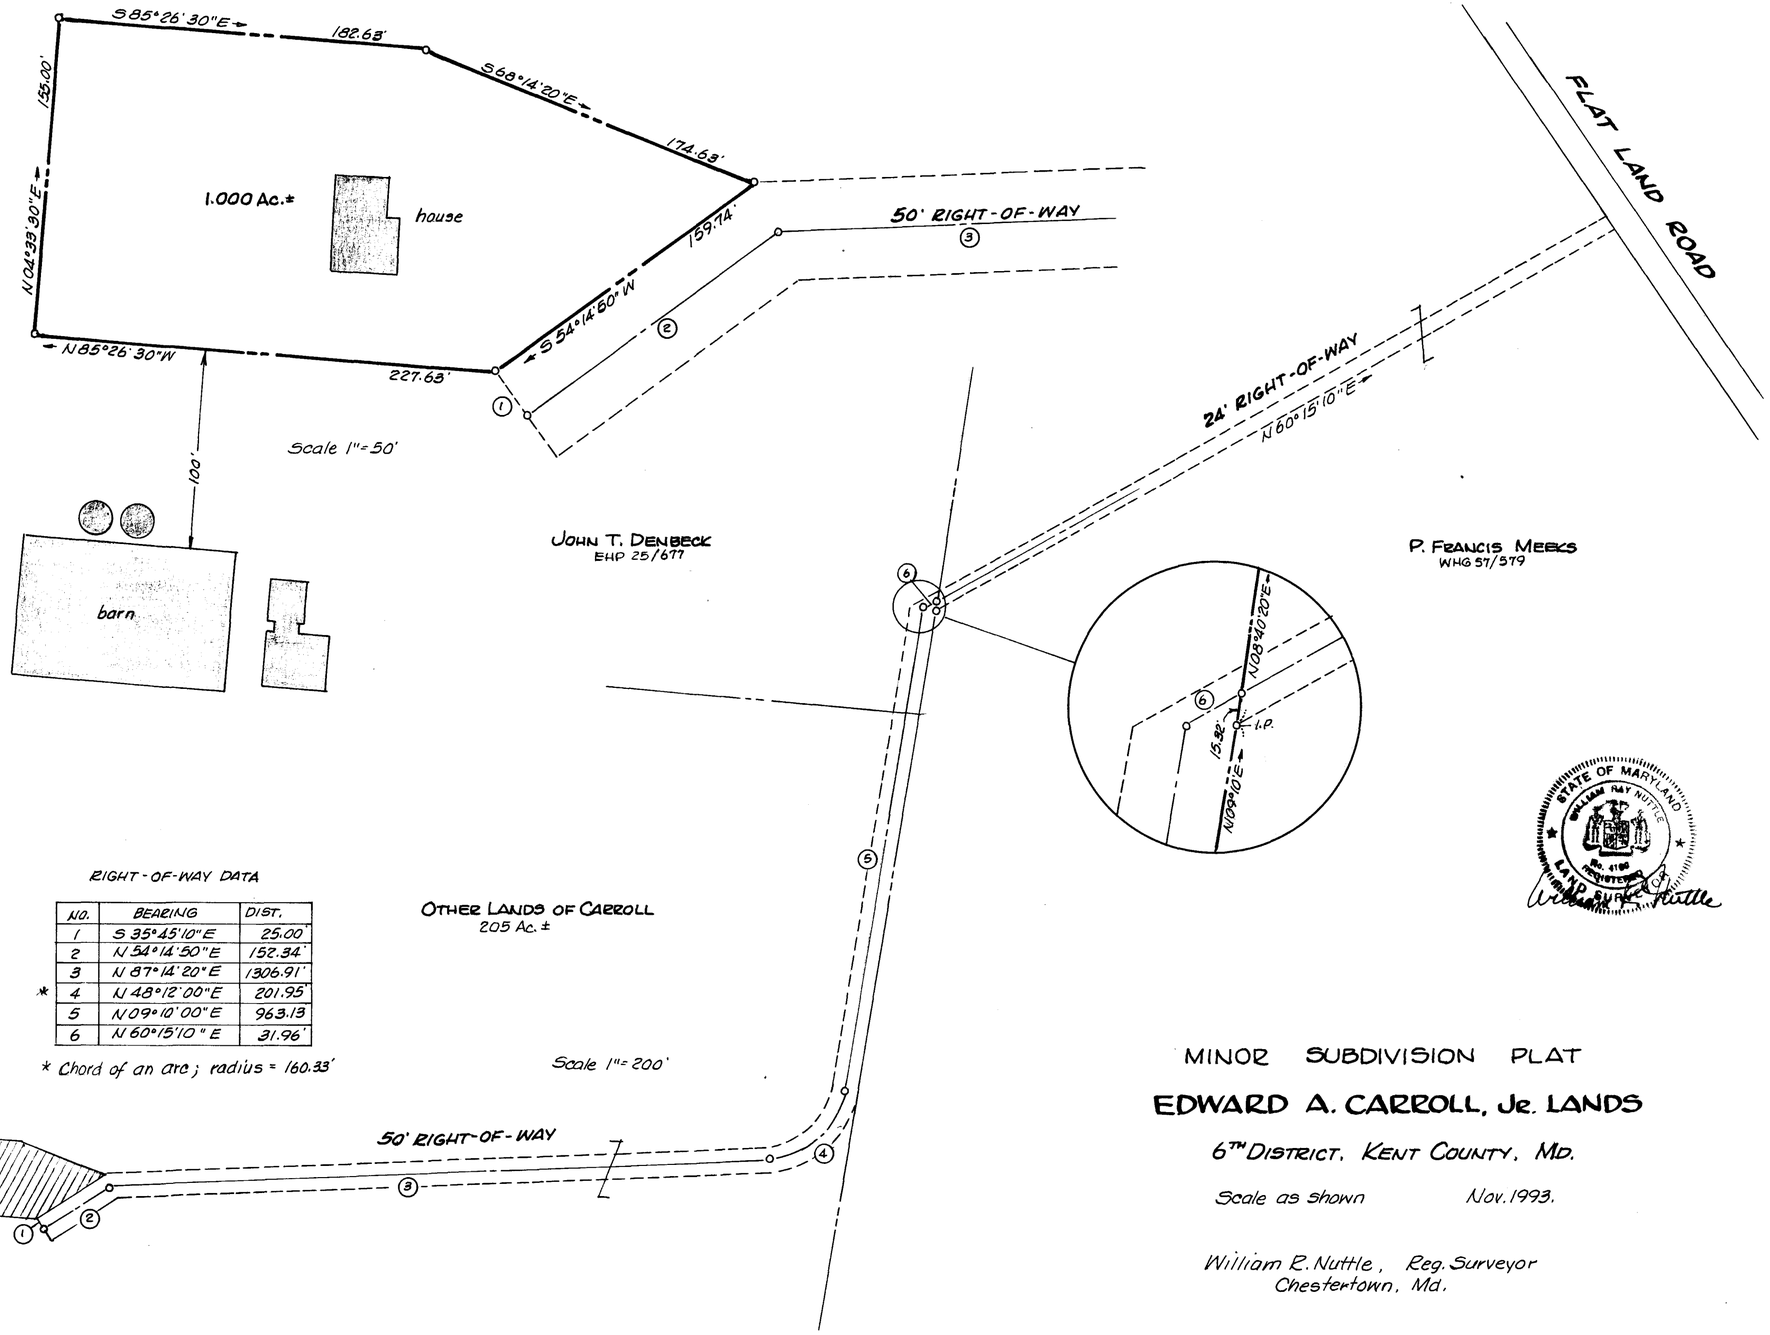

Note: Private roads and rights-of-ways are not the responsibility of Kent County.

RIGHT-OF-WAY DATA

NO.	BEARING	DIST.
1	S 35°45'10"E	25.00'
2	N 54°14'50"E	152.34'
3	N 87°14'20"E	1306.91'
* 4	N 48°12'00"E	201.95'
5	N 09°10'00"E	963.13
6	N 60°15'10"E	31.96'

* Chord of an arc; radius = 160.33'

I.P. = iron pipe

STATE OF MARYLAND
WILLIAM RAY NUTTLE
No. 4196
REGISTERED
LAND SURVEYOR

MINOR SUBDIVISION PLAT

EDWARD A. CARROLL, Jr. LANDS

6TH DISTRICT, KENT COUNTY, MD.

Scale as shown Nov. 1993.

William R. Nuttle, Reg. Surveyor
Chestertown, Md.

Maryland State Archives

MSA SC 5593-6-555