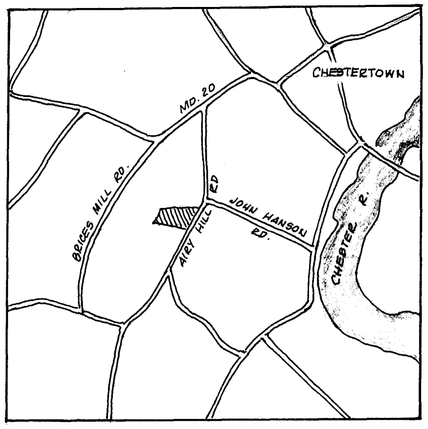

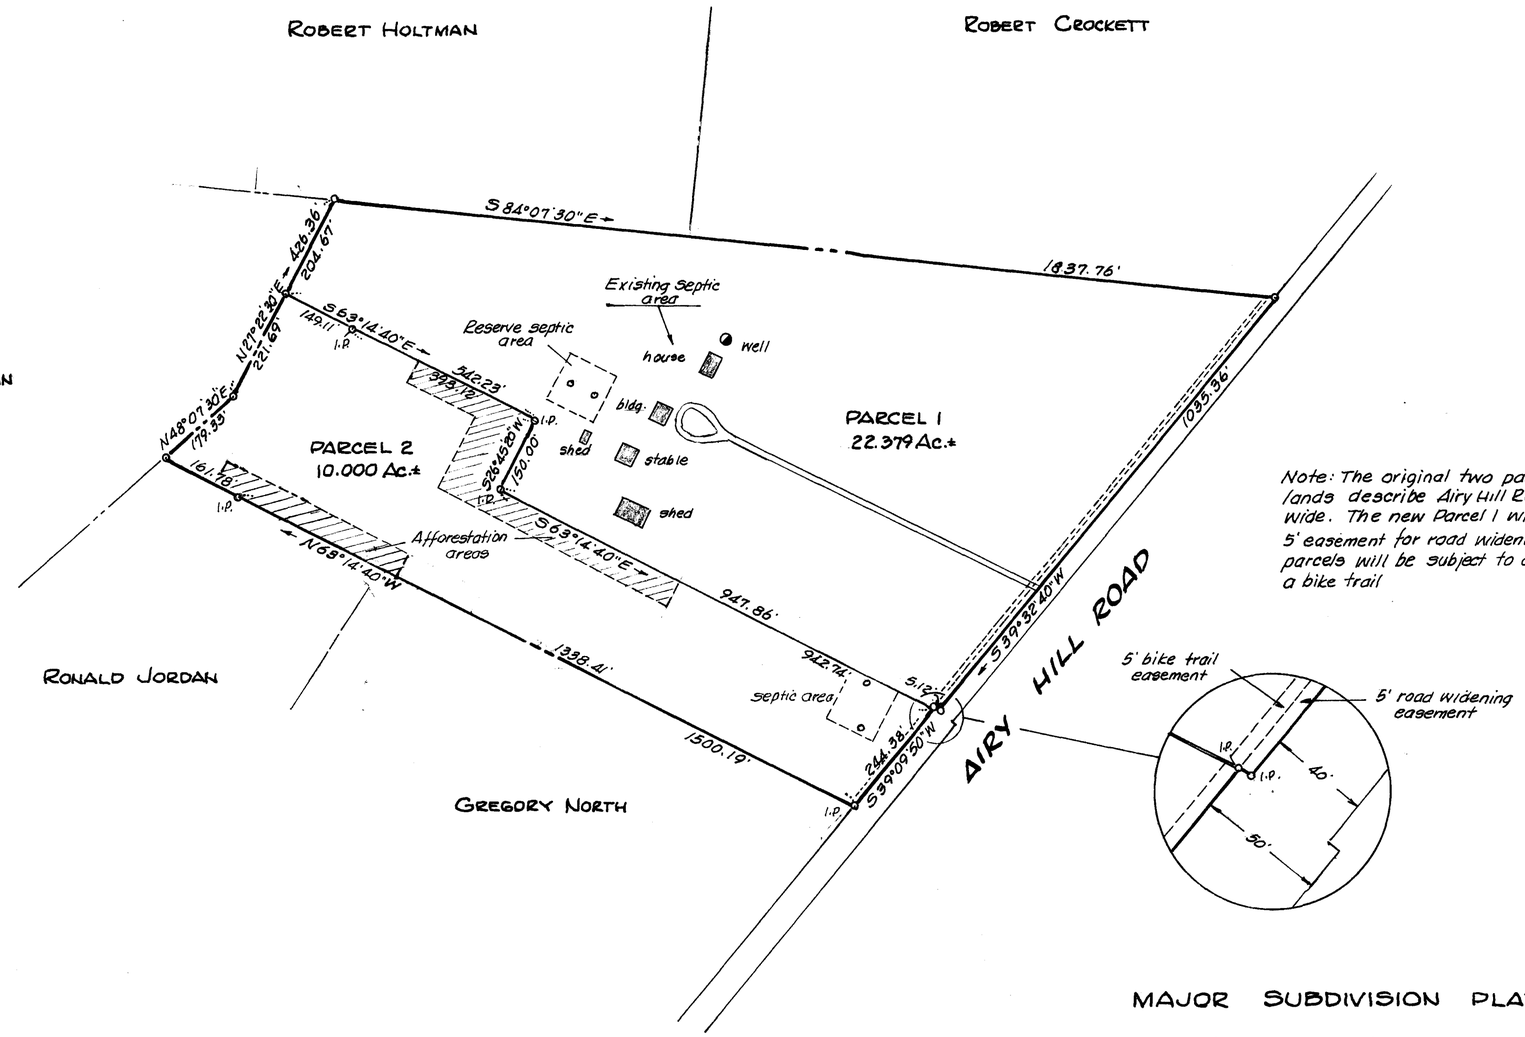

Note: The original two parcels of the Anthony lands describe Airy Hill Rd. as both 40' and 50' wide. The new Parcel 1 will be subject to a 5' easement for road widening, and both new parcels will be subject to a 5' easement for a bike trail

MAJOR SUBDIVISION PLAT

JAMES T. ANTHONY LANDS

7TH DISTRICT, KENT COUNTY, MD.

Scale 1"=200' Sept. 2003; Afforestation area revised July 2004.

William R. Nuttle, Reg. Surveyor
Chestertown, Md.

APPROVED BY:
Chairman, Kent County Planning Comm.
Kent County Director of Planning
Kent County Health Officer

STATE OF MARYLAND
WILLIAM RAY NUTTLE
No. 4180
REGISTERED
LAND SURVEYOR

I.P. = iron pipe

Maryland State Archives

MSA SC 5593-6-605