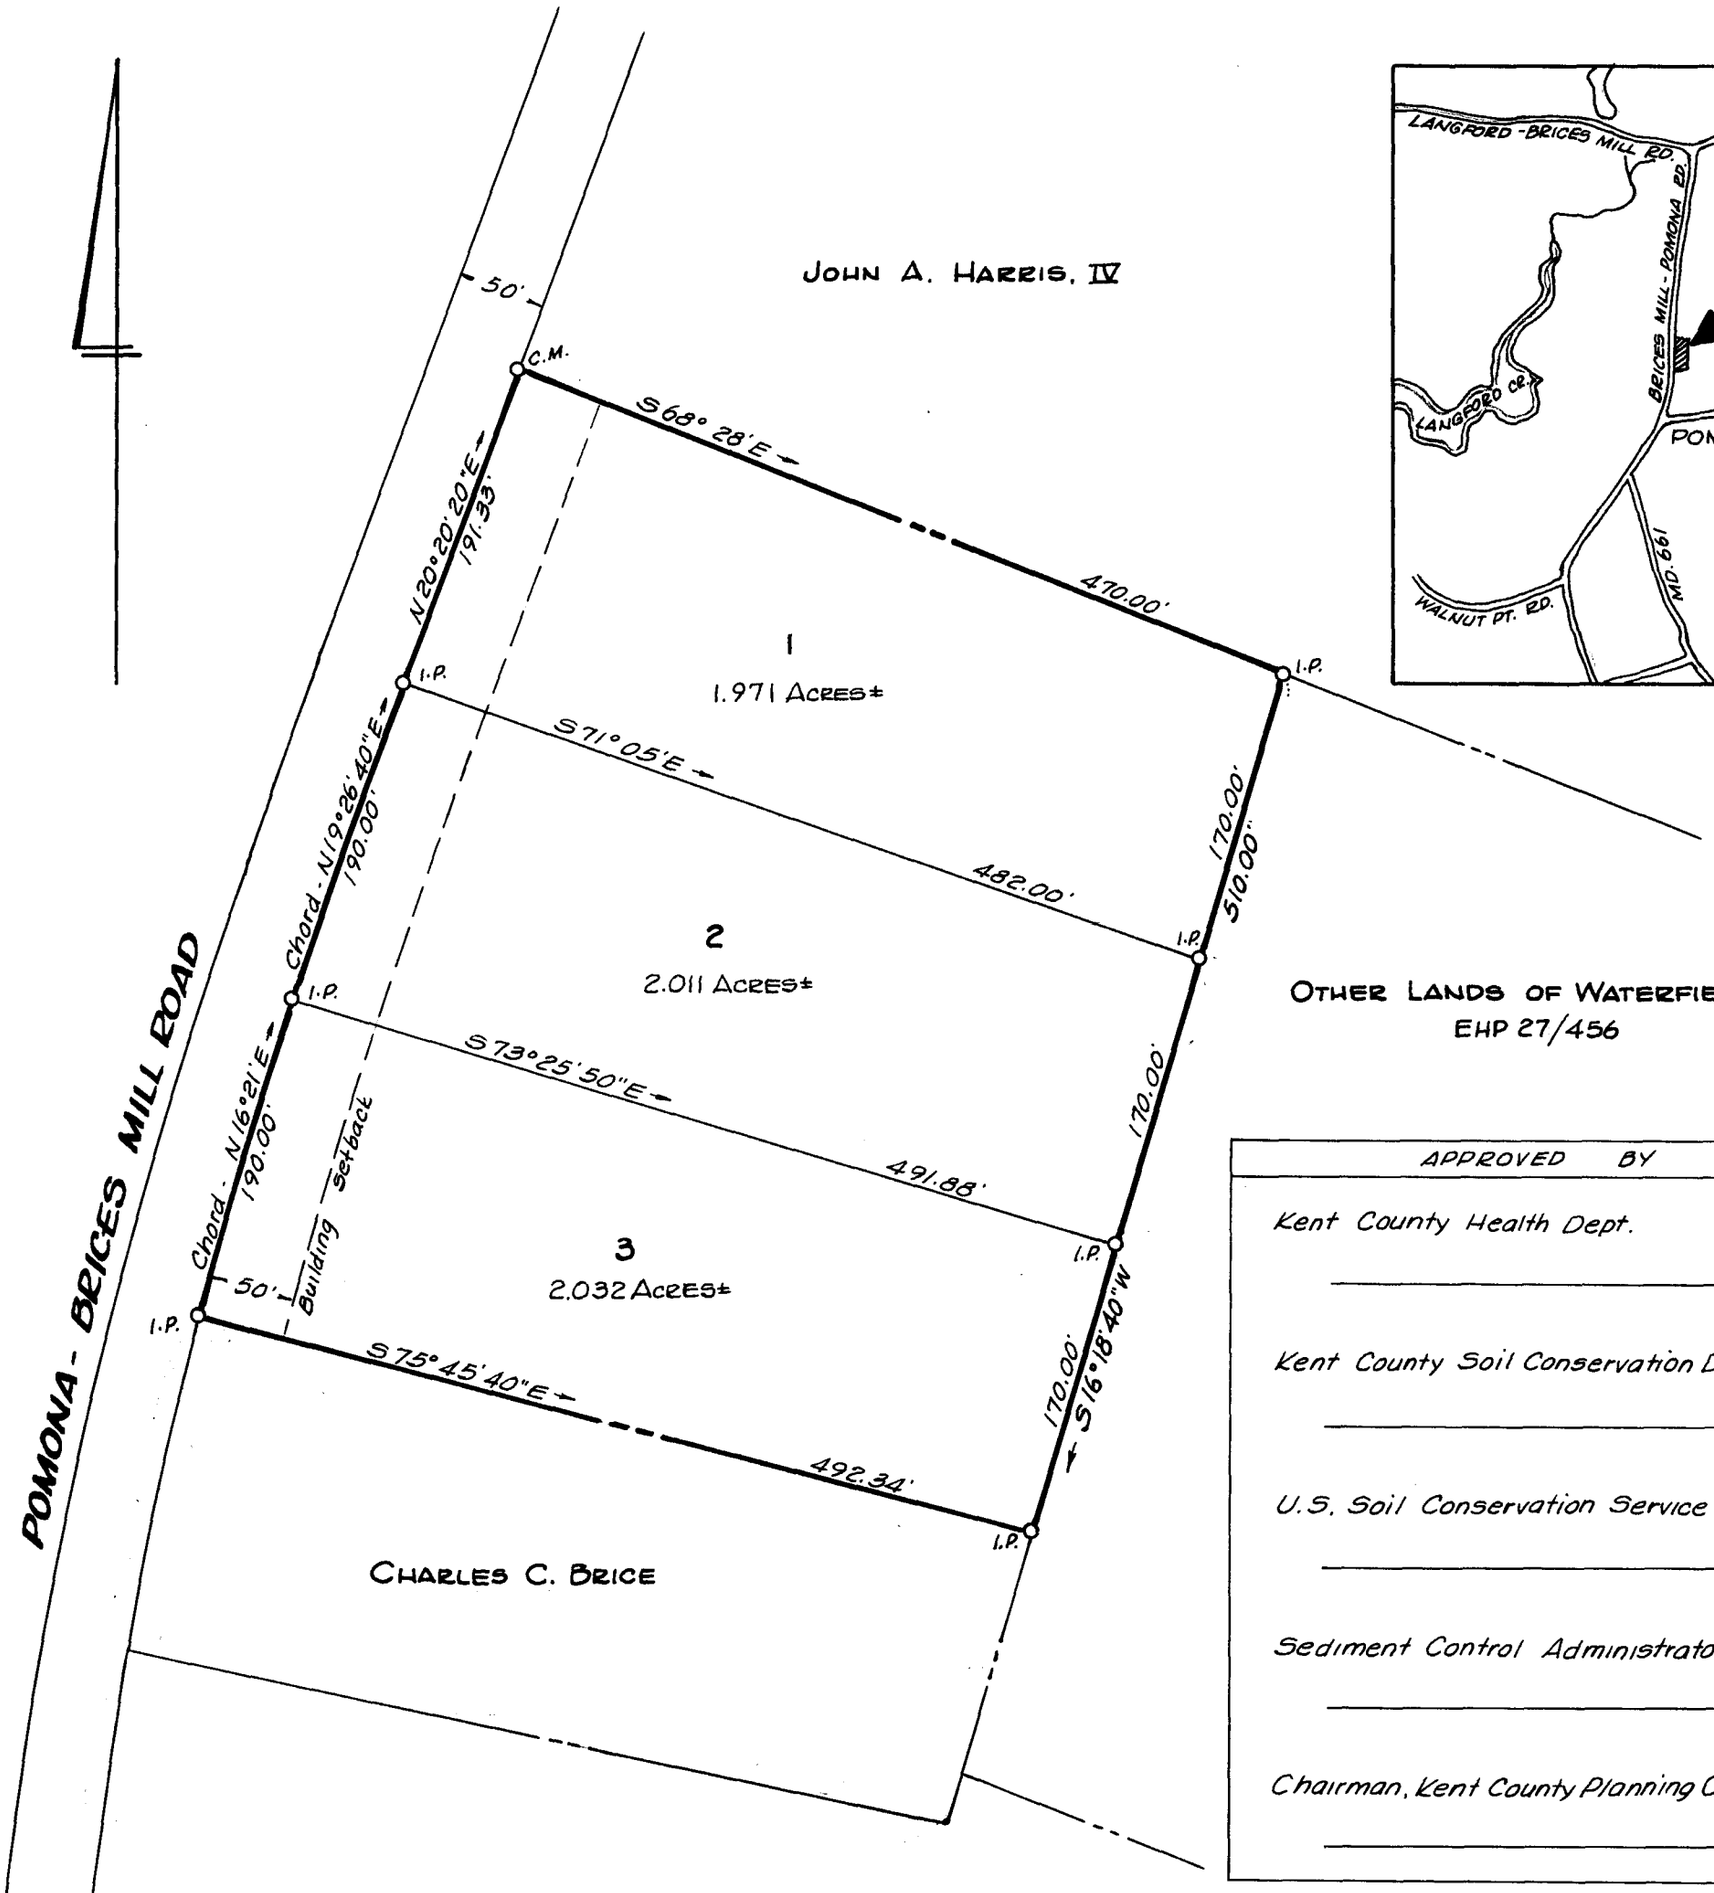

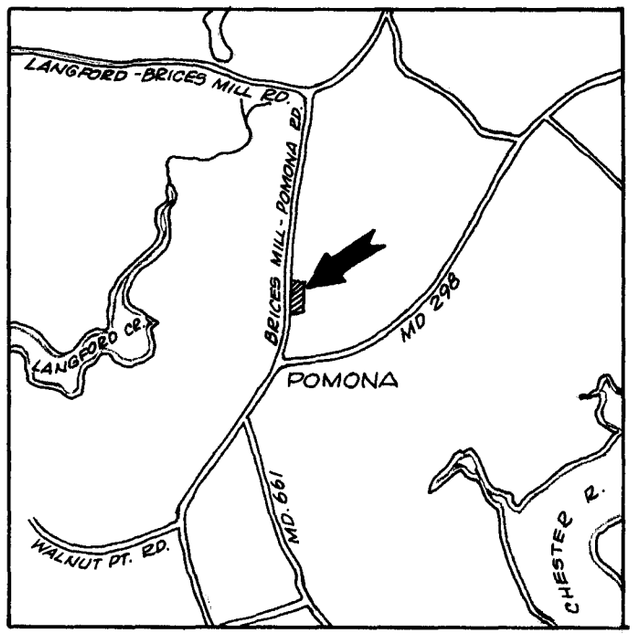

APPROVED BY	DATE
Kent County Health Dept.	
Kent County Soil Conservation District	
U.S. Soil Conservation Service	
Sediment Control Administrator	
Chairman, Kent County Planning Commission.	

I.P. = iron pipe
C.M. = concrete monument

This plat represents a survey by me of land in title to the owner shown below. Regulations governing the making of this plat and setting of markers have been complied with.

William R. Nuttle #4180
Surveyor

Owner

STATE OF MARYLAND · WILLIAM RAY NUTTLE · No. 4180 · REGISTERED · LAND SURVEYOR

SURVEY & DIVISION OF PART OF THE

EBEN WATERFIELD LANDS

7TH DISTRICT, KENT COUNTY, MD.

Scale 1"=100' June 1981.

William R. Nuttle, Reg. Surveyor
Chestertown, Md.

Maryland State Archives

MSA SC 5593-6-683