NO.	BEARING	DIST.
1	N 33°01'20" E	1402.60'
2	S 80°11'51" E	809.98'
3	S 37°21'50" E	244.68'
4	S 20°58'40" E	117.38'
5	S 17°04'20" E	413.34'
6	S 30°11'10" E	405.26'
7	S 10°43'40" E	676.10'
8	N 70°53'48" W	100.22'
9	N 73°07'36" W	258.66'
10	N 75°21'23" W	1228.81'
11	N 74°13'02" W	130.36'
12	N 67°54'84" W	590.94'

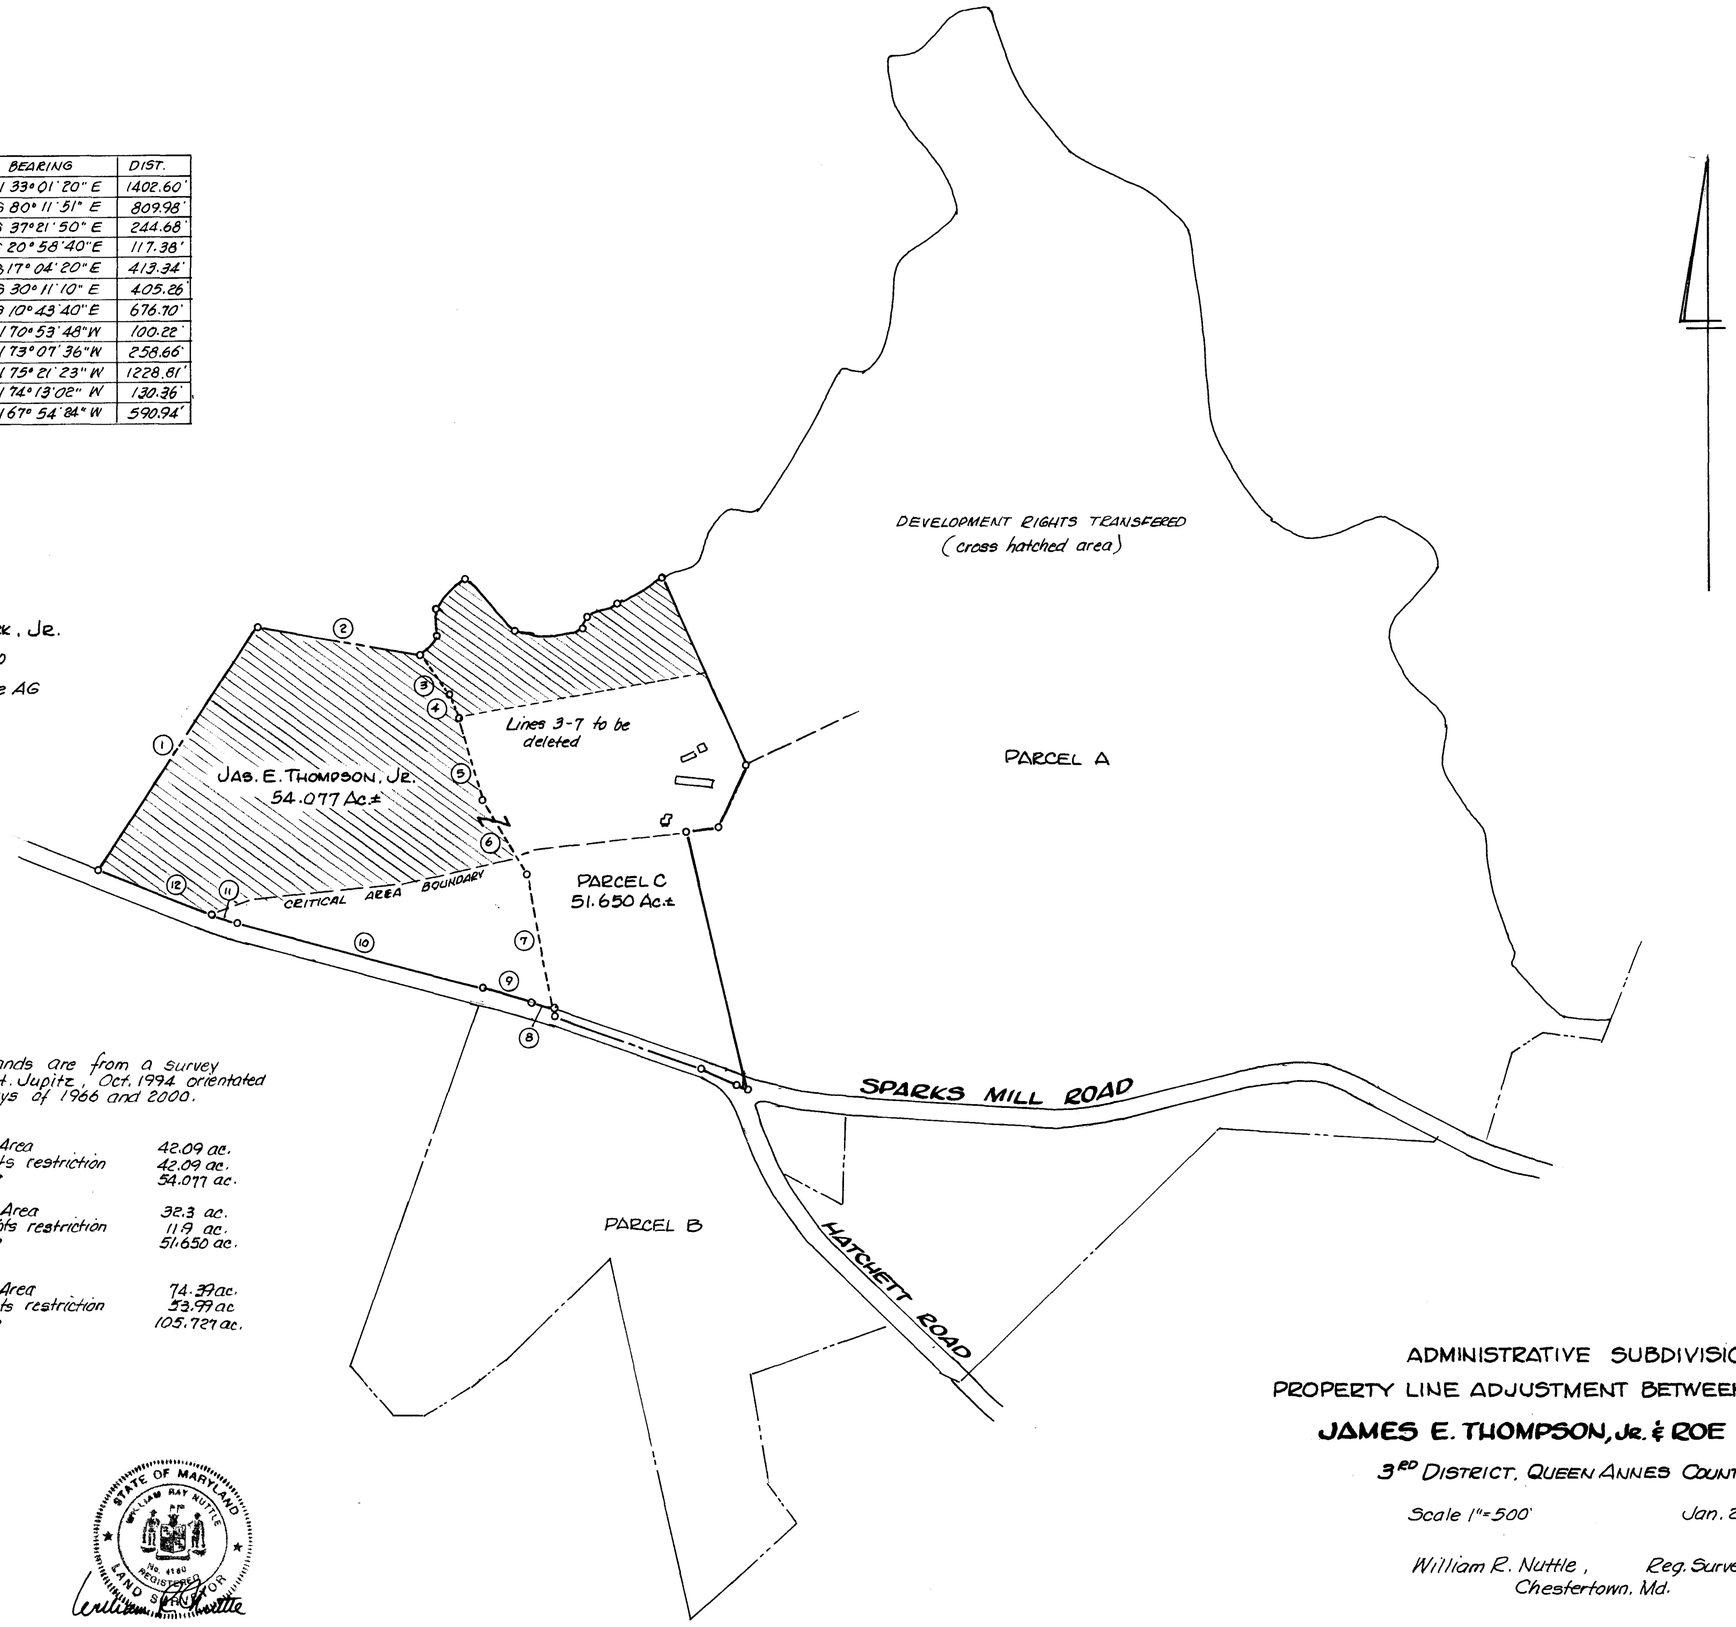

Note: Thompson lands are from a survey by Steven H. Jupitz, Oct. 1994 orientated to my surveys of 1966 and 2000.

Thompson tract:	
Area in Critical Area	42.09 ac.
Development rights restriction	42.09 ac.
Total area	54.077 ac.
Parcel C:	
Area in Critical Area	32.3 ac.
Development rights restriction	11.9 ac.
Total area	51.650 ac.
Combined lot:	
Area in Critical Area	74.39 ac.
Development rights restriction	53.99 ac
Total area	105.727 ac.

STATE OF MARYLAND
WILLIAM RAY NUTTLE
No. 4180
REGISTERED
LAND SURVEYOR

ADMINISTRATIVE SUBDIVISION
PROPERTY LINE ADJUSTMENT BETWEEN THE LANDS OF
JAMES E. THOMPSON, JR. & ROE FARM, INC.
3RD DISTRICT, QUEEN ANNES COUNTY, MD.

Scale 1"=500' Jan. 2000.

William R. Nuttle, Reg. Surveyor
Chestertown, Md.

SHEET 2 OF 2

Maryland State Archives