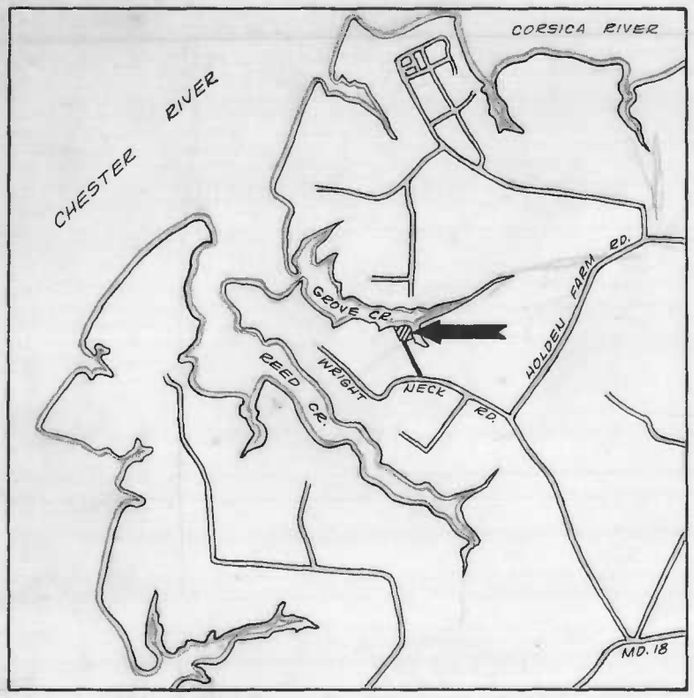

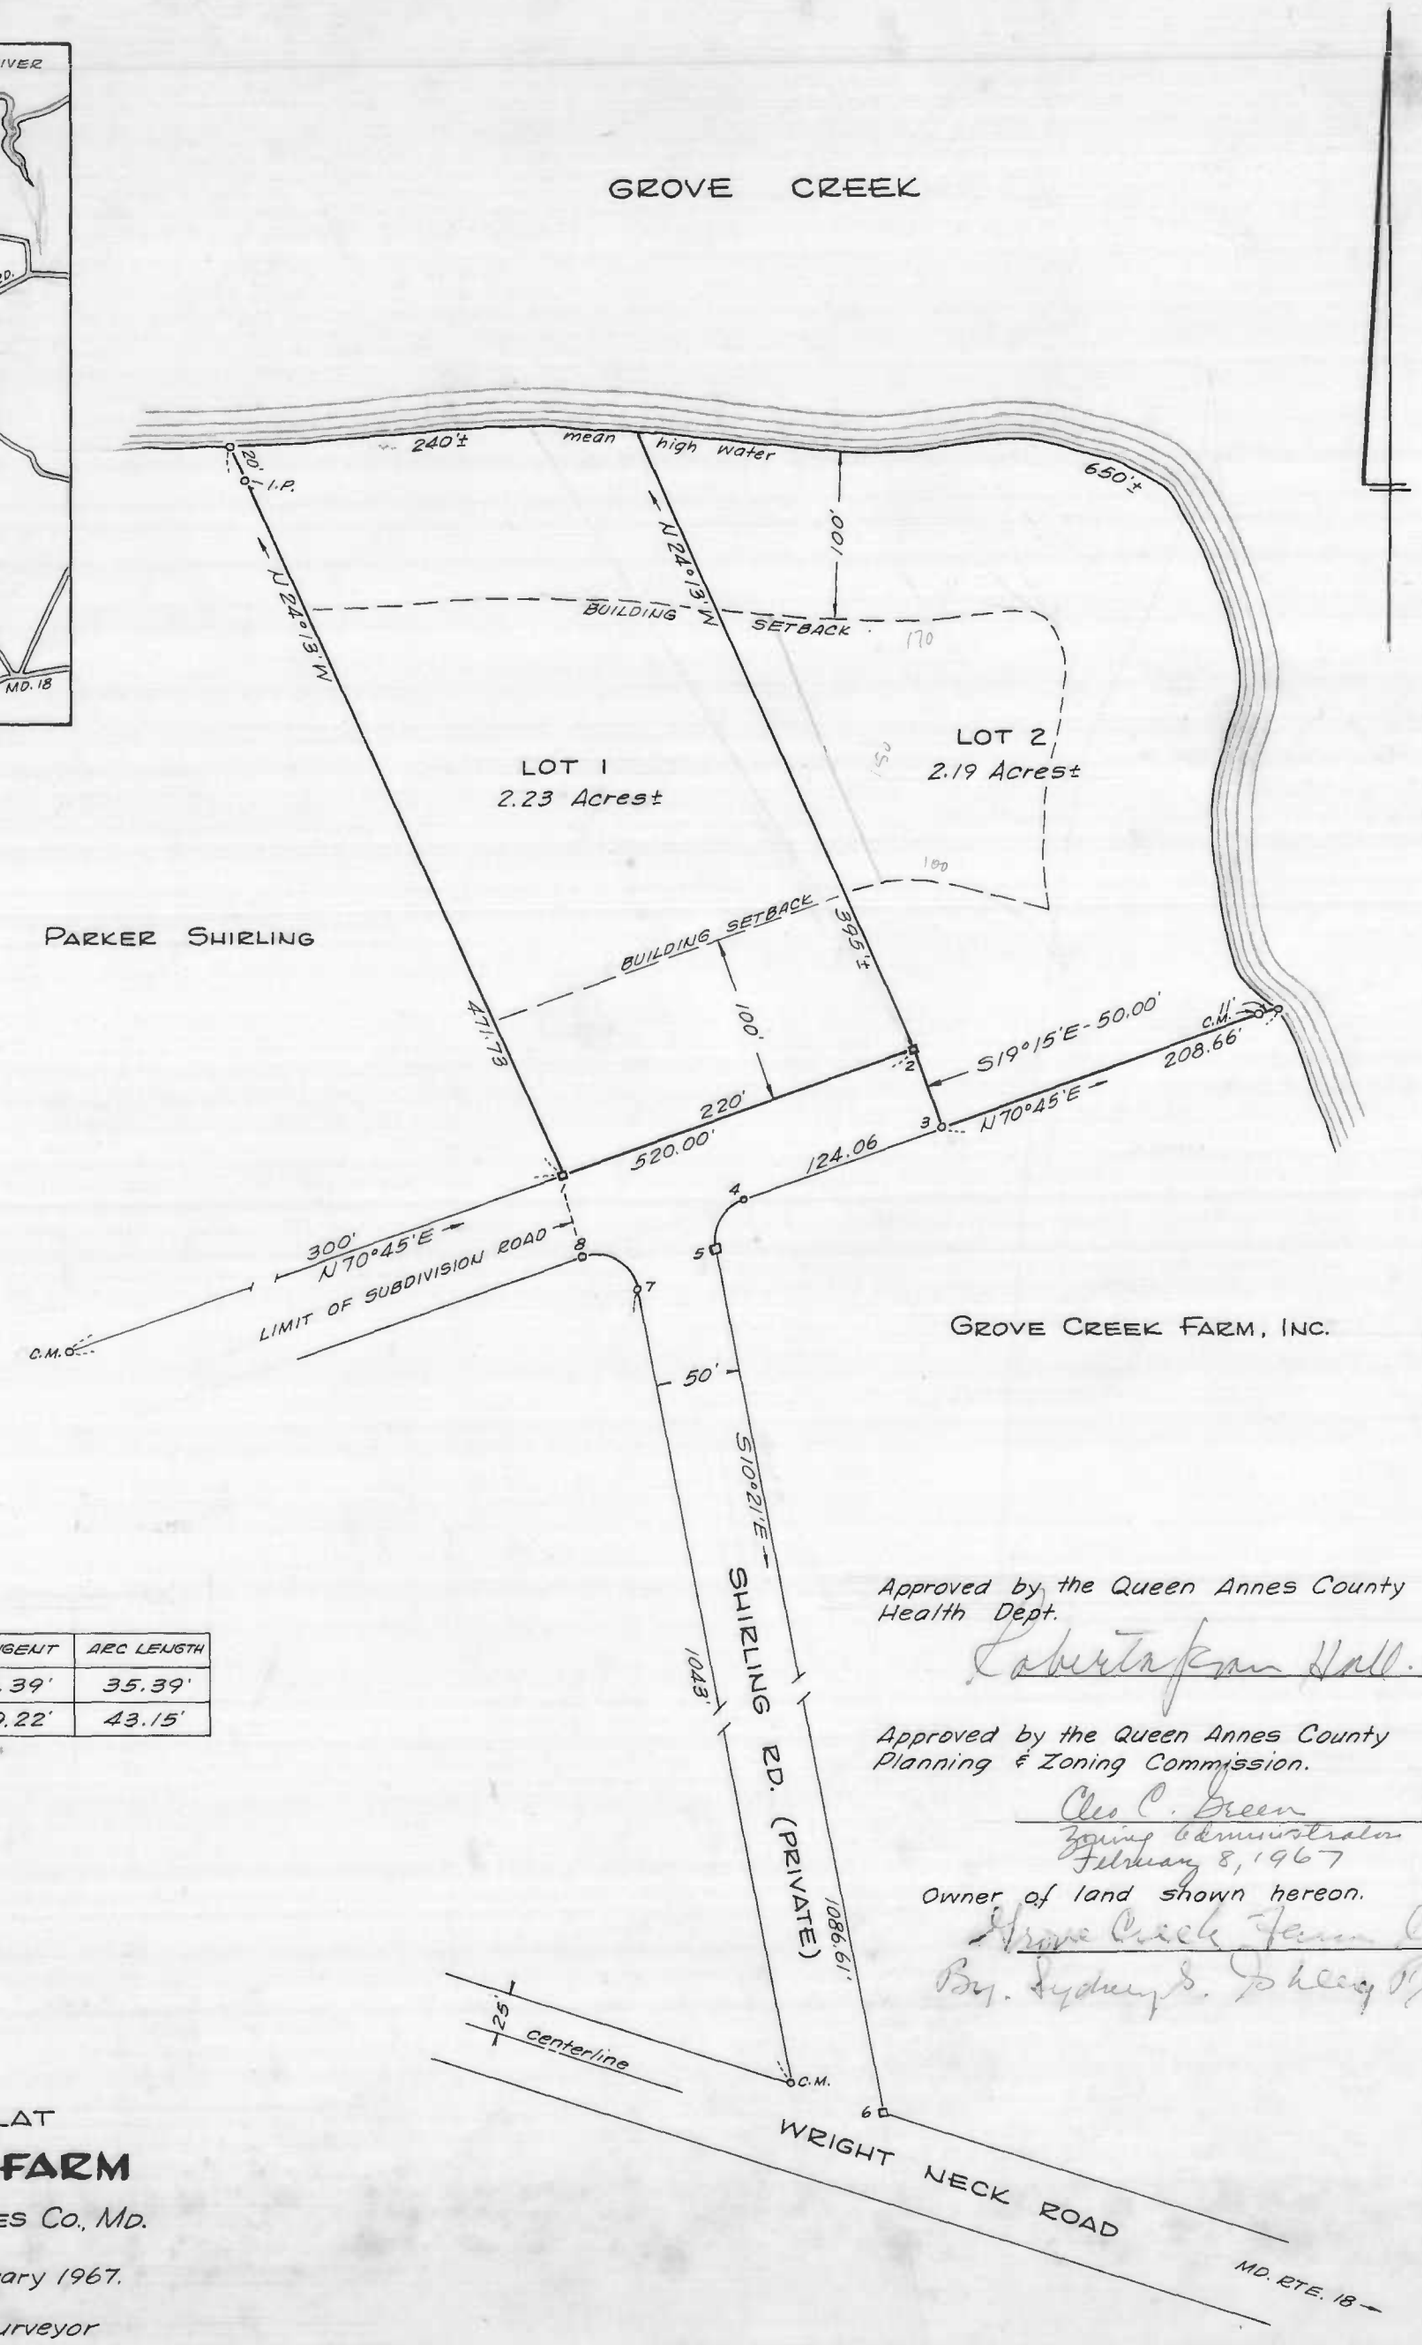

COORDINATES

NO.	NORTH	EAST
1	1612.59	214.07
2	1685.12	421.77
3	1637.92	438.25
4	1597.02	321.13
5	1568.93	304.78
6	500.00	500.00
7	1544.54	258.41
8	1563.65	225.57

All numbered points marked by concrete monuments.

CURVE DATA

NO.	DEF. ANGLE	RADIUS	TANGENT	ARC LENGTH
4-5	81° 06'	25.00'	21.39'	35.39'
7-8	98° 54'	25.00'	29.22'	43.15'

Approved by the Queen Annes County Health Dept.

Robert Frank Hall. M.D.

Approved by the Queen Annes County Planning & Zoning Commission.

Cleo C. Green
Zoning Administrator
February 8, 1967

Owner of land shown hereon.

Grove Creek Farm Inc.
By. Sydney S. Schlegel Pres.

SUBDIVISION PLAT

GROVE CREEK FARM

3RD DISTRICT, QUEEN ANNES CO., MD.

Scale 1"=100' January 1967.

William R. Nuttle, Reg. Surveyor
Chestertown, Md.

This plat is based upon a plat of a survey by Shew & Bartlett, Nov. 1965, and does not represent a survey by me. Bearings and distances were taken from or were computed from information found on said plat.

William R. Nuttle
Reg. No. 4180.

Maryland State Archives

MSA SC 5593-7-196