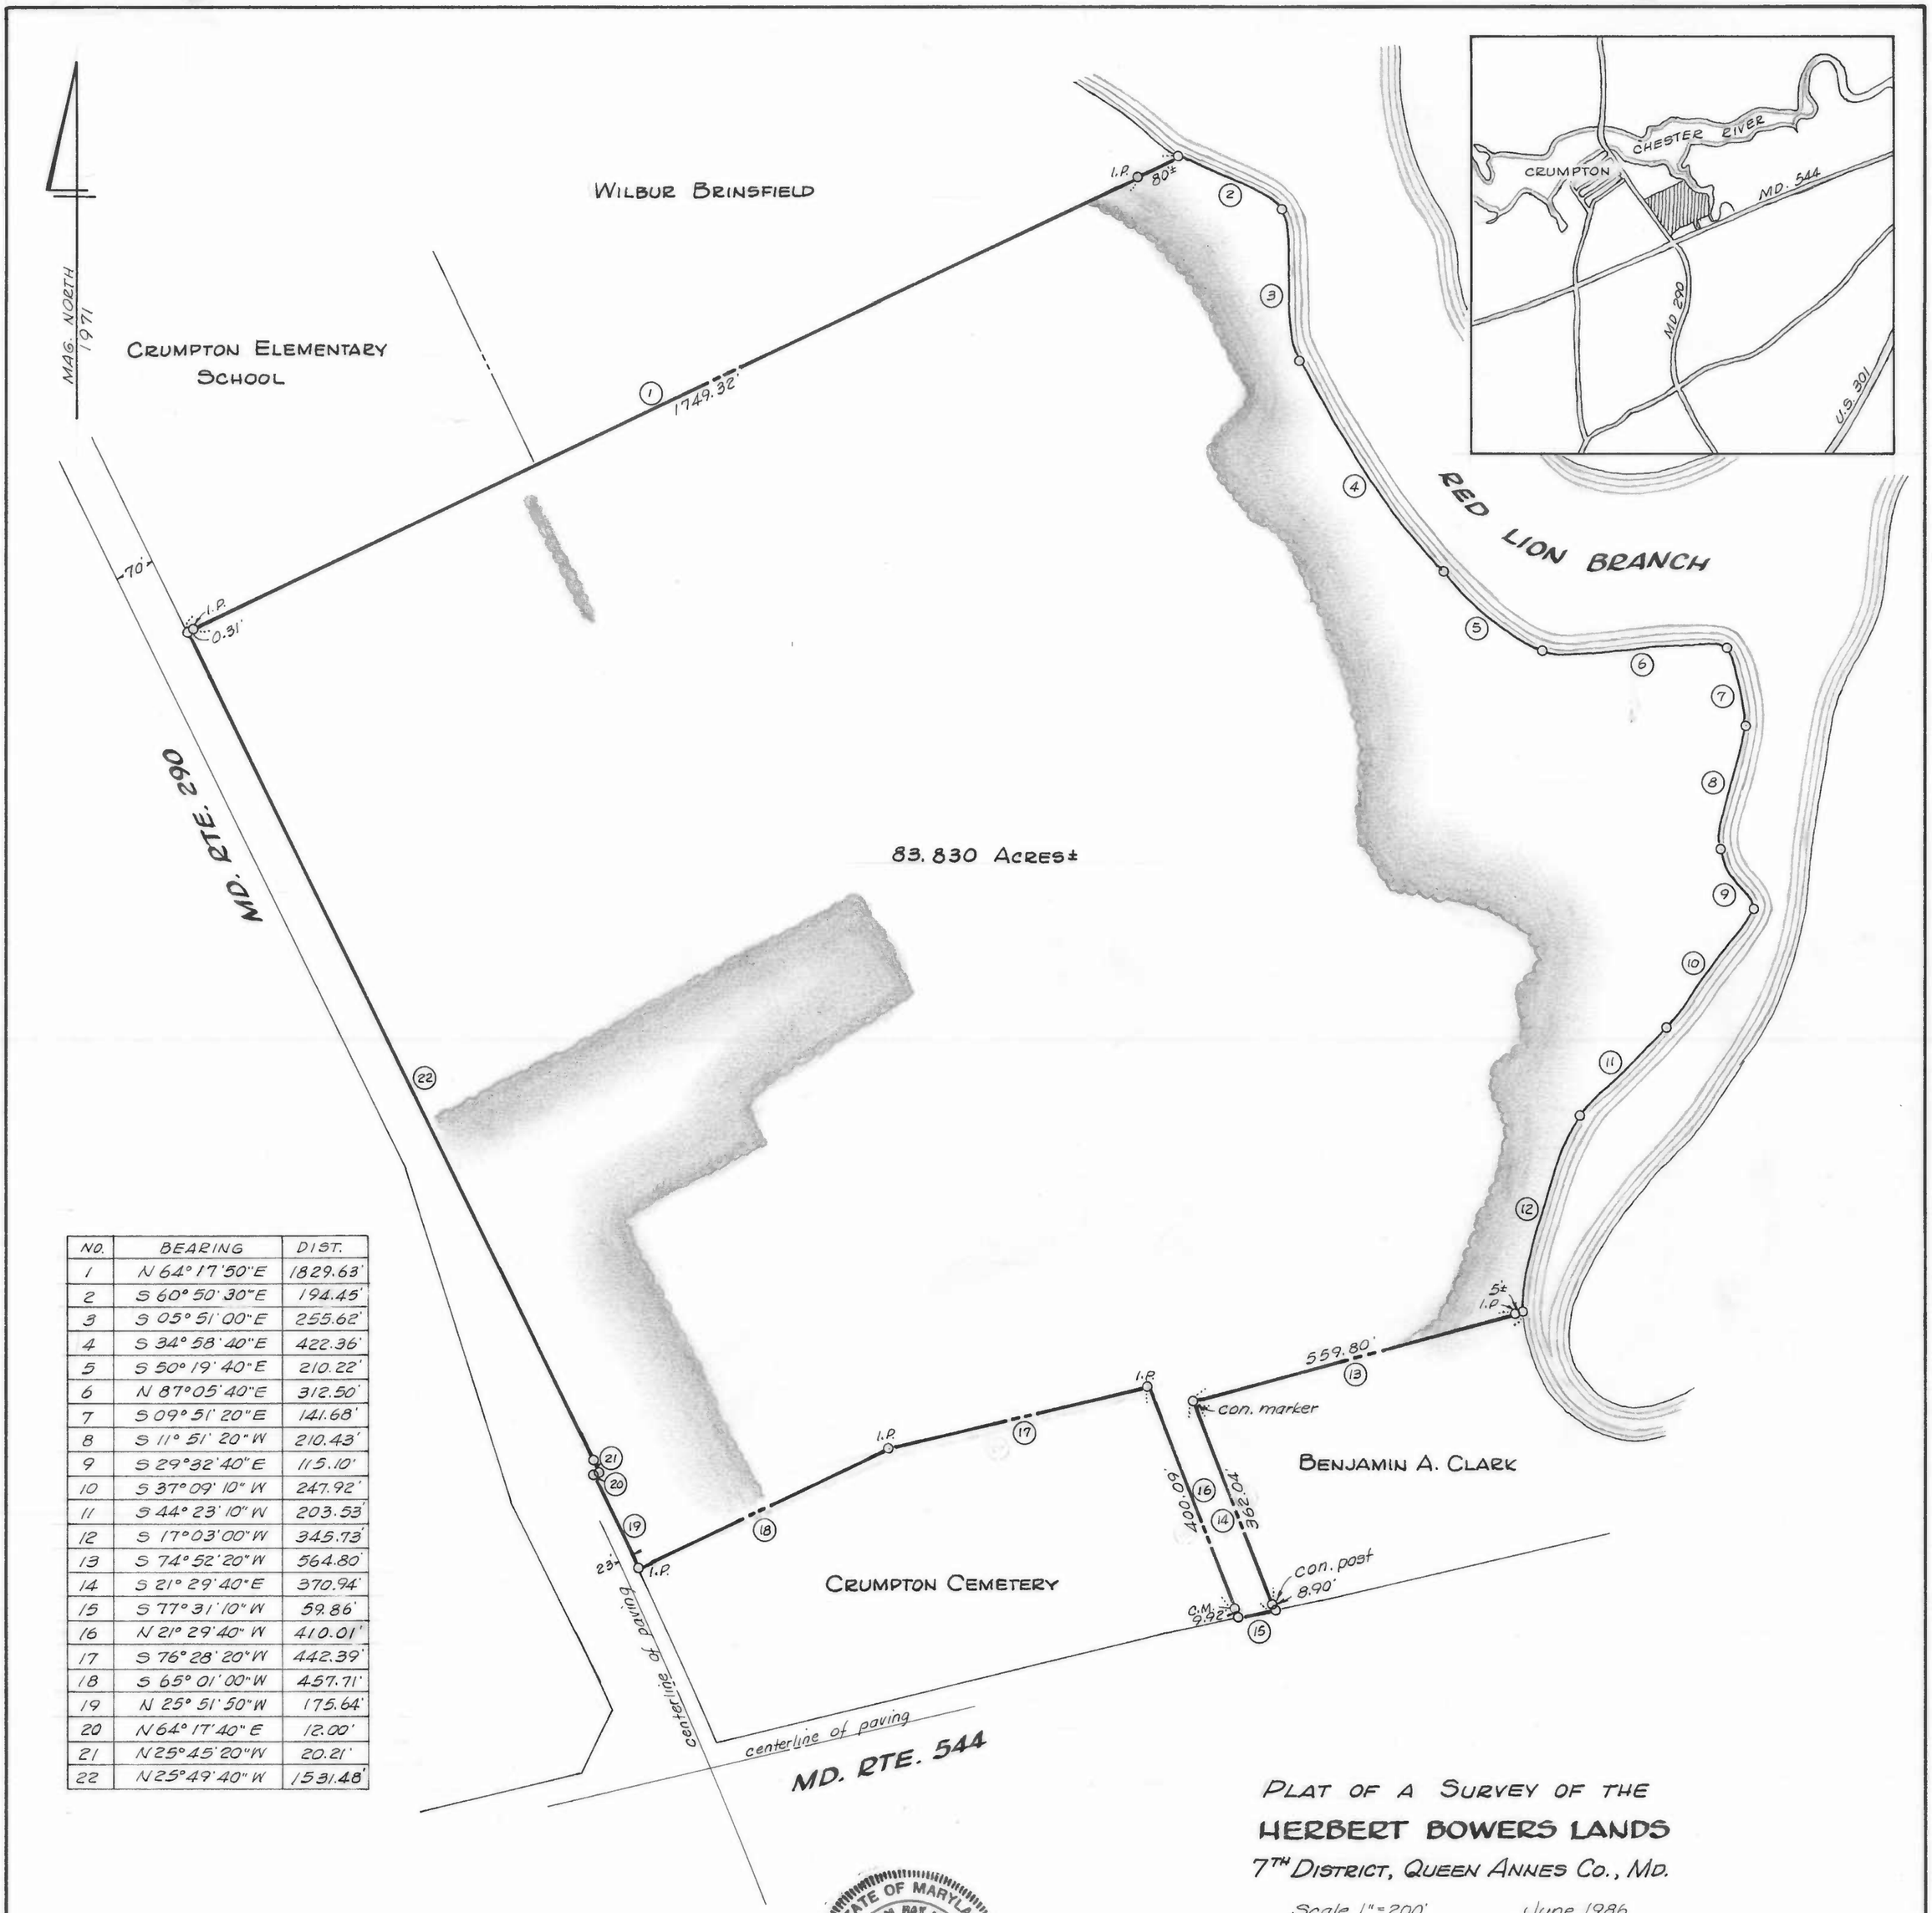

NO.	BEARING	DIST.
1	N 64° 17' 50" E	1829.63'
2	S 60° 50' 30" E	194.45'
3	S 05° 51' 00" E	255.62'
4	S 34° 58' 40" E	422.36'
5	S 50° 19' 40" E	210.22'
6	N 87° 05' 40" E	312.50'
7	S 09° 51' 20" E	141.68'
8	S 11° 51' 20" W	210.43'
9	S 29° 32' 40" E	115.10'
10	S 37° 09' 10" W	247.92'
11	S 44° 23' 10" W	203.53'
12	S 17° 03' 00" W	345.73'
13	S 74° 52' 20" W	564.80'
14	S 21° 29' 40" E	370.94'
15	S 77° 31' 10" W	59.86'
16	N 21° 29' 40" W	410.01'
17	S 76° 28' 20" W	442.39'
18	S 65° 01' 00" W	457.71'
19	N 25° 51' 50" W	175.64'
20	N 64° 17' 40" E	12.00'
21	N 25° 45' 20" W	20.21'
22	N 25° 49' 40" W	1531.48'

Note: Right-of-way information on Md. Rtes. 544 & 290 found on S.H.A. Plats 13373-5, 16573, & 41811-2.

I.P. = iron pipe
C.M. = concrete monument

STATE OF MARYLAND
WILLIAM RAY NUTTLE
No. 4180
REGISTERED
LAND SURVEYOR

William R. Nuttle

PLAT OF A SURVEY OF THE

HERBERT BOWERS LANDS

7TH DISTRICT, QUEEN ANNES CO., MD.

Scale 1" = 200' June 1986

William R. Nuttle, Reg. Surveyor
Chestertown, Md.

Maryland State Archives

MSA SC 5593-7-444