MSA 5593 - 8-76

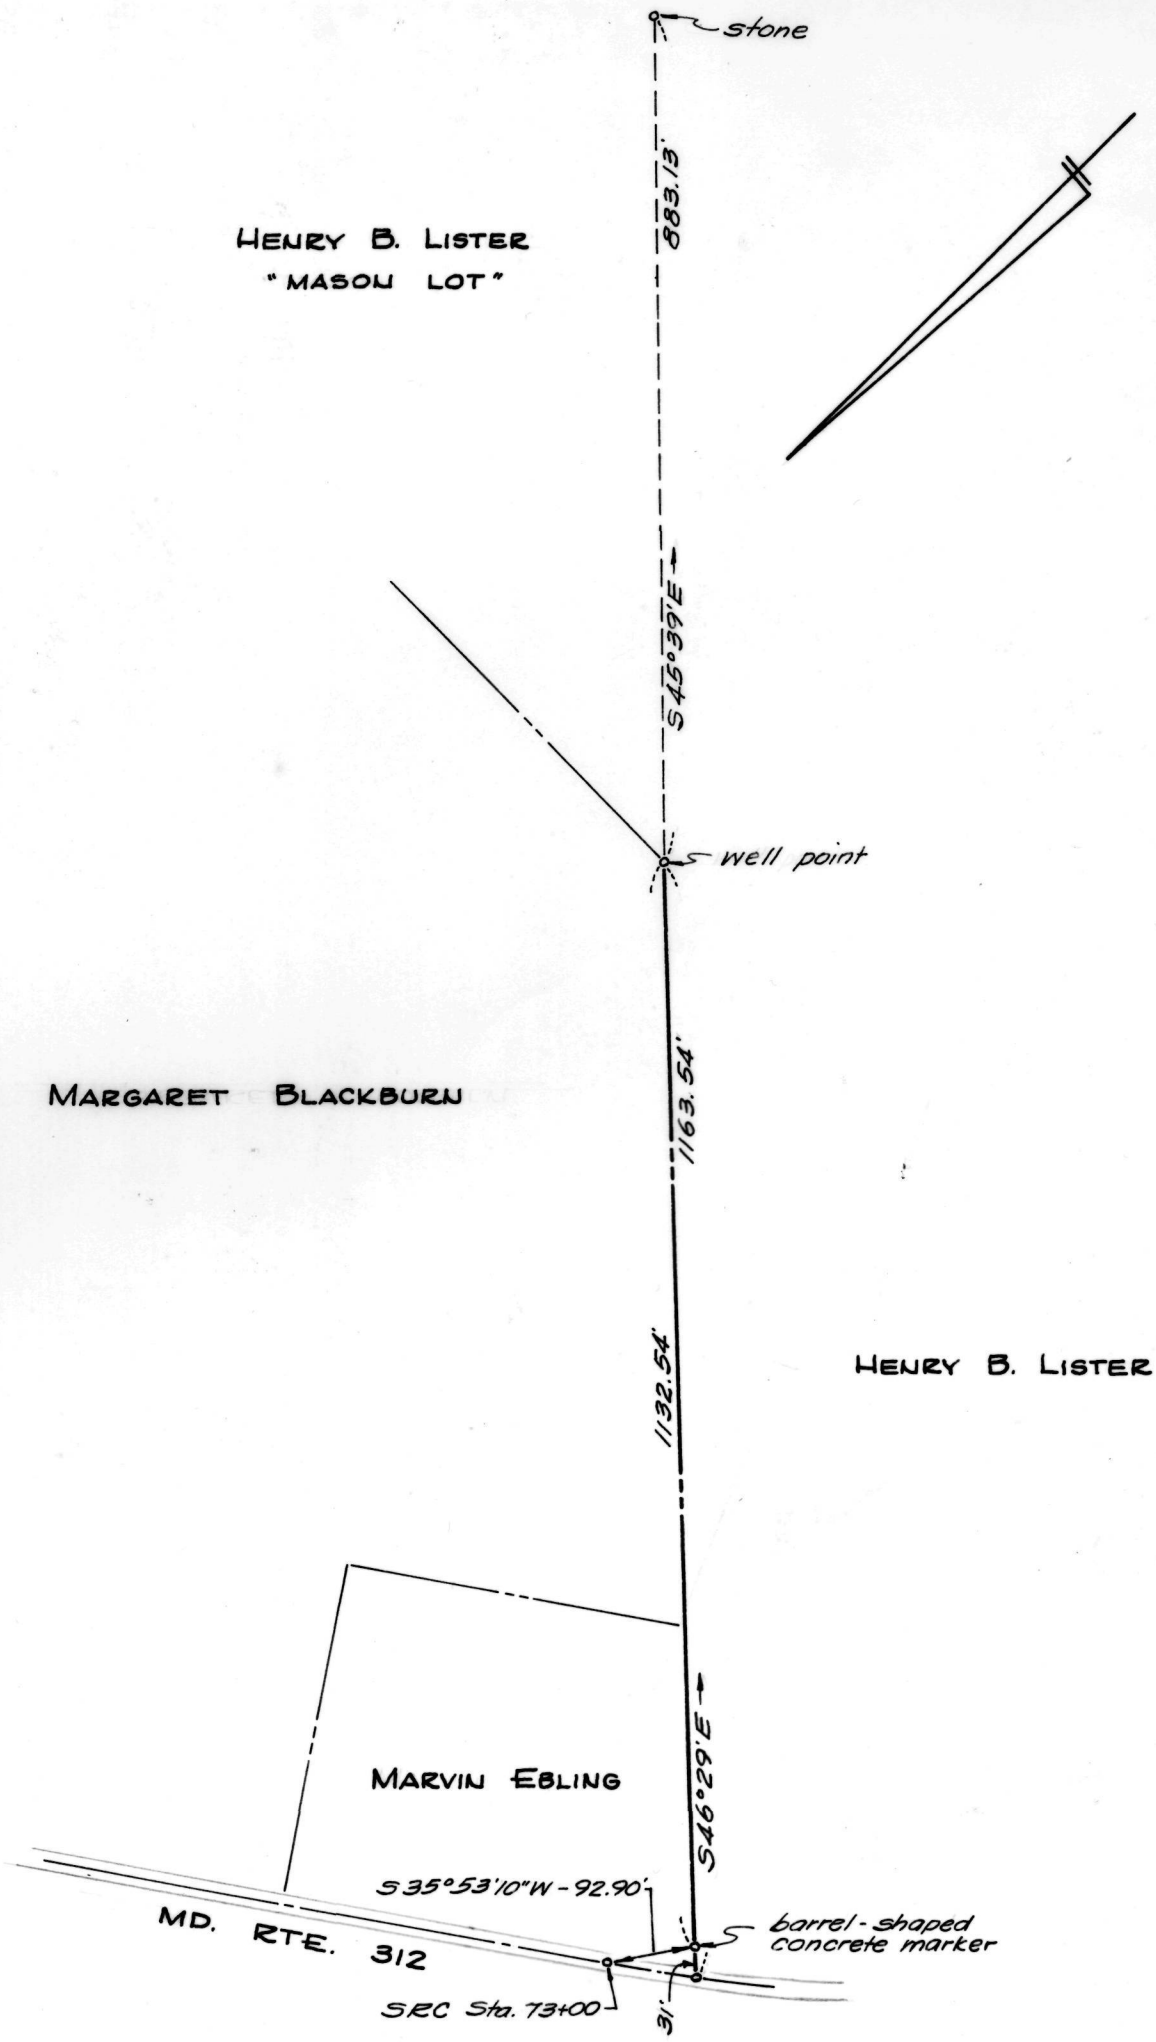

PLAT OF A SURVEY OF A
LINE TO BE AGREED UPON
7TH DISTRICT, CAROLINE, CO., MD.

Scale 1" = 200' June 1965

William R. Nuttle, Reg. Surveyor
Chestertown, Md.

Note: Right-of-way width of Md. Rte. 312 is unknown. Lines are subject to this right-of-way.

DESCRIPTION OF A LINE TO BE AGREED UPON BETWEEN
HENRY B. LISTER, MARGARET BLACKBURN AND MARVIN EBLING,
SEVENTH DISTRICT, CAROLINE COUNTY, MD.

Beginning for the same in the centerline of Md. Rte. 312, and running S 46 29 E -31.00 to a barrel shaped concrete monument which is S 35 53 10 W - 92.90 frm a nail in the centerline of said road marking SRC station 75 00; thence, continuing on the same course S 46 29 E - 1132.54 to a well point reported to be marking the northwest corner of the"Mason Lot", formerly a part of the lands of Margaret Blackburn and now owned by Henry B. Lister.

William R. Nuttle
Registered Surveyor

June 4, 1965.