SC5593-9-105

CHESTER HARBOR - SECTION 2

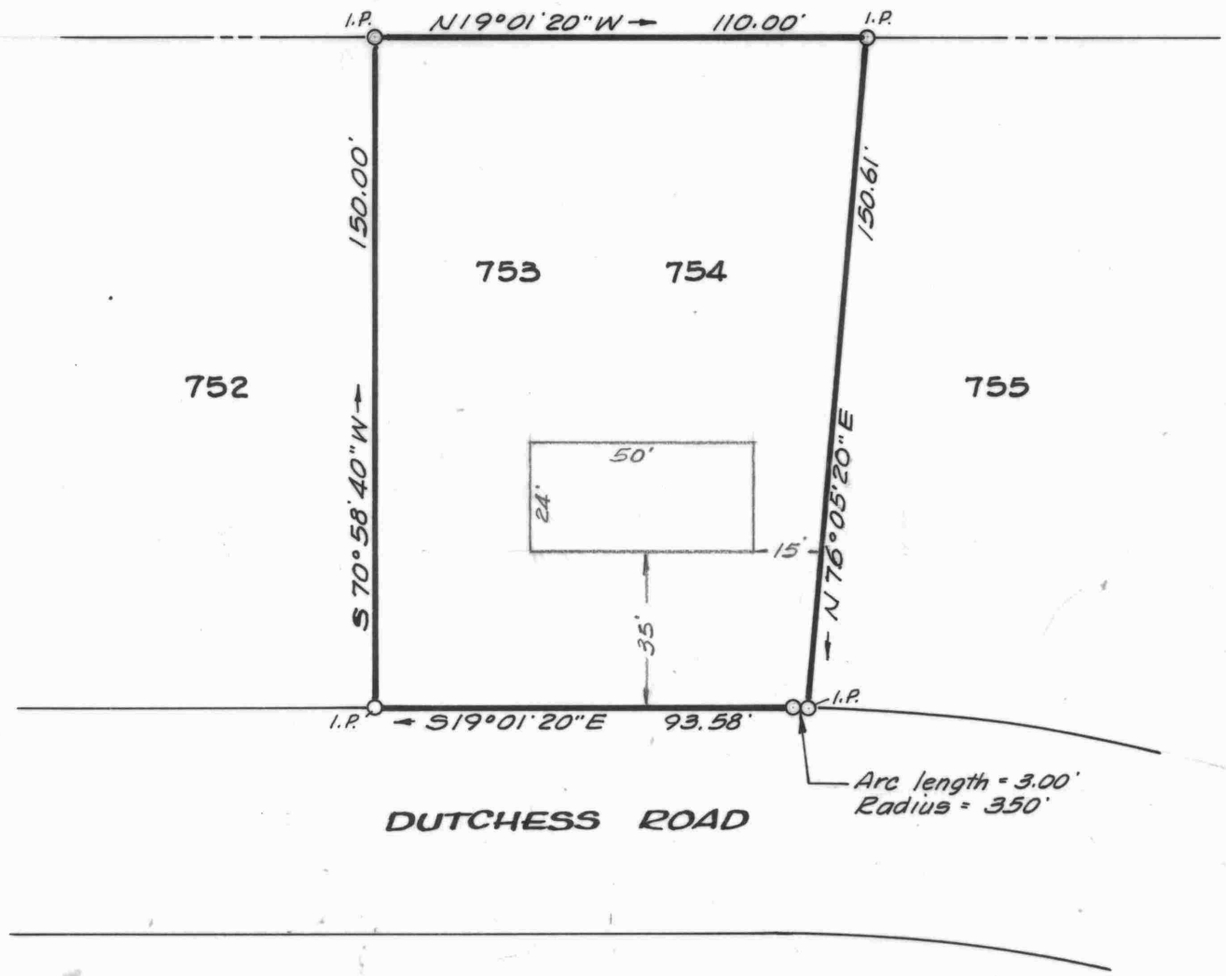

LOTS 753-754, SECTION 4

CHESTER HARBOR

2ND DISTRICT, QUEEN ANNES CO., MD.

Scale 1"=40' Feb. 1977.

William R. Nuttle, Reg. Surveyor
Chestertown, Md.

I.P. = iron pipe

for Alan Chamberlin

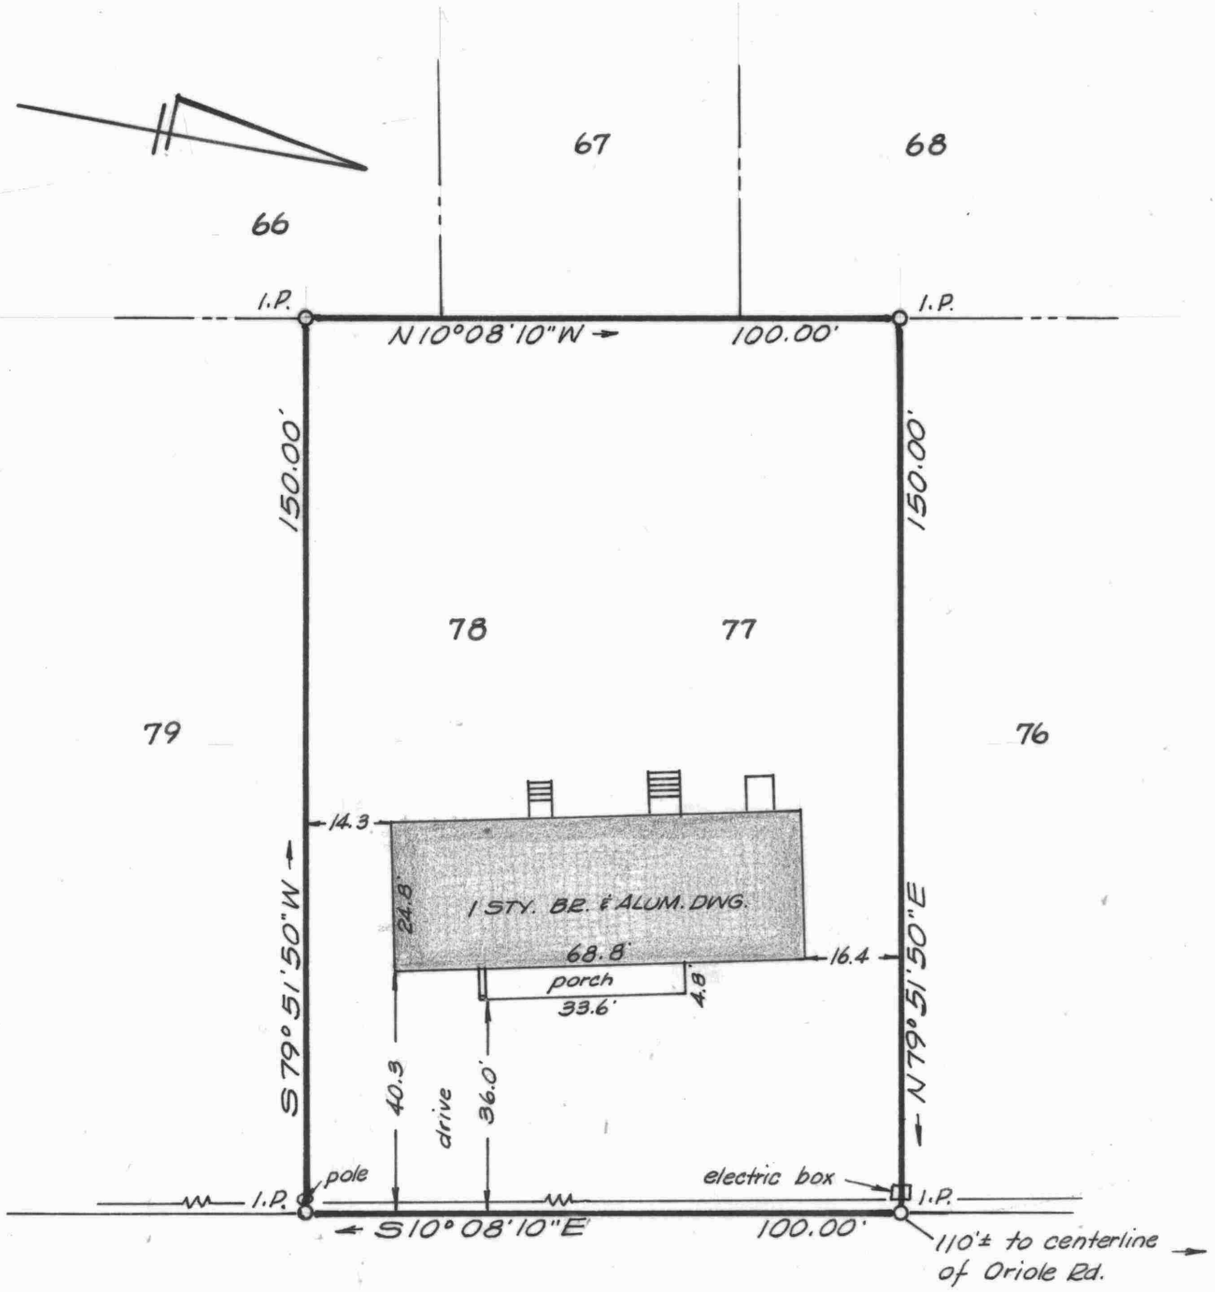

WARWICK ROAD

This is to certify that the improvements indicated hereon are located as shown.

William R. Nuttle #4180
3/23/77

IMPROVEMENTS LOCATION
LOTS 77-78, SECTION I
CHESTER HARBOR
2ND DISTRICT, QUEEN ANNES CO., MD.
Scale 1"=30' Mar. 1977.
William R. Nuttle, Reg. Surveyor
Chestertown, Md.

I.P. = iron pipe

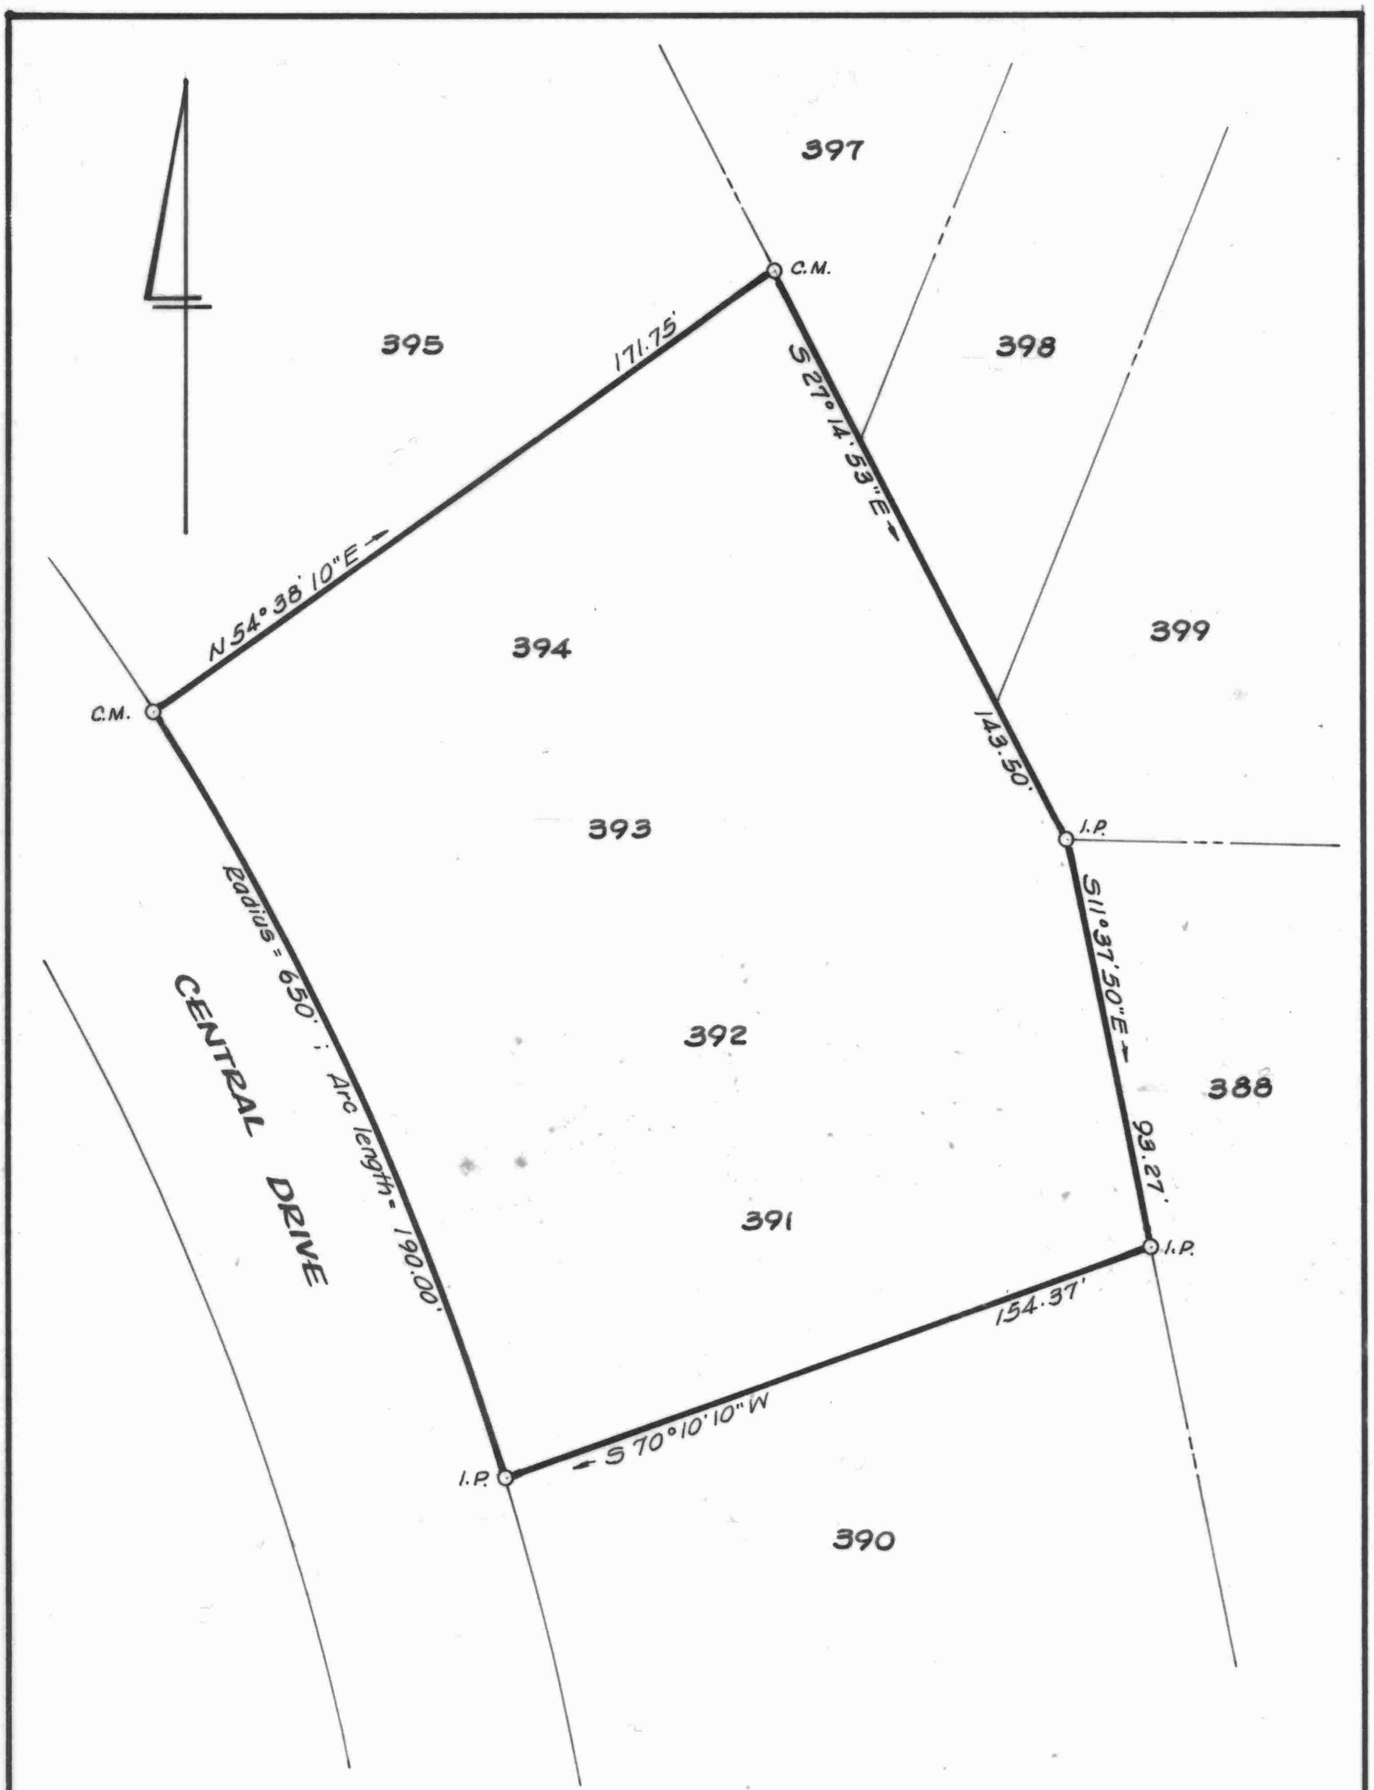

LOTS 391-394, SECTION I

CHESTER HARBOR

2ND DISTRICT, QUEEN ANNES CO., MD.

Scale 1"=40' June 1977.

William R. Nuttle, Reg. Surveyor
Chestertown, Md.

I.P. = iron pipe
C.M. = concrete monument

for Verne Ross

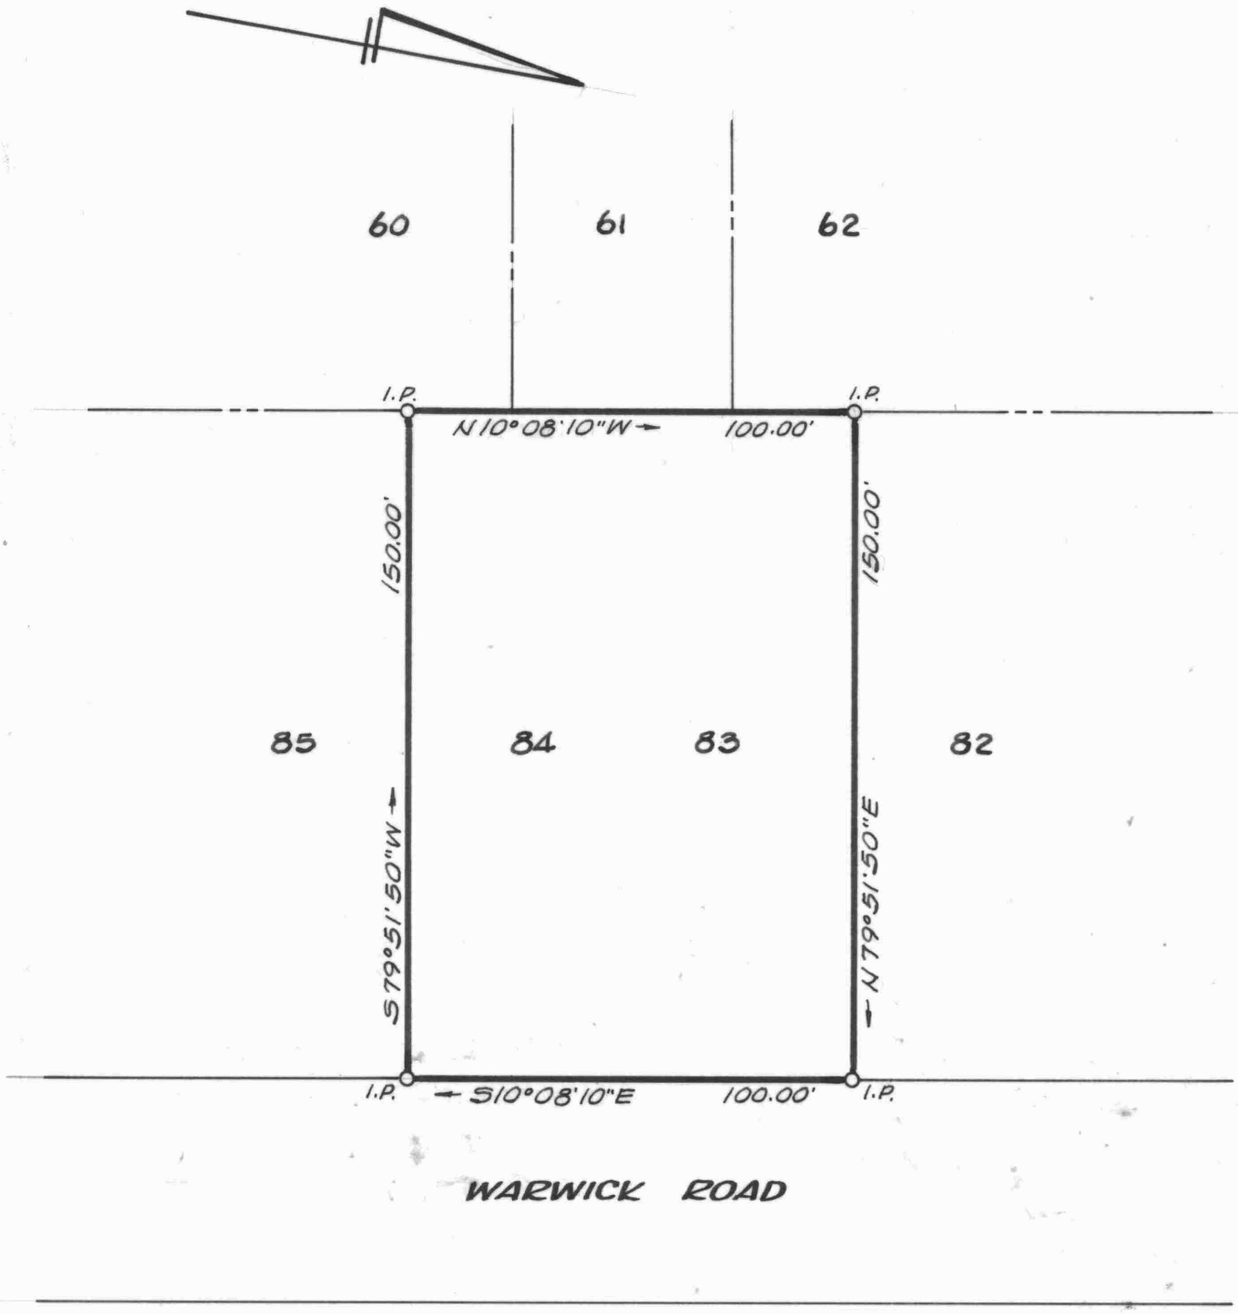

LOTS 83-84, SECTION 1

CHESTER HARBOR

2ND DISTRICT, QUEEN ANNES CO., MD.

Scale 1" = 40' July 1977

William R. Nuttle, Reg. Surveyor
Chestertown, Md.

I.P. = iron pipe

SECTION 3, CHESTER HARBOR

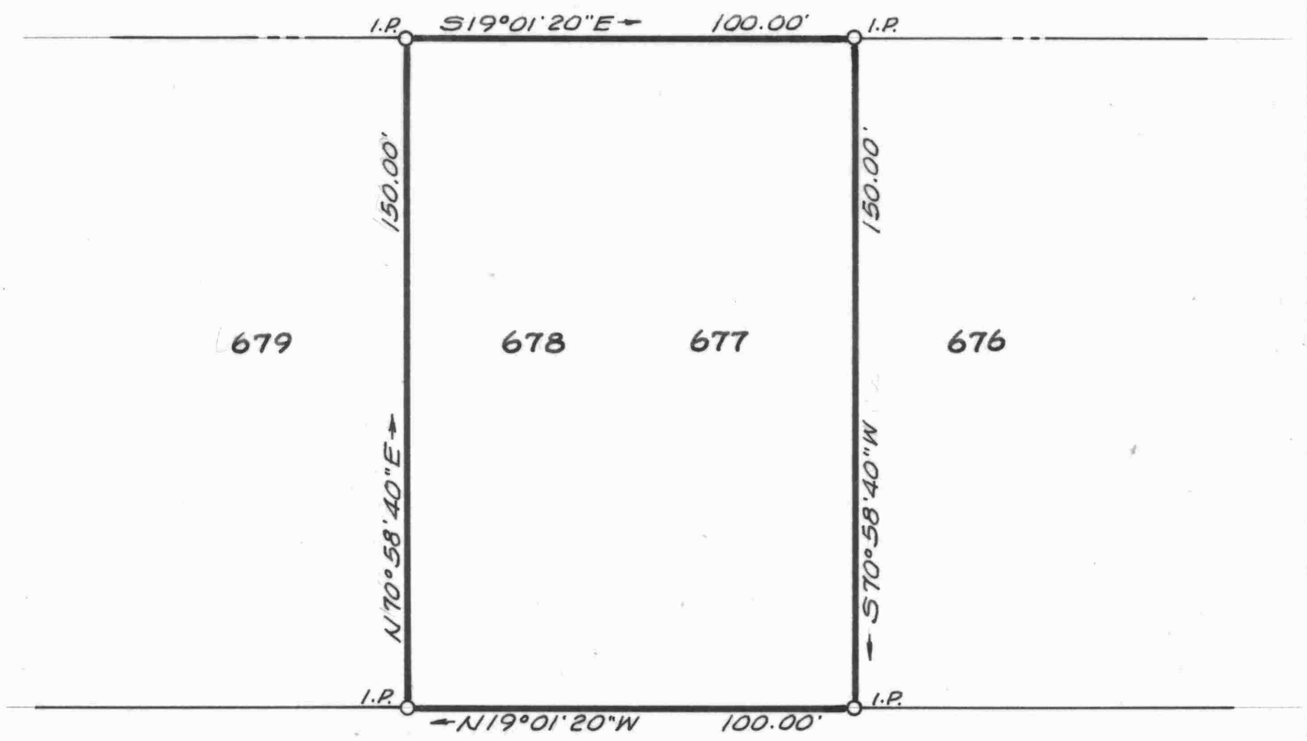

LOTS 677-678, SECTION 2

CHESTER HARBOR

2ND DISTRICT, QUEEN ANNES CO., MD.

Scale 1"=40' July 1977

William R. Nuttle, Reg. Surveyor
Chestertown, Md.

I.P. = iron pipe

FIRM Map 240054 0006B shows this lot in Zone C.

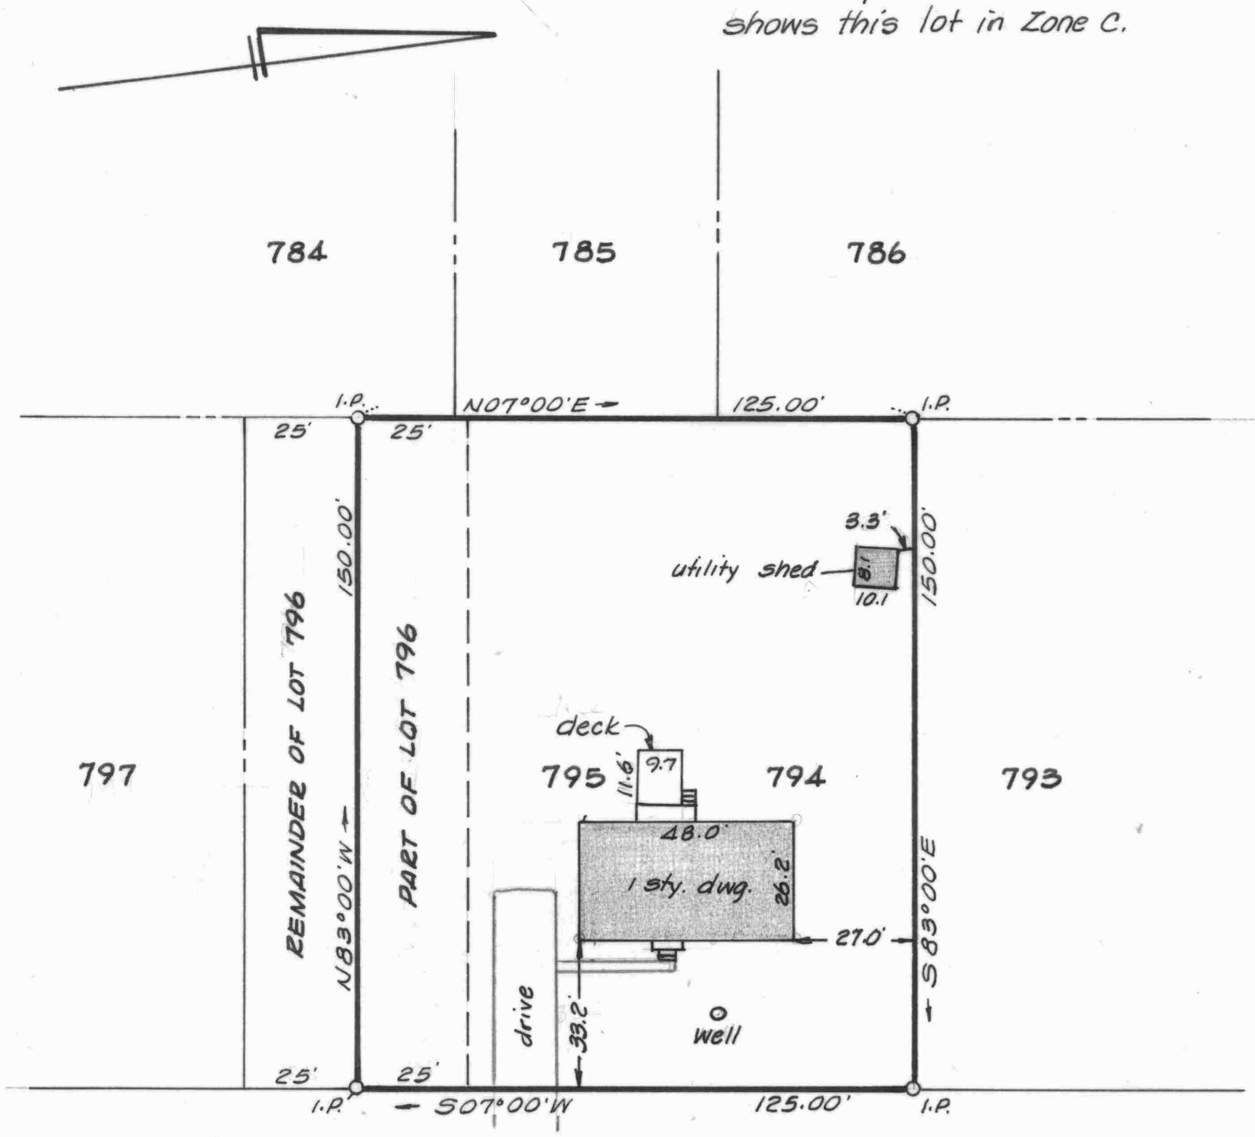

Inspected, deck added, and re-certified Oct. 23, 1992.

William R. Nuttle

This is to certify that the improvements indicated hereon are located as shown.

William R. Nuttle
April 18, 1988.

STATE OF MARYLAND
WILLIAM RAY NUTTLE
No. 4180
REGISTERED
LAND SURVEYOR

LOTS 794, 795, & PART OF LOT 796, SECT. 4

CHESTER HARBOR

2ND DISTRICT, QUEEN ANNES CO., MD.

Scale 1"=40' Oct. 1977.

William R. Nuttle, Reg. Surveyor
Chestertown, Md.

I.P. = iron pipe

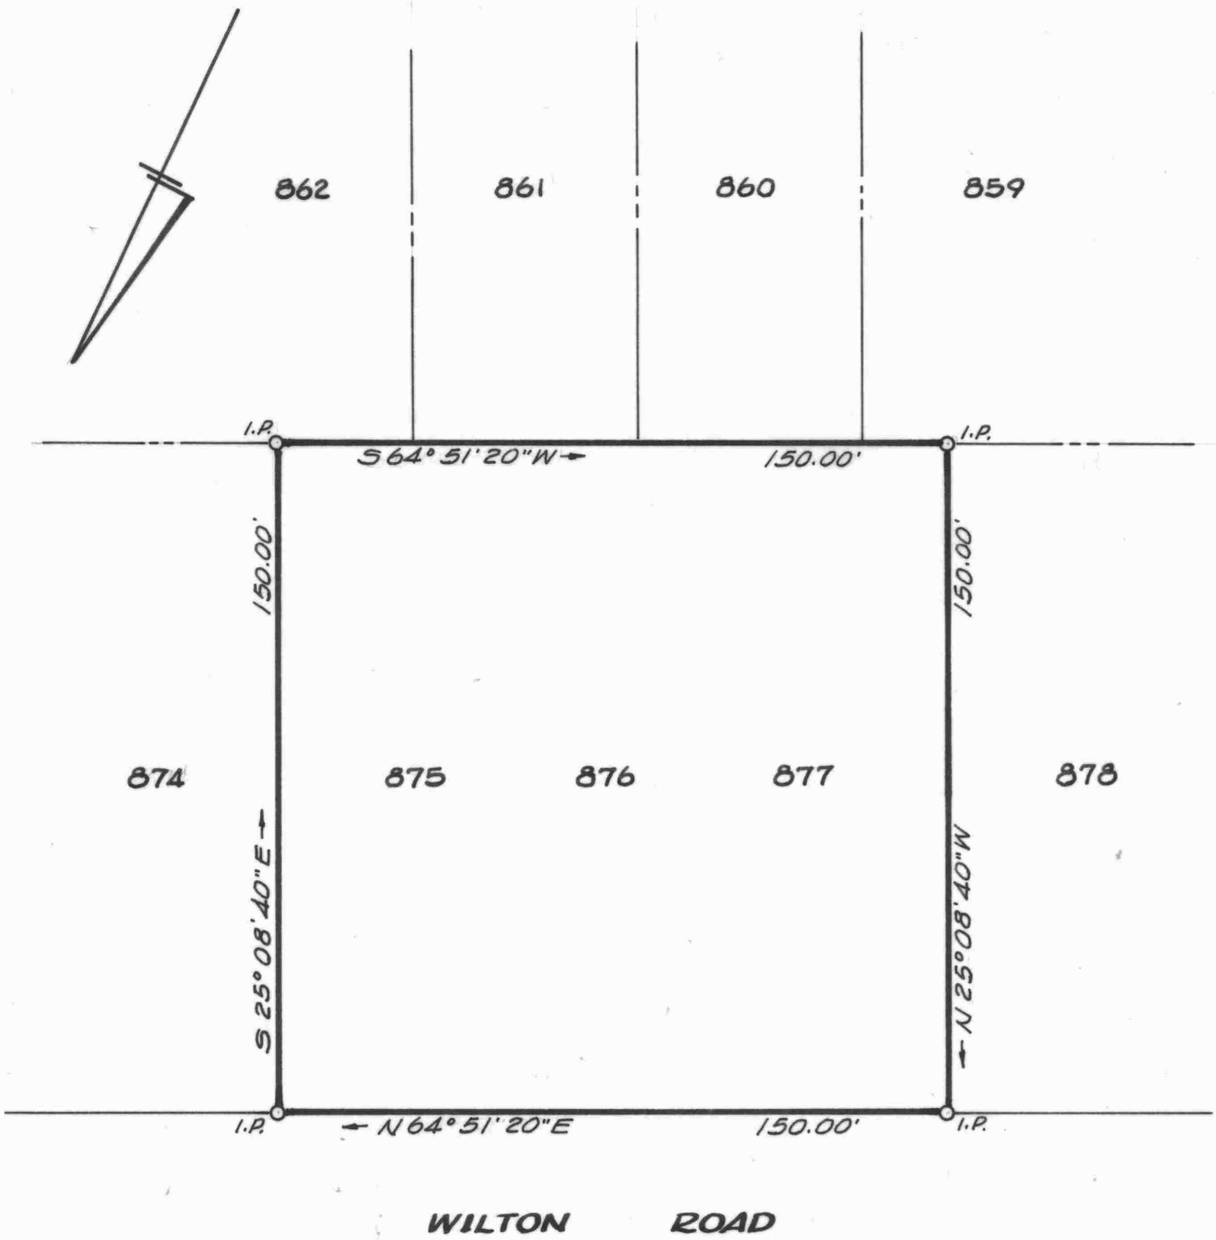

LOTS 875 - 877, SECTION 4

CHESTER HARBOR

2ND DISTRICT, QUEEN ANNES CO., MD.

Scale 1" = 40' Nov. 1977.

William R. Nuttle, Reg. Surveyor
Chestertown, Md.

I.P. = iron pipe

for Richard Elliott

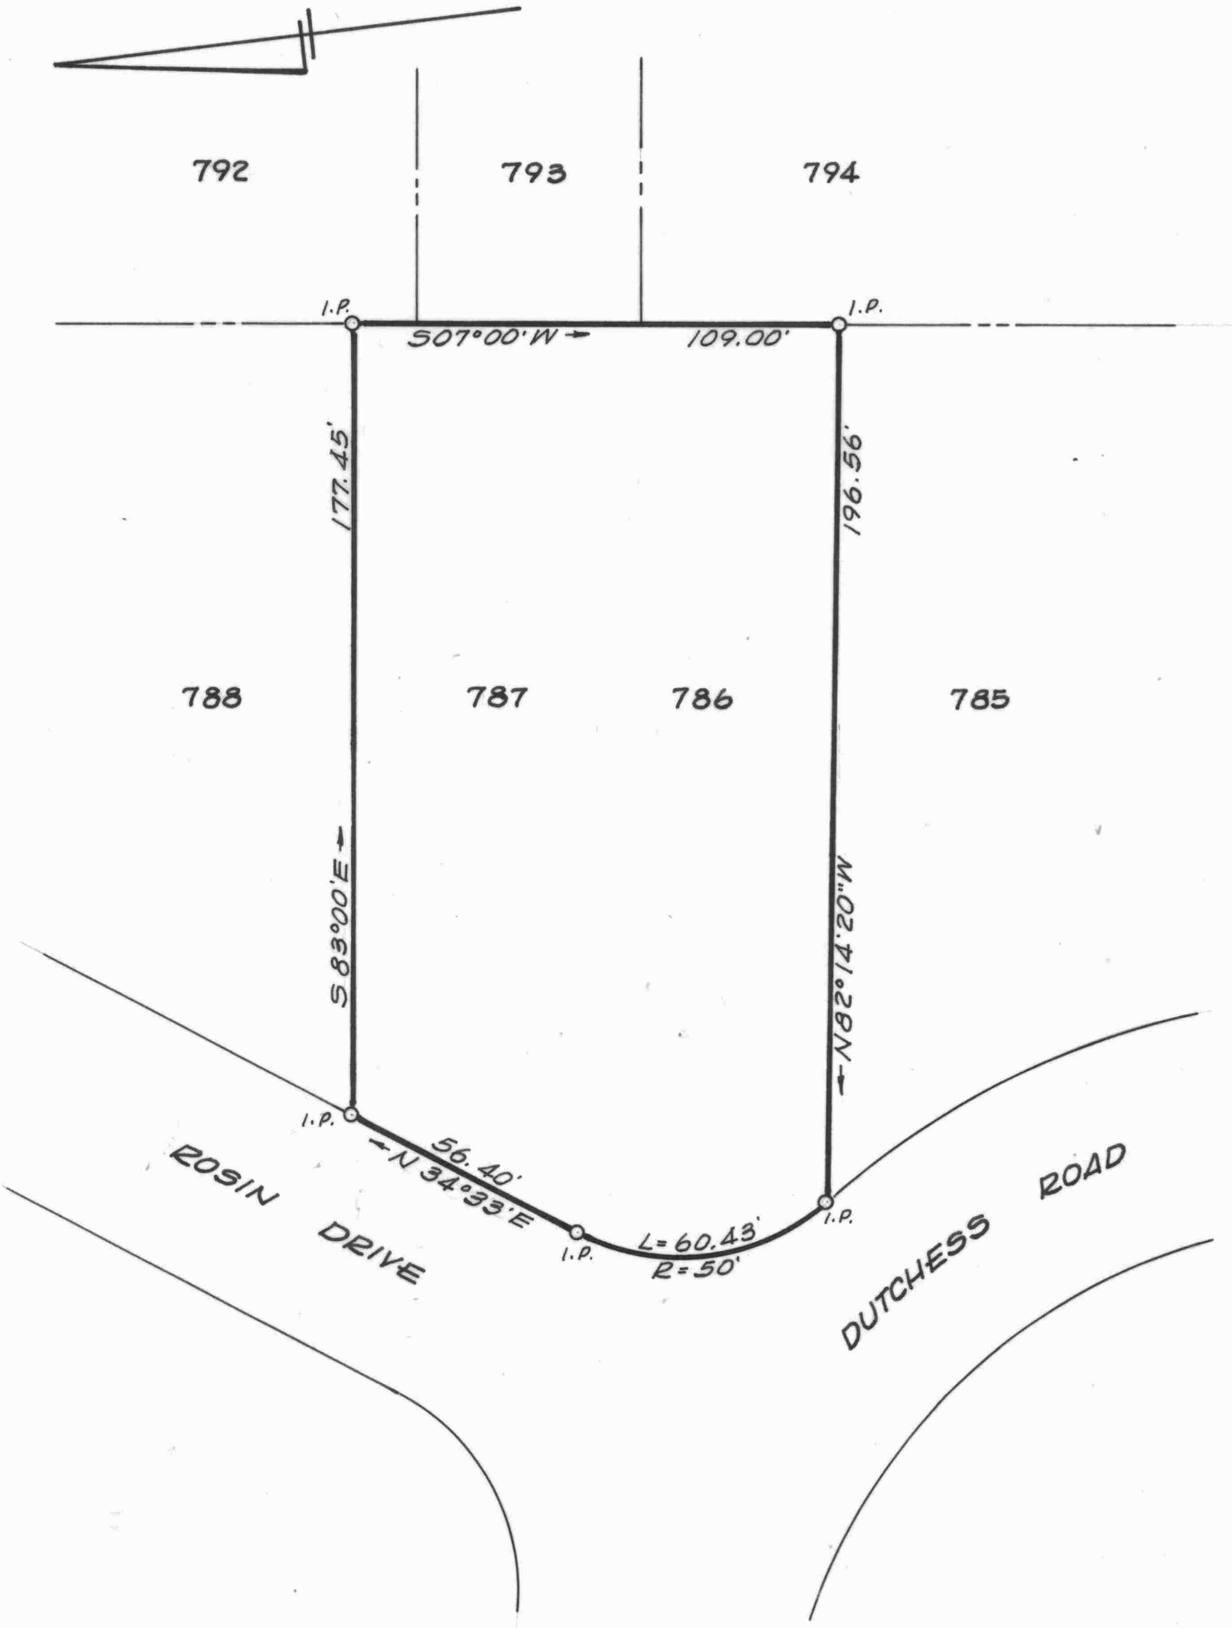

LOTS 786-787, SECTION 4

CHESTER HARBOR

2ND DISTRICT, QUEEN ANNES CO., MD.

Scale 1"=40' Jan. 1978.

William R. Nuttle, Reg. Surveyor
Chestertown, Md.

I.P. = iron pipe

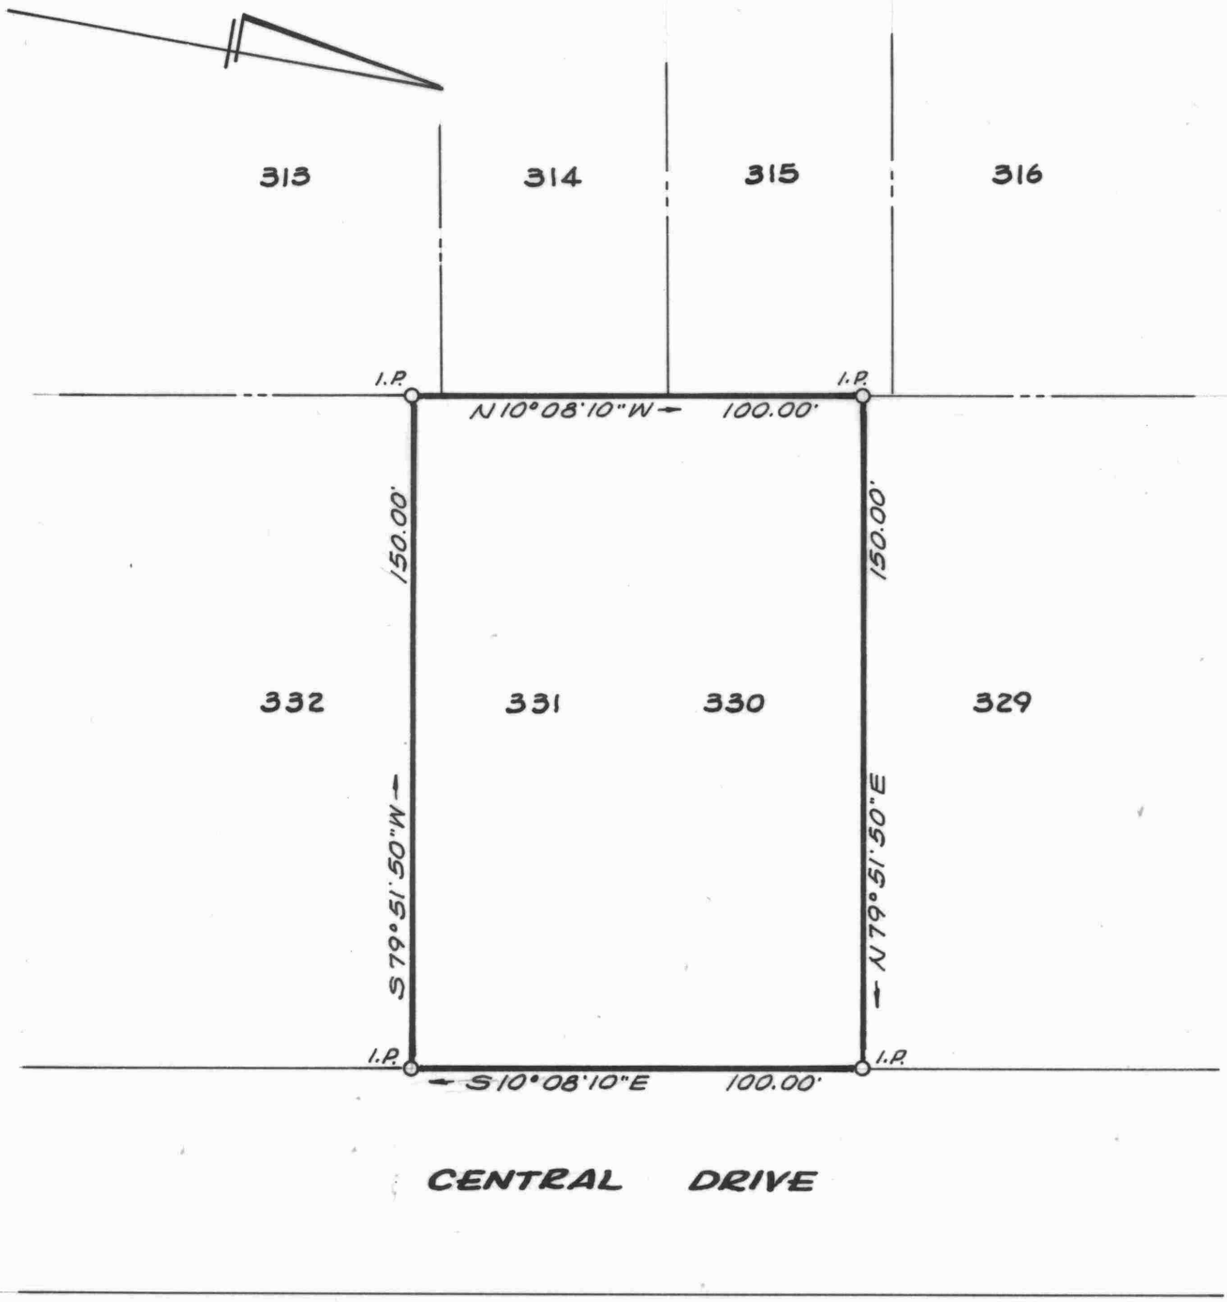

LOTS 330-331, SECTION 1

CHESTER HARBOR

2ND DISTRICT, QUEEN ANNES CO., MD.

Scale 1" = 40' March 1978.

William R. Nuttle, Reg. Surveyor
Chestertown, Md.

I.P. = iron pipe

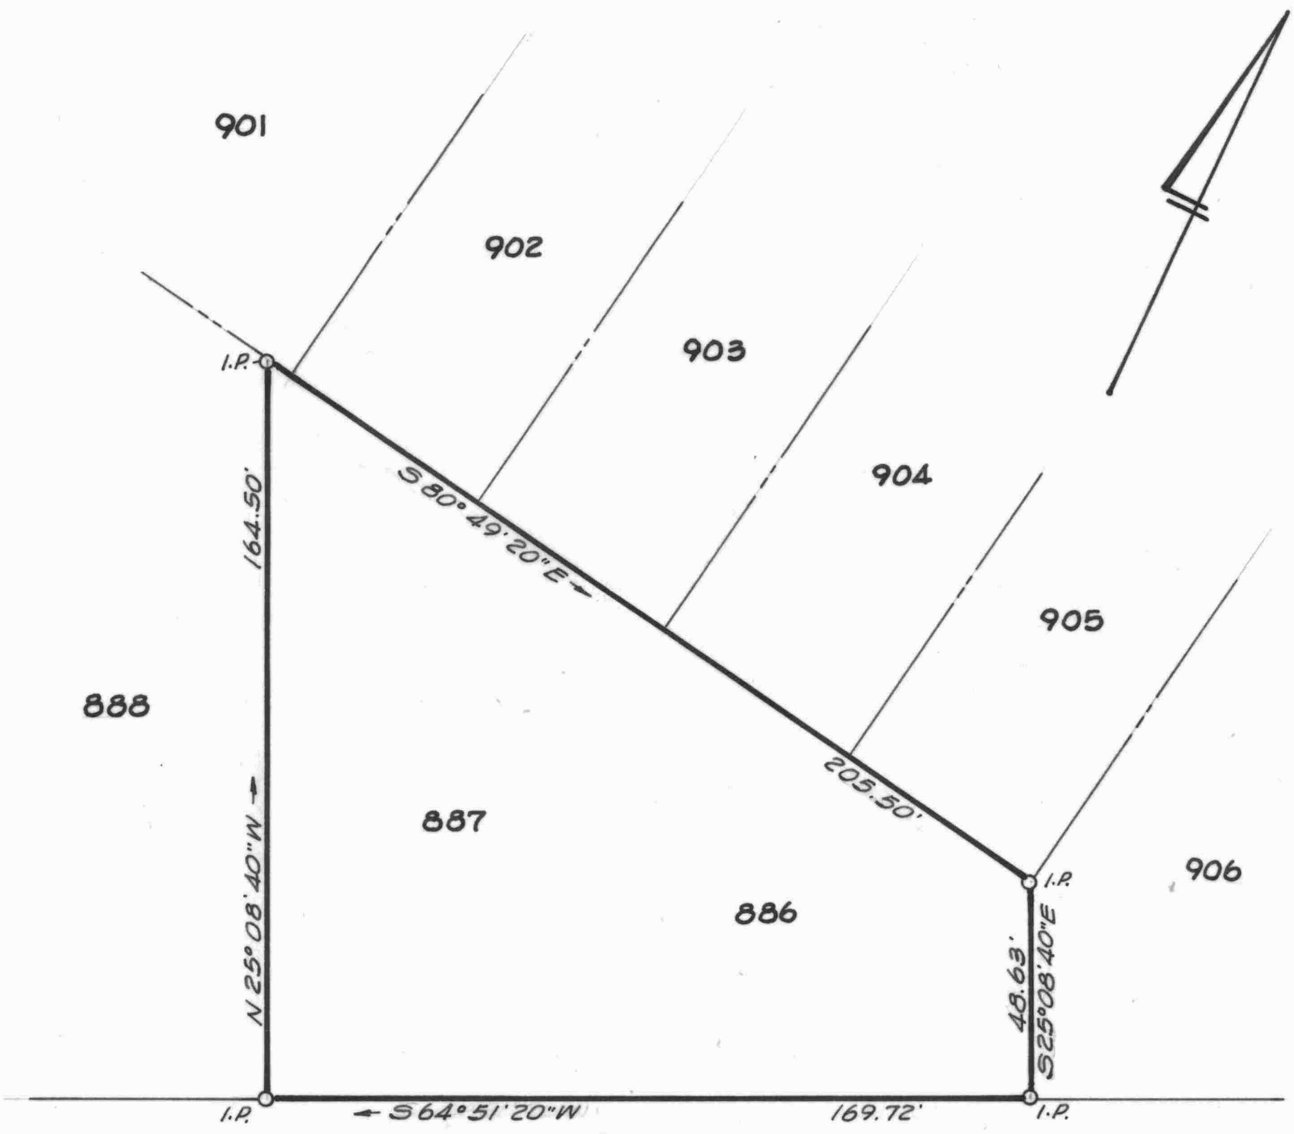

LOTS 886-887, SECTION 4

CHESTER HARBOR

2ND DISTRICT, QUEEN ANNES CO., MD.

Scale 1" = 40' April 1978.

William R. Nuttle, Reg. Surveyor
Chestertown, Md.

I.P. = iron pipe

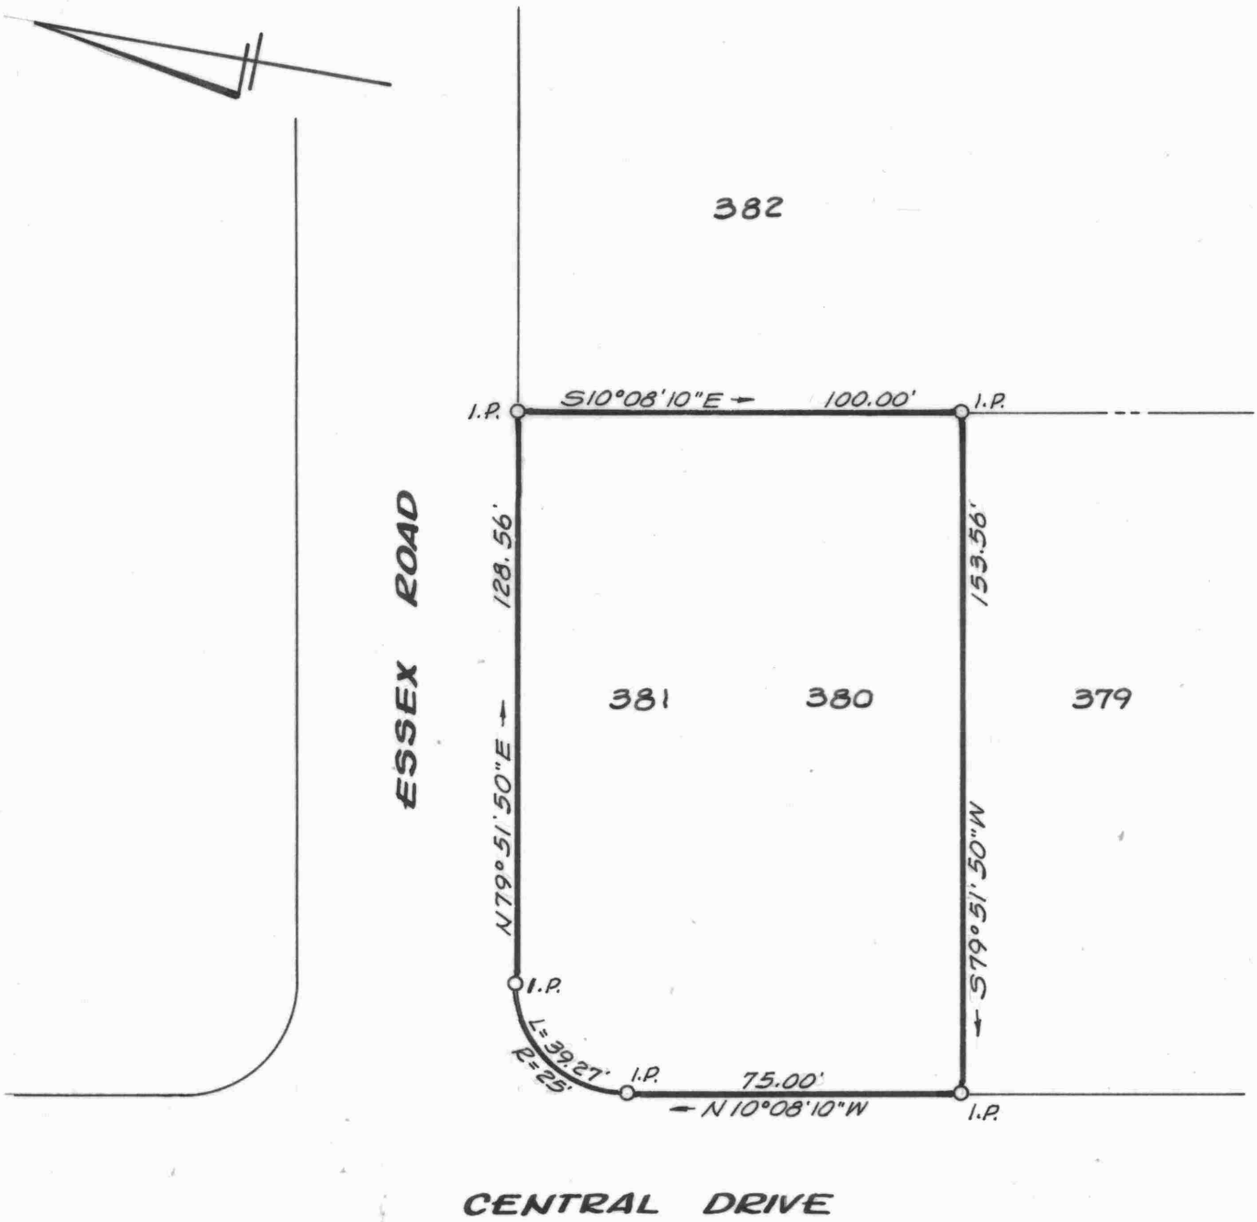

LOTS 380-381, SECTION 1

CHESTER HARBOR

2ND DISTRICT, QUEEN ANNES CO., MD.

Scale 1"=40' May 1978.

William R. Nuttle, Reg. Surveyor
Chestertown, Md.

I.P. = iron pipe

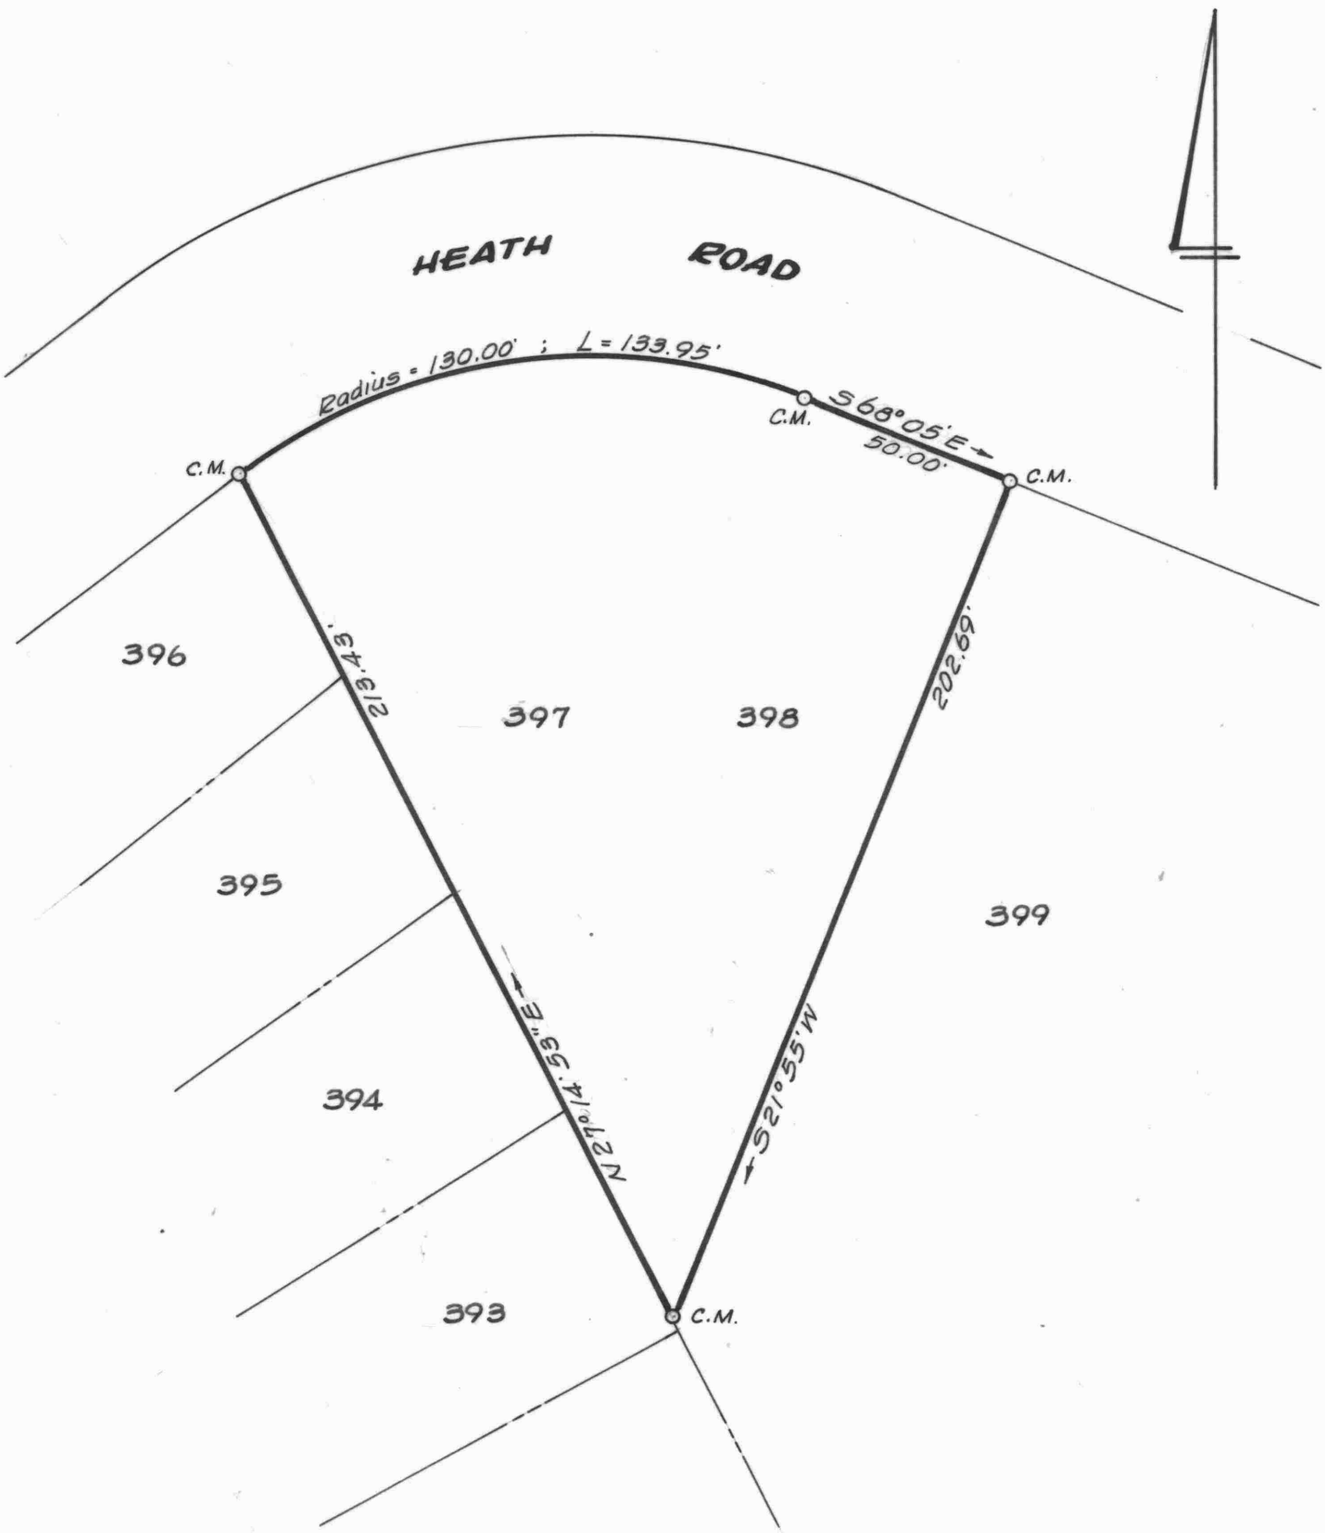

LOTS 397-398, SECTION I

CHESTER HARBOR

2ND DISTRICT, QUEEN ANNES CO., MD.

Scale 1" = 40' May 1978.

William R. Nuttle, Reg. Surveyor
Chestertown, Md.

C.M. = concrete monument

for Walter J. Baldwin

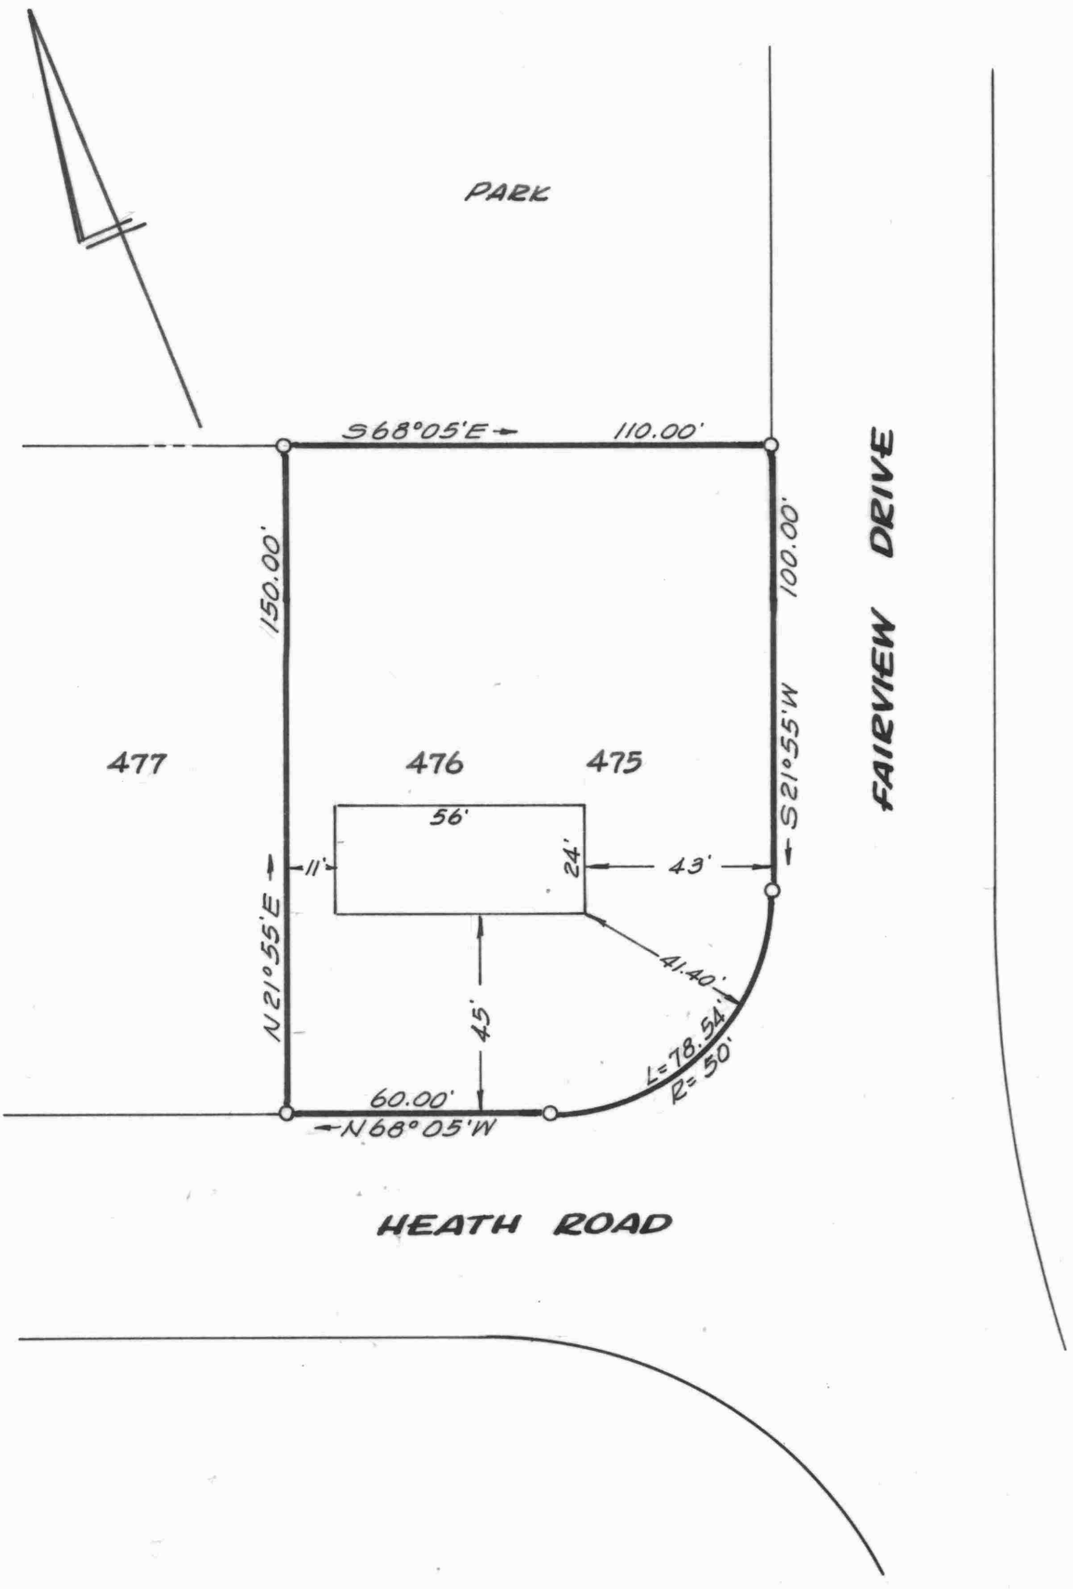

LOTS 475-476, SECTION I

CHESTER HARBOR

2ND DISTRICT, QUEEN ANNES CO., MD.

Scale 1"=40' May 1978.

William R. Nuttle, Reg. Surveyor
Chestertown, Md.

for Robert Walsh

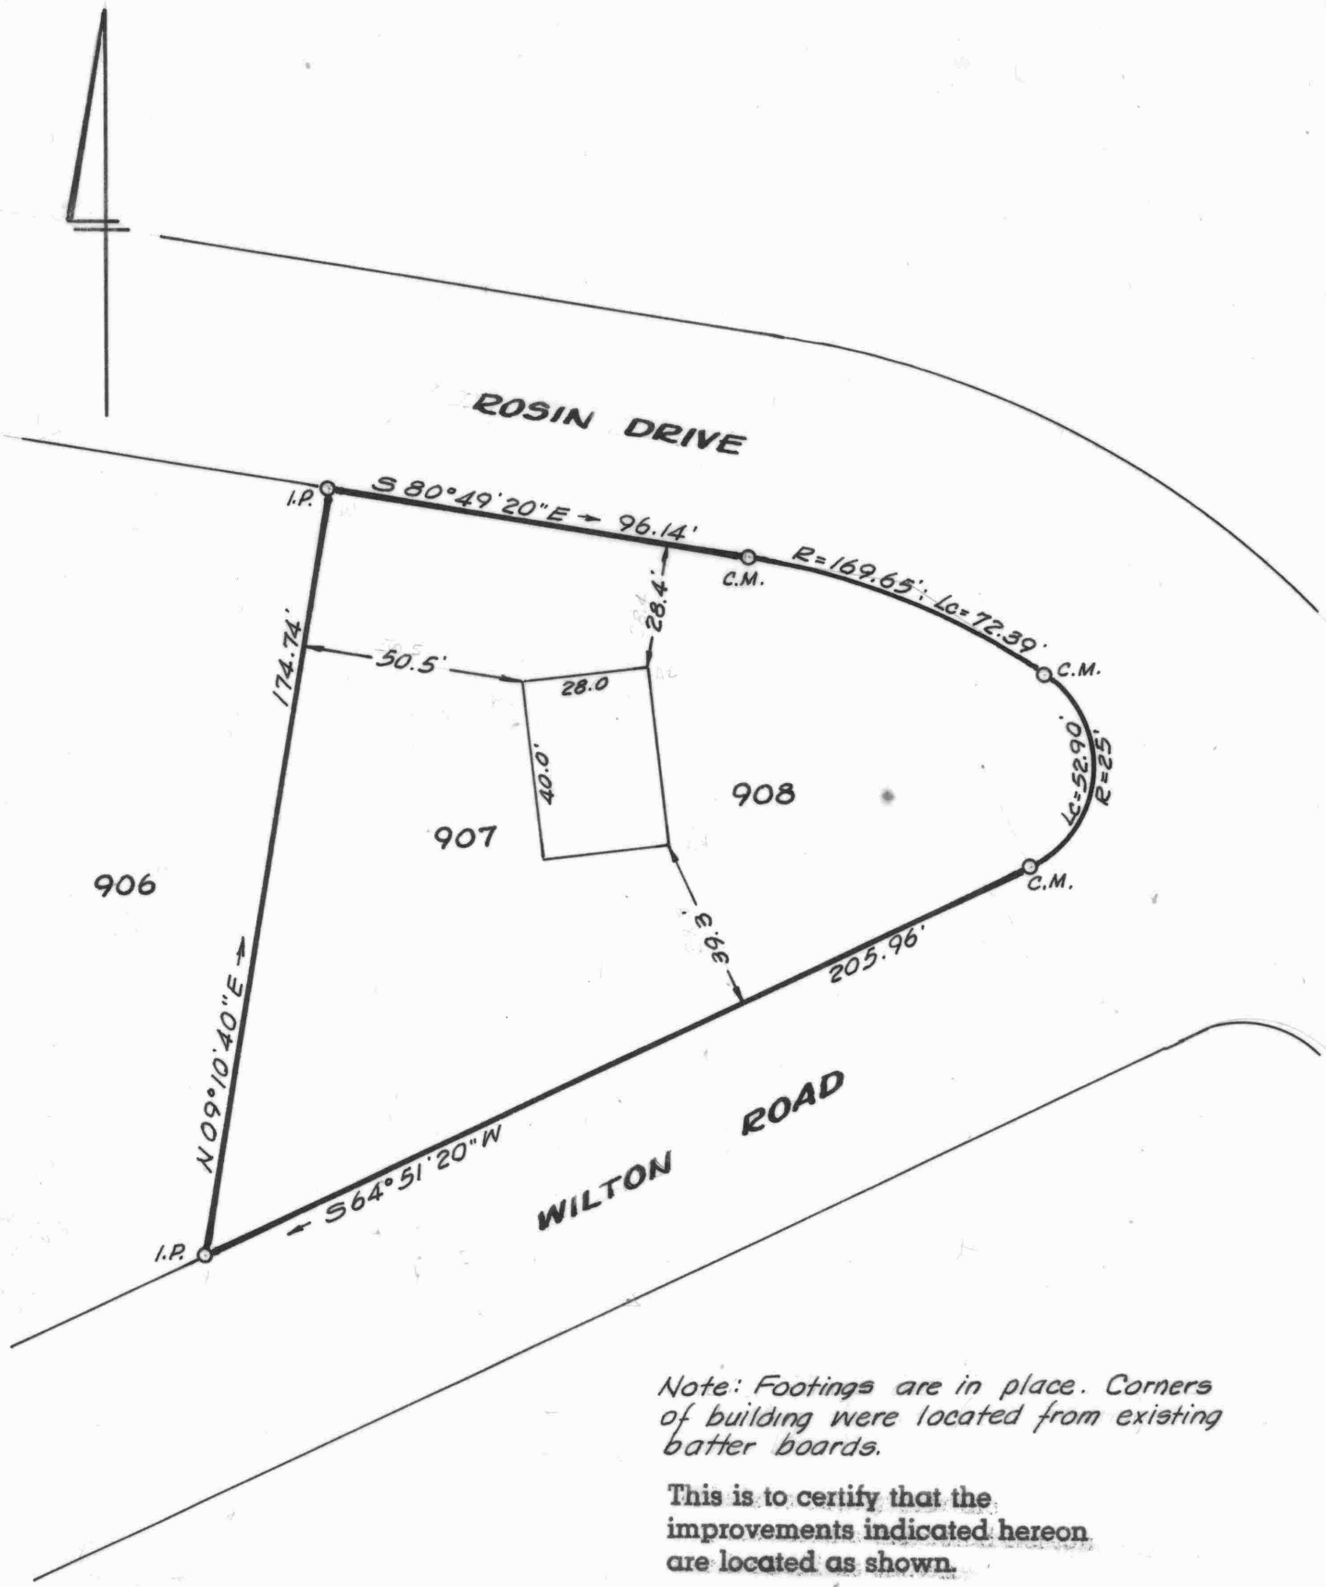

Note: Footings are in place. Corners of building were located from existing batter boards.

This is to certify that the improvements indicated hereon are located as shown.

William R. Nuttle #4180
Oct. 3, 1978.

LOTS 907-908, SECTION 4

CHESTER HARBOR

2ND DISTRICT, QUEEN ANNES CO., MD.

Scale 1"=40' June 1978.

William R. Nuttle, Reg. Surveyor
Chestertown, Md.

I.P. = iron pipe

C.M. = concrete monument

for Charles E. Kelley

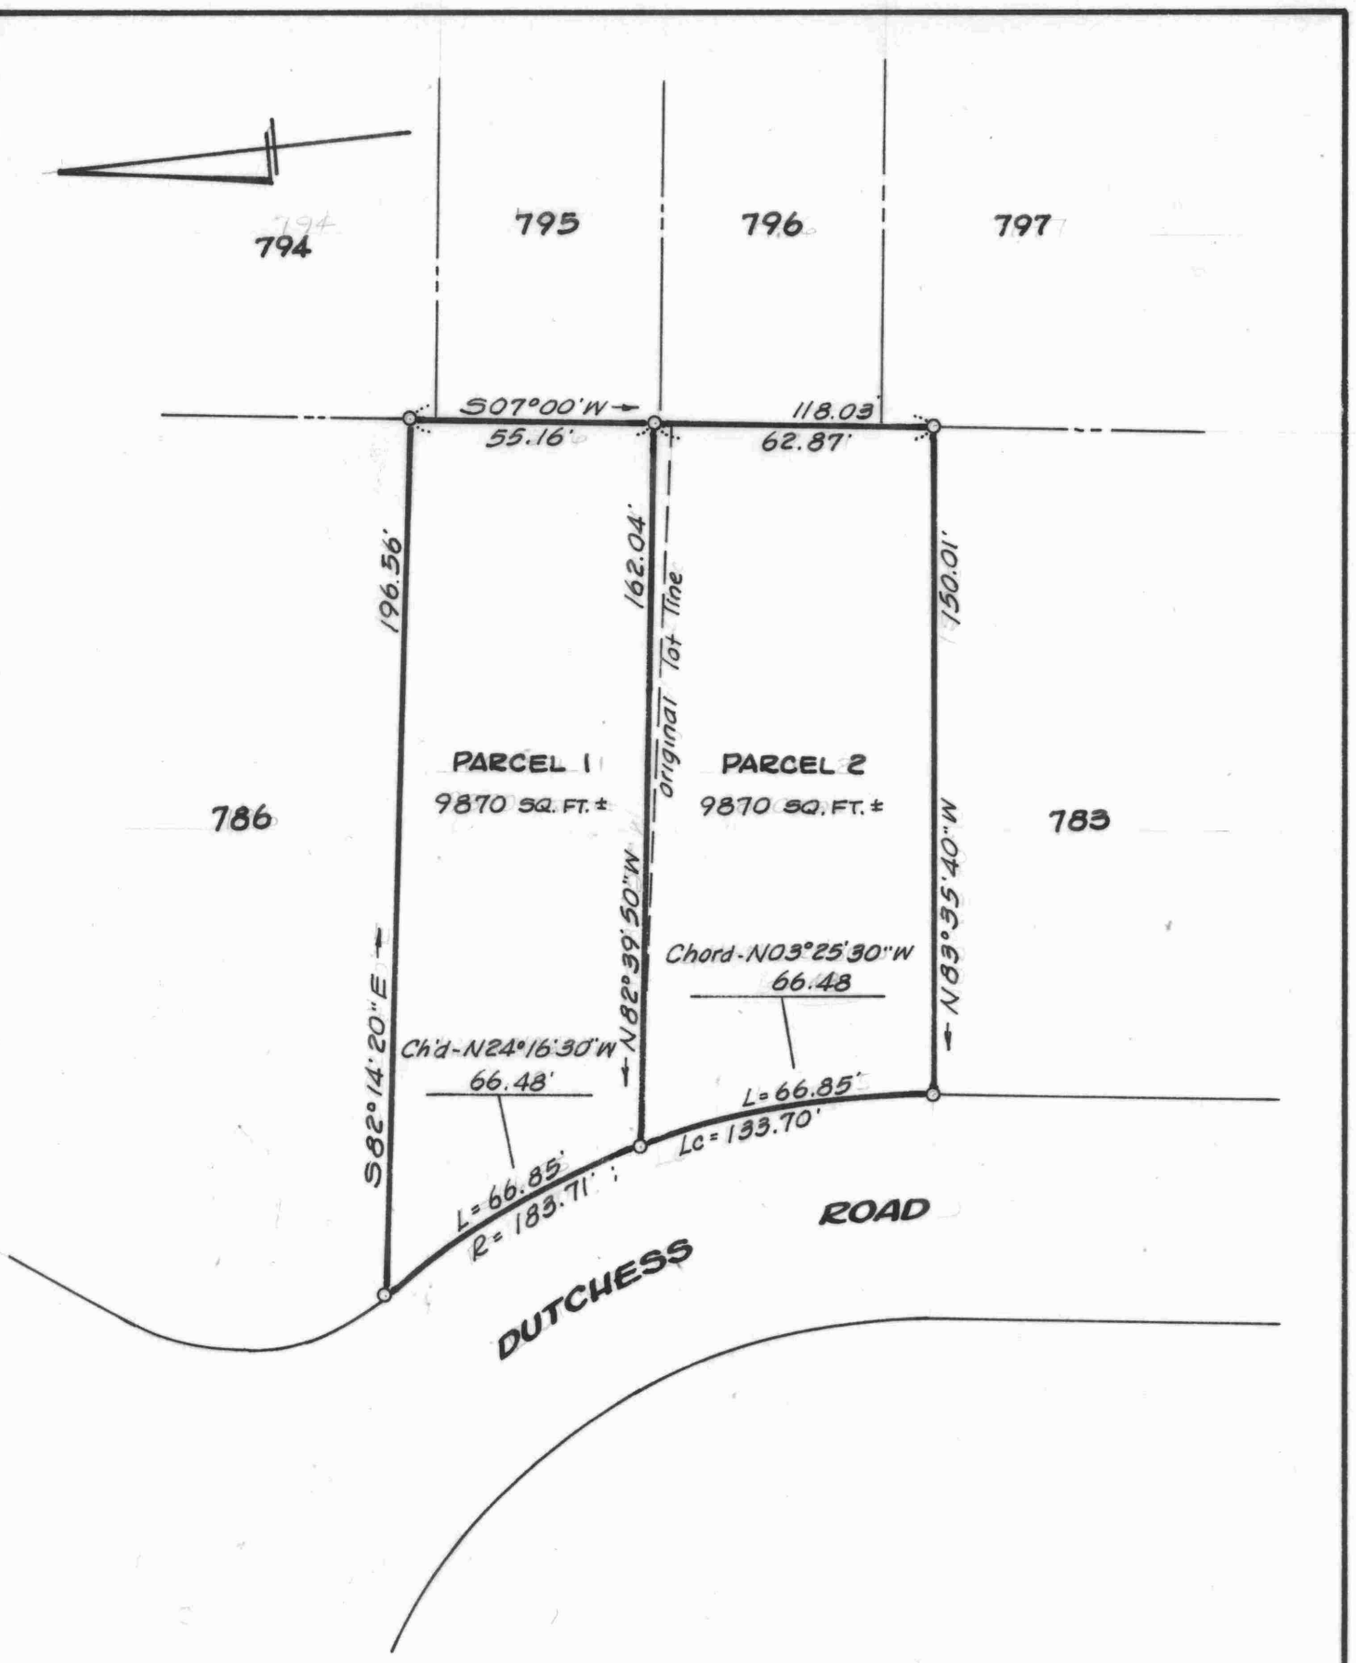

DIVISION OF LOTS 784-785, SECT. 4

CHESTER HARBOR

2ND DISTRICT, QUEEN ANNES CO., MD.

Scale 1"=40' July 1978.

William R. Nuttle, Reg. Surveyor
Chestertown, Md.

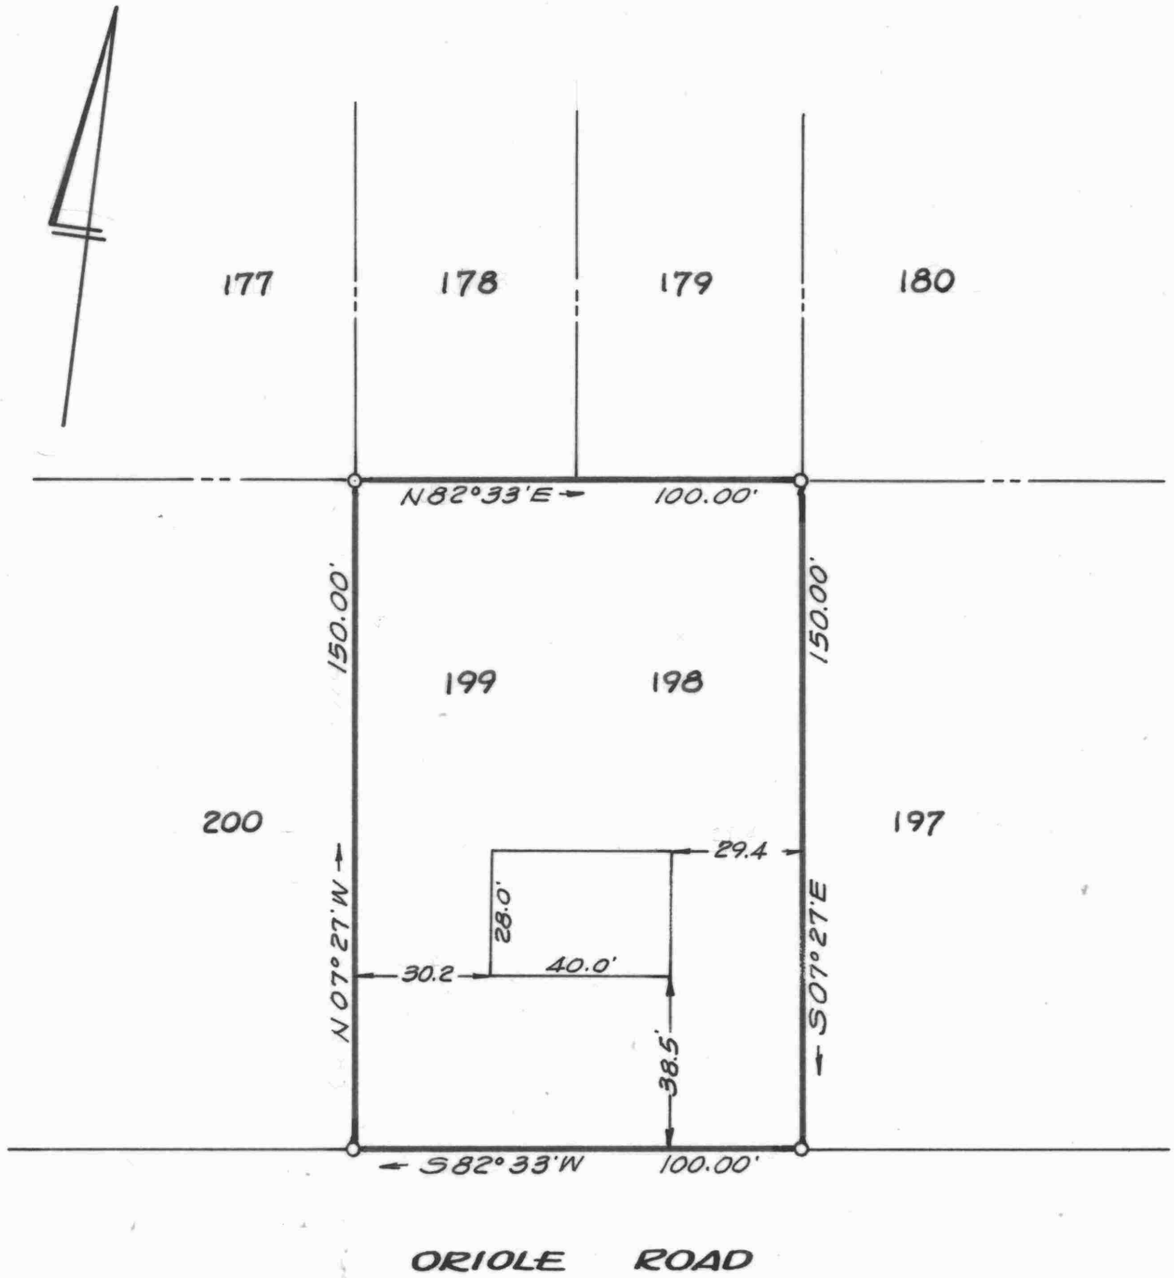

Note: Footings were in place. Corners of building were located from existing batter boards.

This is to certify that the improvements indicated hereo are located as shown.

William R. Nuttle

4180

IMPROVEMENTS LOCATION
LOTS 198-199, SECTION 1
CHESTER HARBOR
2ND DISTRICT, QUEEN ANNES CO., MD.
Scale 1"=40' Oct. 3, 1978.
William R. Nuttle, Reg. Surveyor
Chestertown, Md.

for Elizabeth Willis

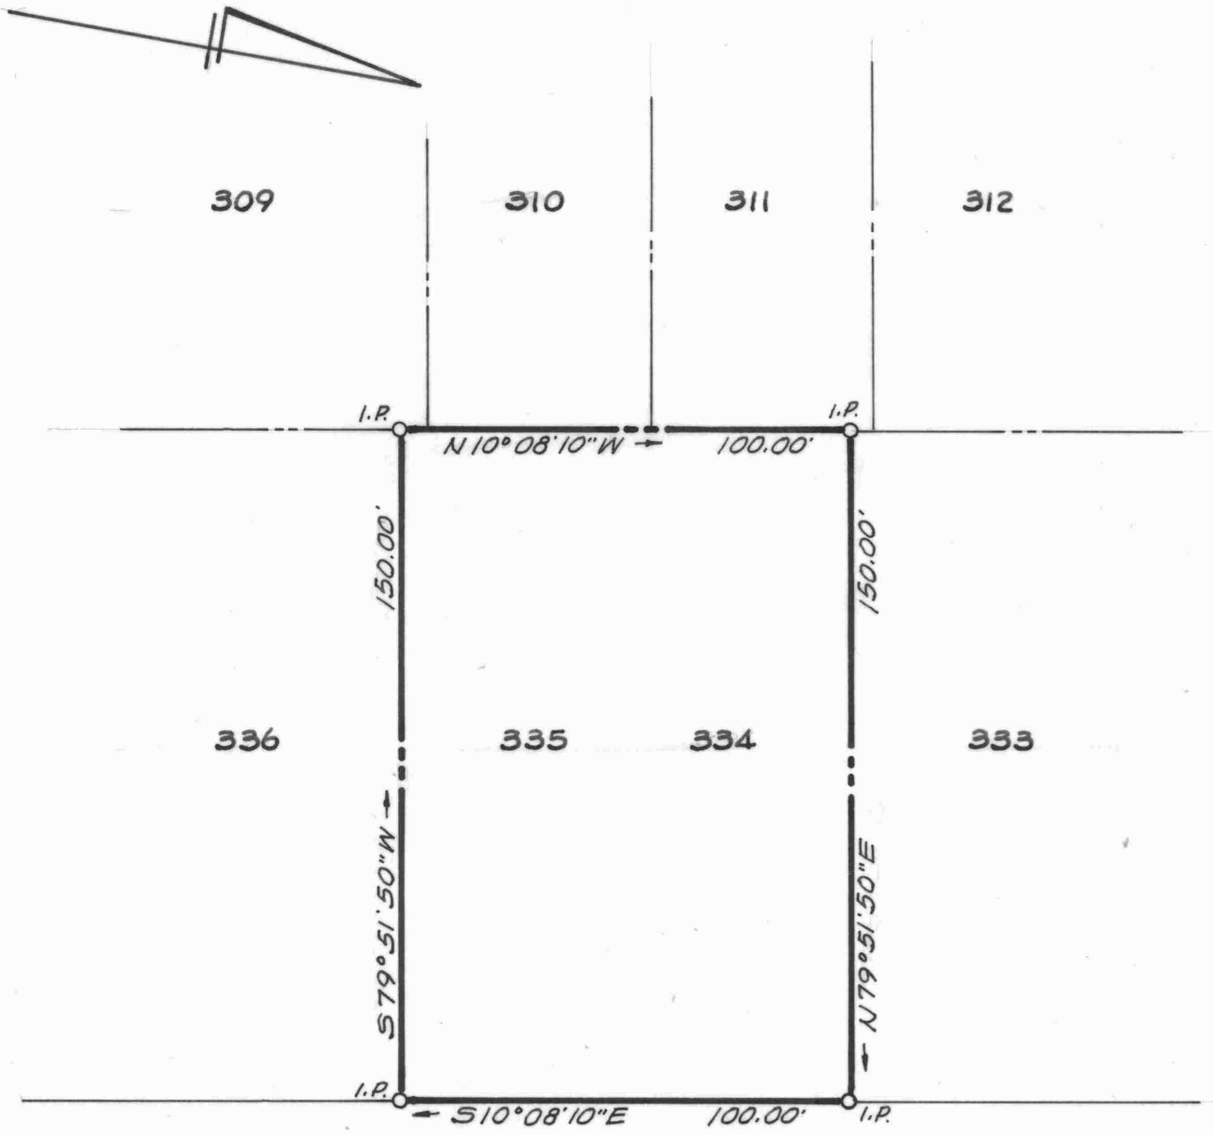

LOTS 334-335, SECTION I

CHESTER HARBOR

2ND DISTRICT, QUEEN ANNES CO., MD.

Scale 1" = 40' Jan. 1979.

William R. Nuttle, Reg. Surveyor
Chestertown, Md.

I.P. = iron pipe

for Alan Chamberlin

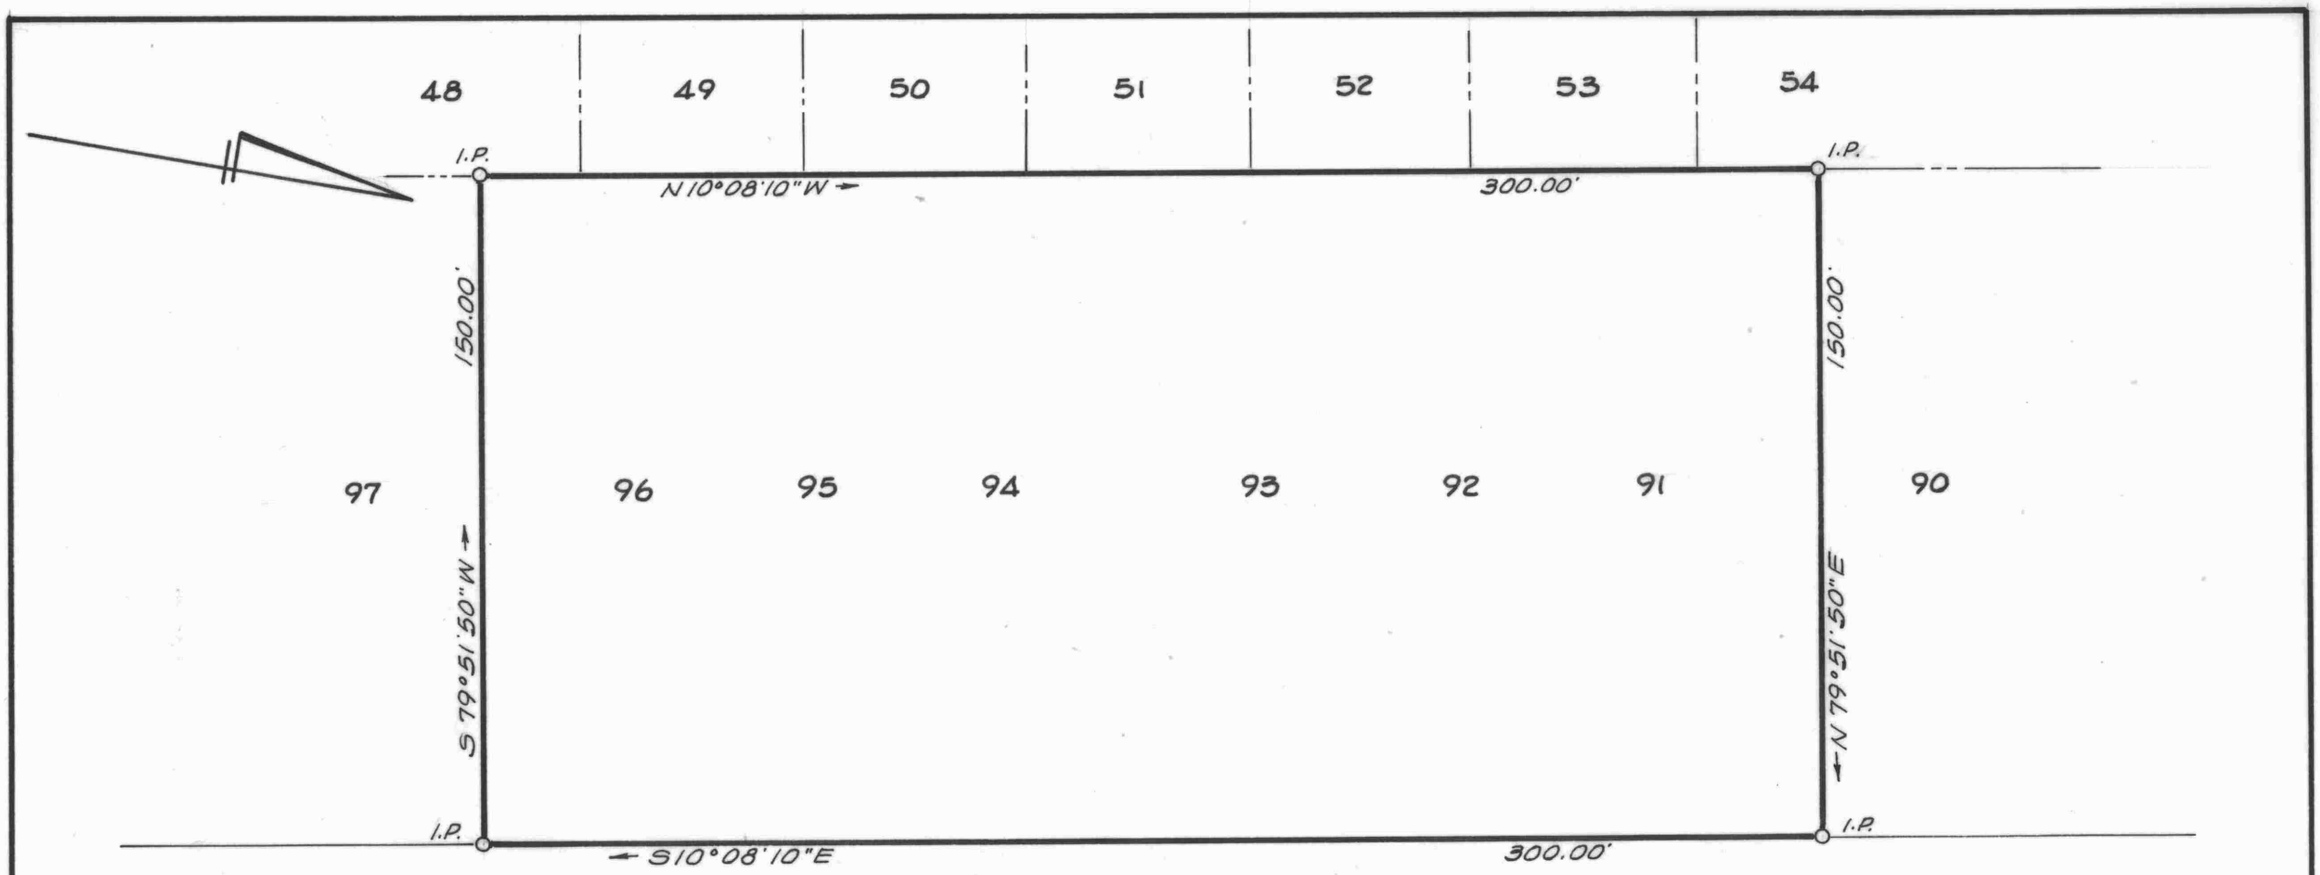

I.P. = iron pipe

LOTS 91-96, SECTION 1

CHESTER HARBOR

2ND DISTRICT, QUEEN ANNES CO., MD.

Scale 1" = 40' April 1980.

William R. Nuttle, Reg. Surveyor
Chestertown, Md.

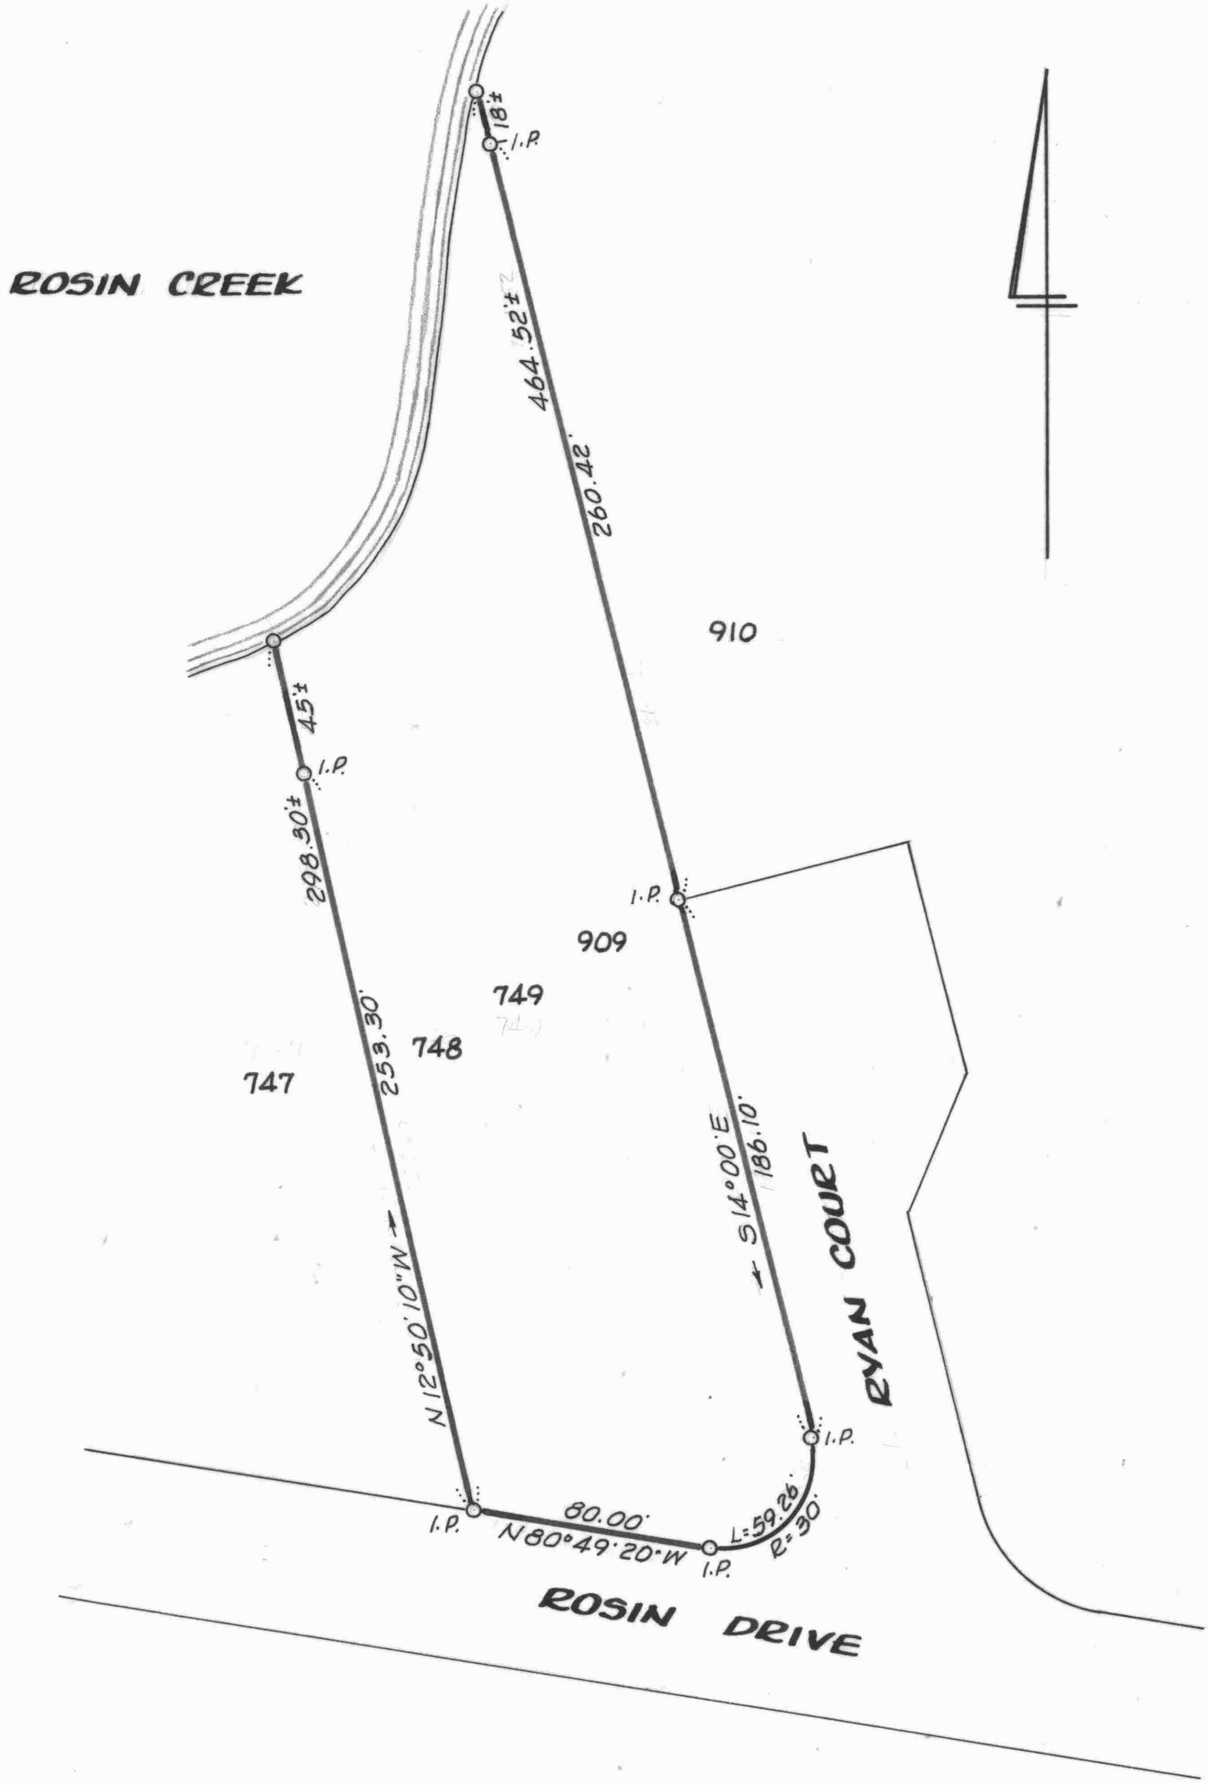

LOTS 748-749, SECT. 3 & LOT 909, SECT. 4

CHESTER HARBOR

2ND DISTRICT, QUEEN ANNES CO., MD.

Scale 1"=60' Oct. 1980.

William R. Nuttle, Reg. Surveyor
Chestertown, Md.

I.P. = iron pipe

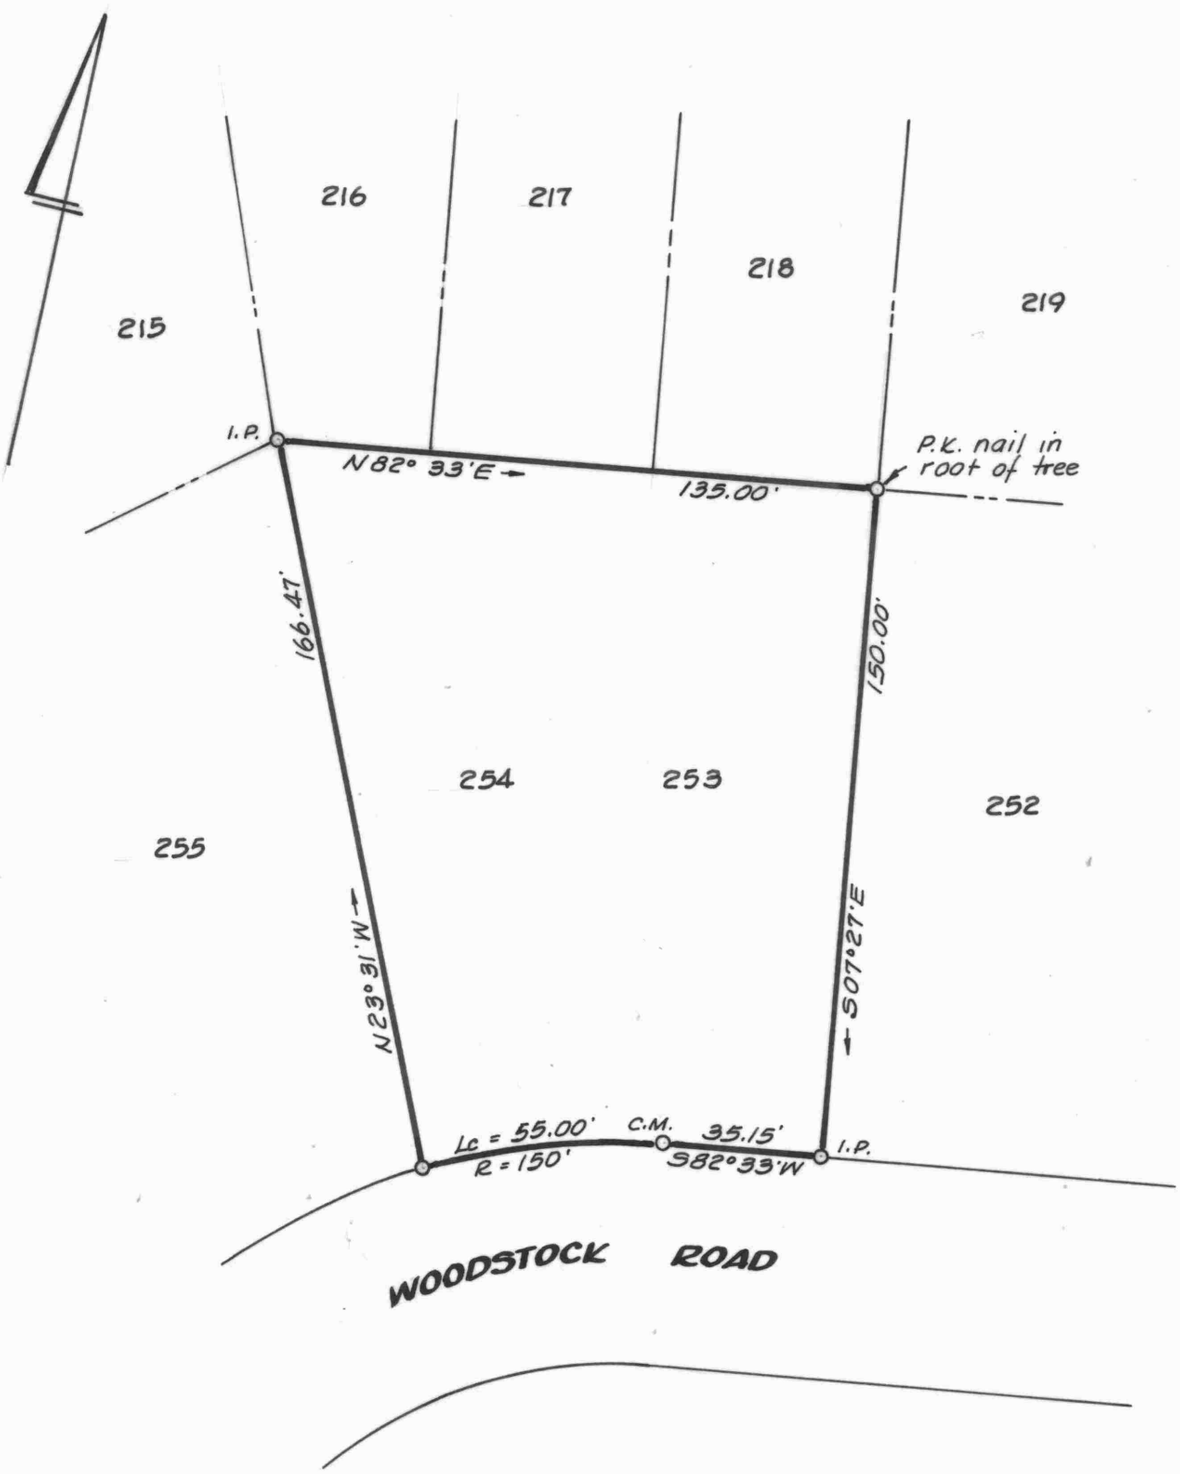

LOTS 253-254, SECTION I

CHESTER HARBOR

2ND DISTRICT, QUEEN ANNES CO., MD.

Scale 1" = 40' May 1981.

William R. Nuttle, Reg. Surveyor
Chestertown, Md.

I.P. = iron pipe

C.M. = concrete monument

for George Skinner

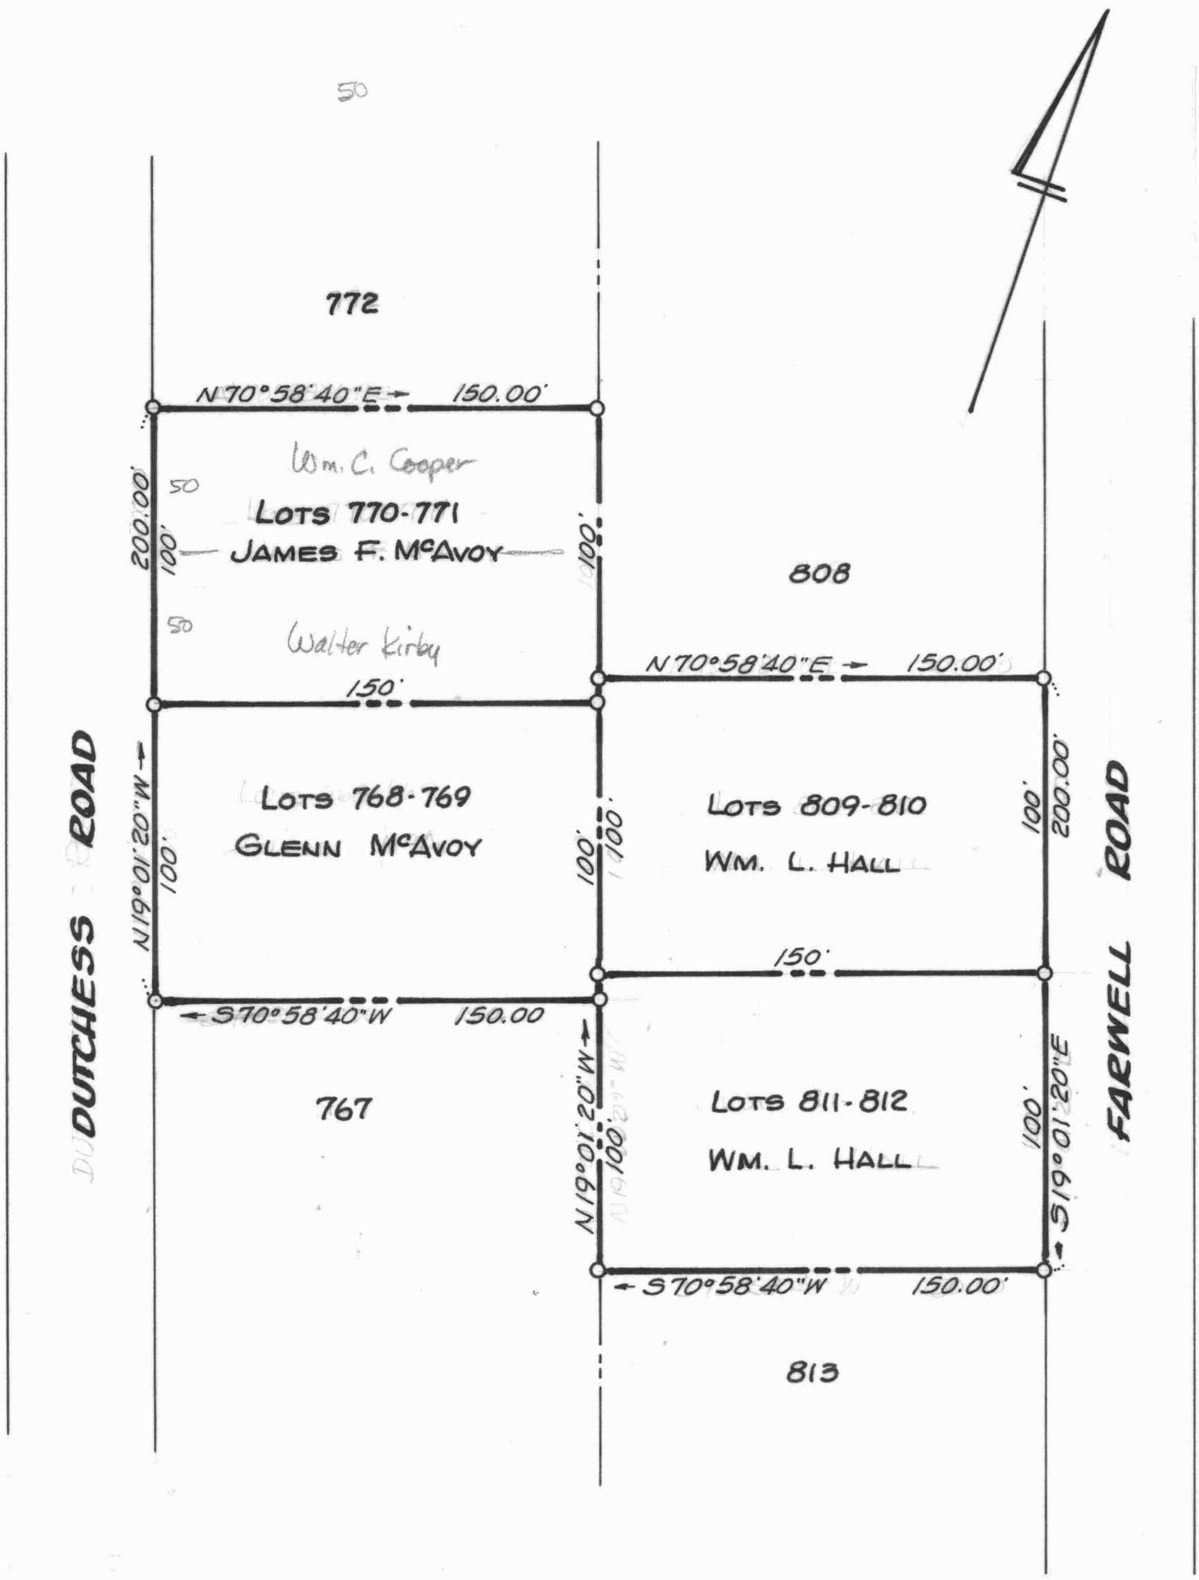

LOTS 768-771, 809-812, SECT. 4

CHESTER HARBOR

2ND DISTRICT, QUEEN ANNES CO., MD.

Scale 1"=60' June 1982.

William R. Nuttle, Reg. Surveyor
Chestertown, Md.

o = iron pipe

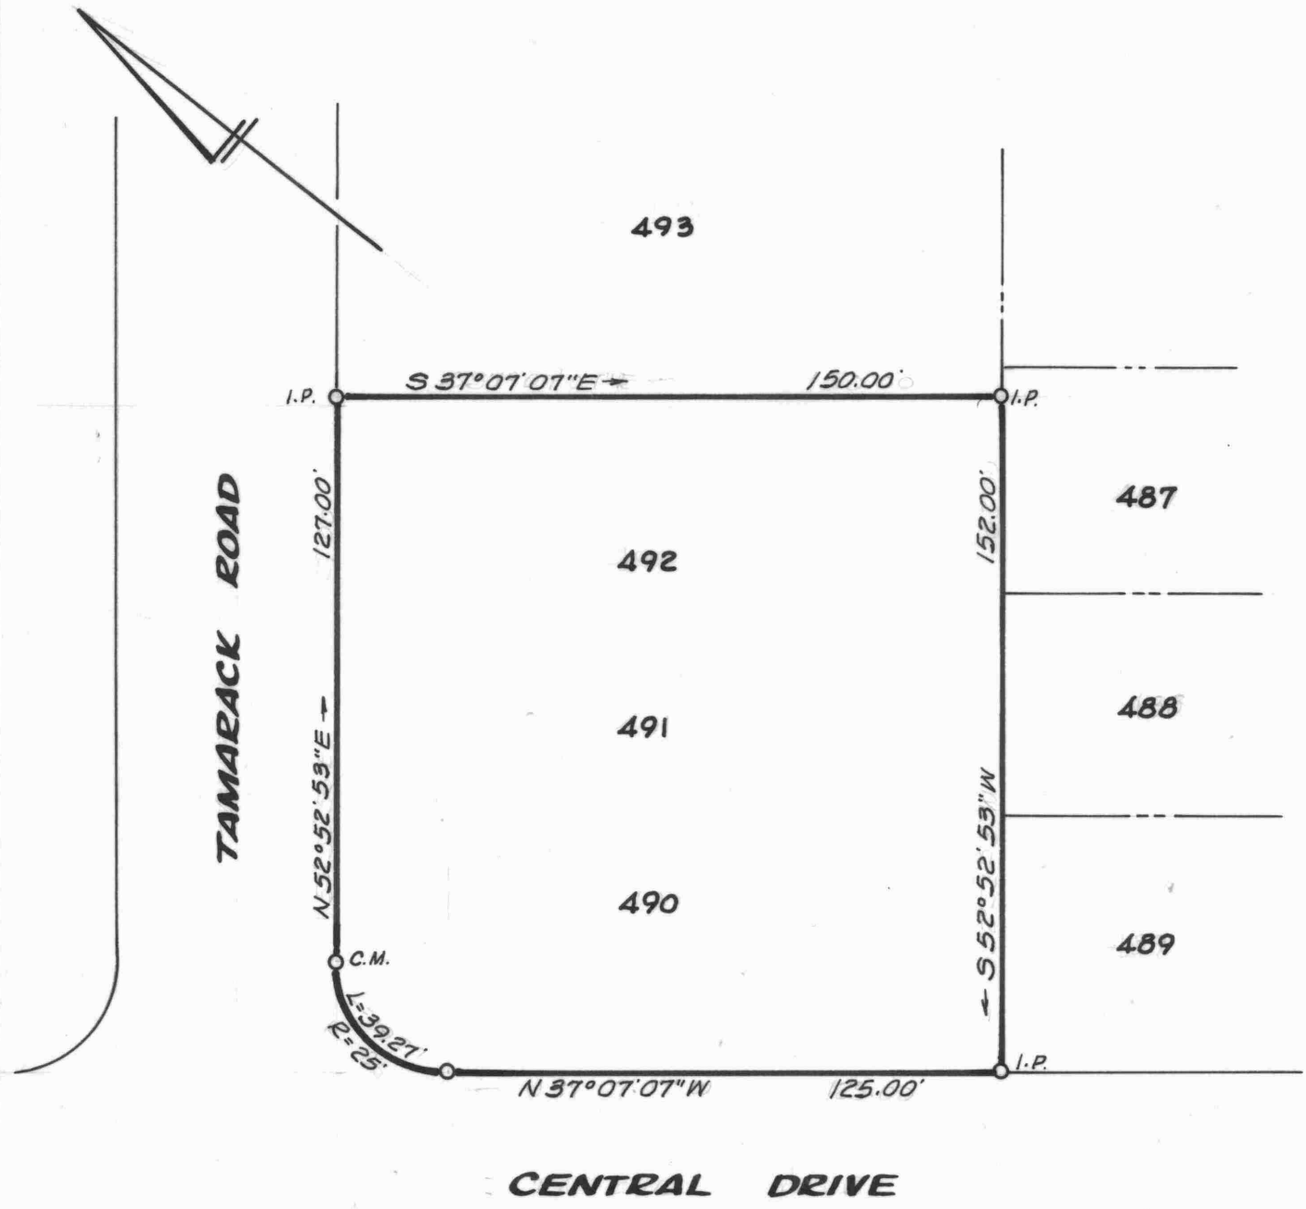

LOTS 490-492, SECTION I

CHESTER HARBOR

2ND DISTRICT, QUEEN ANNES CO., MD.

Scale 1"=40' July 1982.

William R. Nuttle, Reg. Surveyor
Chestertown, Md.

I.P. = iron pipe
C.M. = concrete monument

for Bolling Orrick

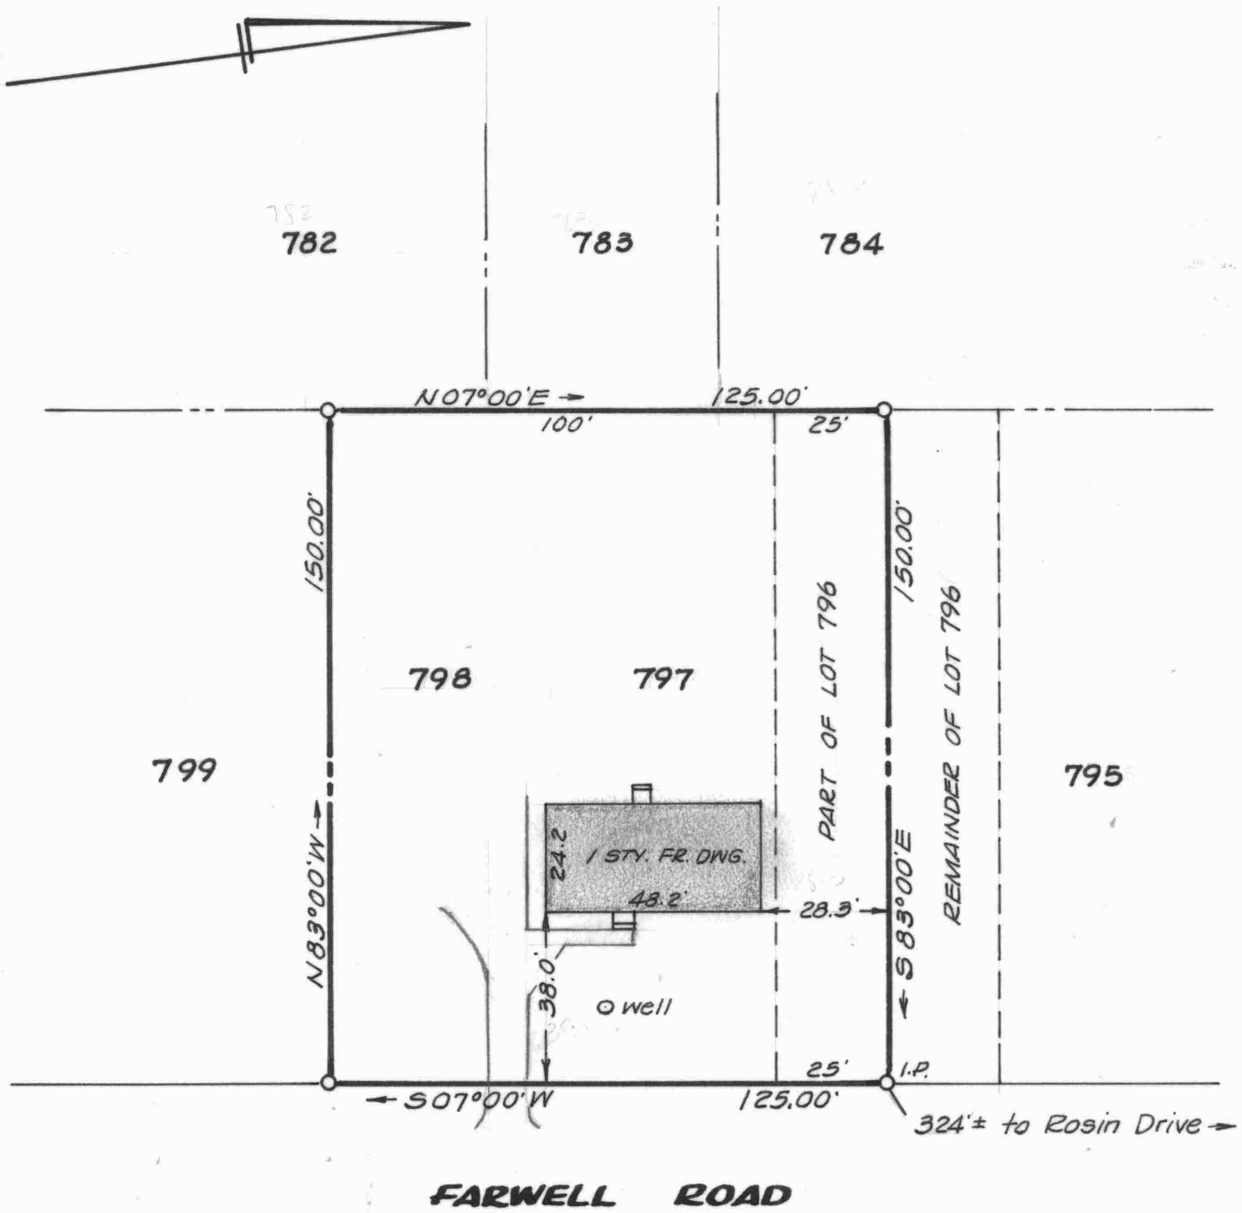

This is to certify that the improvements indicated hereon are located as shown.

William R. Nuttle
4180

IMPROVEMENTS LOCATION
LOTS 798, 797, & PART OF LOT 796, SECT. 4
CHESTER HARBOR
2ND DISTRICT, QUEEN ANNES CO., MD.
Scale 1"=40' Sept. 1983.
William R. Nuttle, Reg. Surveyor
Chestertown, Md.

I.P. = iron pipe

for Norris Pyles

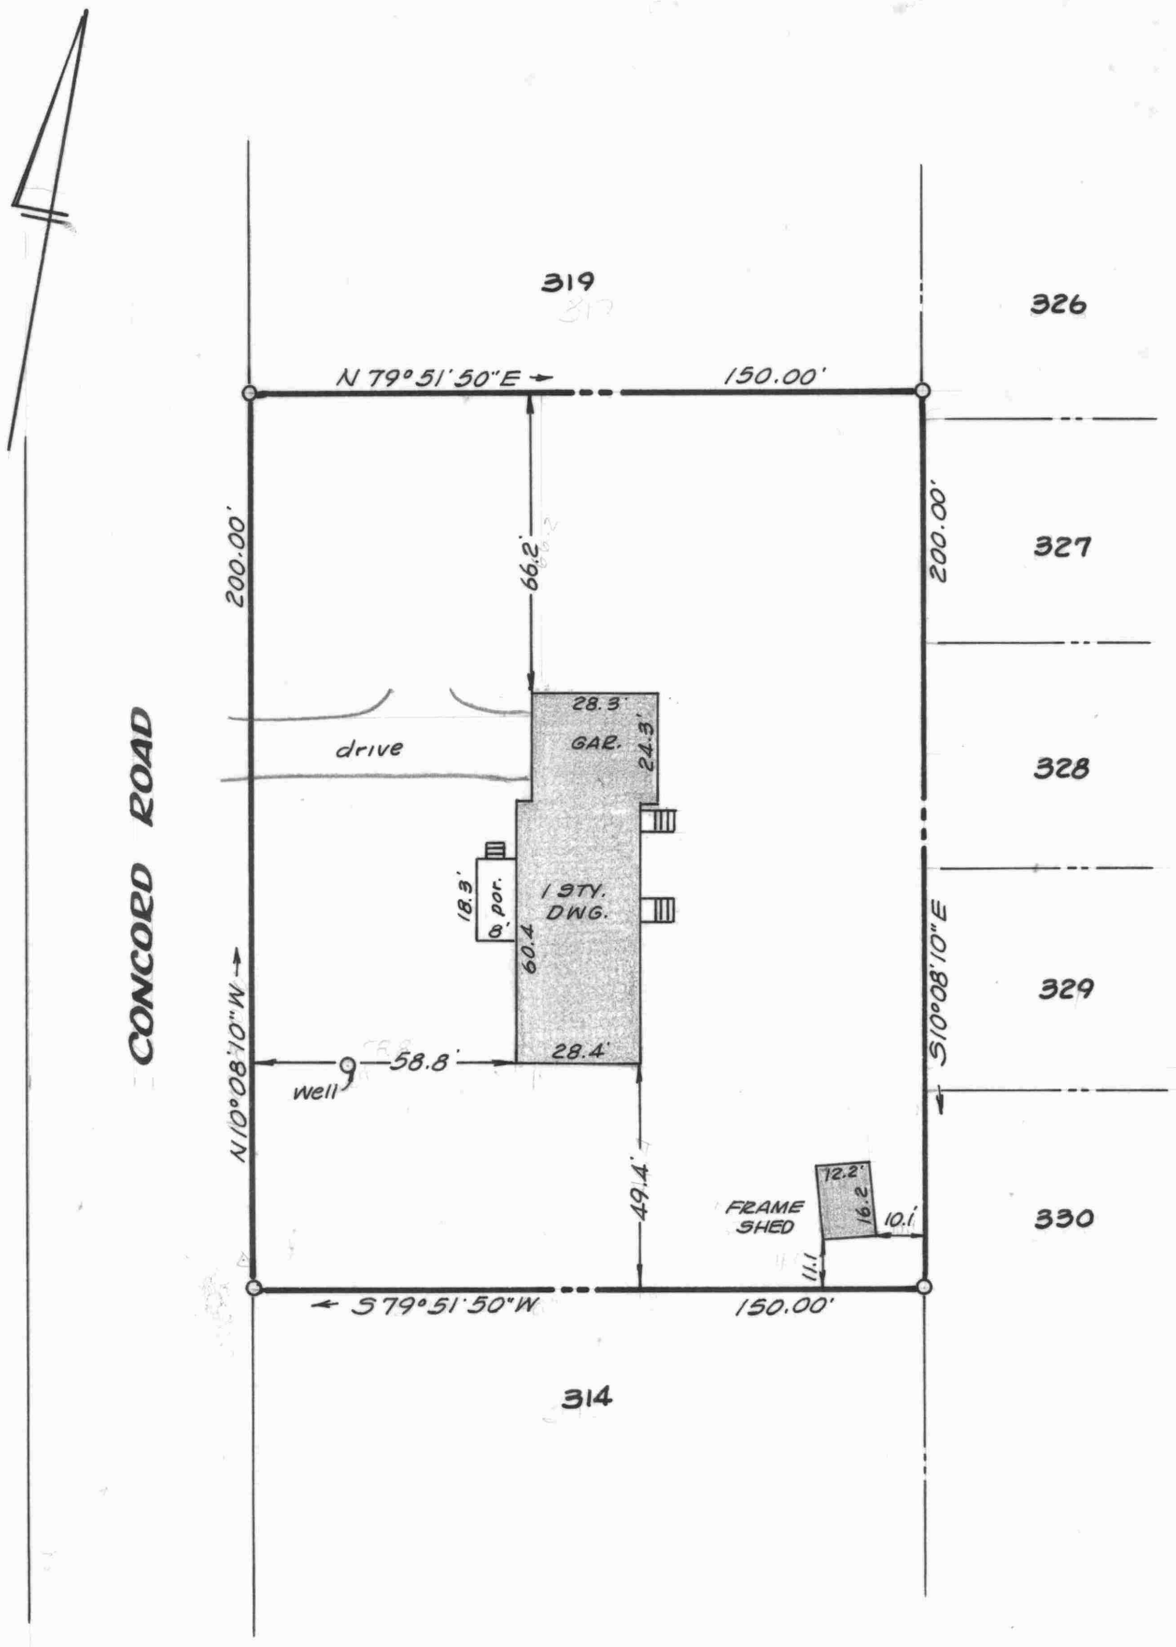

This is to certify that the improvements indicated hereon are located as shown.

William R. Nuttle
#4180

IMPROVEMENTS LOCATION

LOTS 315-318, CHESTER HARBOR

2ND DISTRICT, QUEEN ANNES CO., MD.

Scale 1"=40' Nov. 1984.

William R. Nuttle, Reg. Surveyor
Chestertown, Md.

for John Barbosa

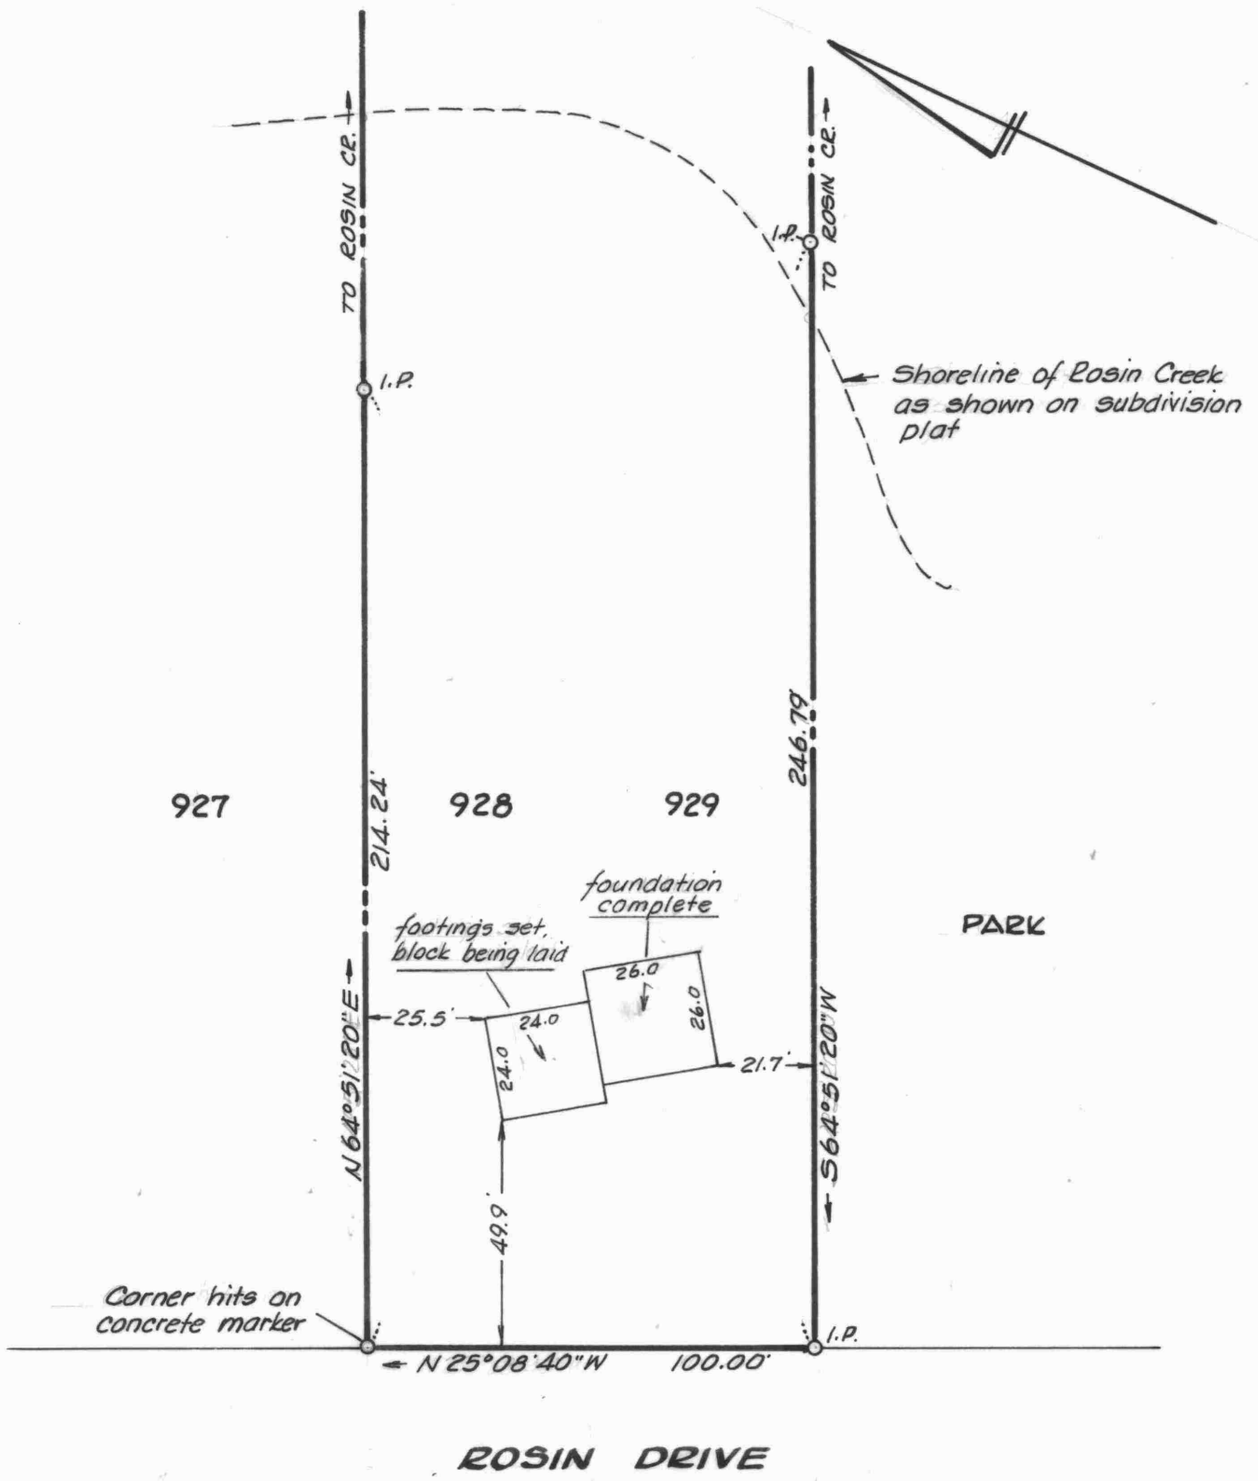

Note: The recorded subdivision plat shows these lots extending to the waters of Rosin Creek. The creek was not located by this survey, but it is a considerable distance northeast of the line shown on the subdivision plat.

This is to certify that the improvements indicated hereon are located as shown.

William R. Nuttle #4180
6/6/85

LOTS 928-929, SECTION 4
CHESTER HARBOR
2ND DISTRICT, QUEEN ANNES CO., MD.
Scale 1"=40' Apr. 1985.
William R. Nuttle, Reg. Surveyor
Chestertown, Md.

I.P. = iron pipe

for Daniel F. Gerres

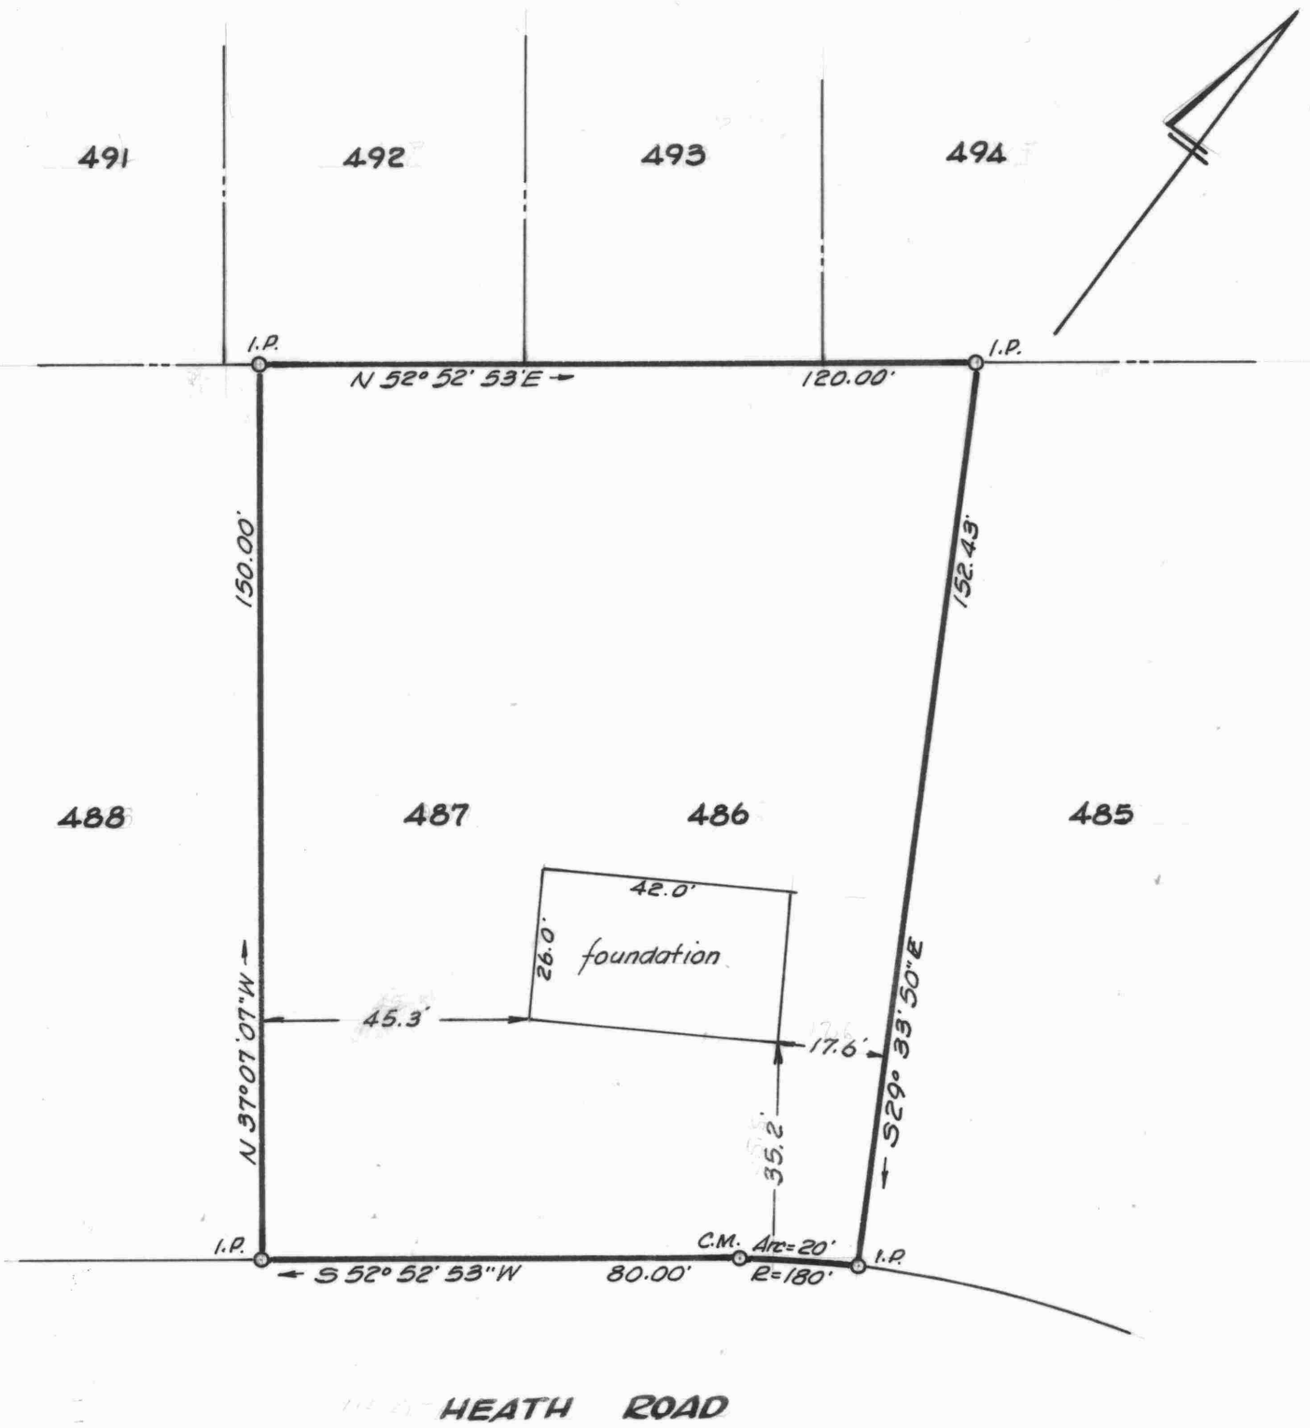

This is to certify that the improvements indicated hereon are located as shown.

William R. Nuttle
9/30/86

STATE OF MARYLAND
WILLIAM RAY NUTTLE
No. 4160
REGISTERED
LAND SURVEYOR

LOTS 486-487, SECTION I
CHESTER HARBOR
2ND DISTRICT, QUEEN ANNES CO., MD.

Scale 1"= 30' Mar. 1985.

William R. Nuttle, Reg. Surveyor
Chestertown, Md.

for Daniel F. Gerres

I.P. = iron pipe
C.M. = concrete monument

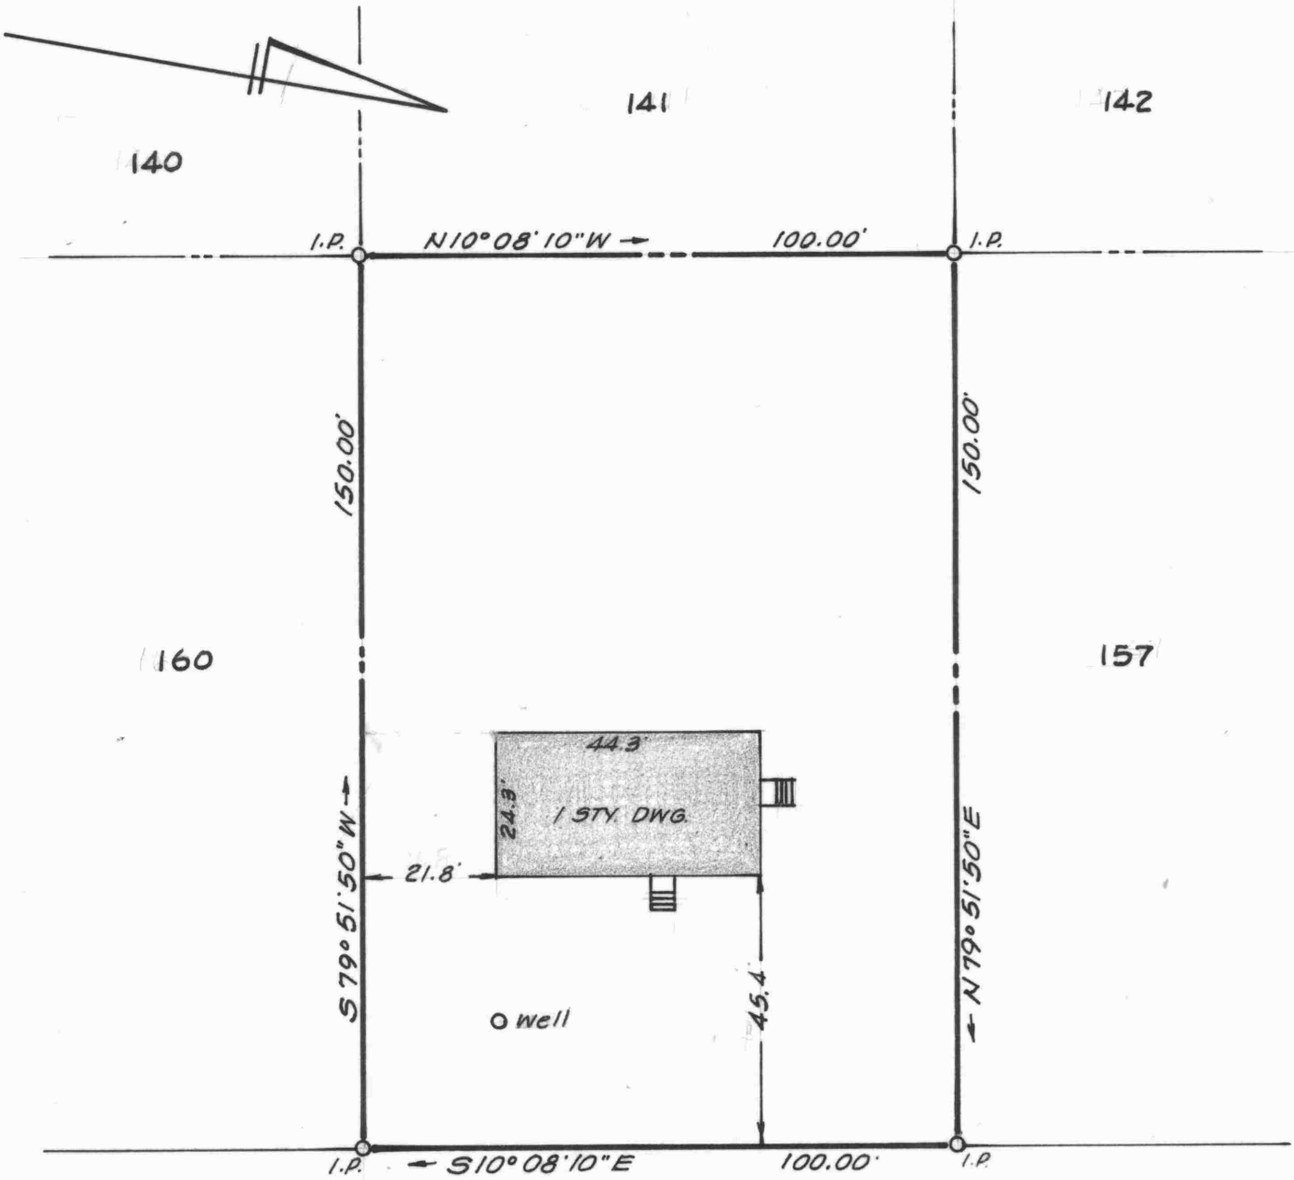

This is to certify that the improvements indicated hereon are located as shown.

William R. Nuttle
#4180

SURVEY & IMPROVEMENTS LOCATION

LOTS 158-159, CHESTER HARBOR

2ND DISTRICT, QUEEN ANNES CO., MD.

Scale 1"=30' June 1985.

William R. Nuttle, Reg. Surveyor
Chestertown, Md.

I.P. = iron pipe

for Mary Thompson

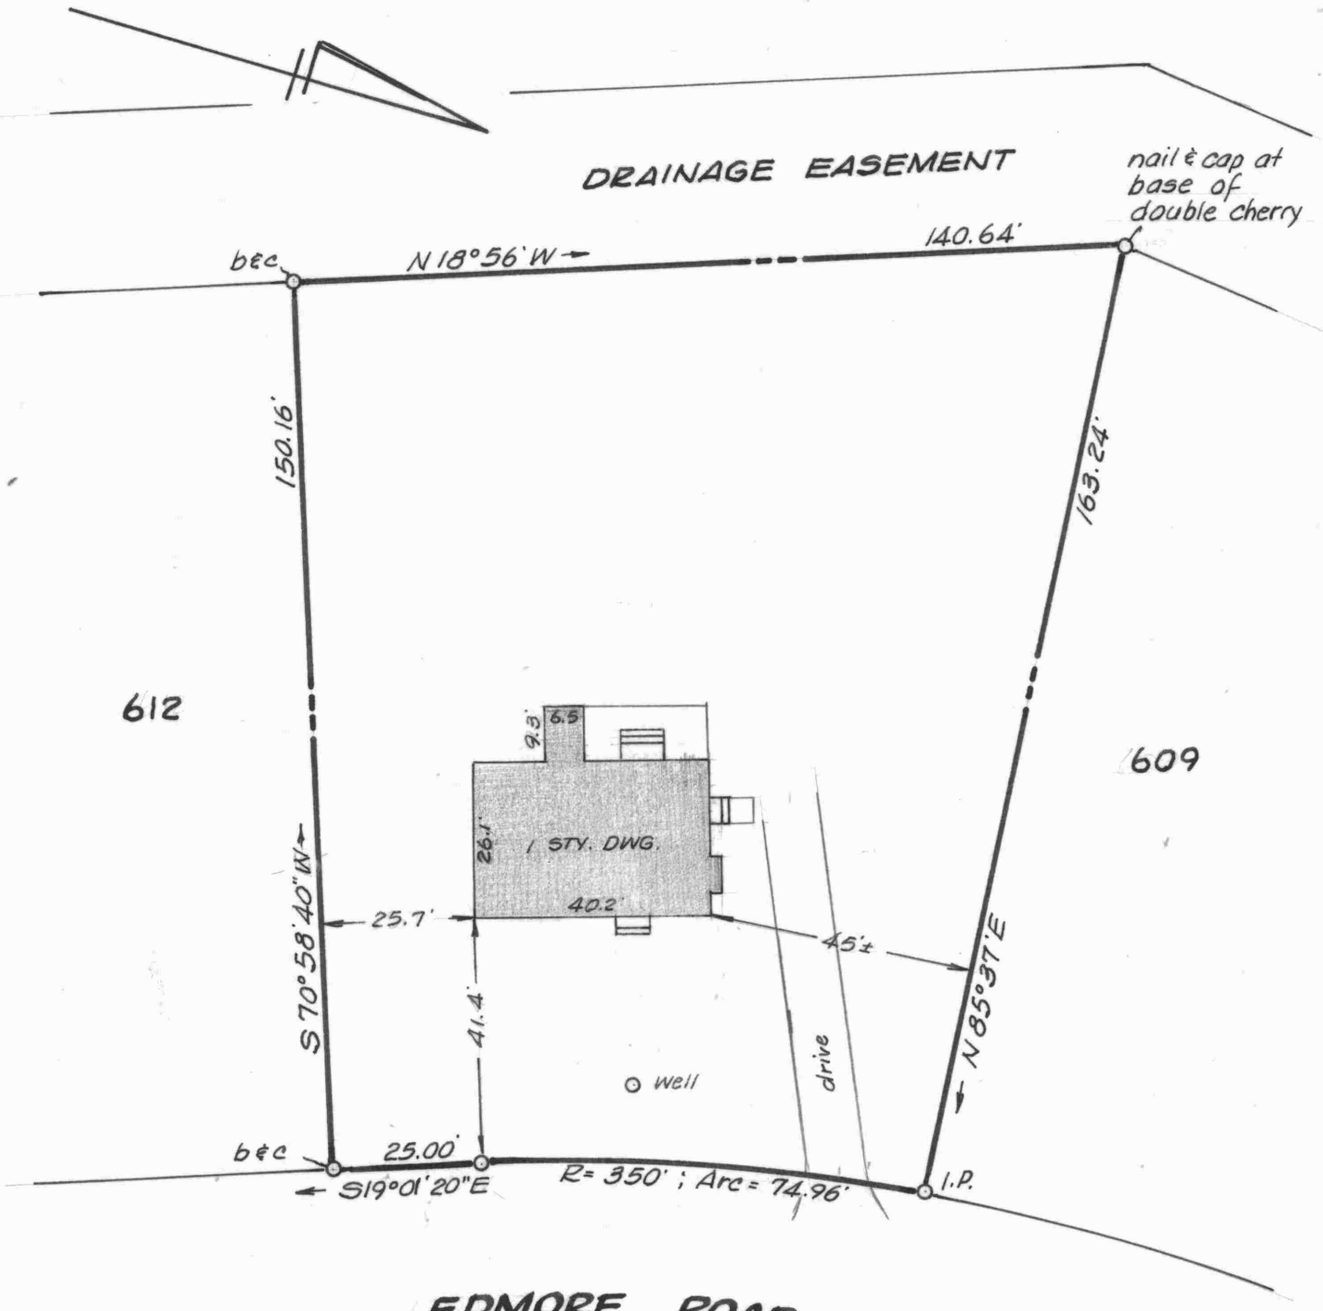

This is to certify that the improvements indicated hereon are located as shown.

William R. Nuttle
Feb. 13, 1986.

STATE OF MARYLAND
WILLIAM RAY NUTTLE
No. 4180
REGISTERED
LAND SURVEYOR

LOTS 610-611, SECT 2
CHESTER HARBOR
2ND DISTRICT, QUEEN ANNES CO., MD.

Scale 1"=30' Aug. 1985.

William R. Nuttle, Reg. Surveyor
Chestertown, Md.

I.P. = iron pipe
b&c = rebar & cap

for Chas. D. Reed

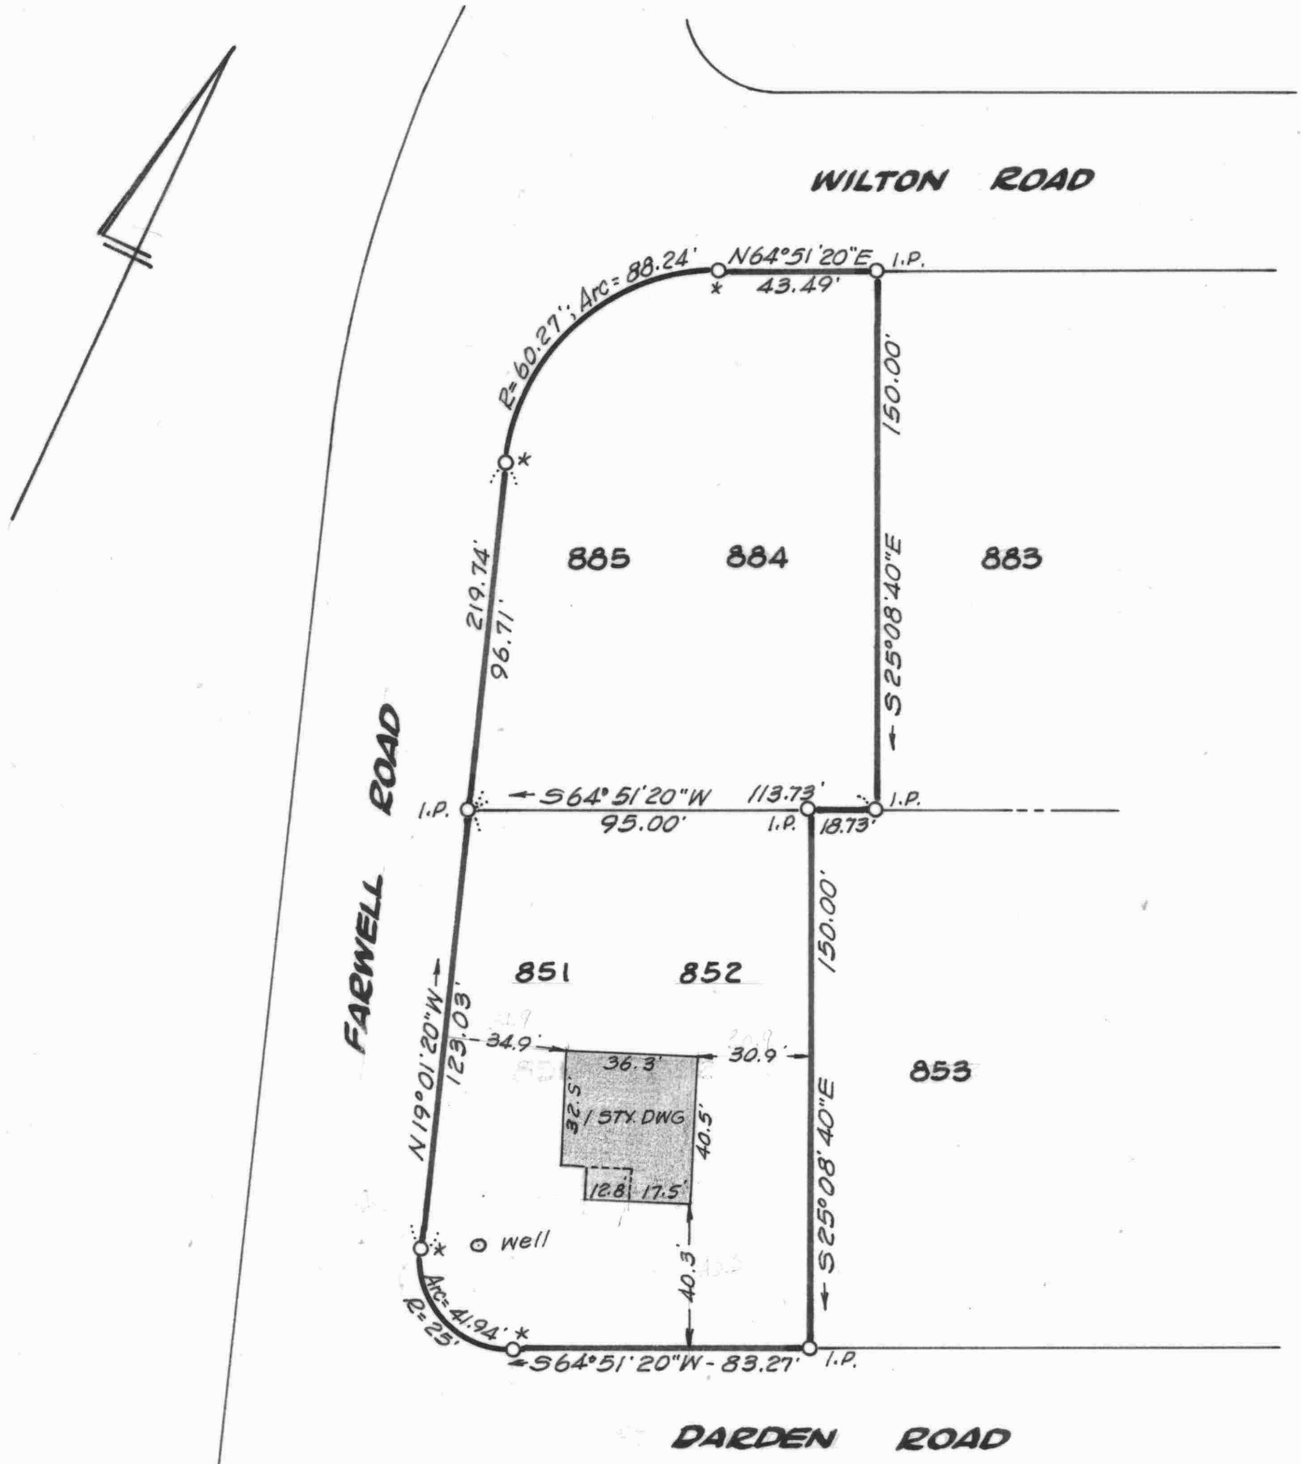

This is to certify that the improvements indicated hereon are located as shown.

William R. Nuttle 6/9/87

STATE OF MARYLAND
WILLIAM RAY NUTTLE
No. 4160
REGISTERED
LAND SURVEYOR

LOTS 851-852, 884-885, SECT. 4

CHESTER HARBOR

2ND DISTRICT, QUEEN ANNES CO., MD.

Scale 1"=50' Sept. 1985.

William R. Nuttle, Reg. Surveyor
Chestertown, Md.

I.P. = iron pipe

* = nail over buried monument

LOTS 298-299, 300-301, SECTION I

CHESTER HARBOR

2ND DISTRICT, QUEEN ANNES CO., MD.

Scale 1"=40' Nov. 1985.

William R. Nuttle, Reg. Surveyor
Chestertown, Md.

I.P. = iron pipe

for Mary C. Sullivan

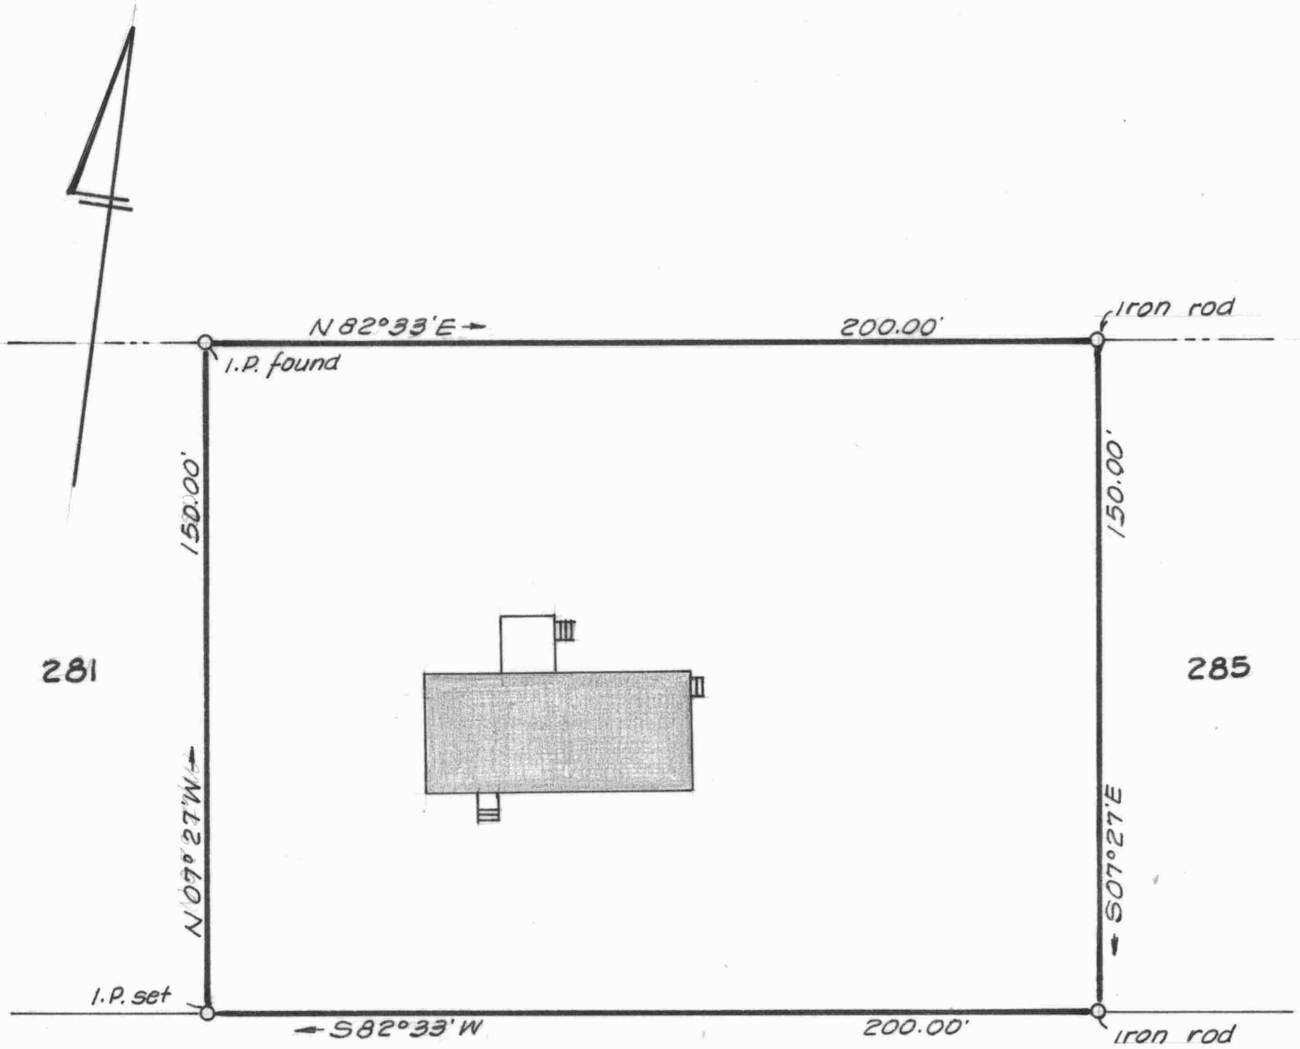

STATE OF MARYLAND
WILLIAM RAY NUTTLE
No. 4180
REGISTERED
LAND SURVEYOR

LOTS 282-285, SECTION I

CHESTER HARBOR

2ND DISTRICT, QUEEN ANNES CO., MD.

Scale 1"=40' Mar. 1986.

William R. Nuttle, Reg. Surveyor
Chestertown, Md.

I.P. = iron pipe

for John Taylor

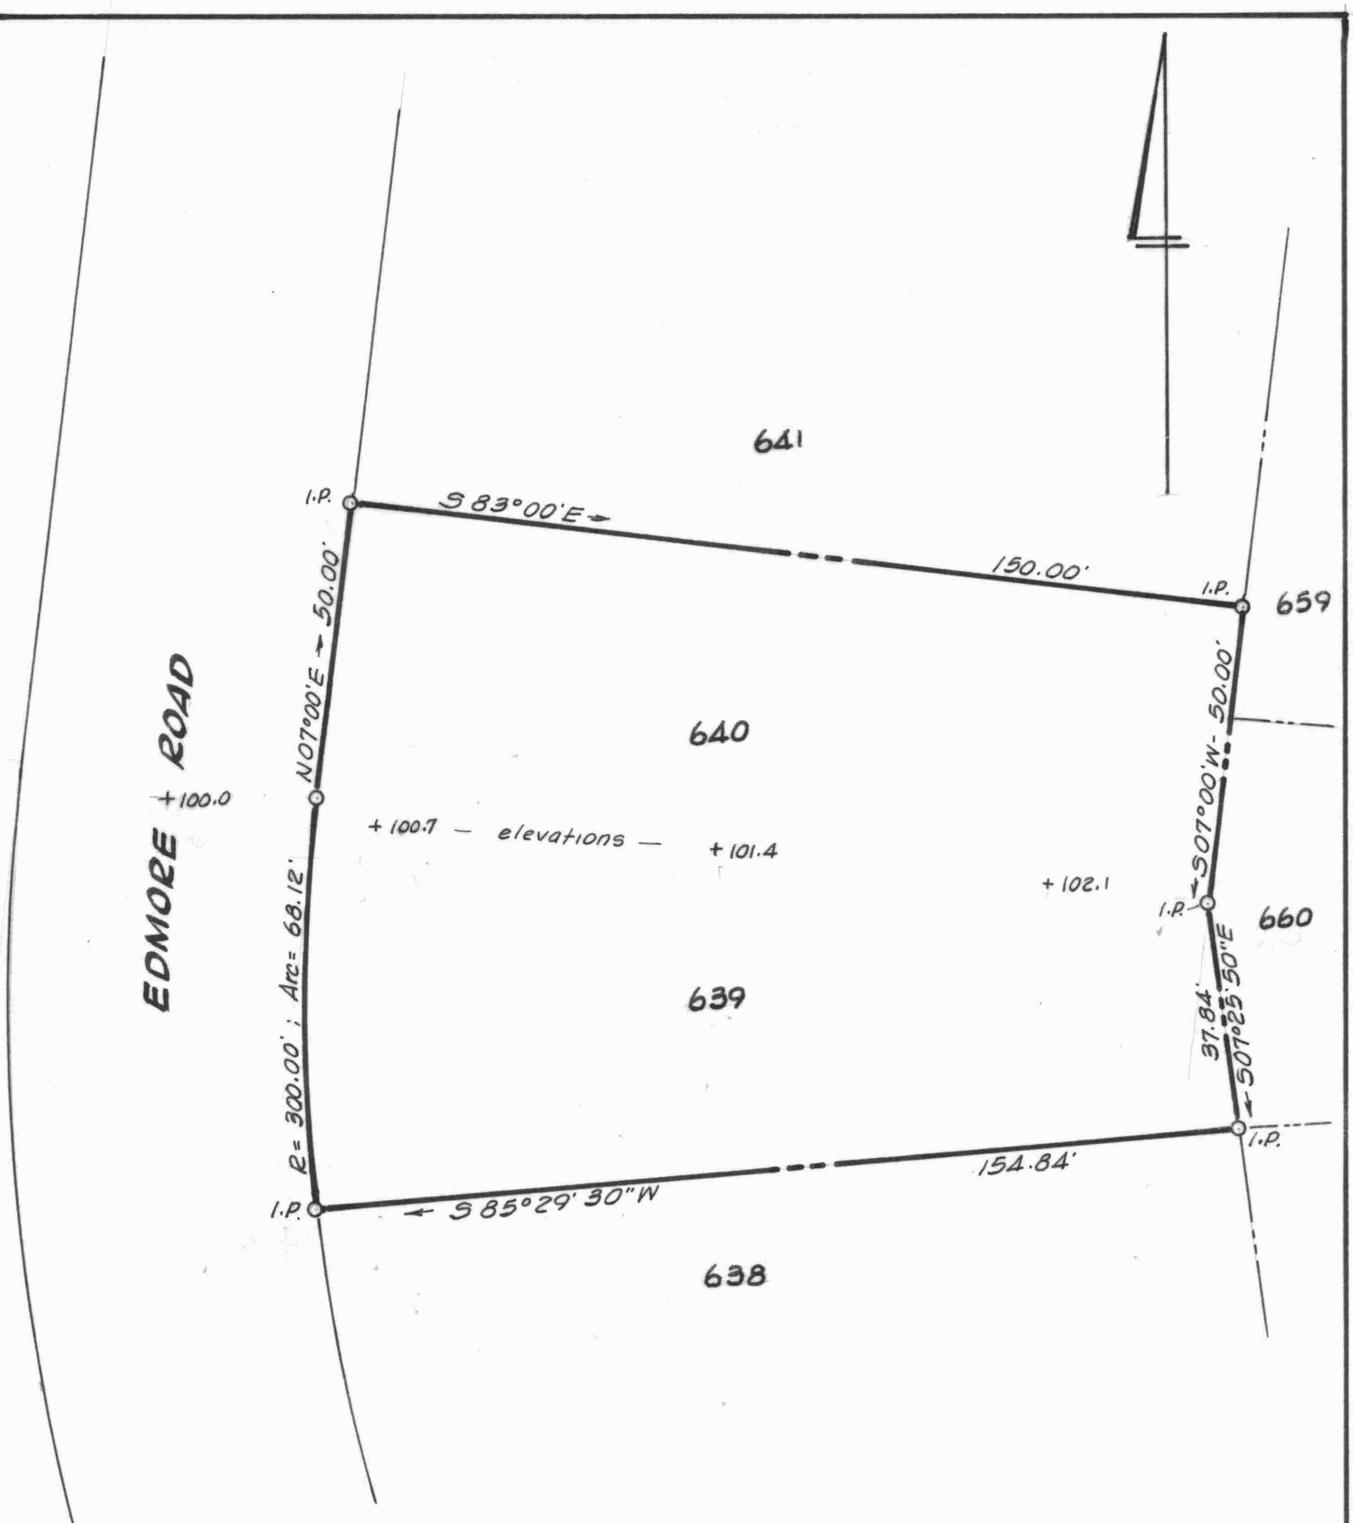

LOTS 639- 640 , SECTION 2

CHESTER HARBOR

2ND DISTRICT, QUEEN ANNES Co., MD.

Scale 1"= 30' Mar. 1986.

William R. Nuttle, Reg. Surveyor
Chestertown, Md.

I.P.= iron pipe

for C. Dudley Reed

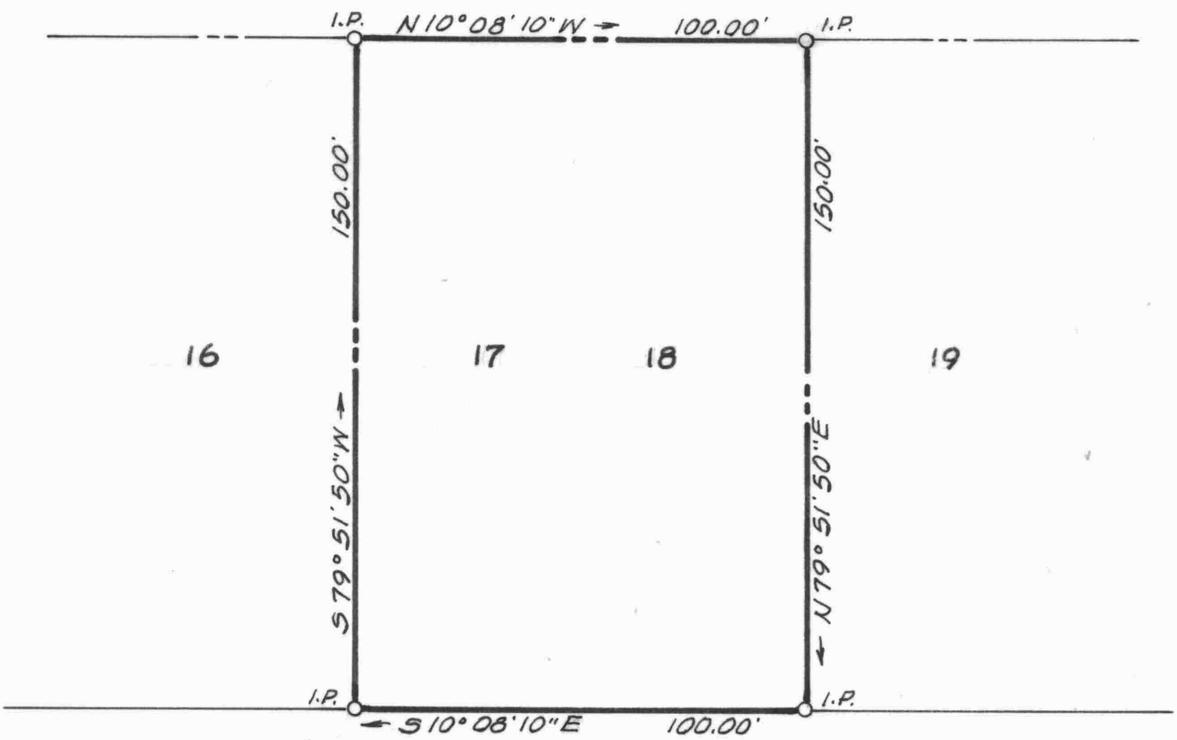

LOTS 17 & 18, SECTION I

CHESTER HARBOR

2ND DISTRICT, QUEEN ANNES CO., MD.

Scale 1" = 40' April 1986

William R. Nuttle, Reg. Surveyor
Chestertown, Md.

I.P. = iron pipe

Note: FIRM Map 240054 0006 B shows this lot in Zone C.

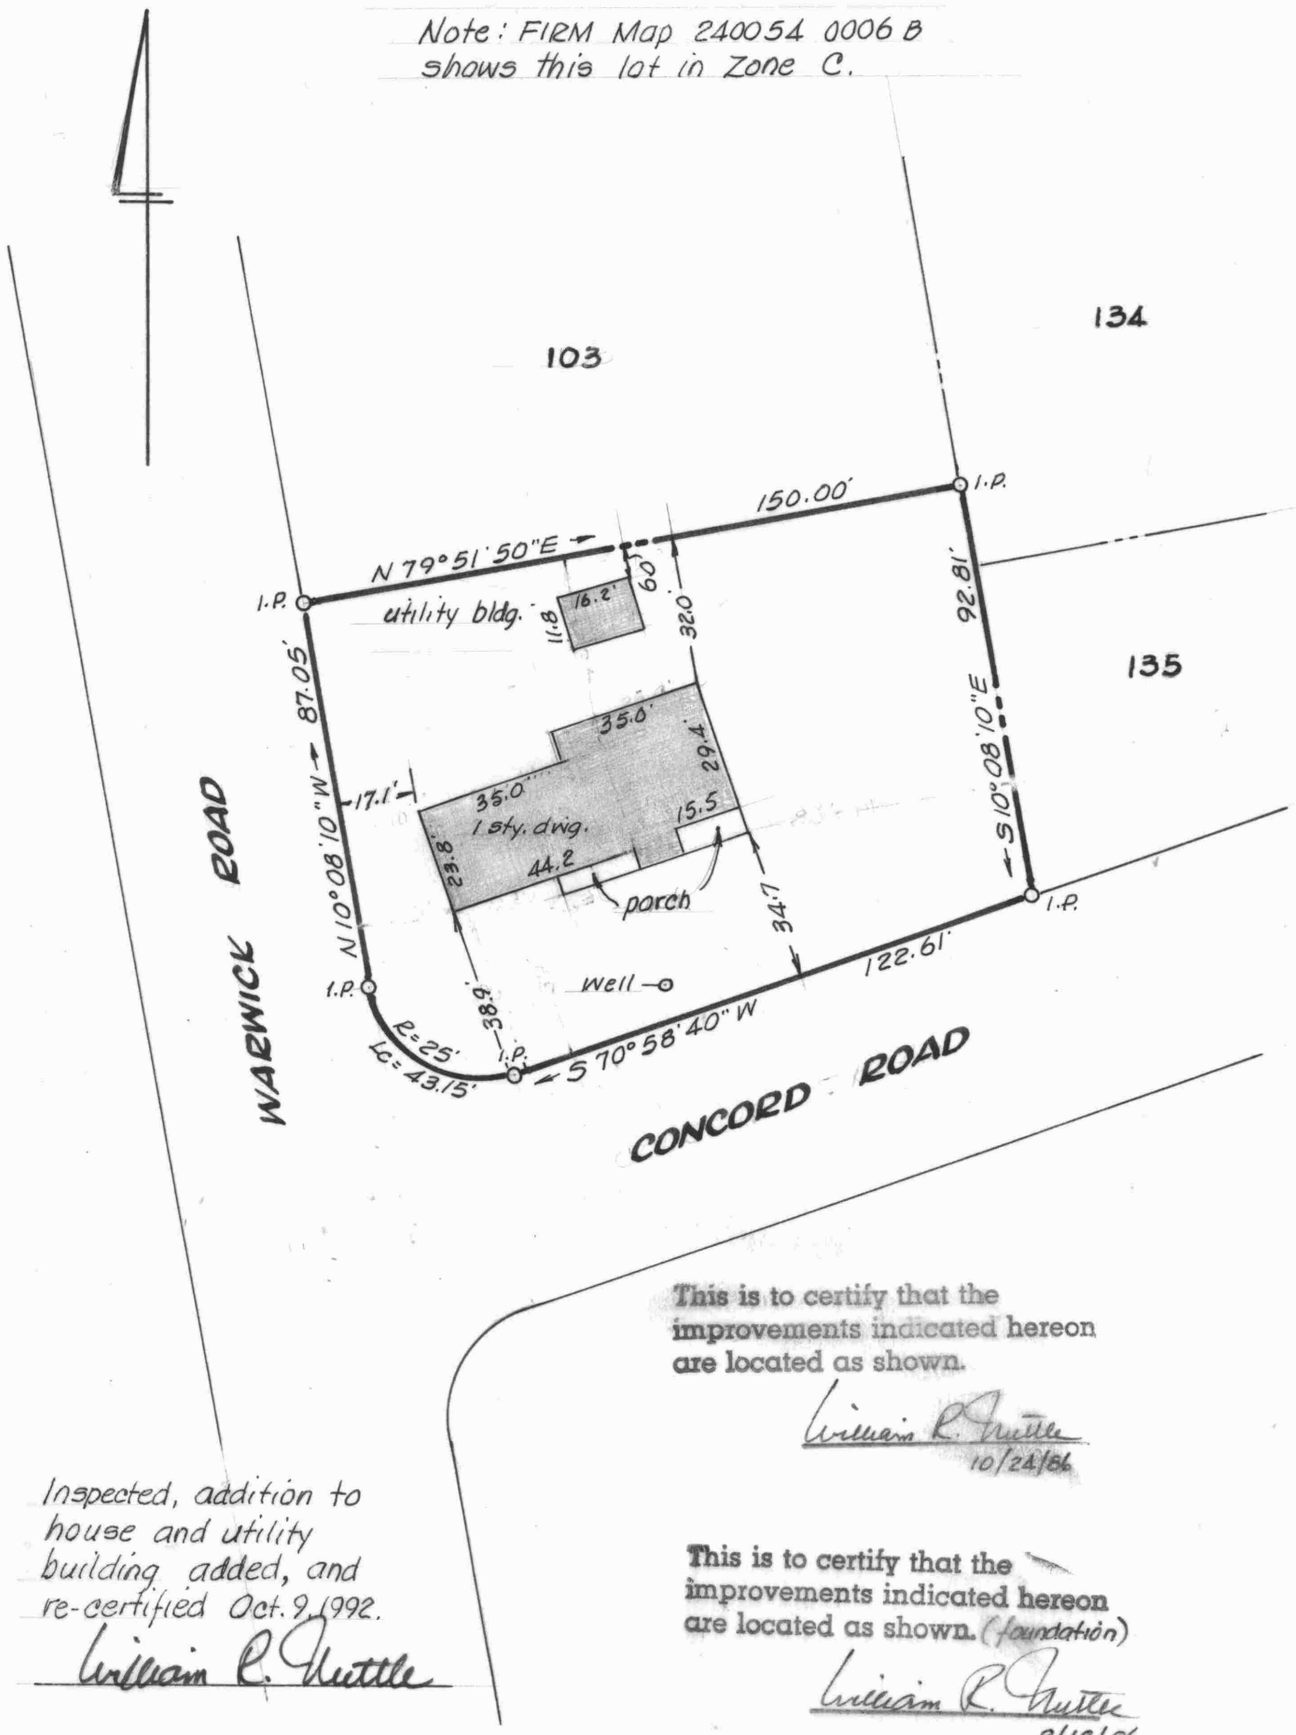

This is to certify that the improvements indicated hereon are located as shown.

William R. Nuttle
10/24/86

Inspected, addition to house and utility building added, and re-certified Oct. 9, 1992.

William R. Nuttle

This is to certify that the improvements indicated hereon are located as shown. (foundation)

William R. Nuttle
8/18/86

STATE OF MARYLAND
WILLIAM RAY NUTTLE
No. 4180
REGISTERED
LAND SURVEYOR

LOTS 101-102, SECTION I
CHESTER HARBOR
2ND DISTRICT, QUEEN ANNES CO., MD.
Scale 1" = 40' May 1986
William R. Nuttle, Reg. Surveyor
Chestertown, Md.

I.P. = iron pipe

for Bay Area Homes

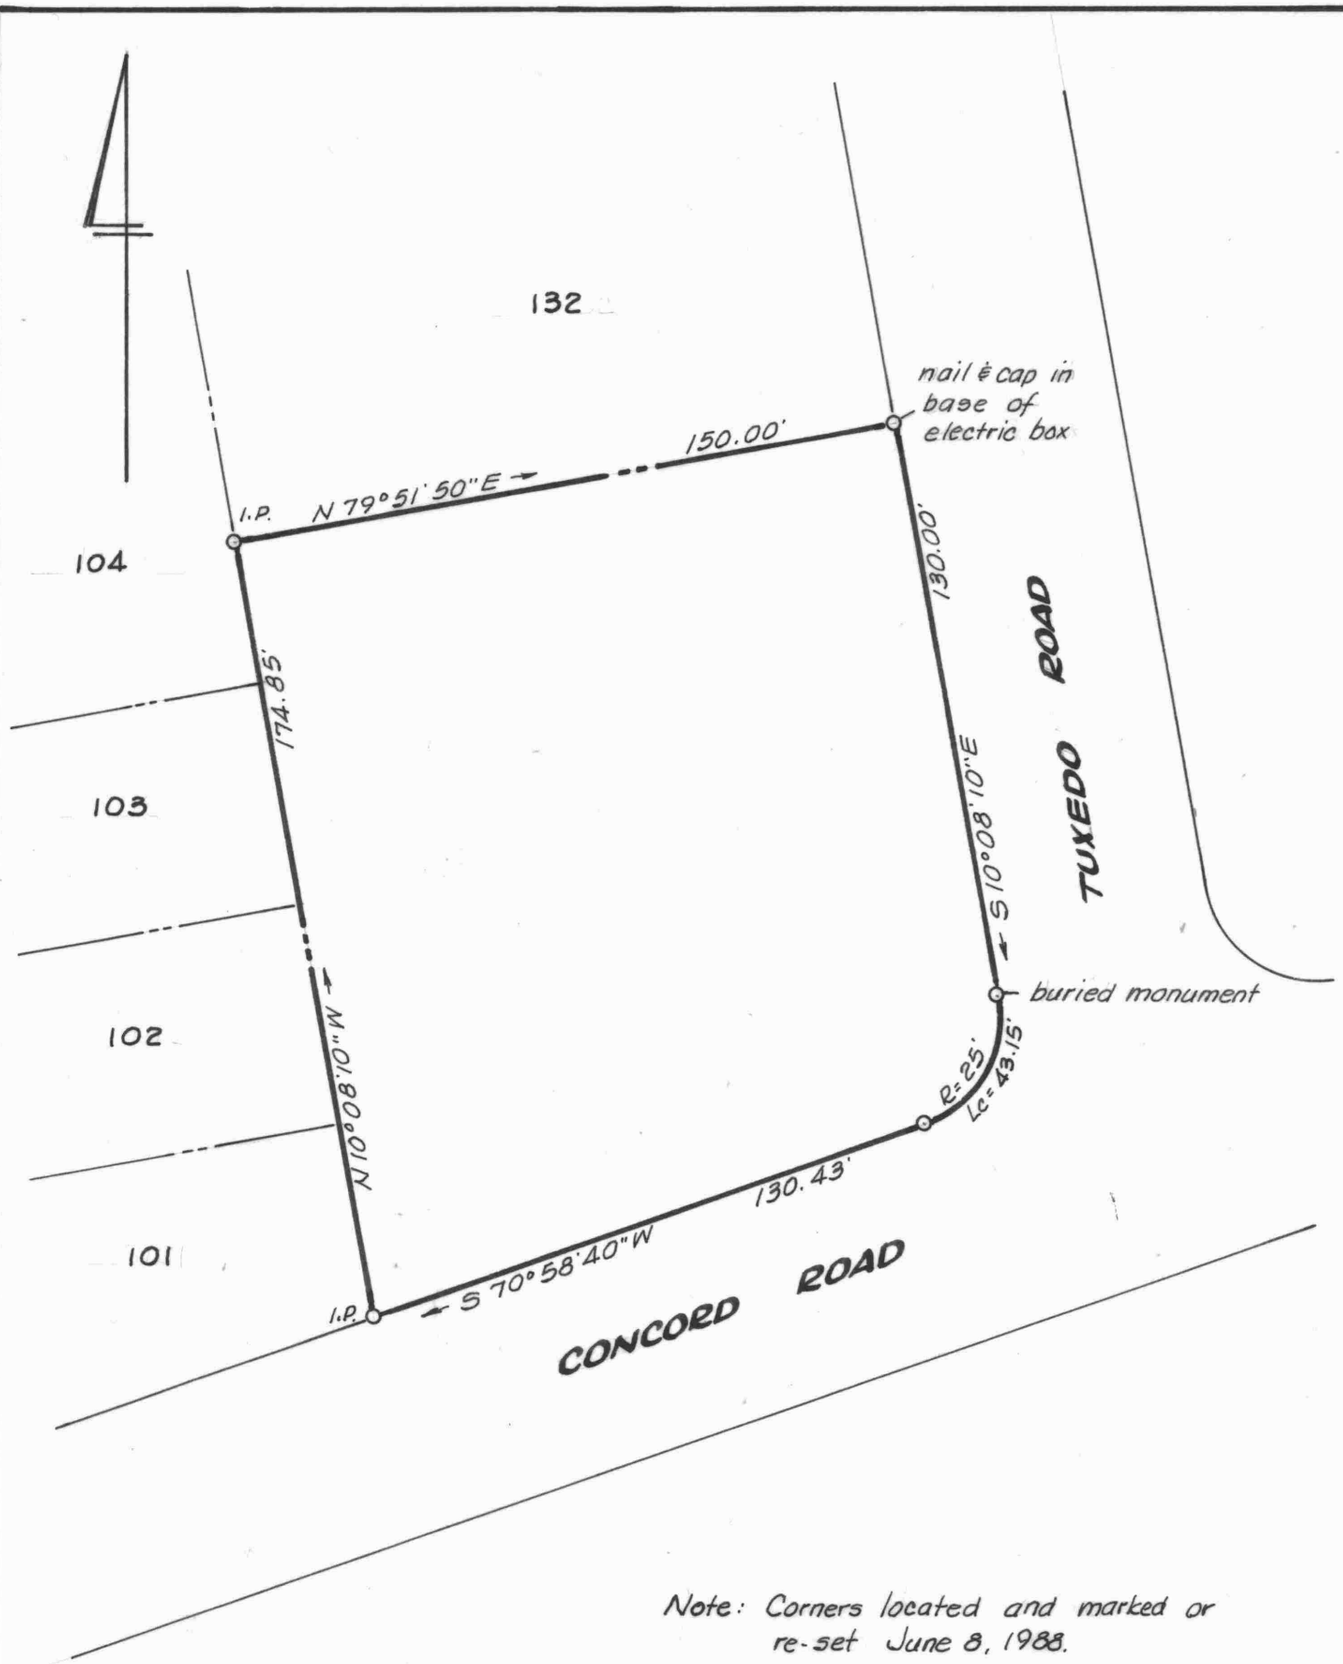

Note: Corners located and marked or re-set June 8, 1988.

STATE OF MARYLAND
WILLIAM RAY NUTTLE
No. 4180
REGISTERED
LAND SURVEYOR

LOTS 133-135, SECTION I

CHESTER HARBOR

2ND DISTRICT, QUEEN ANNES CO., MD.

Scale 1"=40' May 1986.

William R. Nuttle, Reg. Surveyor
Chestertown, Md.

I.P. = iron pipe

for James Huber

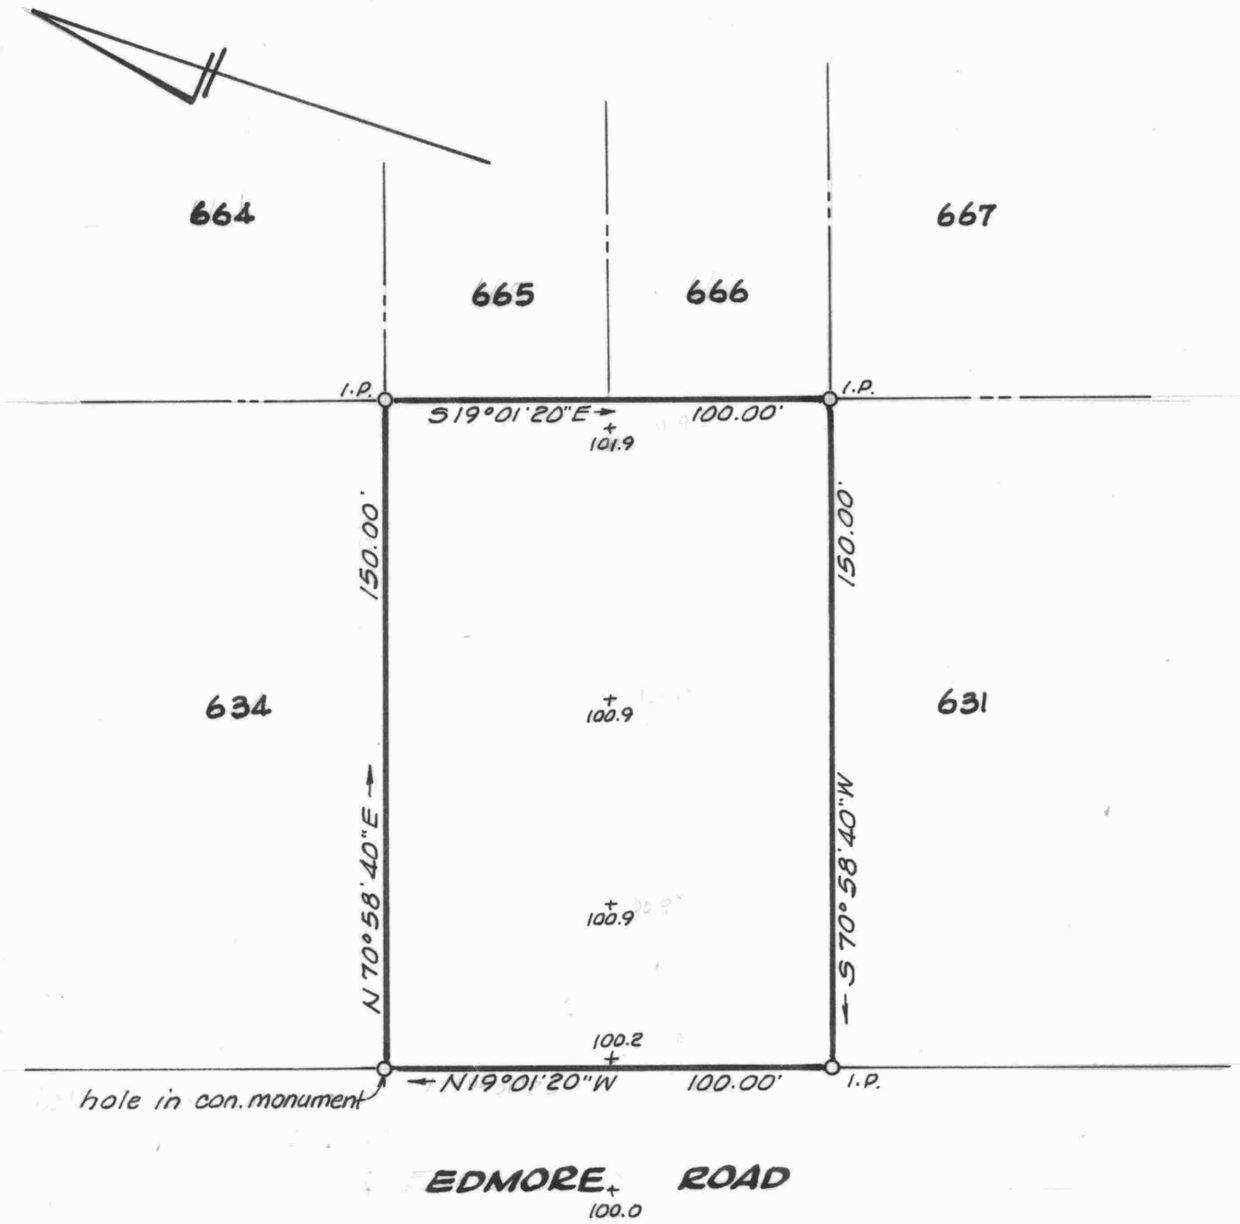

LOTS 632-633, SECTION 2

CHESTER HARBOR

2ND DISTRICT, QUEEN ANNES CO., MD.

Scale 1"=40' June 1986.

William R. Nuttle, Reg. Surveyor
Chestertown, Md.

I.P. = iron pipe

for C. Dudley Reed

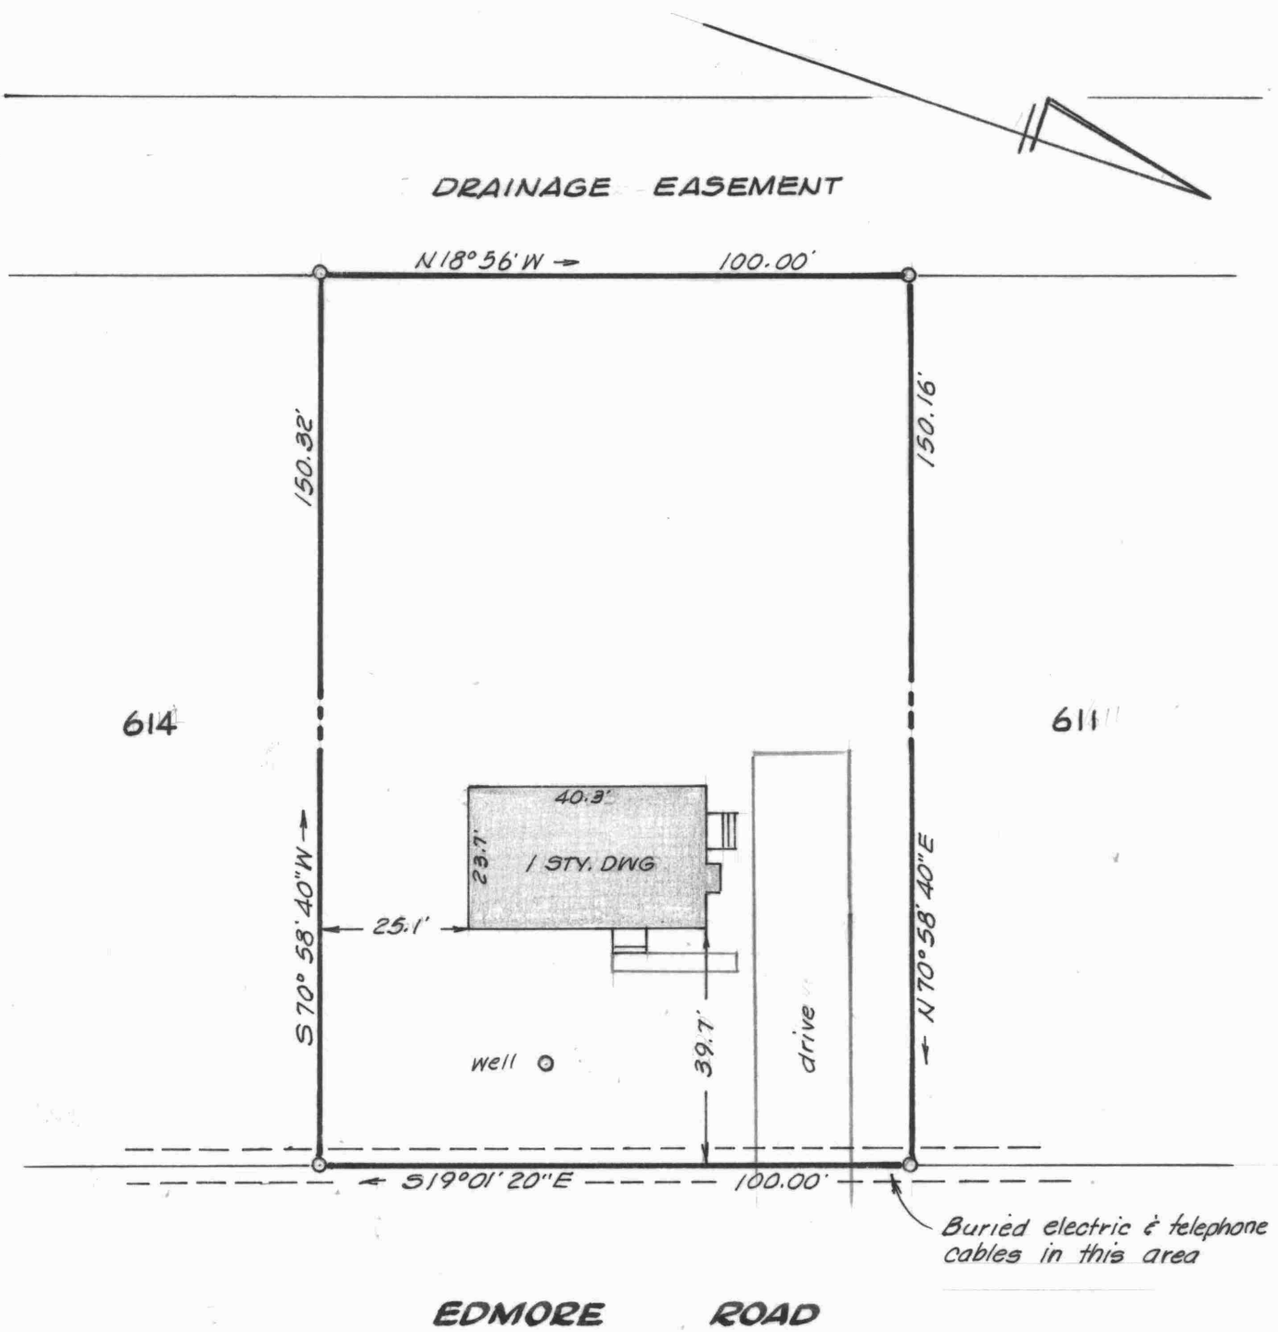

This is to certify that the improvements indicated hereon are located as shown.

William R. Nuttle

STATE OF MARYLAND
WILLIAM RAY NUTTLE
No. 4180
REGISTERED
LAND SURVEYOR

IMPROVEMENTS LOCATION

LOTS 612-613, CHESTER HARBOR

2ND DISTRICT, QUEEN ANNES CO., MD.

Scale 1"=30' Nov. 1986.

William R. Nuttle, Reg. Surveyor
Chestertown, Md.

for Charles B., Jr. & Sue Tuley

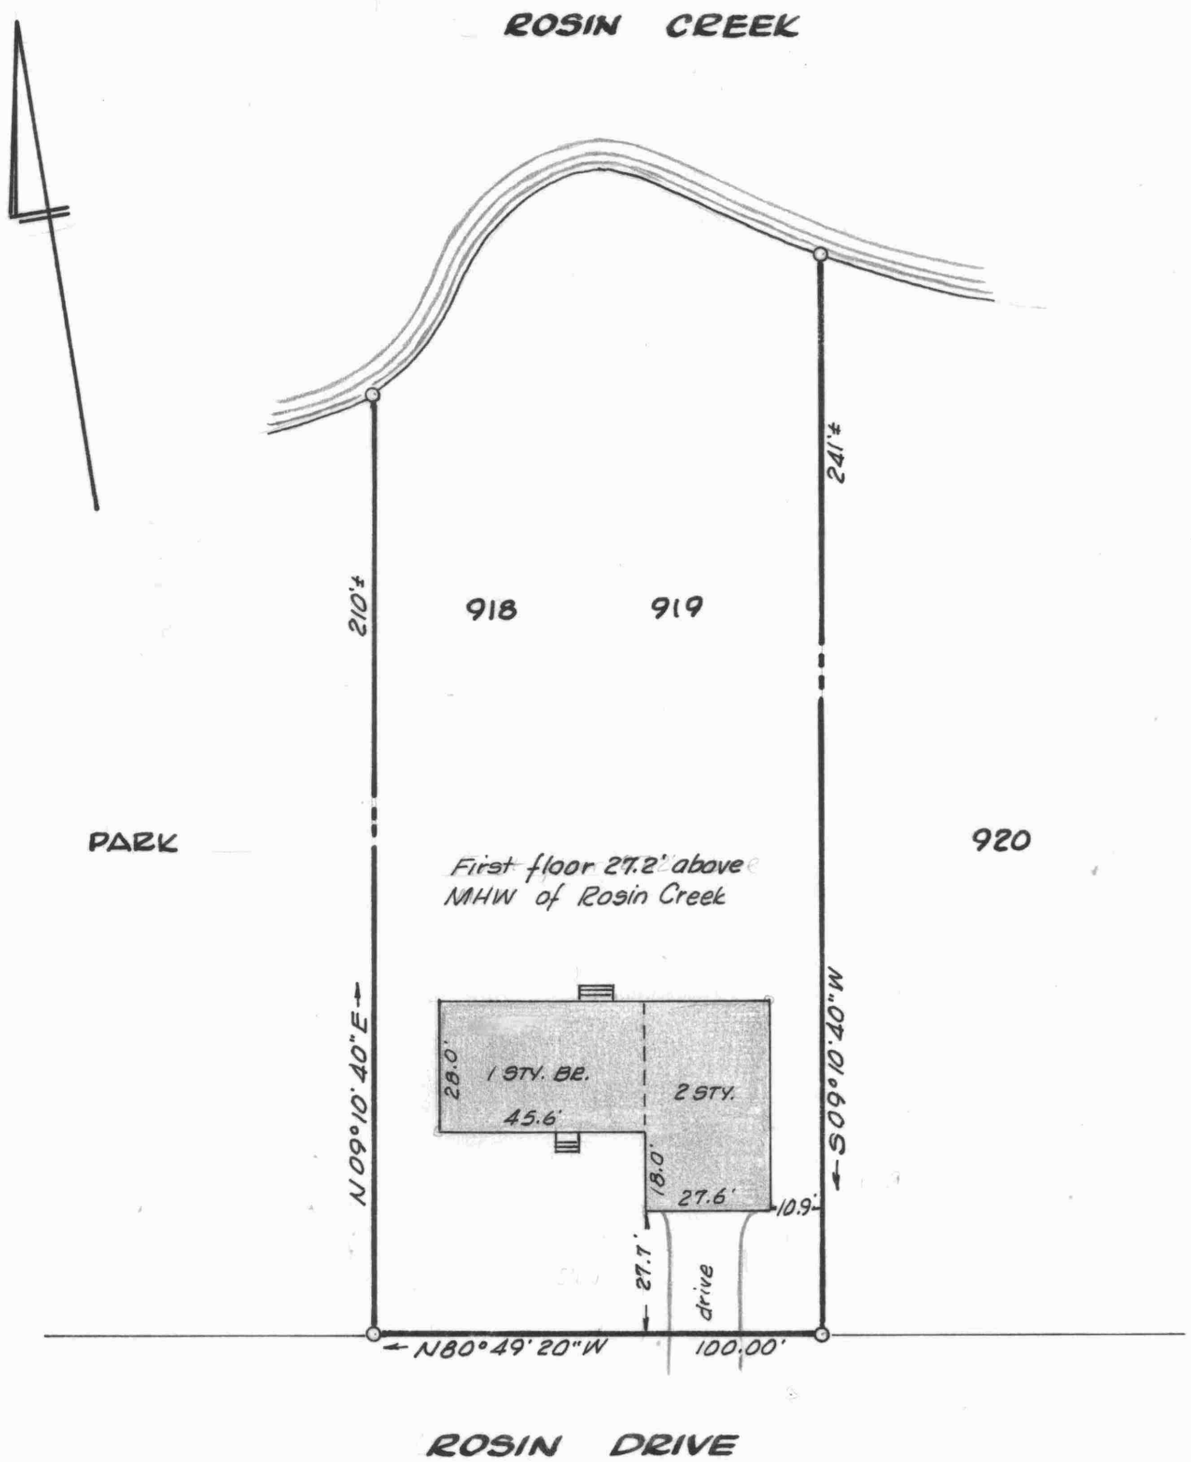

This is to certify that the improvements indicated hereon are located as shown.

William R. Nuttle

STATE OF MARYLAND
WILLIAM RAY NUTTLE
No. 4180
REGISTERED
LAND SURVEYOR

IMPROVEMENTS LOCATION

LOTS 918-919, SECT. 4, CHESTER HARBOR

2ND DISTRICT, QUEEN ANNES CO., MD.

Scale 1"=40' Feb. 1987.

William R. Nuttle, Reg. Surveyor
Chestertown, Md.

for Gary W. & Jan Micken

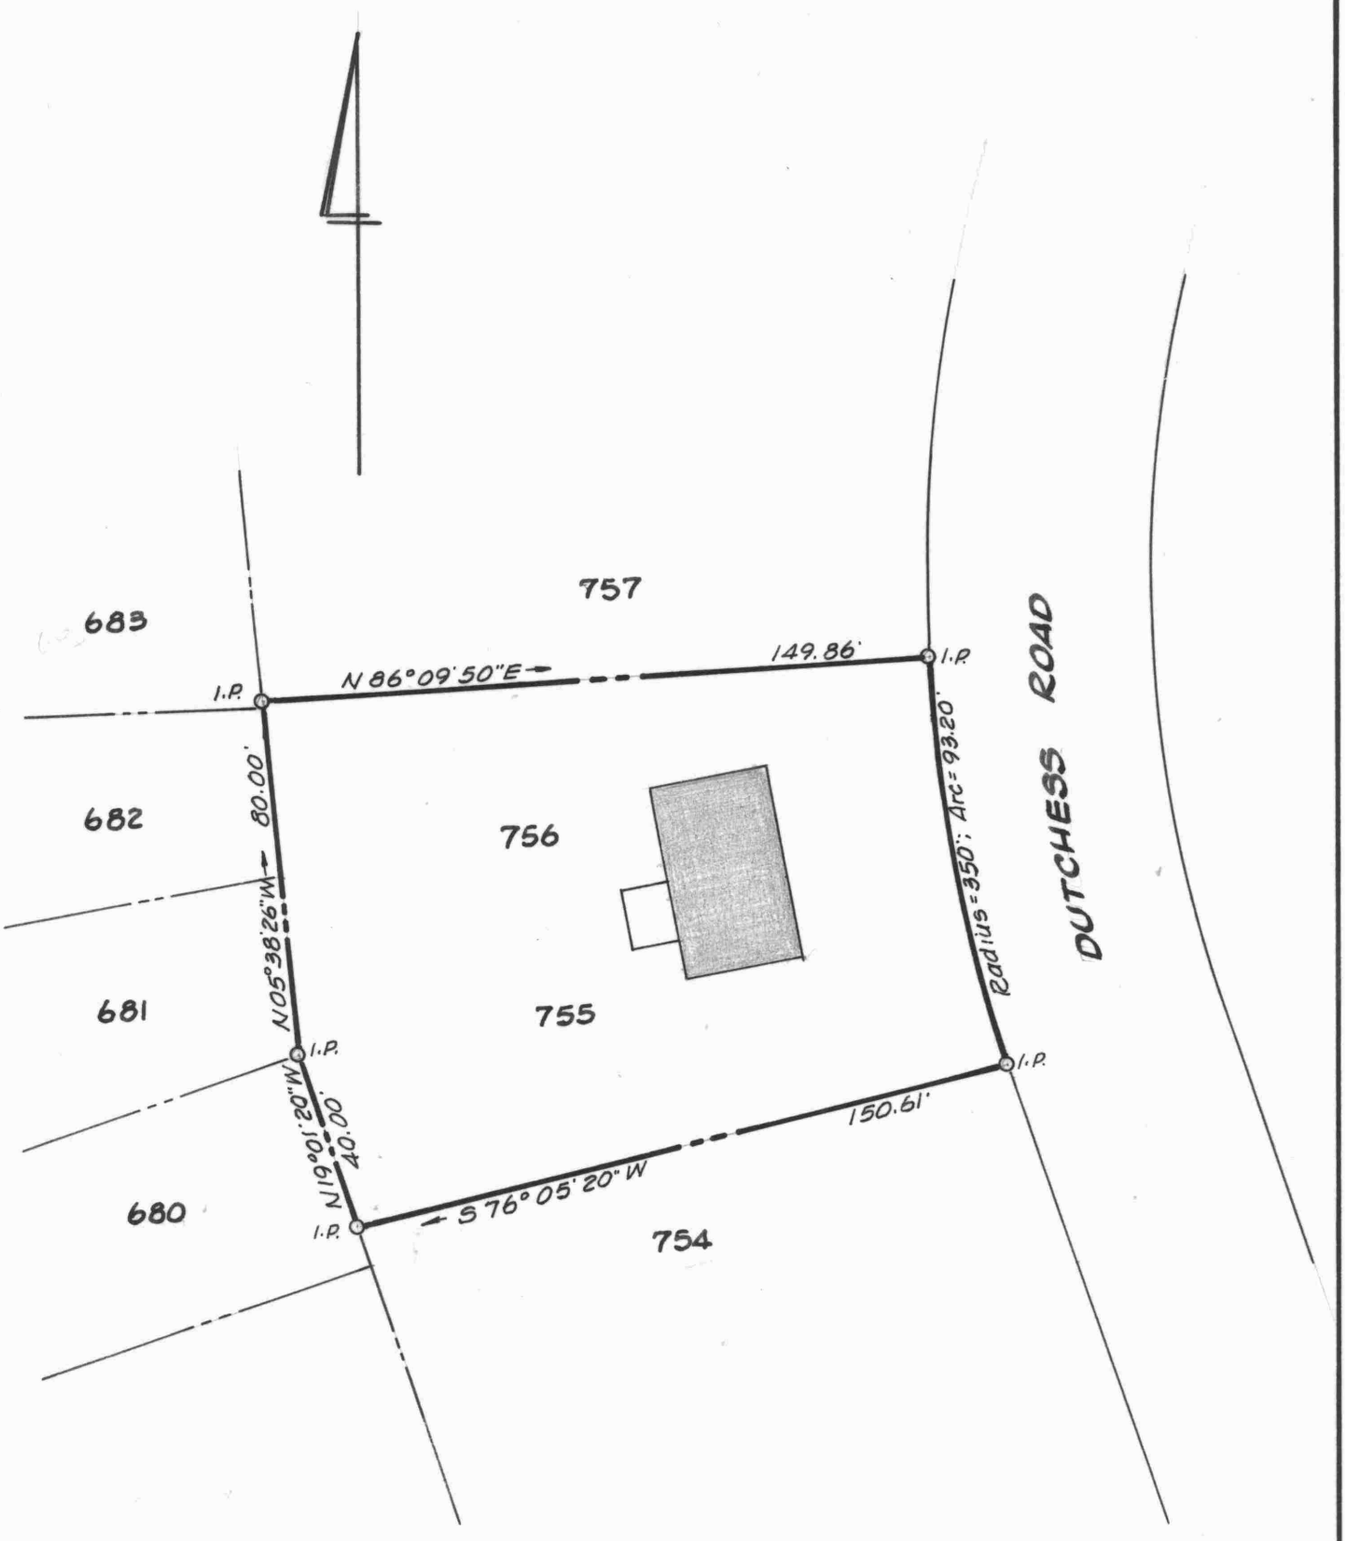

STATE OF MARYLAND
WILLIAM RAY NUTTLE
No. 4180
REGISTERED
LAND SURVEYOR

William R. Nuttle

LOTS 755-756, SECT 4

CHESTER HARBOR

2ND DISTRICT, QUEEN ANNES Co, MD.

Scale 1"=40' May 1987

William R. Nuttle, Reg. Surveyor
Chestertown, Md.

I.P. = iron pipe

for Ralph Yoho

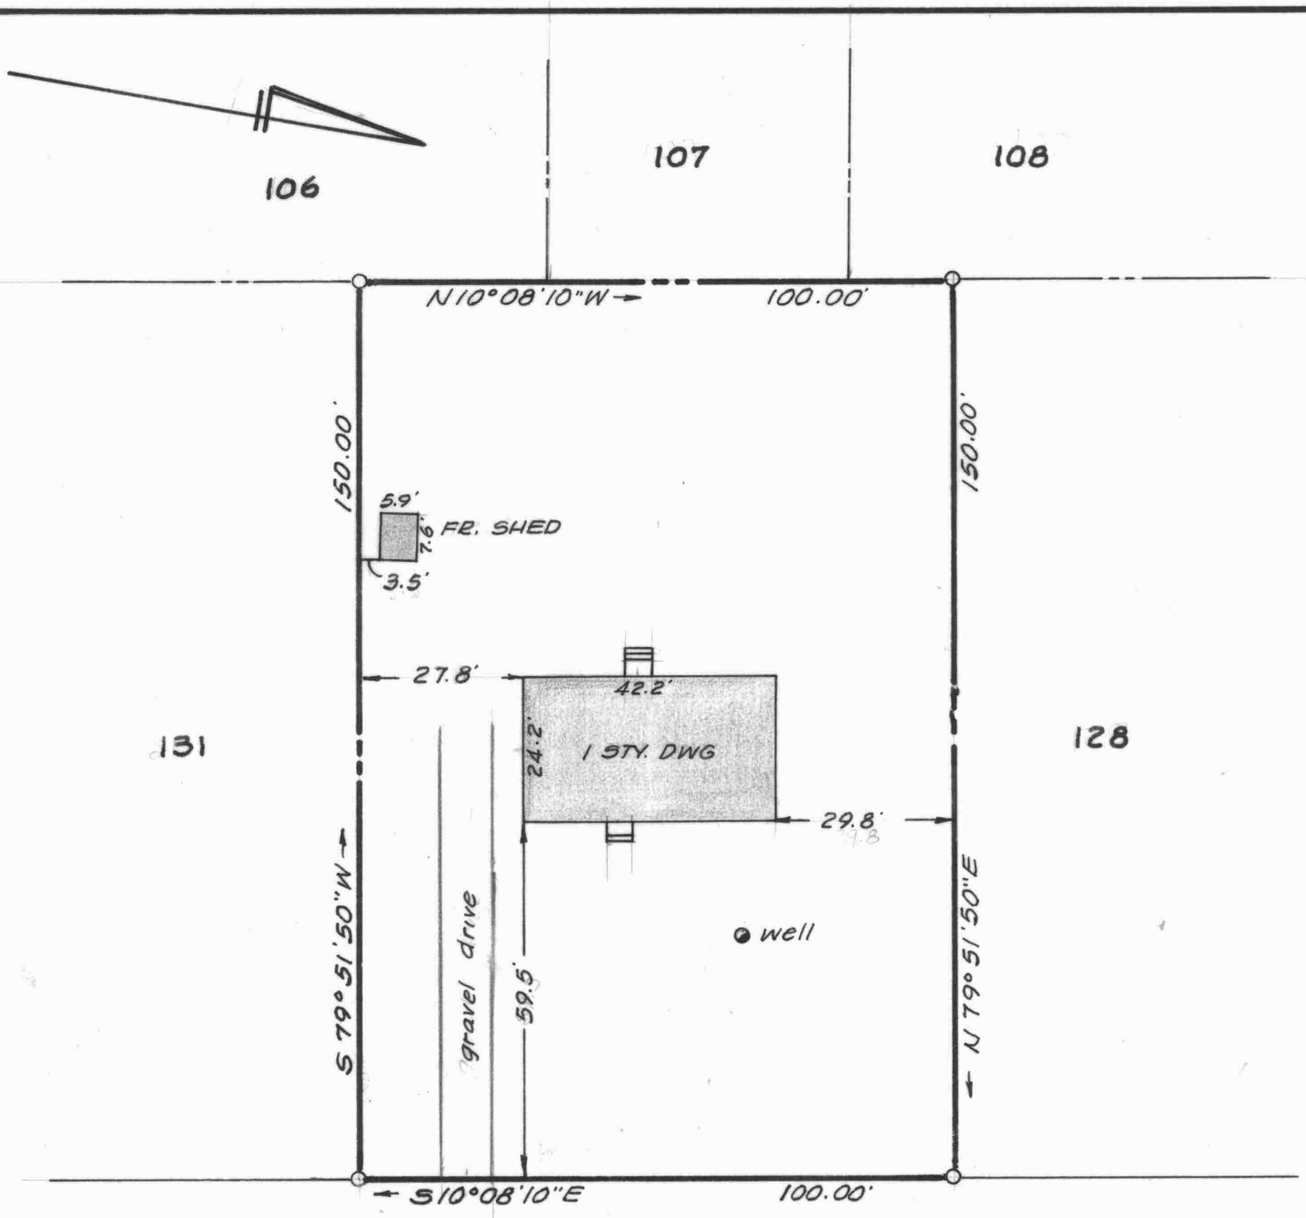

Owners - Rodney & Typhne Bozarth

Purchasers - Arthur A., Jr. & Faye A. Ludwigsen

This is to certify that the improvements indicated hereon are located as shown.

William R. Nuttle

STATE OF MARYLAND
WILLIAM RAY NUTTLE
No. 4180
REGISTERED
LAND SURVEYOR

IMPROVEMENTS LOCATION

LOTS 129-130, CHESTER HARBOR

2ND DISTRICT, QUEEN ANNES CO., MD.

Scale 1" = 30' June 1987.

William R. Nuttle, Reg. Surveyor
Chestertown, Md.

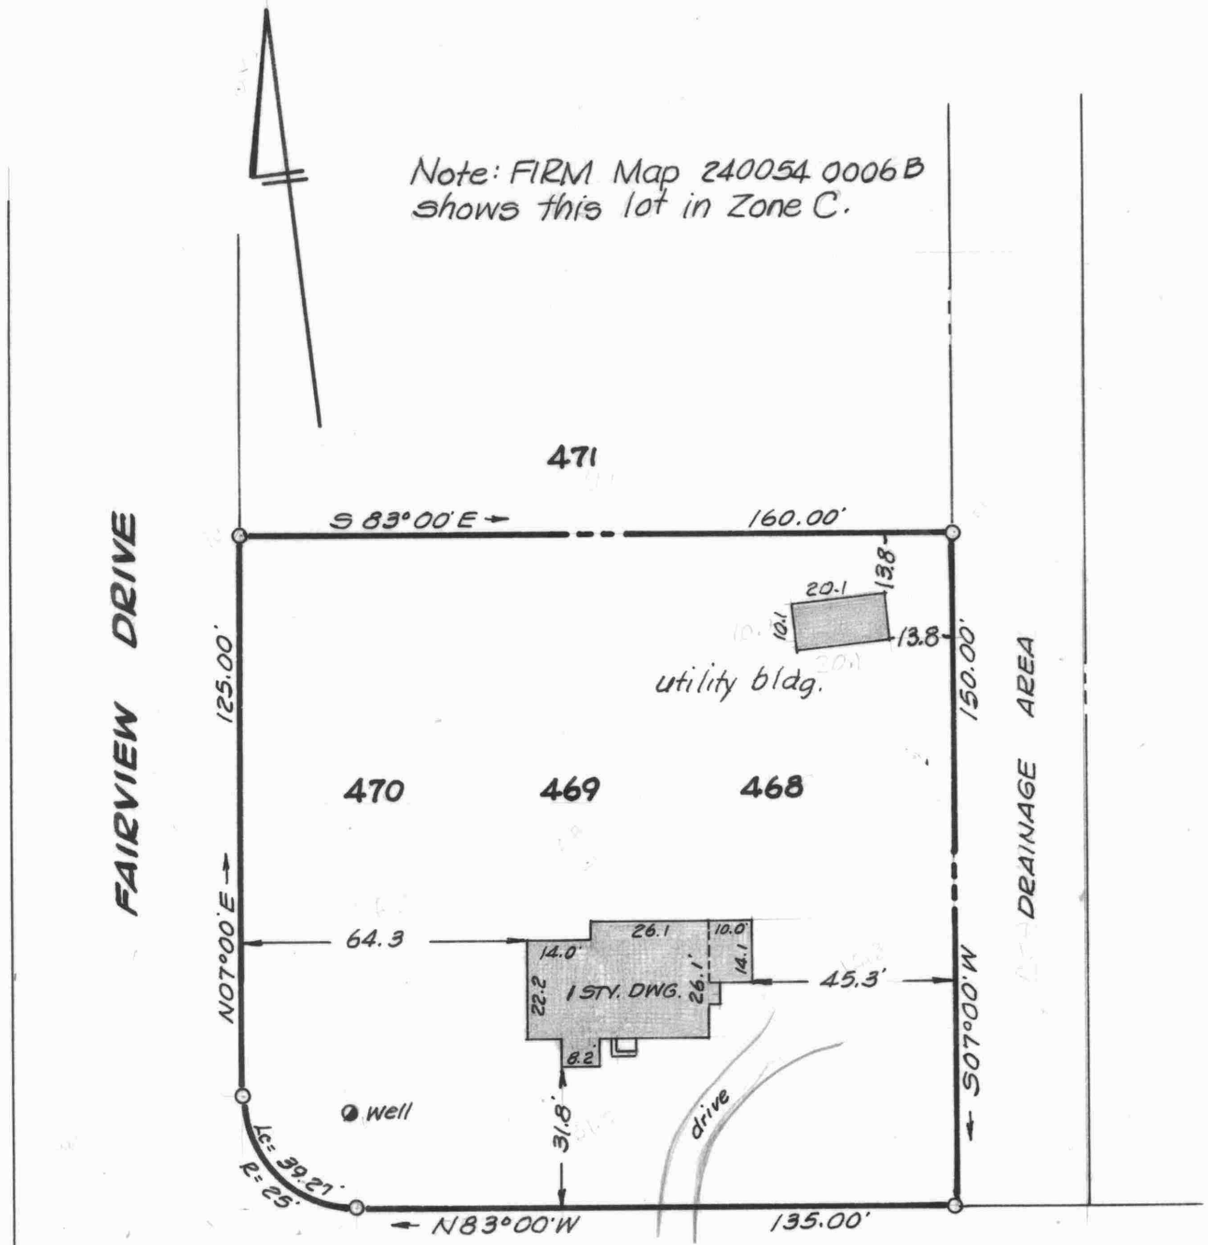

This is to certify that the improvements indicated hereon are located as shown.

William R. Nuttle

Inspected, utility building added, and re-certified Nov. 9, 1992

William R. Nuttle

Owner - John Bohinski

STATE OF MARYLAND
WILLIAM RAY NUTTLE
No. 4180
REGISTERED
LAND SURVEYOR

IMPROVEMENTS LOCATION

LOTS 468-470, CHESTER HARBOR

2ND DISTRICT, QUEEN ANNES CO., MD.

Scale 1"=40' June 1987.

William R. Nuttle, Reg. Surveyor
Chestertown, Md.

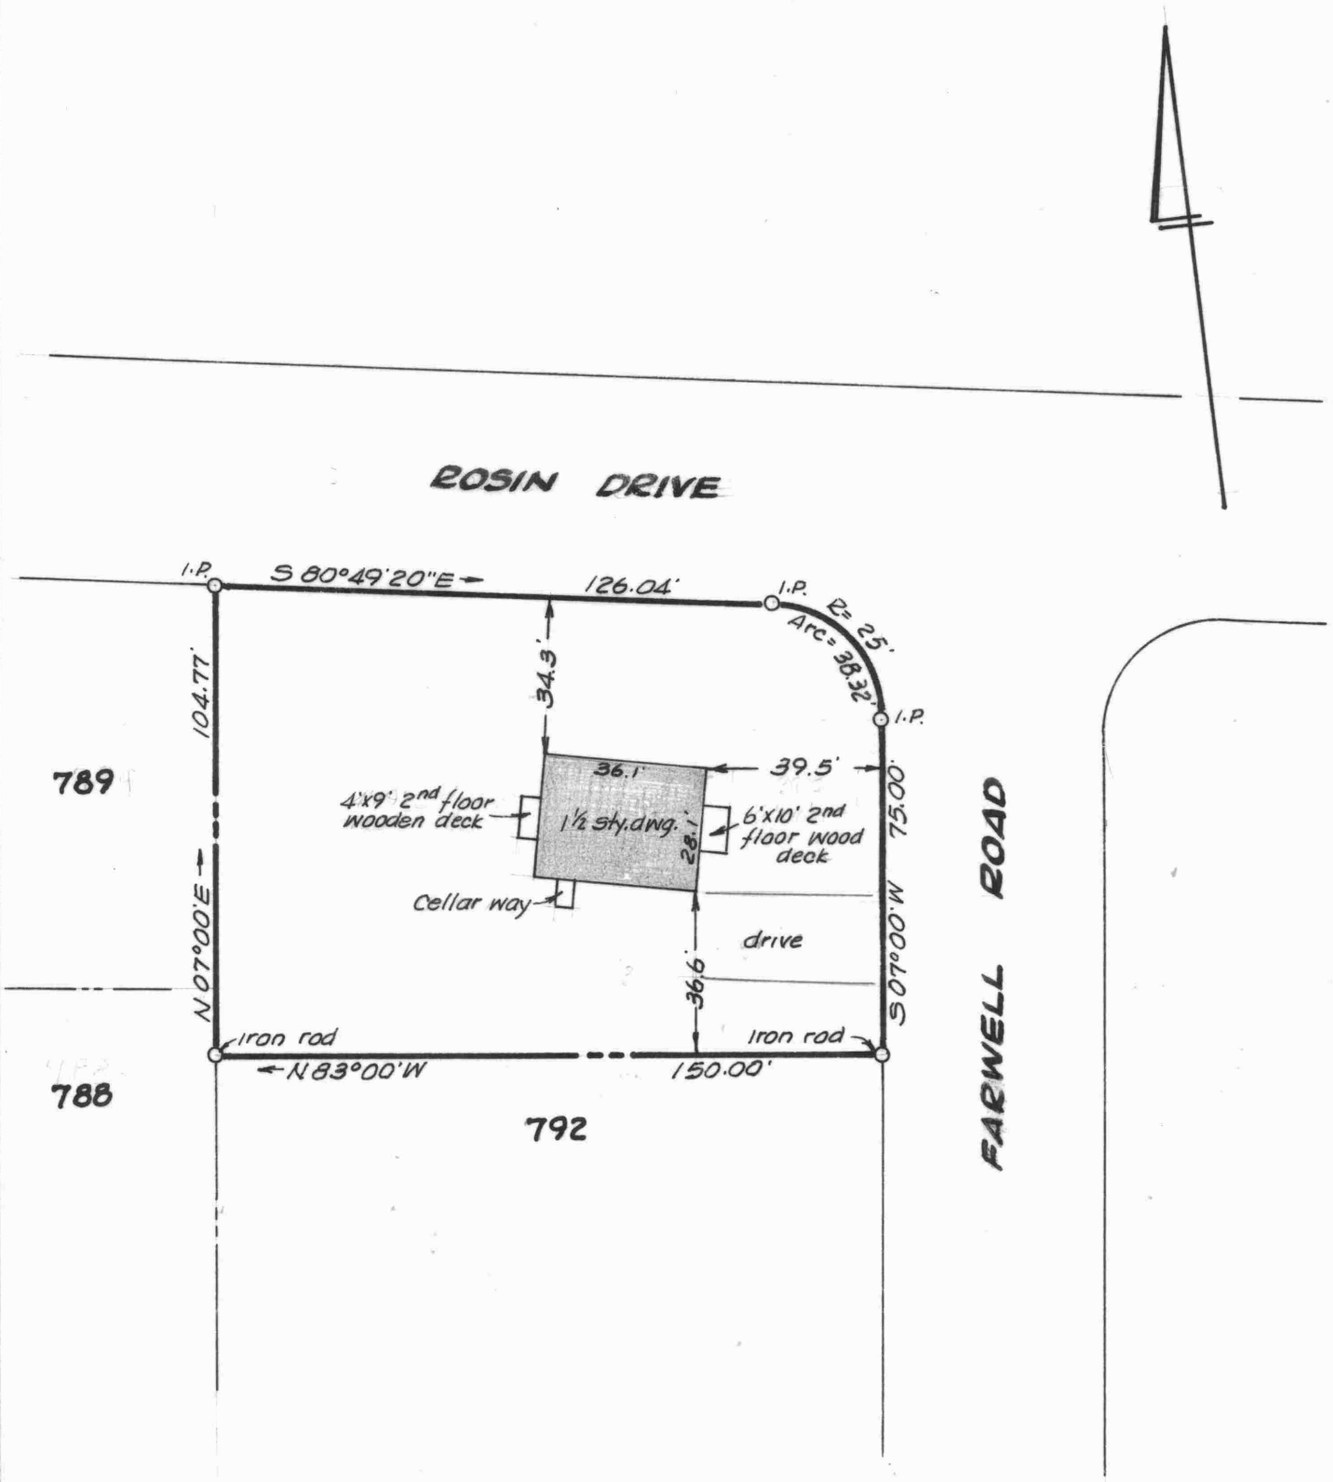

This is to certify that the improvements indicated hereon are located as shown.

William R. Nuttle
Sept. 10, 1987

STATE OF MARYLAND
WILLIAM RAY NUTTLE
No. 4180
REGISTERED
LAND SURVEYOR

SURVEY & IMPROVEMENTS LOCATION

LOTS 790-791, CHESTER HARBOR

2ND DISTRICT, QUEEN ANNES CO., MD.

Scale 1"=40' Sept. 1987.

William R. Nuttle, Reg. Surveyor
Chestertown, Md.

I.P. = iron pipe

Note: FIRM Map 240054 0006 B shows this lot in Zone C, out of the flood area.

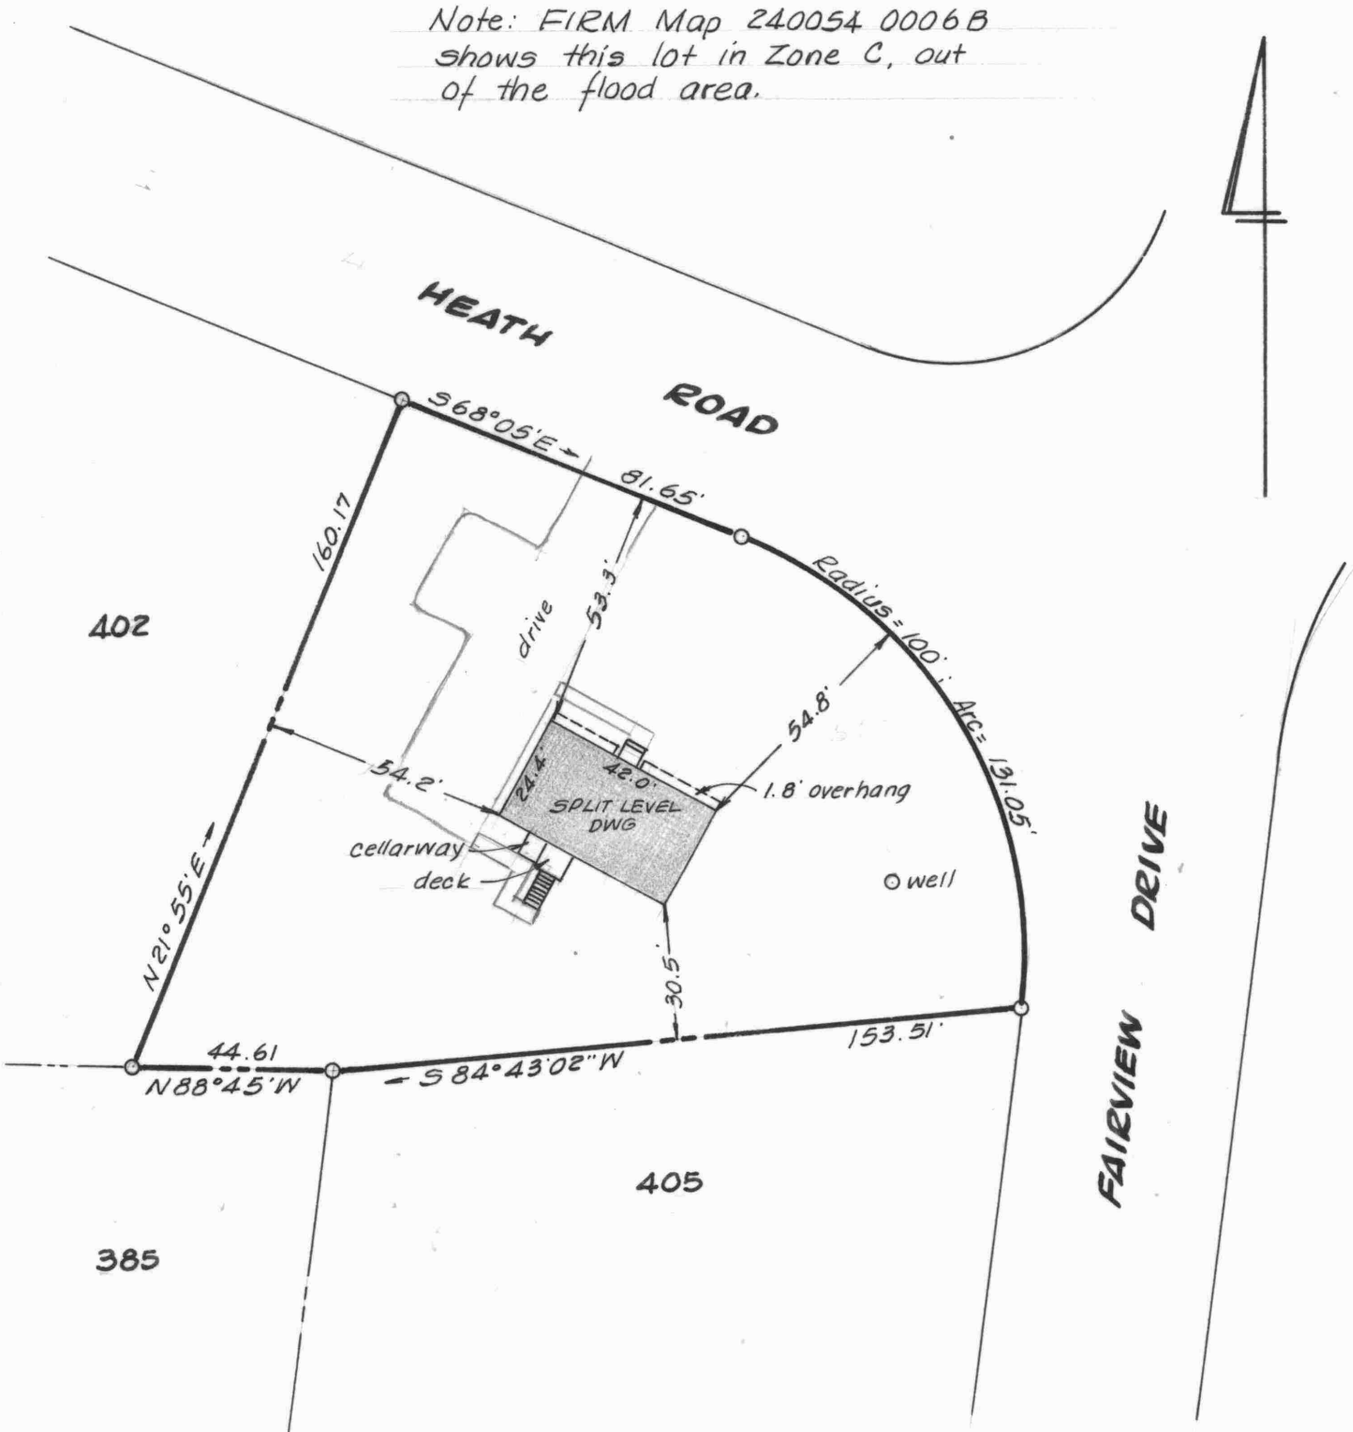

Inspected and re-certified
June 9, 1992.
William R. Nuttle

This is to certify that the improvements indicated hereon are located as shown.
William R. Nuttle
Nov. 30, 1987.

STATE OF MARYLAND
WILLIAM RAY NUTTLE
No. 4180
REGISTERED
LAND SURVEYOR

IMPROVEMENTS LOCATION

LOTS 403-404, CHESTER HARBOR

2ND DISTRICT, QUEEN ANNES CO., MD.

Scale 1"=40' Nov. 1987.

William R. Nuttle, Reg. Surveyor
Chestertown, Md.

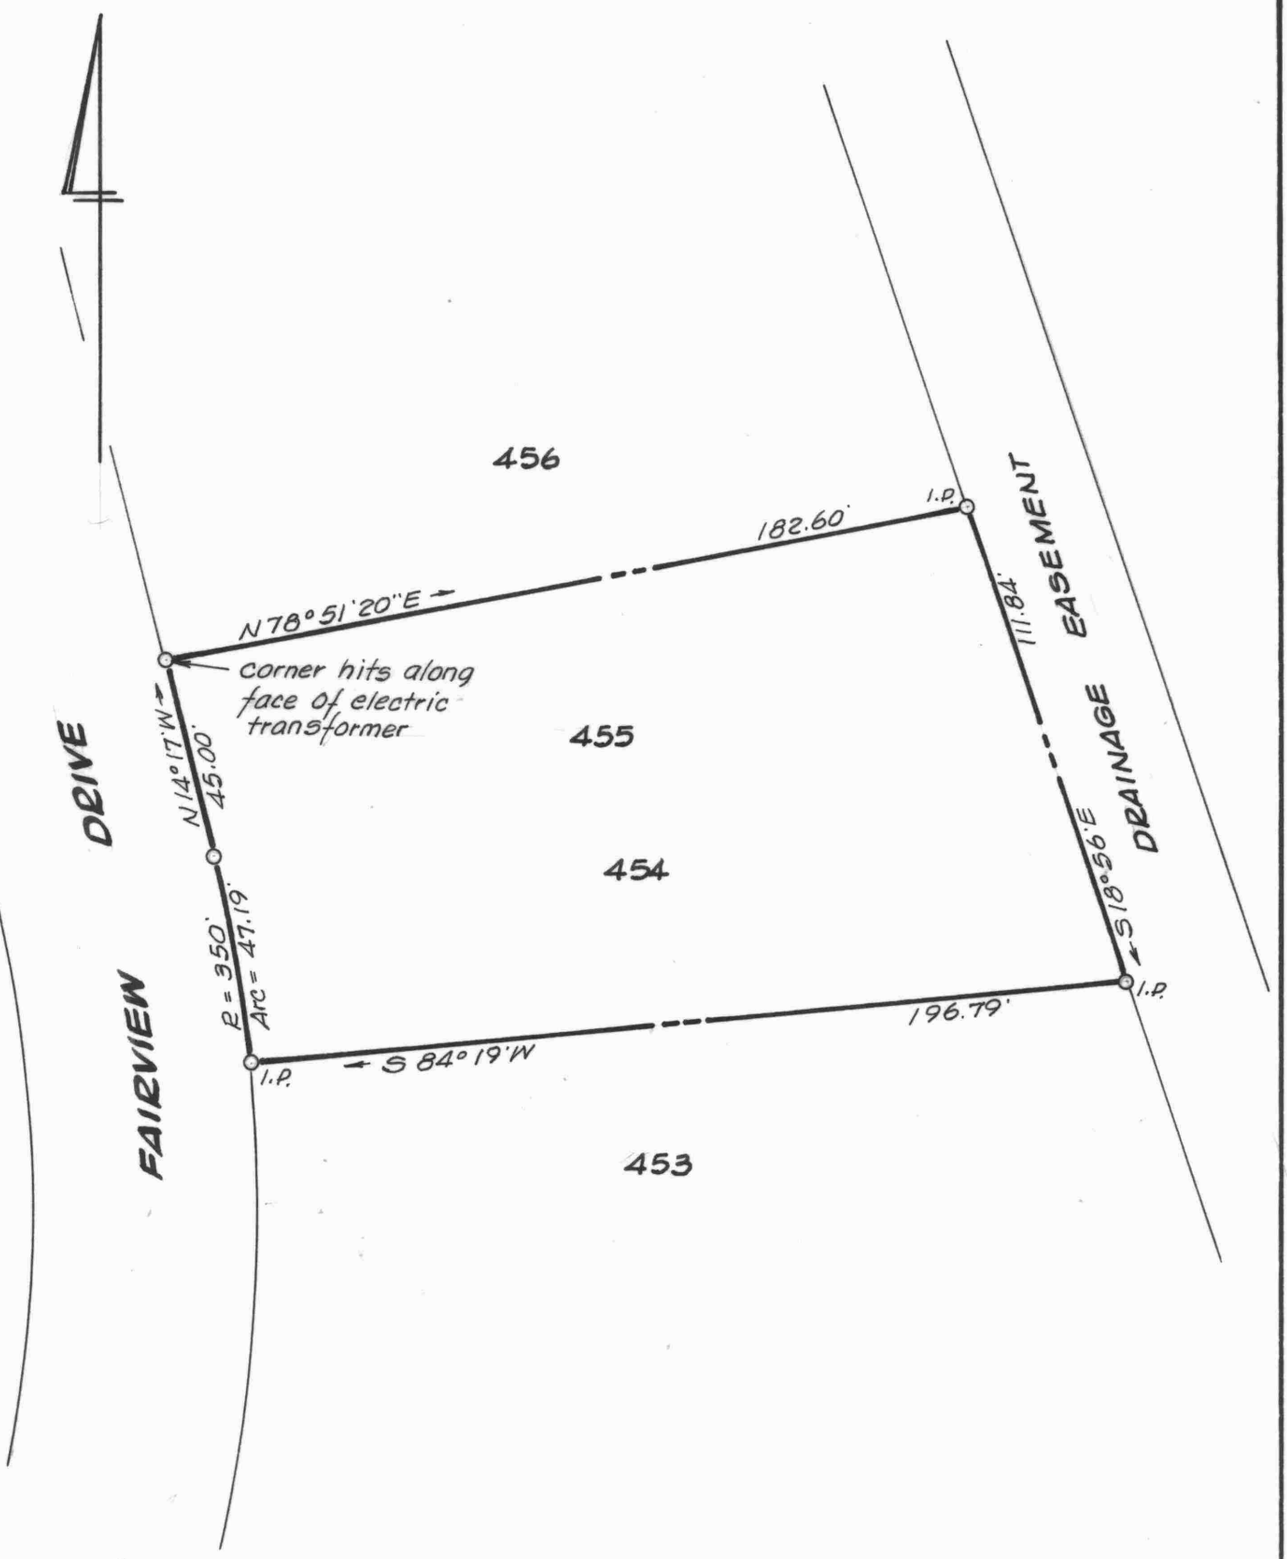

STATE OF MARYLAND
WILLIAM RAY NUTTLE
No. 4180
REGISTERED
LAND SURVEYOR

William R. Nuttle

LOTS 454-455, SECTION I

CHESTER HARBOR

2ND DISTRICT, QUEEN ANNES CO., MD.

Scale 1" = 40' Nov. 1987.

William R. Nuttle, Reg. Surveyor
Chestertown, Md.

I.P. = iron pipe

for James A. Miliner

This is to certify that the improvements indicated hereon are located as shown.

William R. Nuttle
Dec. 17, 1987

STATE OF MARYLAND
WILLIAM RAY NUTTLE
No. 4180
REGISTERED
LAND SURVEYOR

IMPROVEMENTS LOCATION

LOTS 87-88, CHESTER HARBOR

2ND DISTRICT, QUEEN ANNES CO., MD.

Scale 1"=40' Dec. 1987.

William R. Nuttle, Reg. Surveyor
Chestertown, Md.

Buyer - Francis Connelley, III

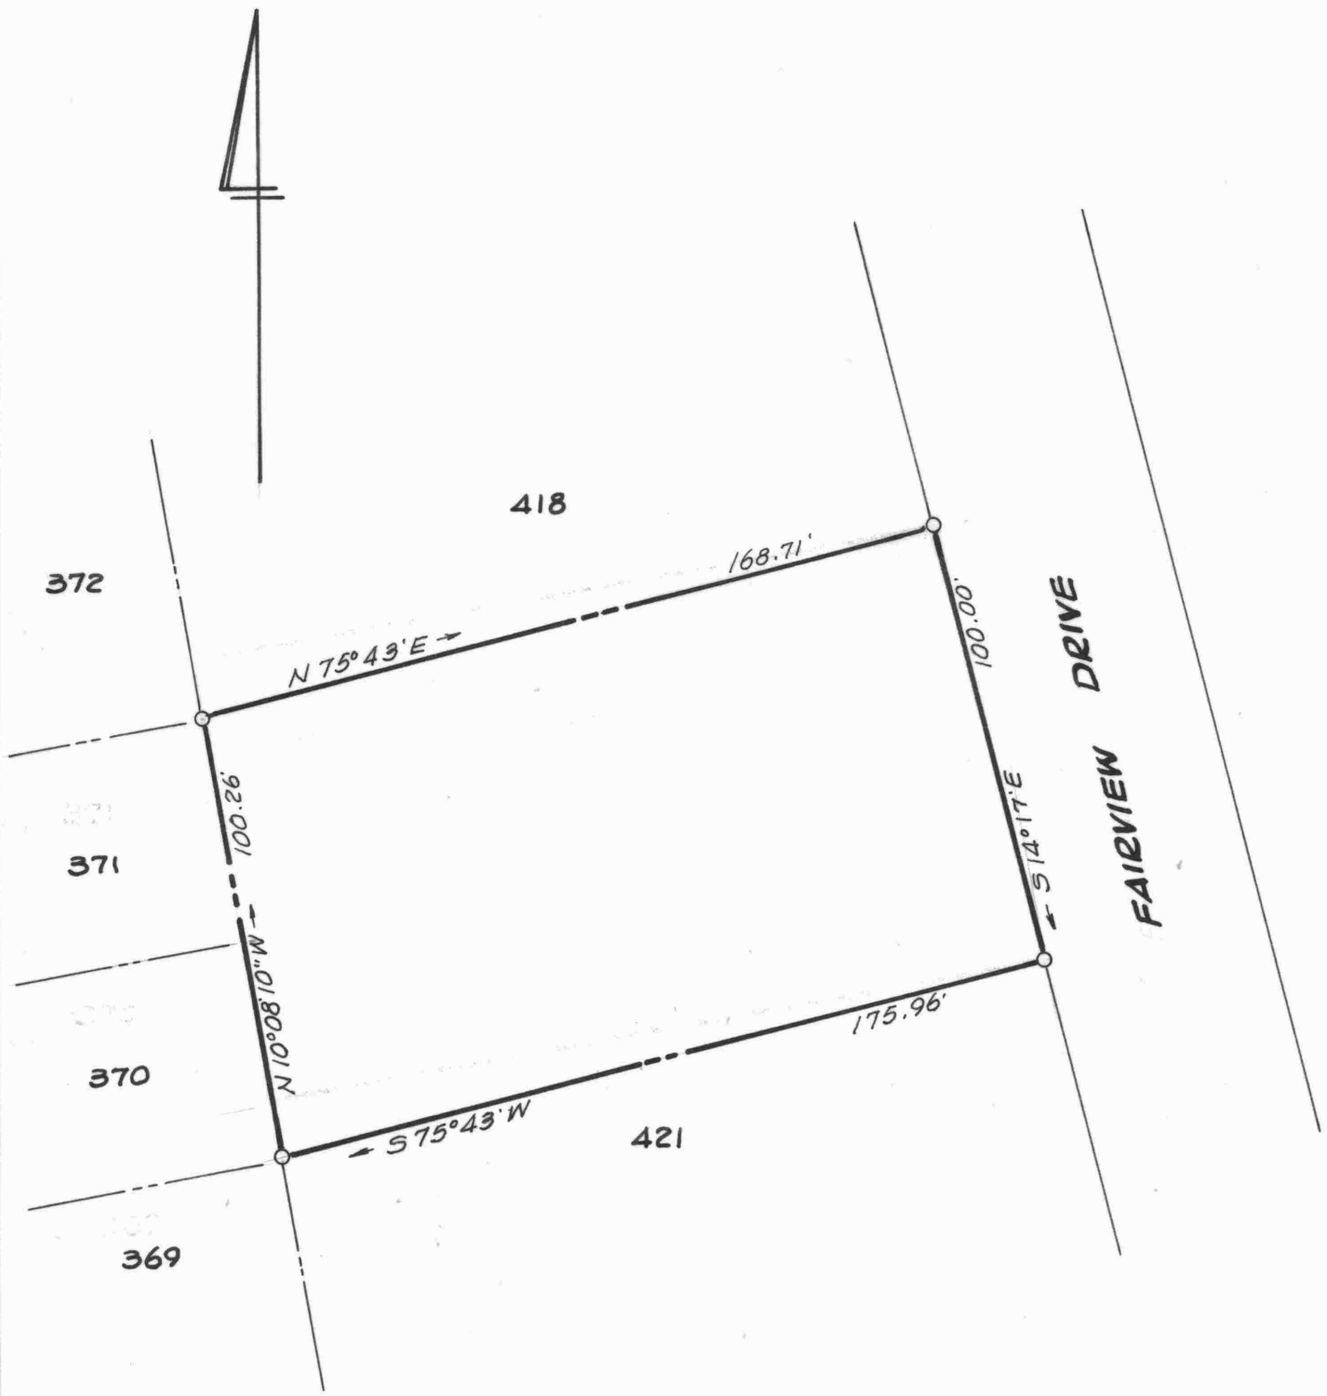

STATE OF MARYLAND
WILLIAM RAY NUTTLE
No. 6180
REGISTERED
LAND SURVEYOR

LOTS 419 - 420

CHESTER HARBOR

2ND DISTRICT, QUEEN ANNES CO., MD.

Scale 1"=40' Dec. 1987.

William R. Nuttle, Reg. Surveyor
Chestertown, Md.

I.P. = iron pipe

for C. Dudley Reed

Note: FIRM Map 240054 0006B shows this lot in Zone C.

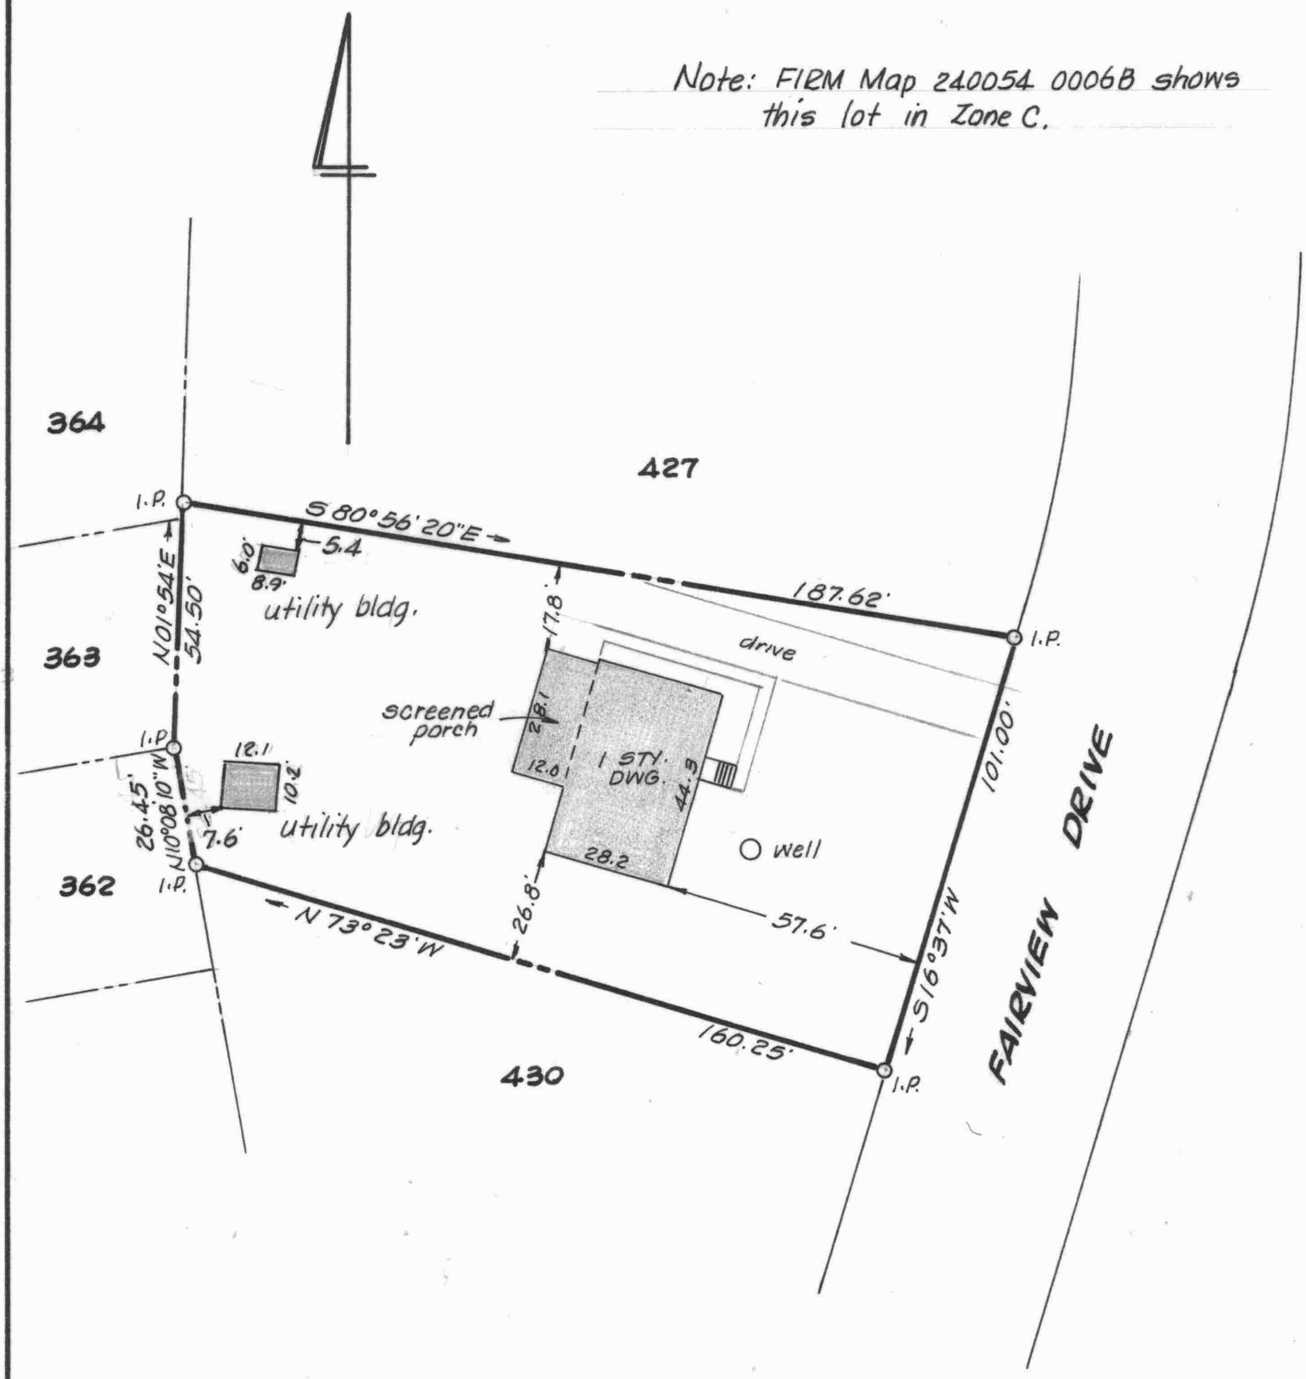

This is to certify that the improvements indicated hereon are located as shown.

William R. Nuttle
Dec. 23, 1987

Inspected, utility buildings located, and re-certified Sept. 10, 1993.

William R. Nuttle

STATE OF MARYLAND
WILLIAM RAY NUTTLE
No. 4180
REGISTERED
LAND SURVEYOR

SURVEY & IMPROVEMENTS LOCATION

LOTS 428-429, CHESTER HARBOR

2ND DISTRICT, QUEEN ANNES CO., MD.

Scale 1"=40' Dec. 1987.

William R. Nuttle, Reg. Surveyor
Chestertown, Md.

I.P. = iron pipe

for Dennis Macy

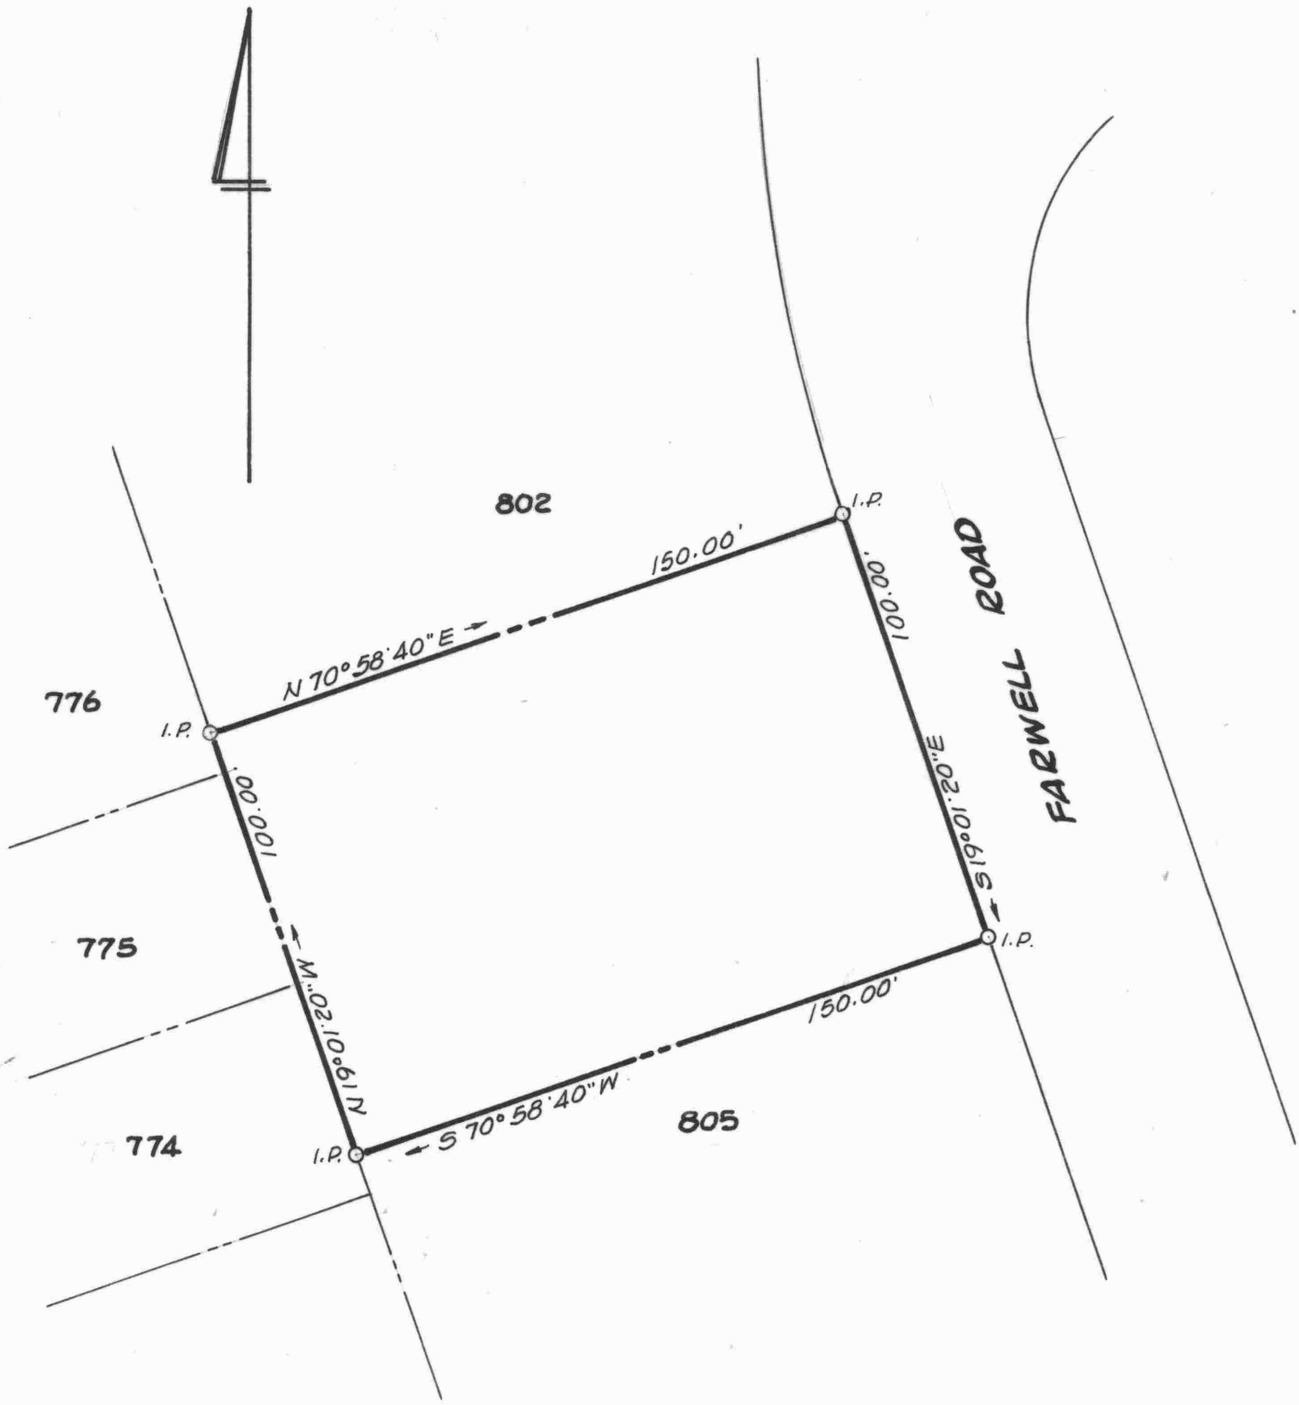

STATE OF MARYLAND
WILLIAM RAY NUTTLE
No. 4180
REGISTERED
LAND SURVEYOR

LOTS 803-804, SECTION 4

CHESTER HARBOR

2ND DISTRICT, QUEEN ANNES CO., MD.

Scale 1" = 40' Dec. 1987.

William R. Nuttle, Reg. Surveyor
Chestertown, Md.

I.P. = iron pipe

for C. Dudley Reed

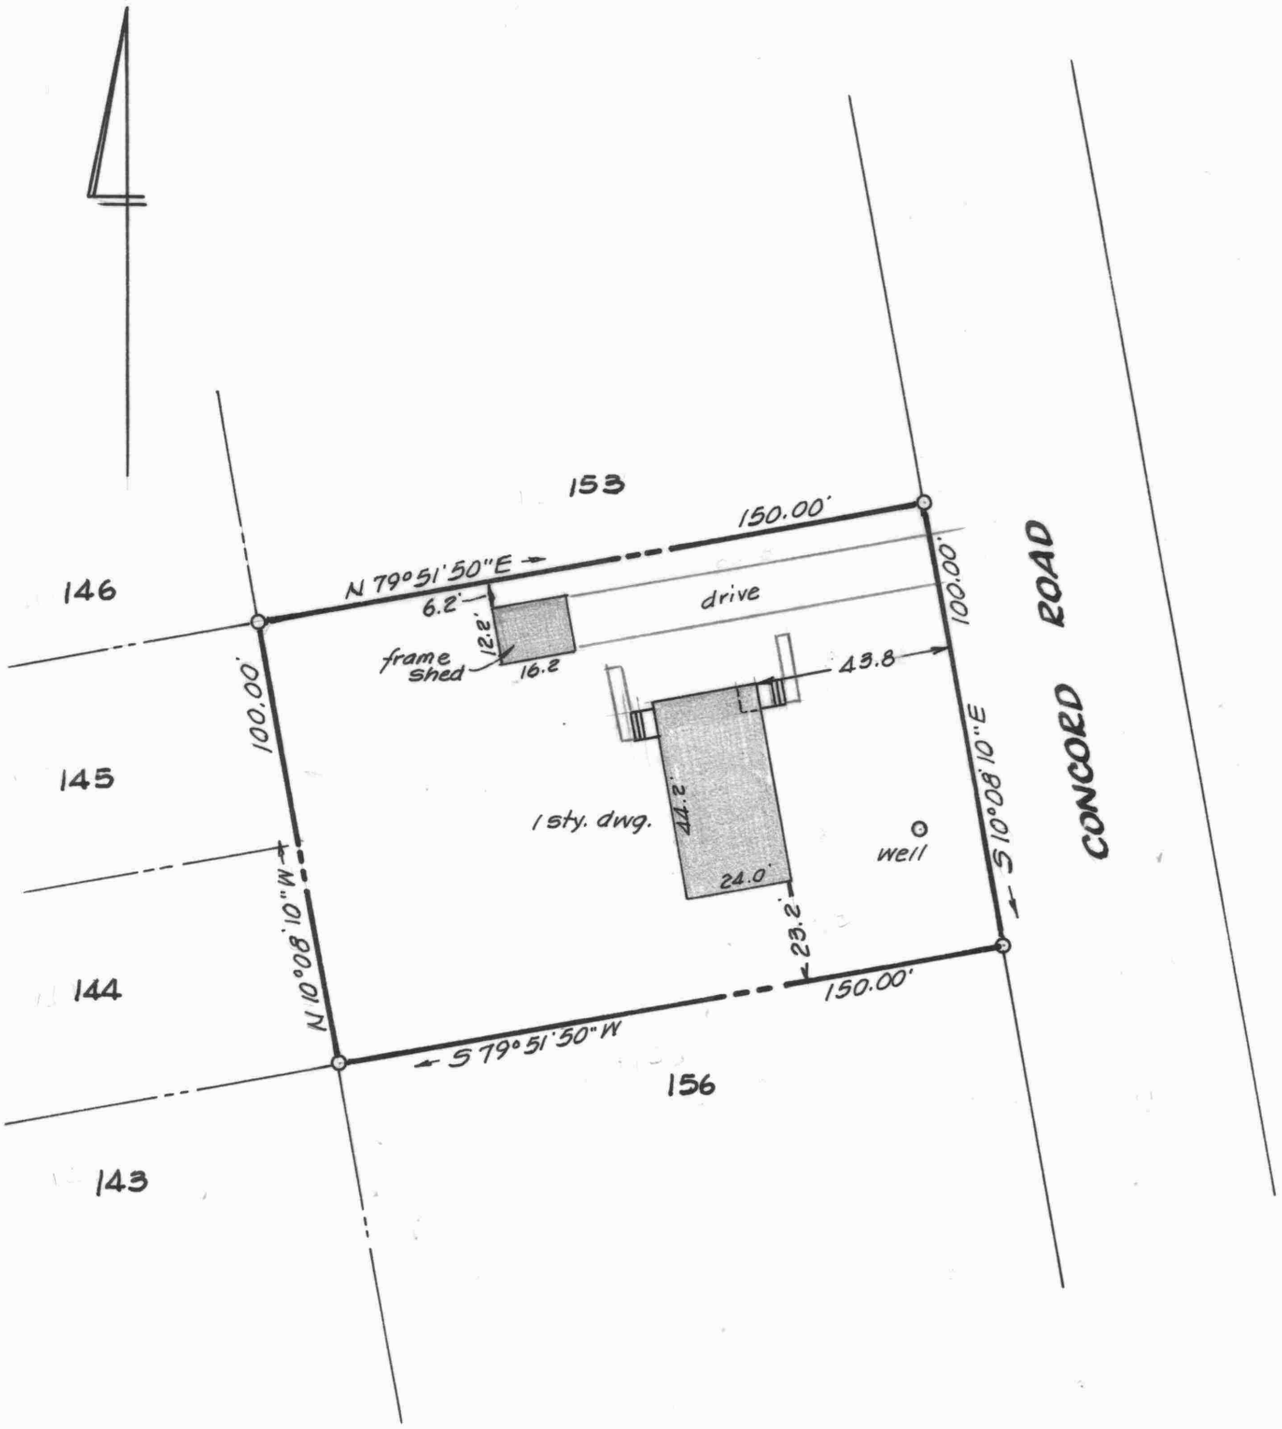

This is to certify that the improvements indicated hereon are located as shown.

William R. Nuttle

STATE OF MARYLAND
WILLIAM RAY NUTTLE
No. 4130
REGISTERED
LAND SURVEYOR

IMPROVEMENTS LOCATION

LOTS 154-155, CHESTER HARBOR

2ND DISTRICT, QUEEN ANNES CO., MD.

Scale 1"=40' Mar. 28, 1988.

William R. Nuttle, Reg. Surveyor
Chestertown, Md.

for Wanda Brockson

This is to certify that the improvements indicated hereon are located as shown.

William R. Nuttle
Aug. 5, 1988

STATE OF MARYLAND
WILLIAM RAY NUTTLE
No. 4180
REGISTERED
LAND SURVEYOR

IMPROVEMENTS LOCATION

LOTS 411-412, SECT. 1, CHESTER HARBOR

2ND DISTRICT, QUEEN ANNES CO., MD.

Scale 1"=50' Aug. 1988

William R. Nuttle, Reg. Surveyor
Chestertown, Md.

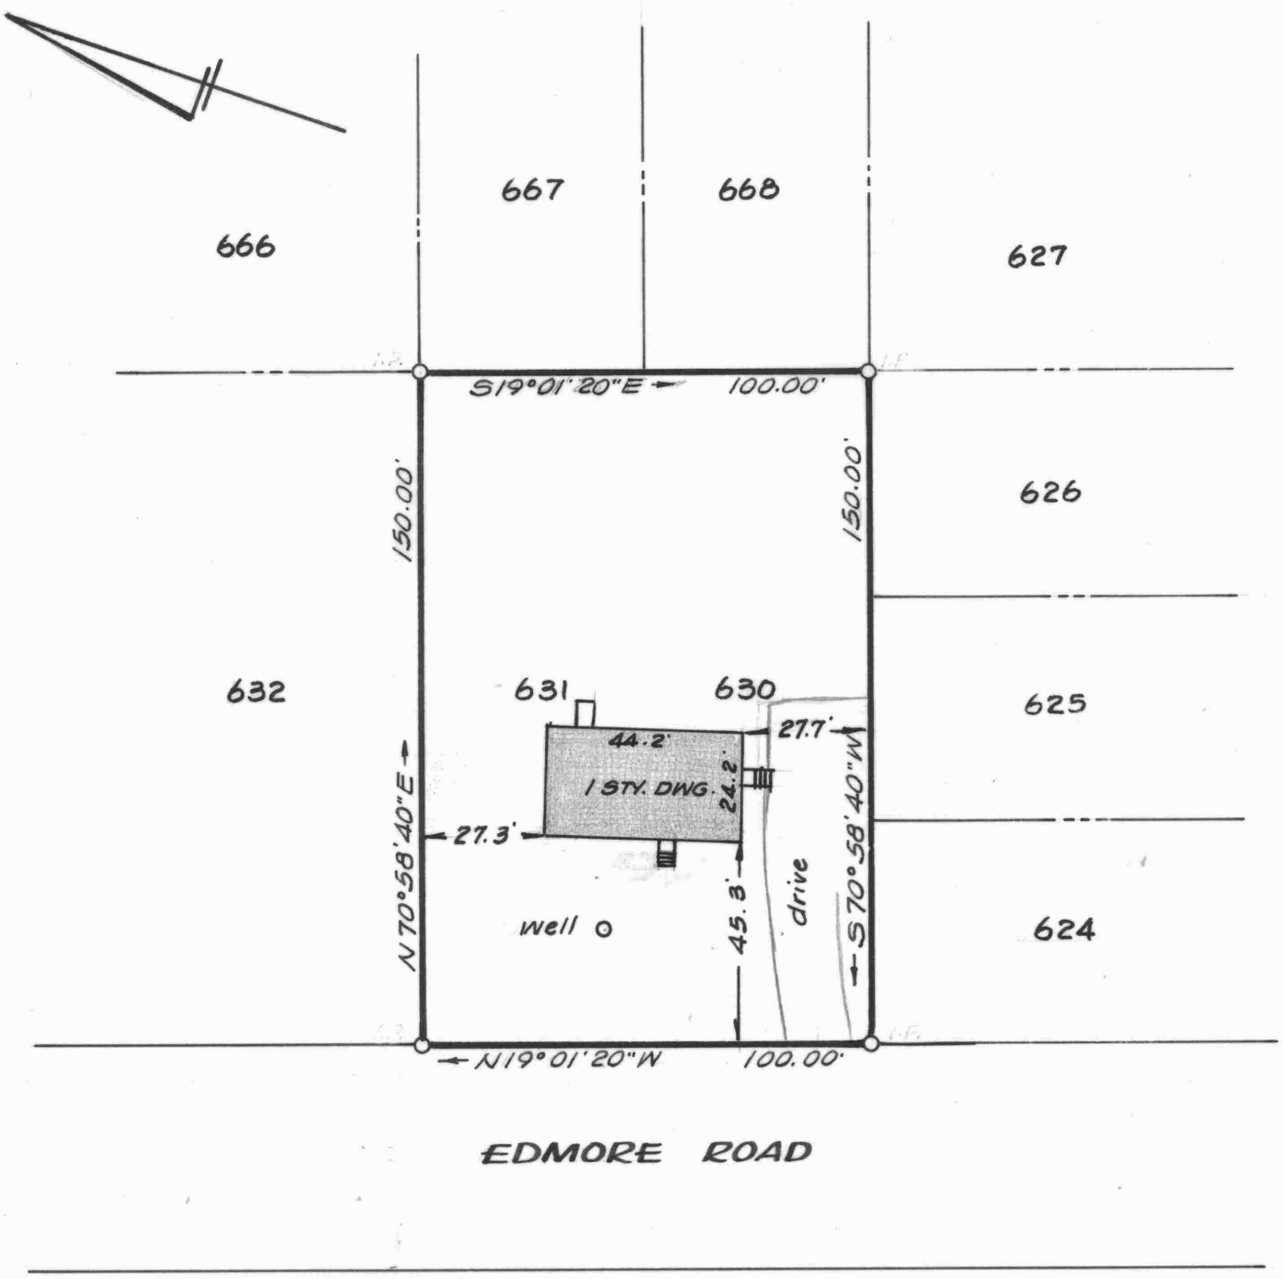

This is to certify that the improvements indicated hereon are located as shown.

William R. Nuttle
9/8/88

STATE OF MARYLAND
WILLIAM RAY NUTTLE
No. 4180
REGISTERED
LAND SURVEYOR

IMPROVEMENTS LOCATION
LOTS 630-631, SECTION 2
CHESTER HARBOR
2ND DISTRICT, QUEEN ANNES CO., MD.
Scale 1"=40' Sept. 1988.
William R. Nuttle, Reg. Surveyor
Chestertown, Md.

for Douglas Miller, Jr.

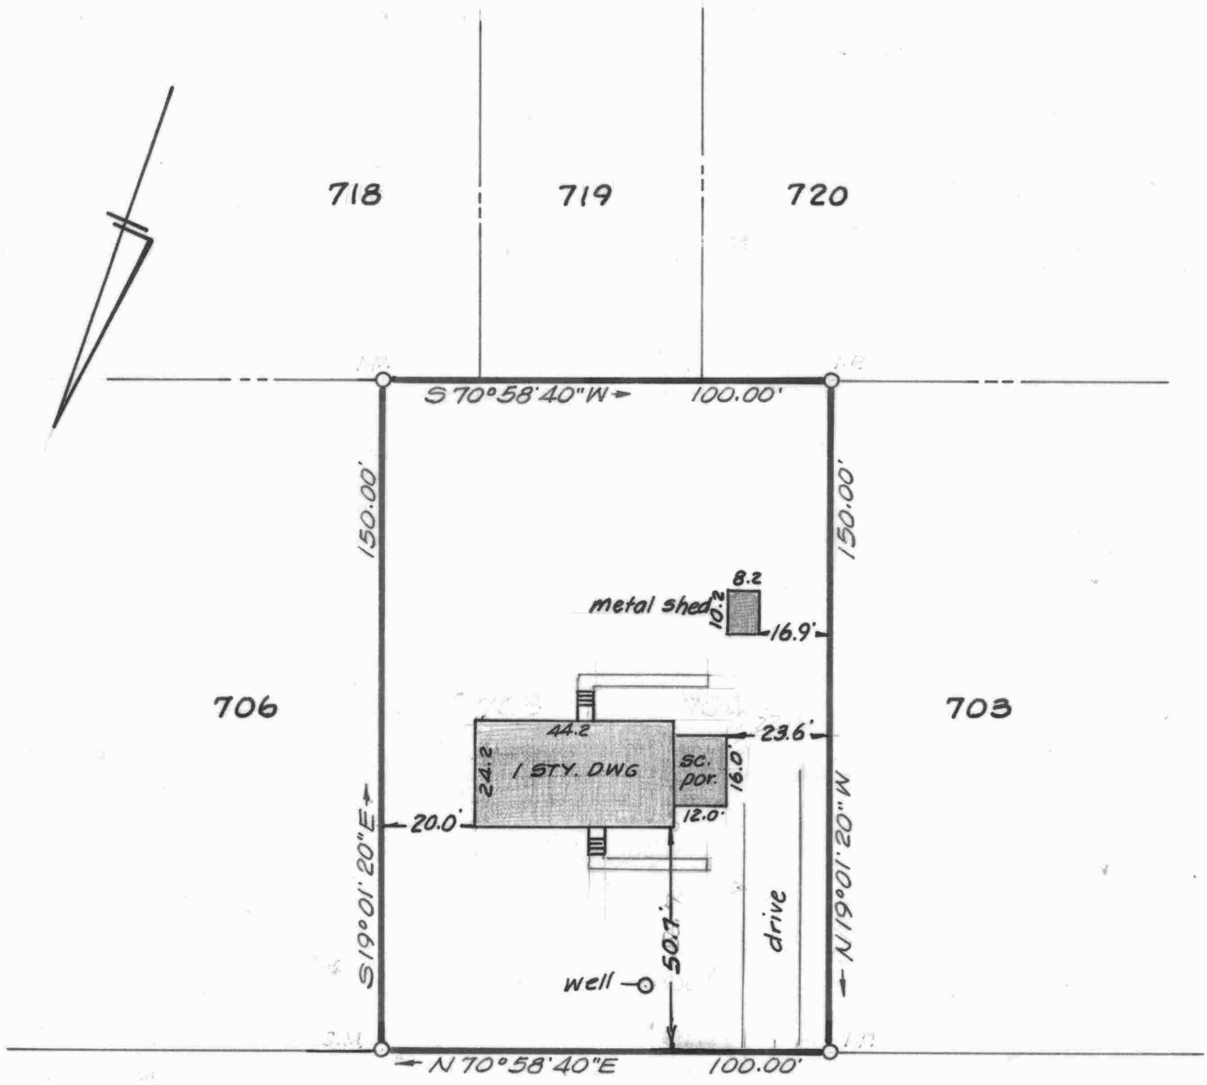

CRESTON ROAD

Note: FIRM Map 240054 0006 B shows this lot to be out of a flood zone.

Inspected and re-certified
Dec. 12, 1997
William R. Nuttle

Inspected and re-certified
May 28, 1991
William R. Nuttle

This is to certify that the improvements indicated hereon are located as shown.
William R. Nuttle
9/8/88

STATE OF MARYLAND
WILLIAM RAY NUTTLE
No. 4160
REGISTERED
LAND SURVEYOR

IMPROVEMENTS LOCATION
LOTS 704-705, SECTION 2
CHESTER HARBOR
2ND DISTRICT, QUEEN ANNES CO., MD.
Scale 1"=40' Sept. 1988.
William R. Nuttle, Reg. Surveyor
Chestertown, Md.

for Jerome C. Pouska, Jr.

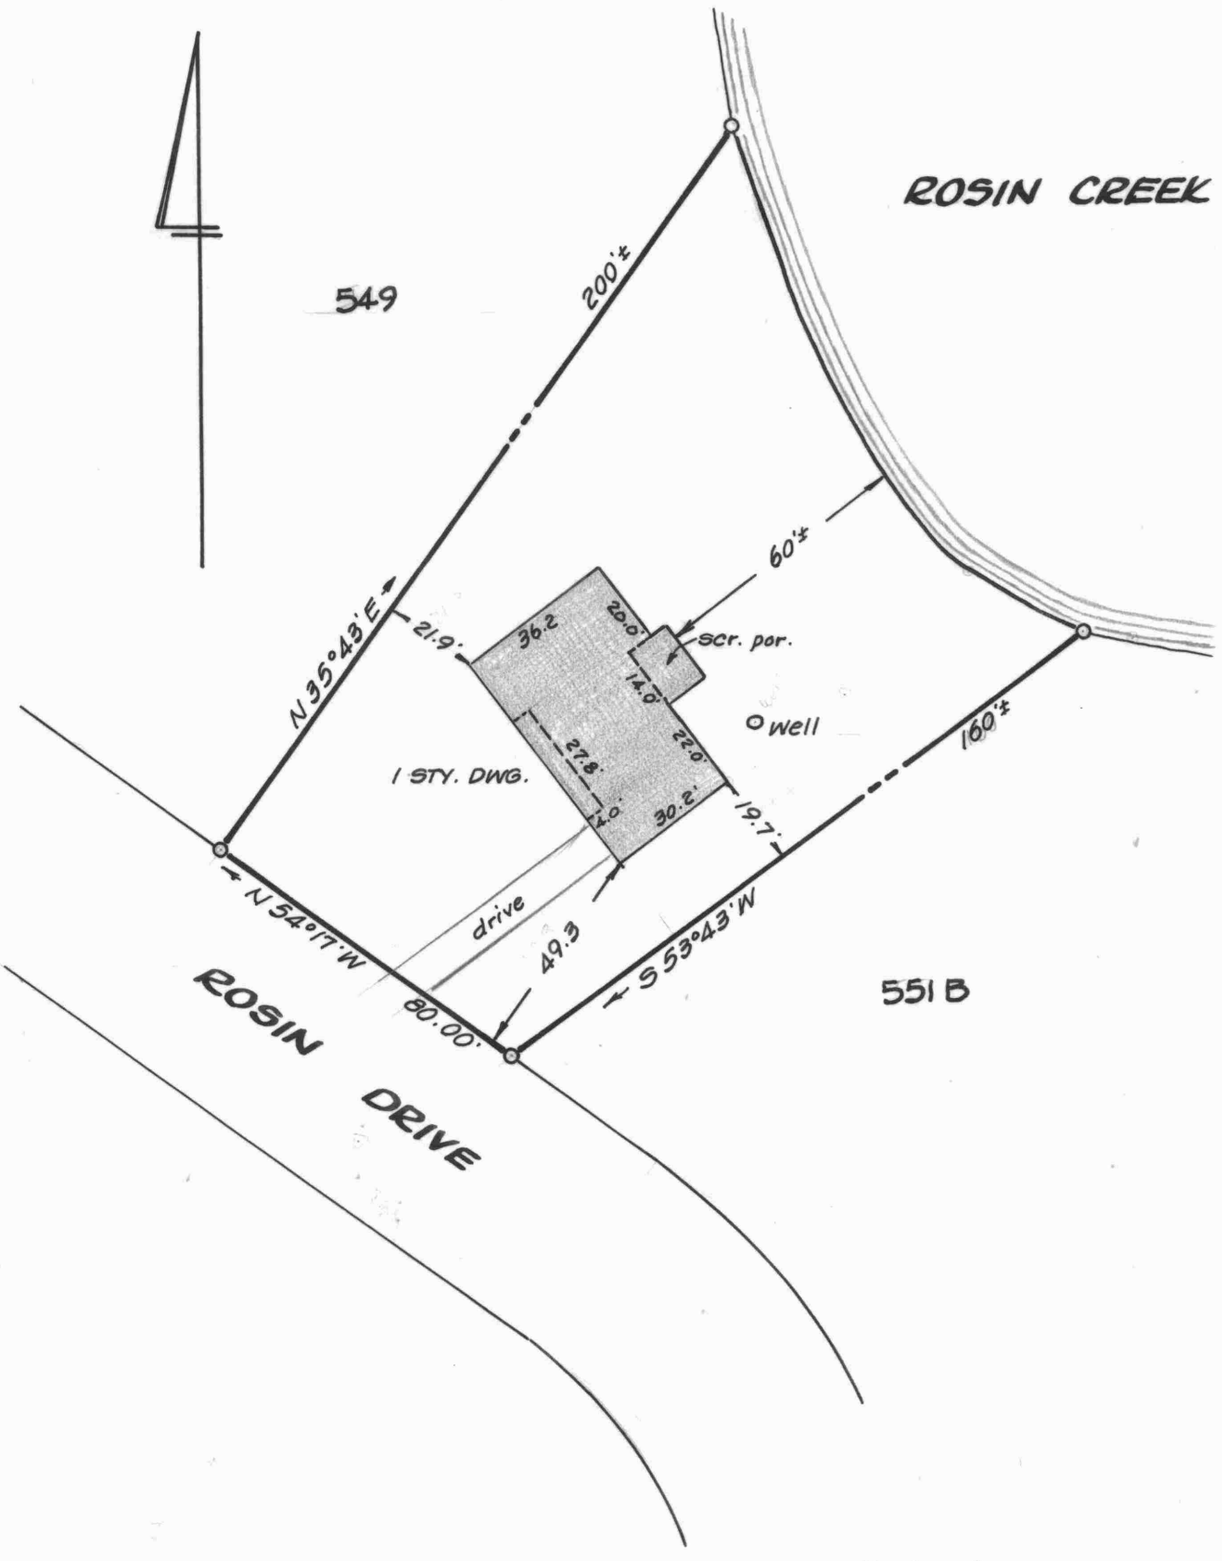

This is to certify that the improvements indicated hereon are located as shown.

William R. Nuttle
10/20/88

STATE OF MARYLAND
WILLIAM RAY NUTTLE
No. 4180
REGISTERED
LAND SURVEYOR

IMPROVEMENTS LOCATION

LOTS 550-551A, CHESTER HARBOR

2ND DISTRICT, QUEEN ANNES CO., MD.

Scale 1"=40' Oct. 1988.

William R. Nuttle, Reg. Surveyor
Chestertown, Md.

STATE OF MARYLAND
WILLIAM RAY NUTTLE
No. 4180
REGISTERED
LAND SURVEYOR

LOTS 409-410, SECTION 1

CHESTER HARBOR

2ND DISTRICT, QUEEN ANNES CO., MD.

Scale 1" = 40' Mar. 1989.

William R. Nuttle, Reg. Surveyor
Chestertown, Md.

I.P. = iron pipe

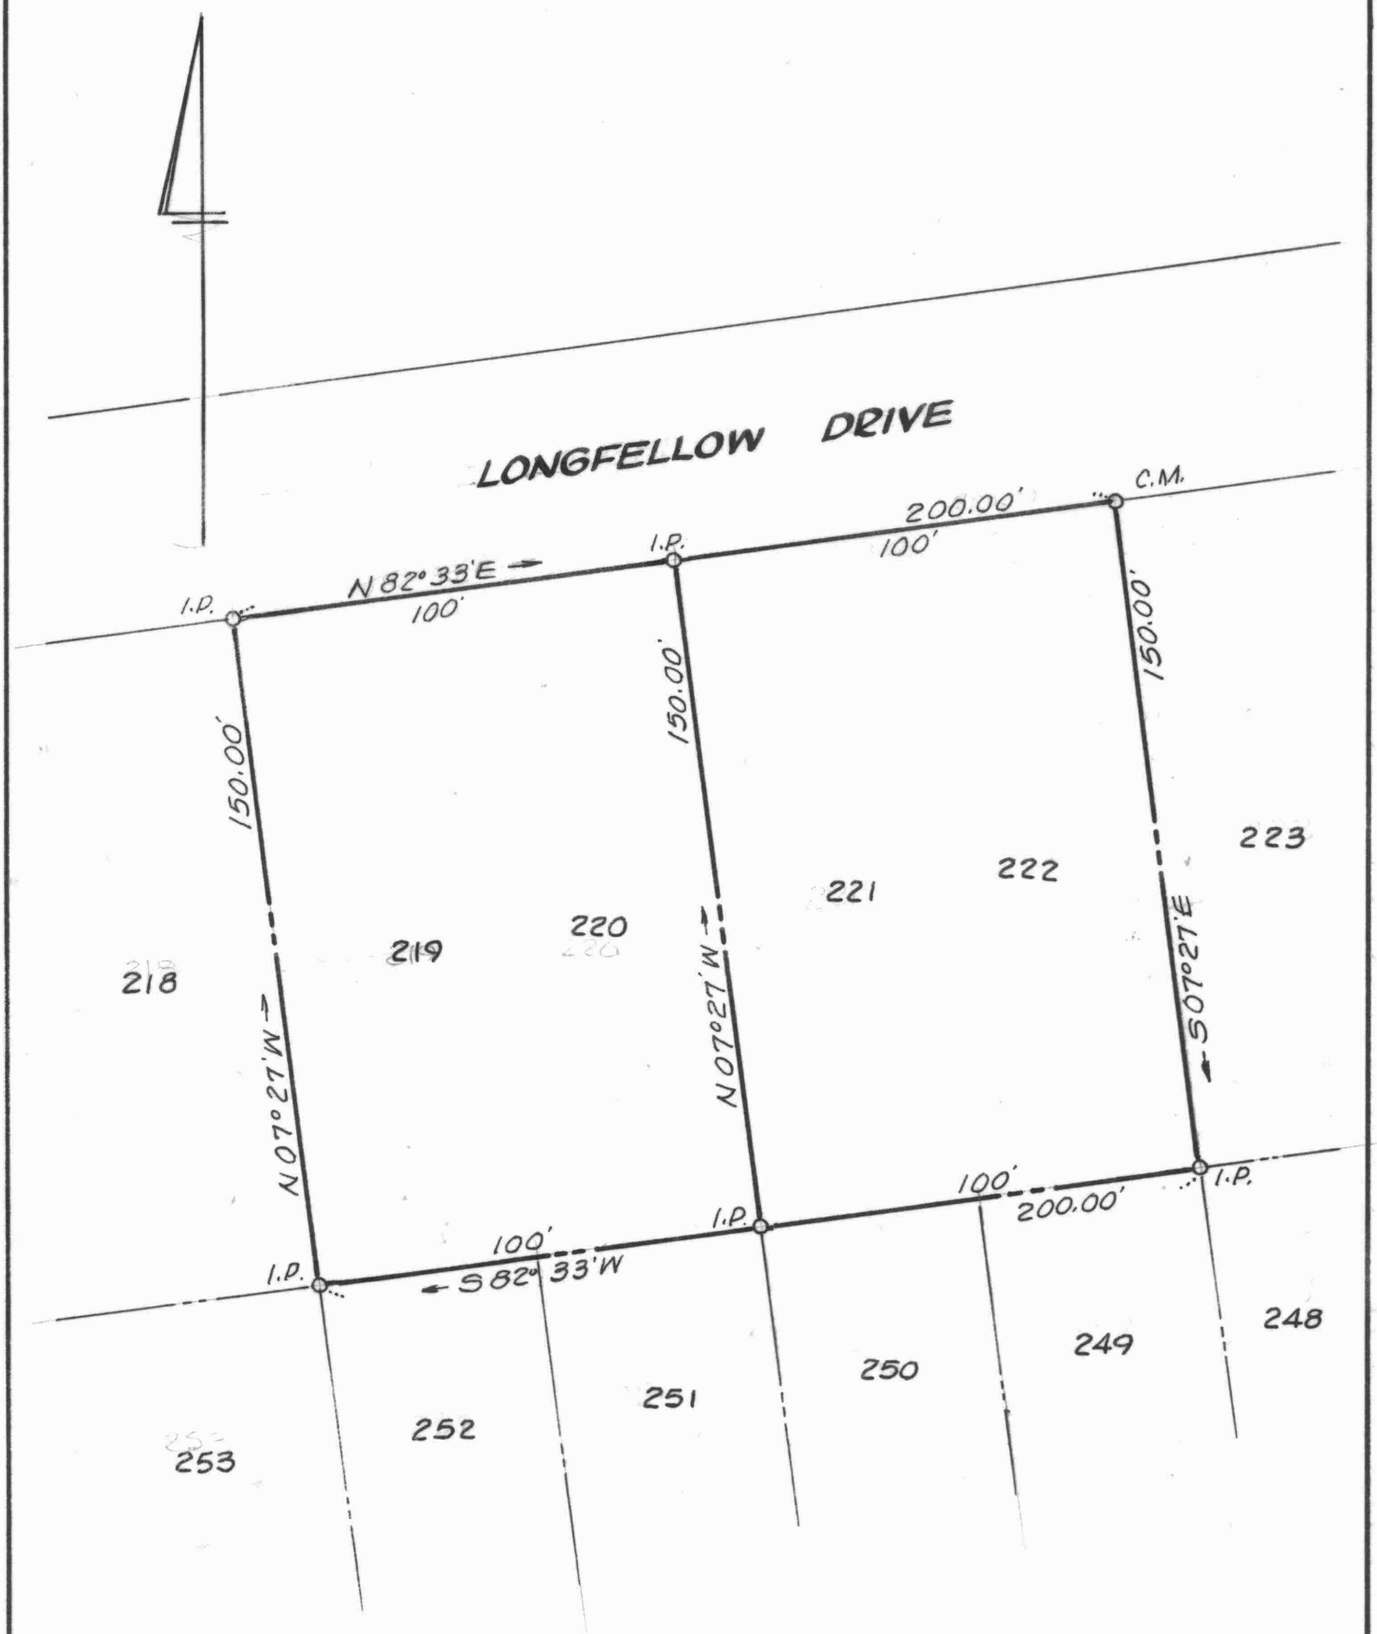

LOTS 219-220, 221-222, SECTION I

CHESTER HARBOR

2ND DISTRICT, QUEEN ANNES CO., MD.

Scale 1"=40' July 1989.

William R. Nuttle, Reg. Surveyor
Chestertown, Md.

I.P. = iron pipe

C.M. = concrete monument

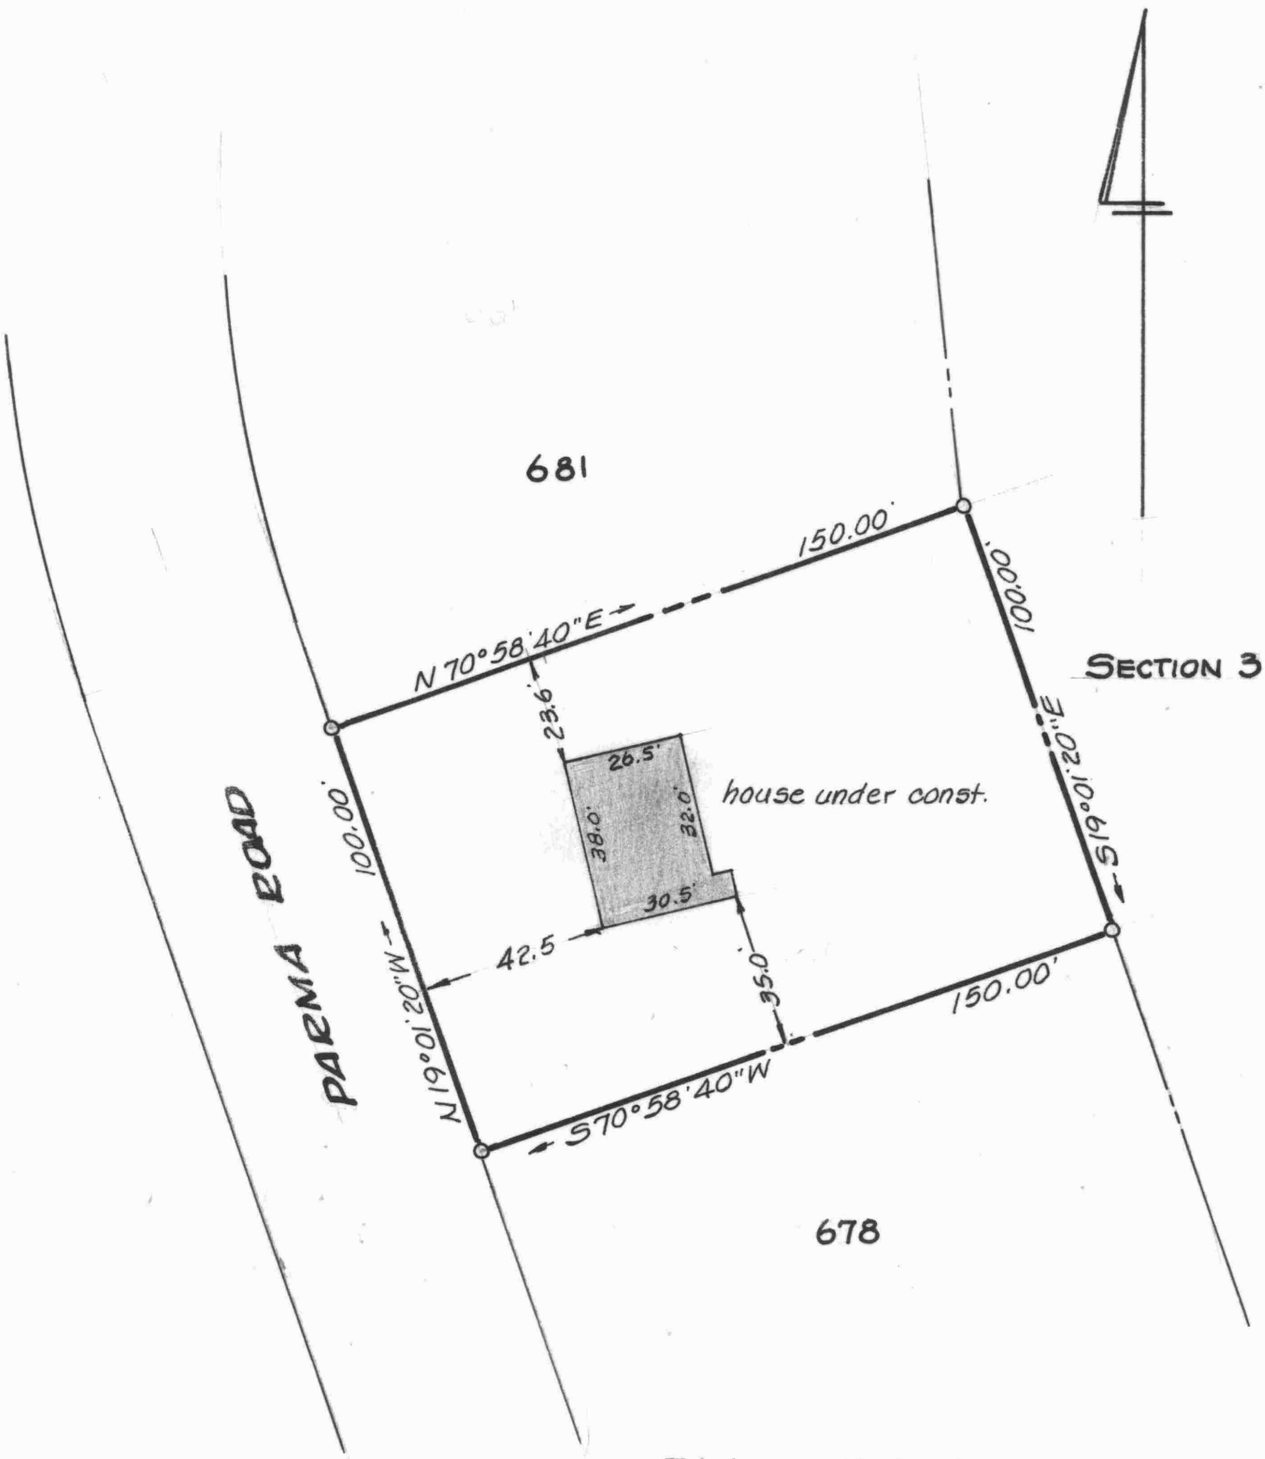

This is to certify that the improvements indicated hereon are located as shown.

William R. Nuttle

July 26, 1989

STATE OF MARYLAND
WILLIAM RAY NUTTLE
No. 4180
REGISTERED
LAND SURVEYOR

LOTS 679-680

IMPROVEMENTS LOCATION

SECTION 2, CHESTER HARBOR

2ND DISTRICT, QUEEN ANNES CO., MD.

Scale 1" = 40' July 1989.

William R. Nuttle, Reg. Surveyor
Chestertown, Md.

for Thomas Gannon

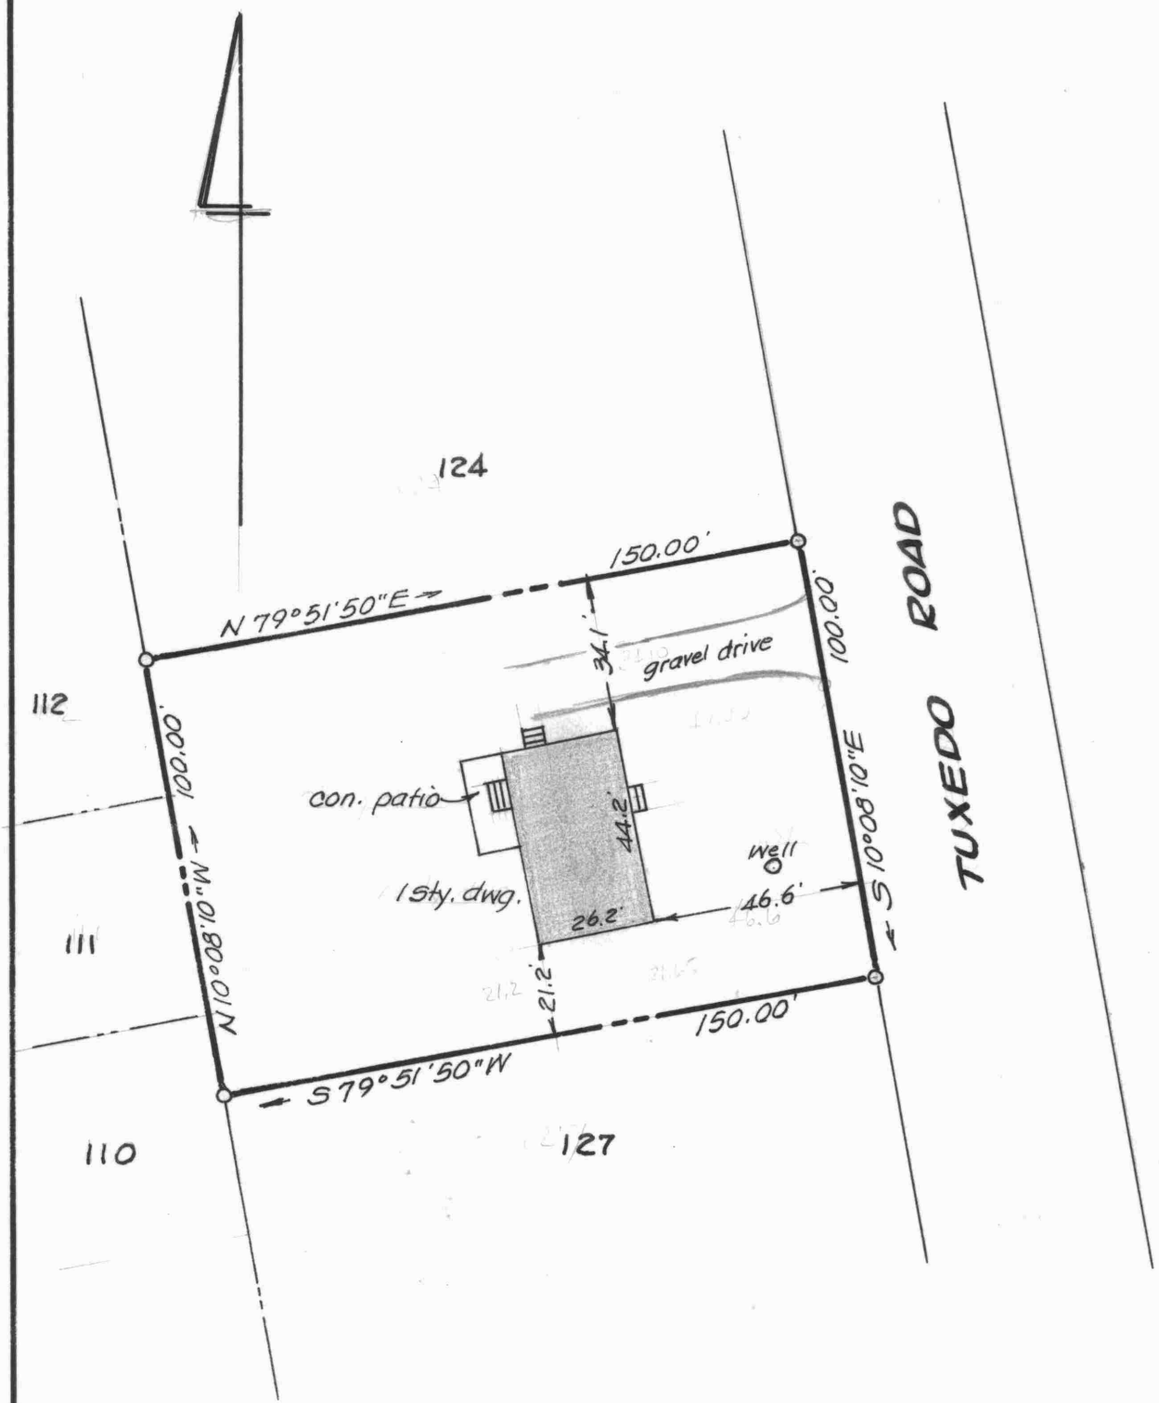

This is to certify that the improvements indicated hereon are located as shown.

William R. Nuttle
Sept. 5, 1989.

Note: This property, shown on FIRM 240054-0006B, is in Zone C (not in the flood plain.)

STATE OF MARYLAND
WILLIAM RAY NUTTLE
No. 4180
REGISTERED
LAND SURVEYOR

IMPROVEMENTS LOCATION

LOTS 125-126, CHESTER HARBOR

2ND DISTRICT, QUEEN ANNES CO., MD.

Scale 1" = 40' Sept 1989.

William R. Nuttle, Reg. Surveyor
Chestertown, Md.

for Scott & Darlene Spurrier

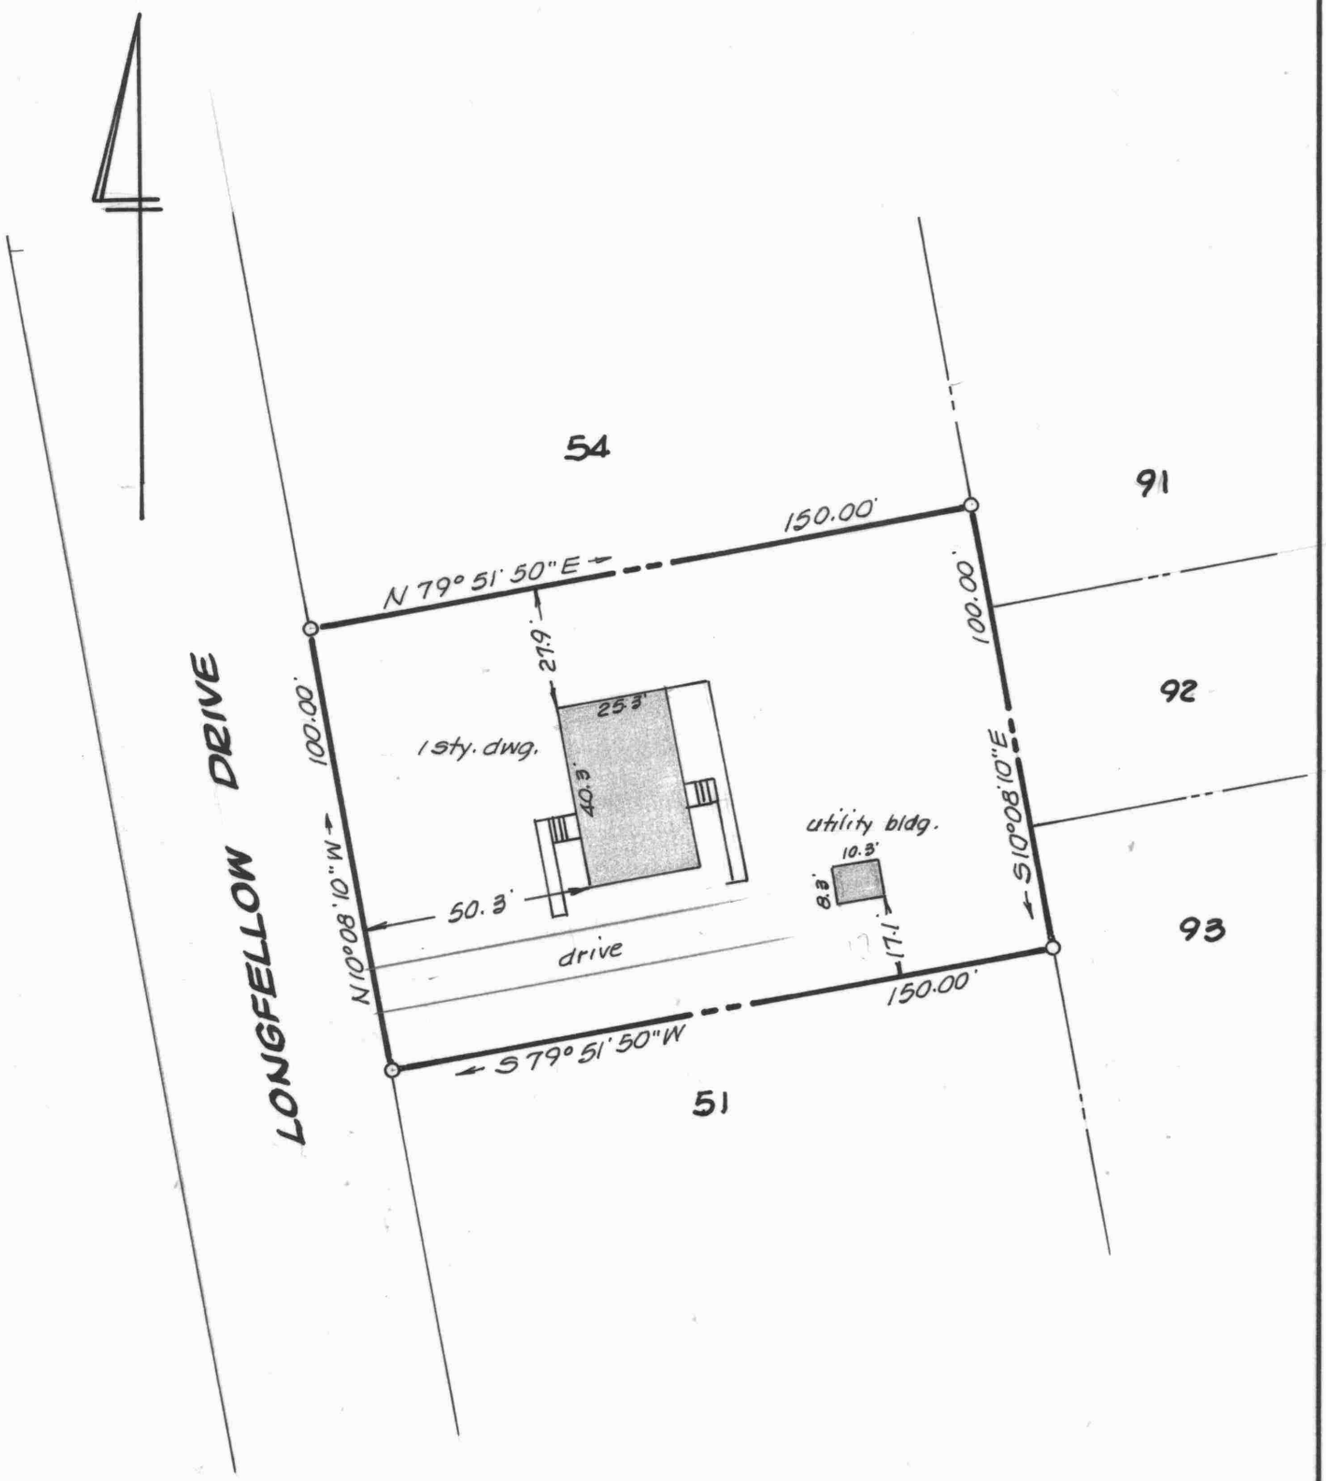

This is to certify that the improvements indicated hereon are located as shown.

William R. Nuttle

Jan. 24, 1990.

STATE OF MARYLAND
WILLIAM RAY NUTTLE
No. 4180
REGISTERED
LAND SURVEYOR

IMPROVEMENTS LOCATION

LOTS 52-53, SECT. 1, CHESTER HARBOR

2ND DISTRICT, QUEEN ANNES CO., MD.

Scale 1" = 40' Jan. 1990.

William R. Nuttle, Reg. Surveyor
Chestertown, Md.

for Mary F. Sweetman

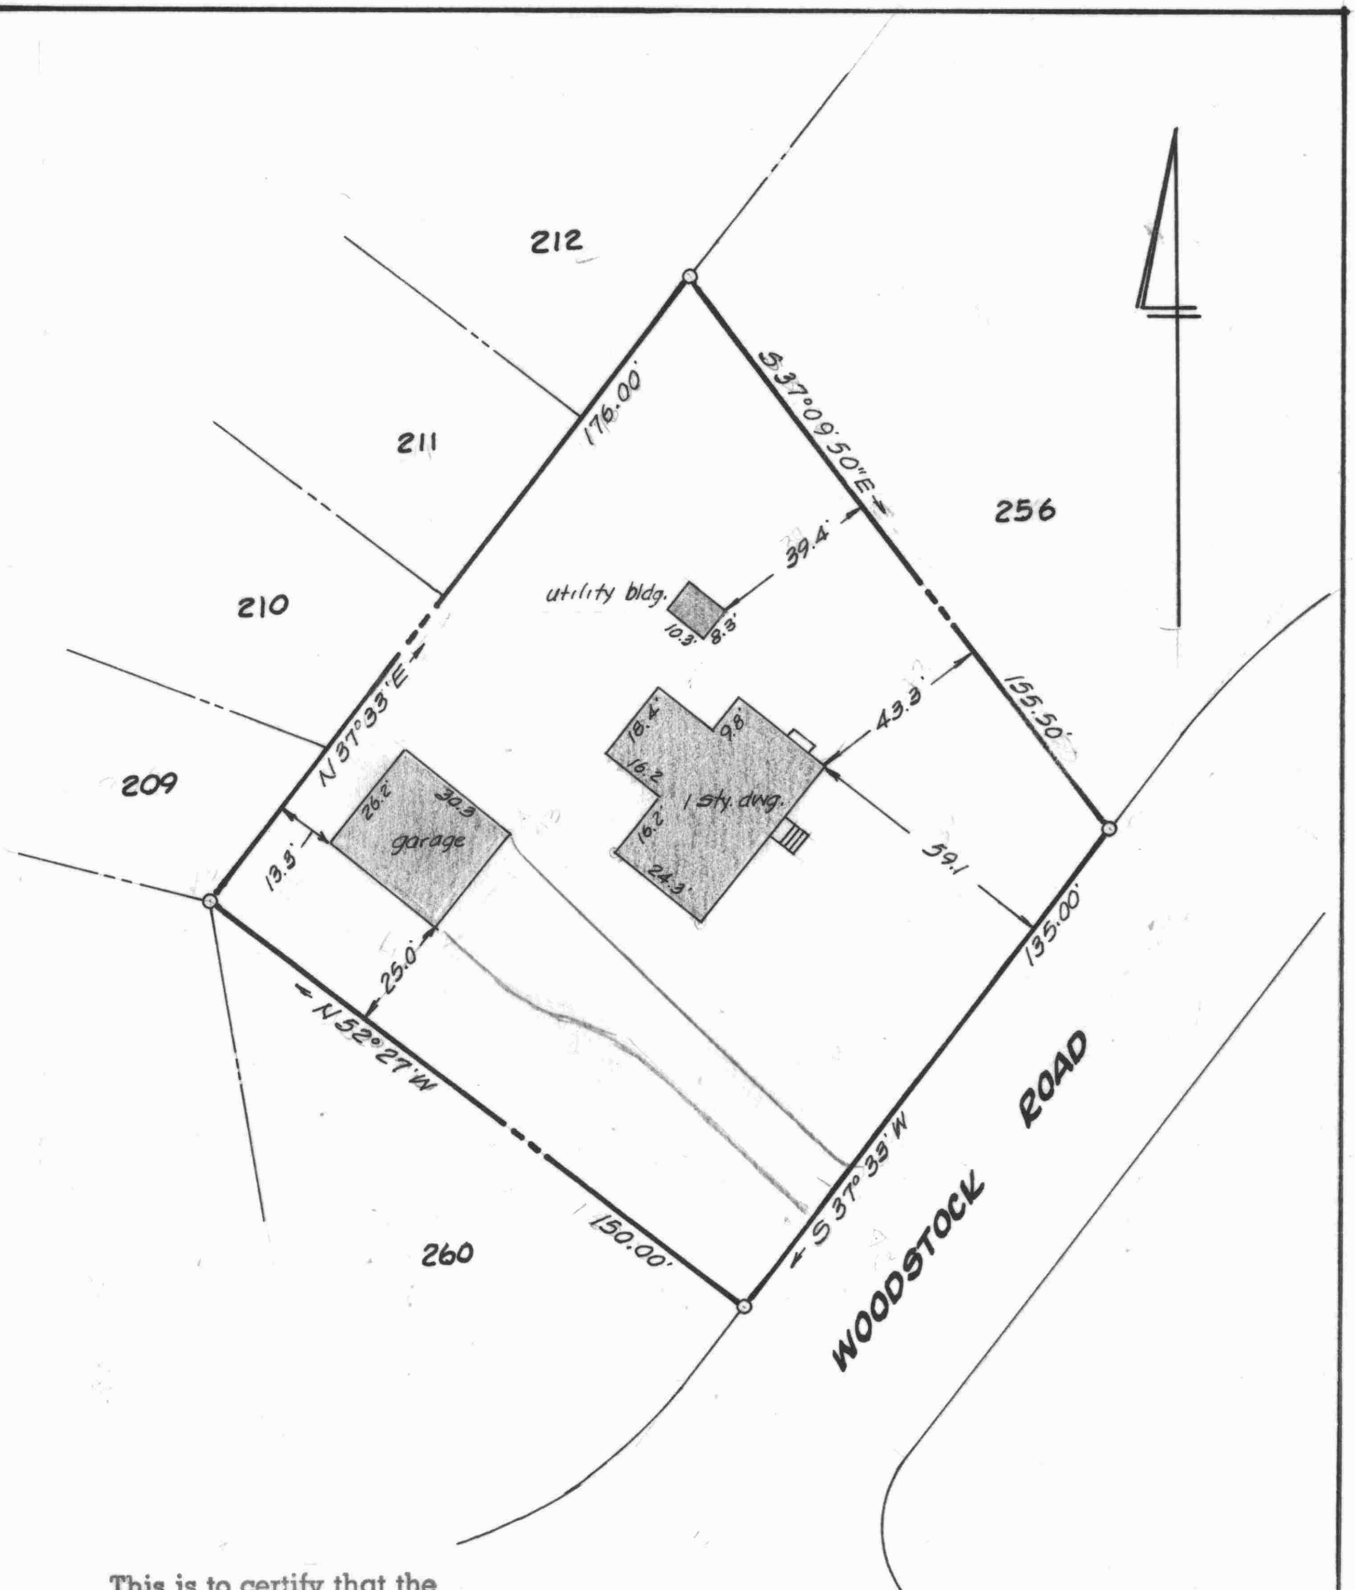

This is to certify that the improvements indicated hereon are located as shown.

William R. Nuttle
April 5, 1990

STATE OF MARYLAND
WILLIAM RAY NUTTLE
No. 4180
REGISTERED
LAND SURVEYOR

IMPROVEMENTS LOCATION

LOTS 257-259, CHESTER HARBOR

2ND DISTRICT, QUEEN ANNES CO., MD.

Scale 1"=40' Apr. 1990.

William R. Nuttle, Reg. Surveyor
Chestertown, Md.

for Robert W. Joiner

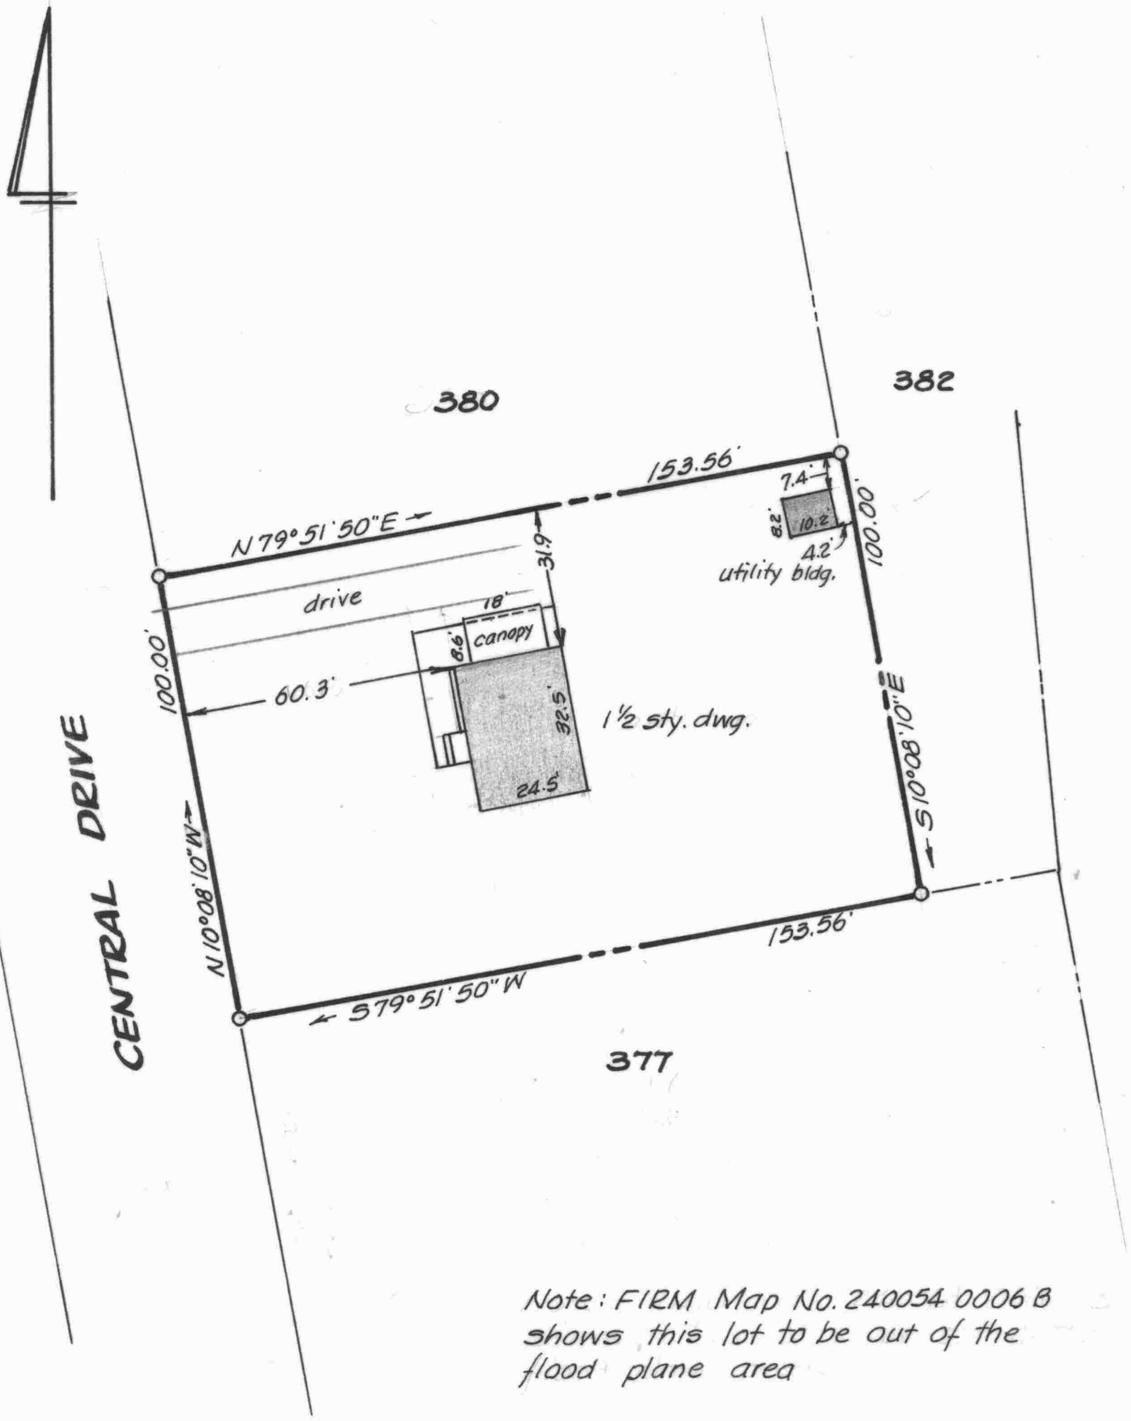

Note: FIRM Map No. 240054 0006 B shows this lot to be out of the flood plane area

STATE OF MARYLAND
WILLIAM RAY NUTTLE
No. 4180
REGISTERED
LAND SURVEYOR

This is to certify that the improvements indicated hereon are located as shown.

William R. Nuttle
May 23, 1990.

IMPROVEMENTS LOCATION

LOTS 378-379, CHESTER HARBOR

2ND DISTRICT, QUEEN ANNES CO., MD.

Scale 1"=40' May 1990.

William R. Nuttle, Reg. Surveyor
Chestertown, Md.

for Sara Beth & David Quinn

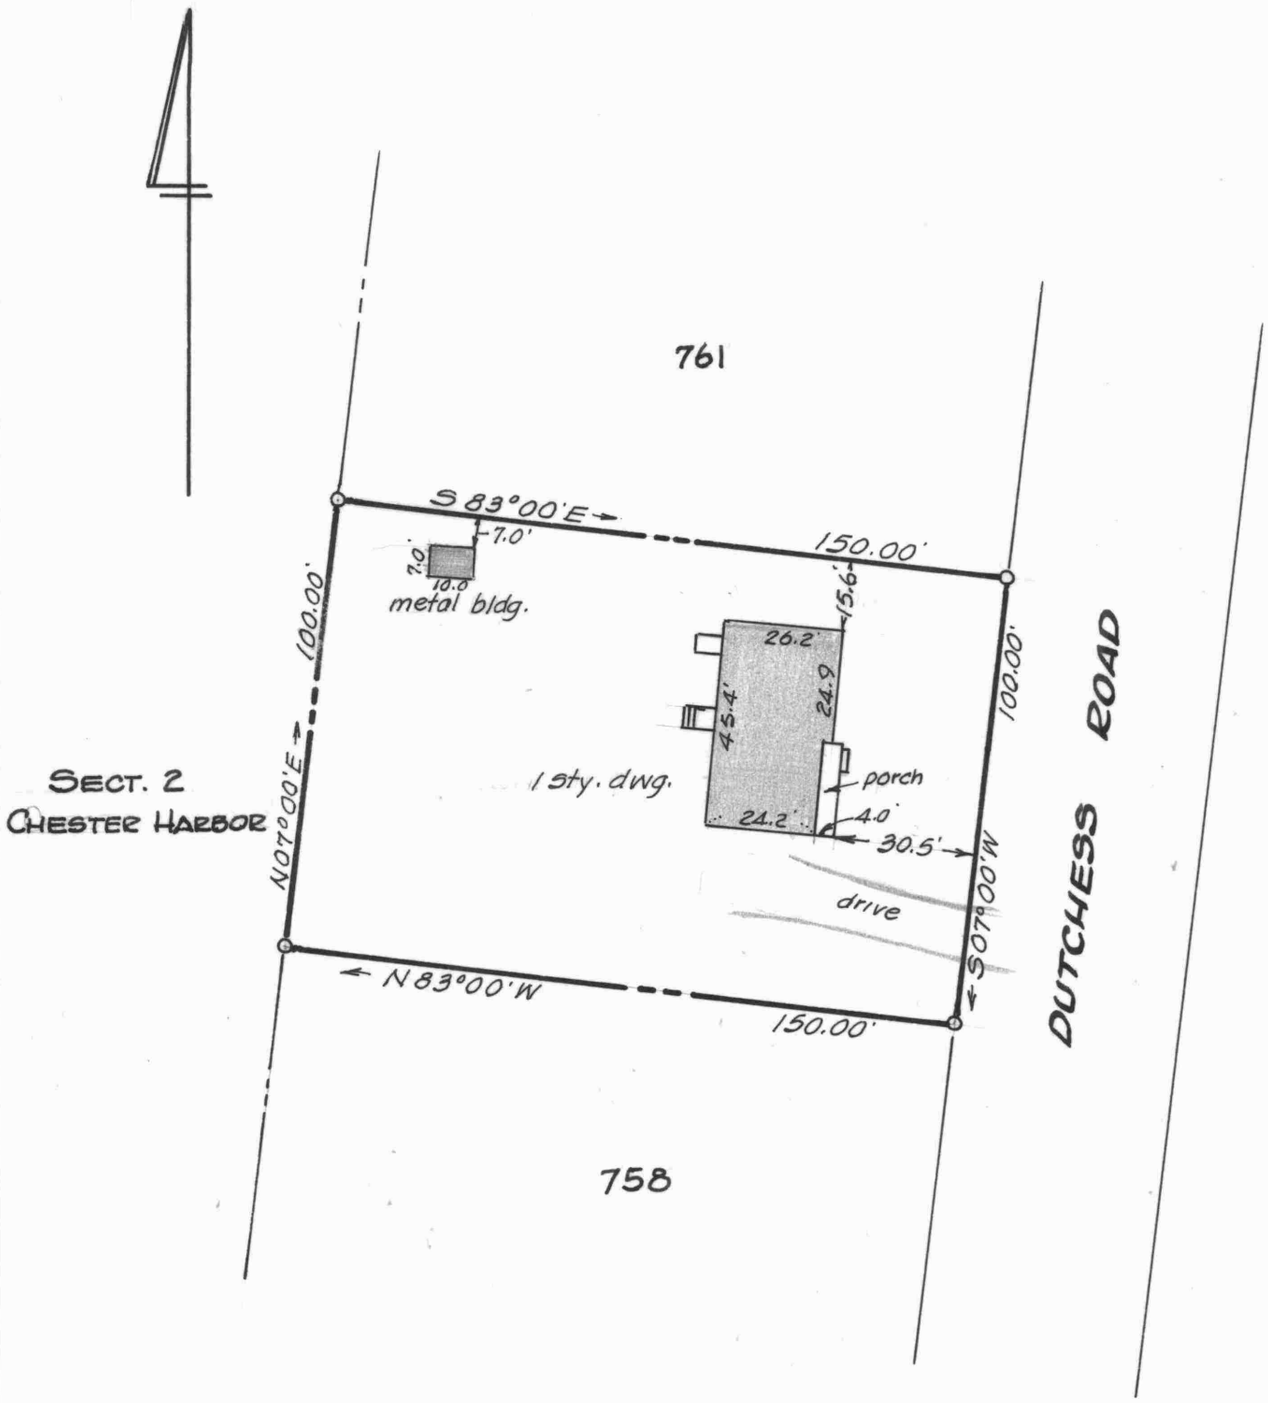

This is to certify that the improvements indicated hereon are located as shown.

William R. Nuttle
June 4, 1990.

STATE OF MARYLAND
WILLIAM RAY NUTTLE
No. 4180
REGISTERED
LAND SURVEYOR

IMPROVEMENTS LOCATION
LOTS 759-760, SECTION 4
CHESTER HARBOR
2ND DISTRICT, QUEEN ANNES CO., MD.
Scale 1"=40' June 1990.
William R. Nuttle, Reg. Surveyor
Chestertown, Md.

for Wm. R. Magee, Jr.

Inspected and re-certified
March 25, 1996
William R. Nuttle

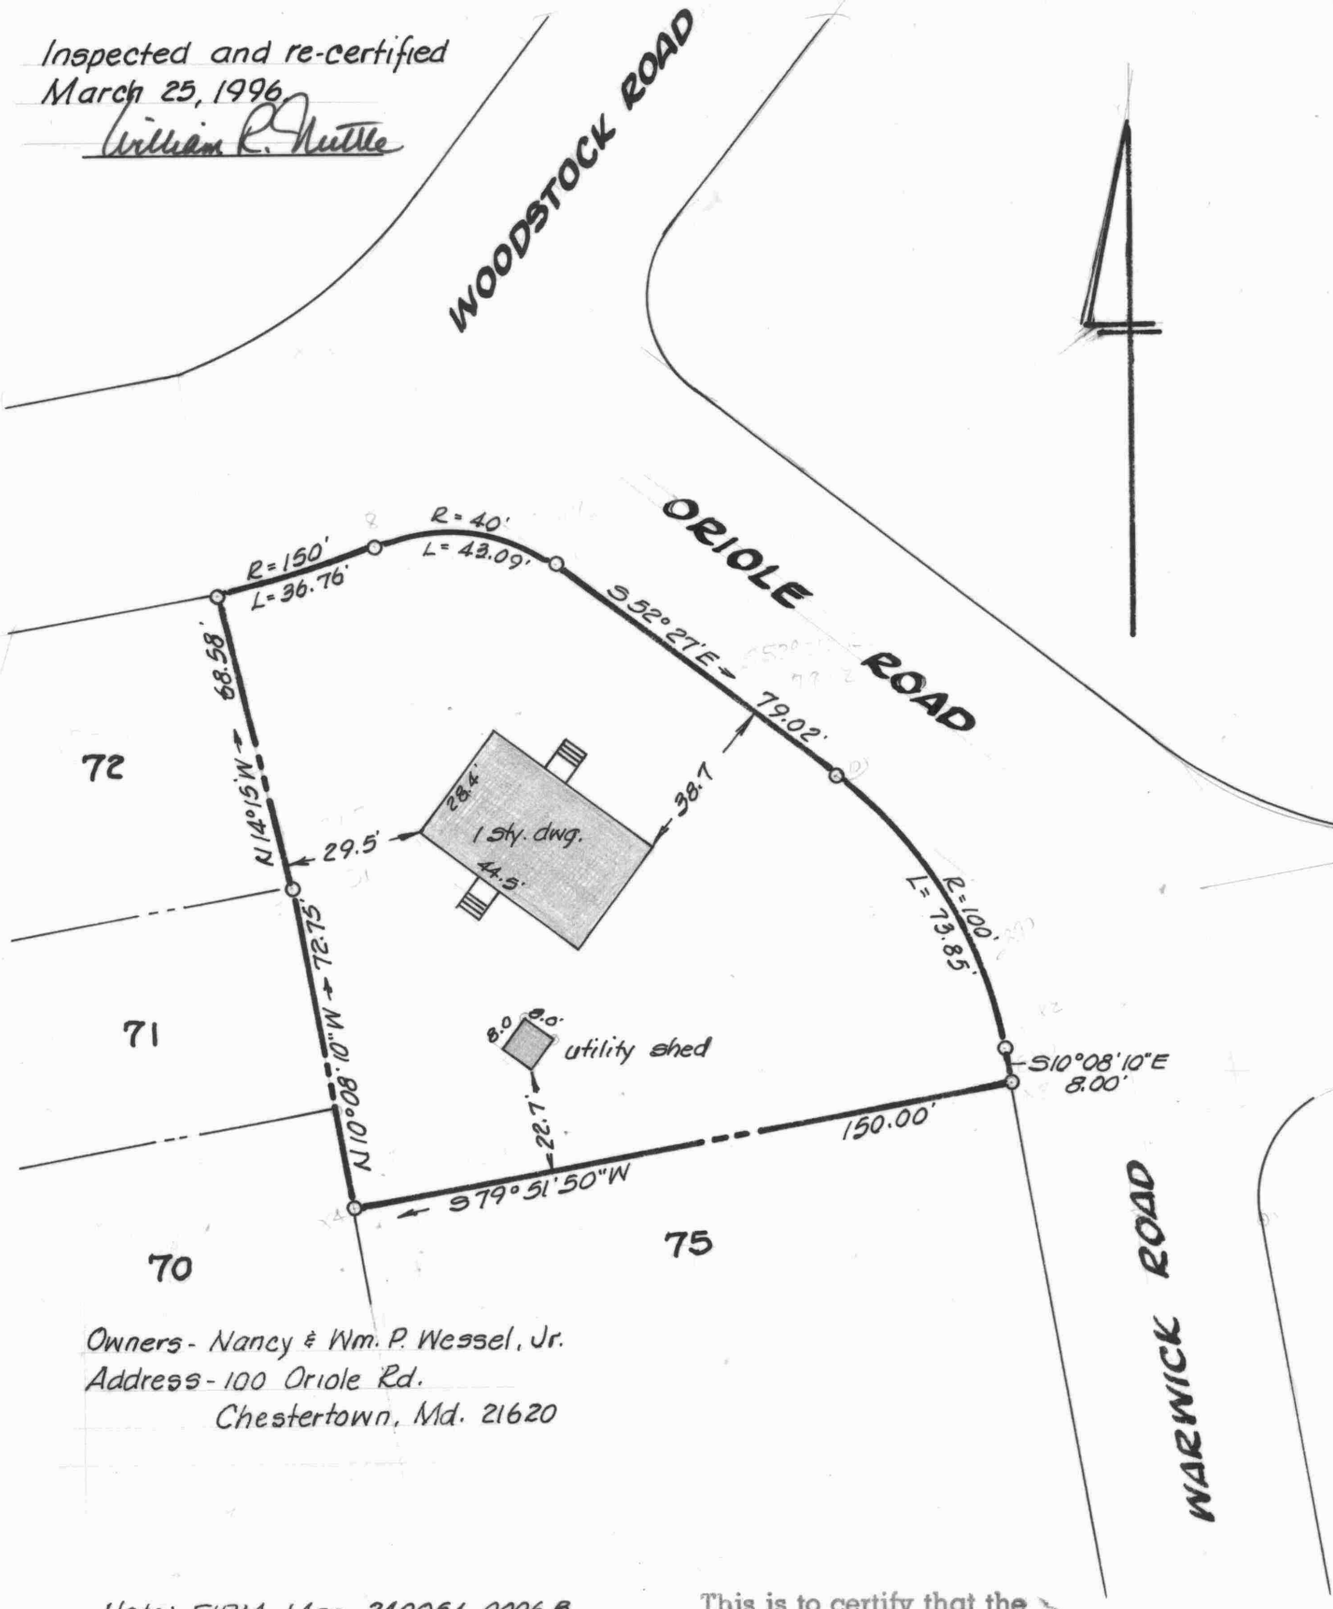

Owners - Nancy & Wm. P. Wessel, Jr.
Address - 100 Oriole Rd.
Chestertown, Md. 21620

Note: FIRM Map 240054 0006 B shows this lot to be out of the flood zone.

This is to certify that the improvements indicated hereon are located as shown.

William R. Nuttle
Oct. 4, 1990.

STATE OF MARYLAND
WILLIAM RAY NUTTLE
No. 4180
REGISTERED
LAND SURVEYOR

IMPROVEMENTS LOCATION
LOTS 73-74, SECTION I
CHESTER HARBOR
2ND DISTRICT, QUEEN ANNES CO., MD.
Scale 1" = 40' Oct. 1990.
William R. Nuttle, Reg. Surveyor
Chestertown, Md.

for William P. Wessel, Jr.

Note: FIRM Map 240054 0006B shows this lot in Zone C, out of the flood area.

This is to certify that the improvements indicated hereon are located as shown.

_____

IMPROVEMENTS LOCATION

LOTS 247-248, SECT. 1, CHESTER HARBOR

2ND DISTRICT, QUEEN ANNES CO., MD.

Scale 1" = 30' April 1992.

William R. Nuttle, Reg. Surveyor
Chestertown, Md.

Note: FIRM Map 240054 0006B shows this lot in Zone C.

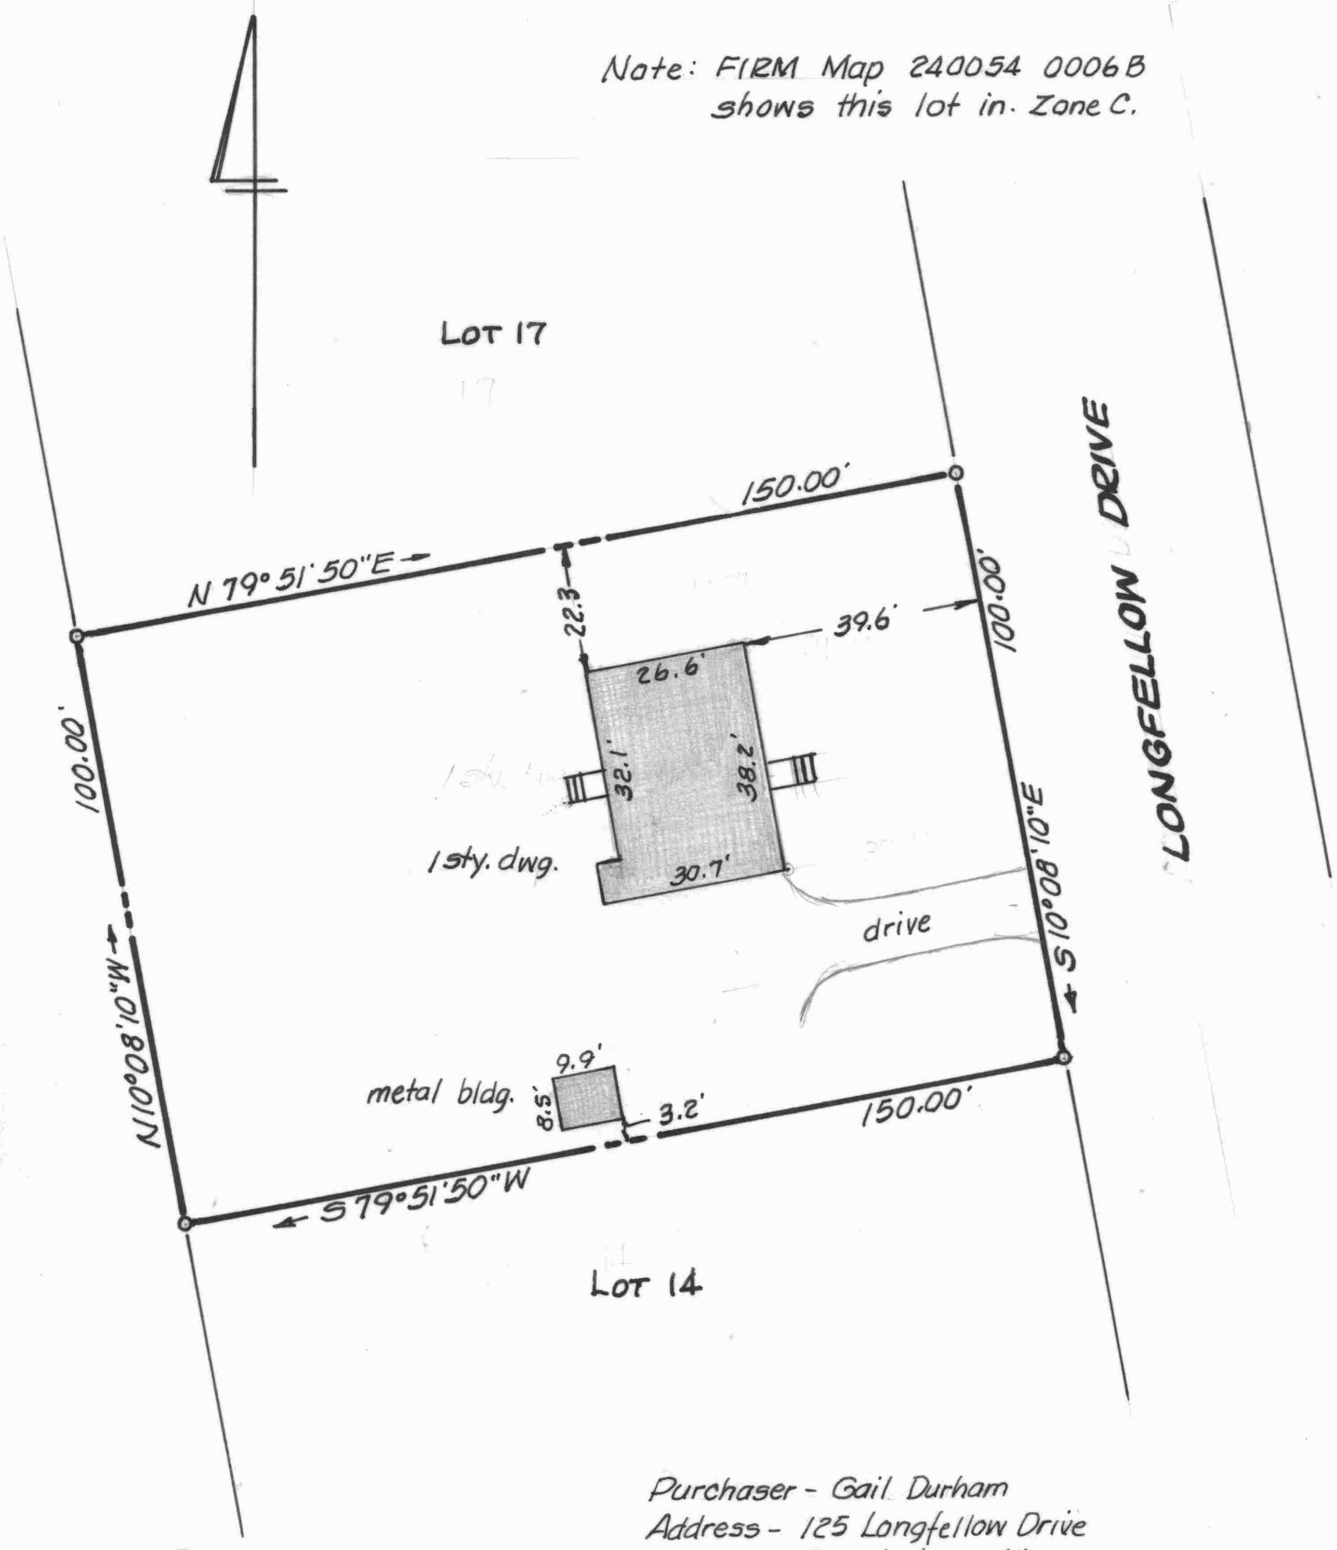

Purchaser - Gail Durham
Address - 125 Longfellow Drive
Chestertown, Md. 21620

This is to certify that the improvements indicated hereon are located as shown.

William R. Nuttle
Sept. 14, 1993.

STATE OF MARYLAND
WILLIAM RAY NUTTLE
No. 4180
REGISTERED
LAND SURVEYOR

IMPROVEMENTS LOCATION
LOTS 15 & 16, CHESTER HARBOR
2ND DISTRICT, QUEEN ANNES CO., MD.
Scale 1"=30' Sept. 1993.

William R. Nuttle, Reg. Surveyor
Chestertown, Md.

Note: FIRM Map 240054 0006B shows this lot in Zone C.

Owners - Charles & Virginia Prince

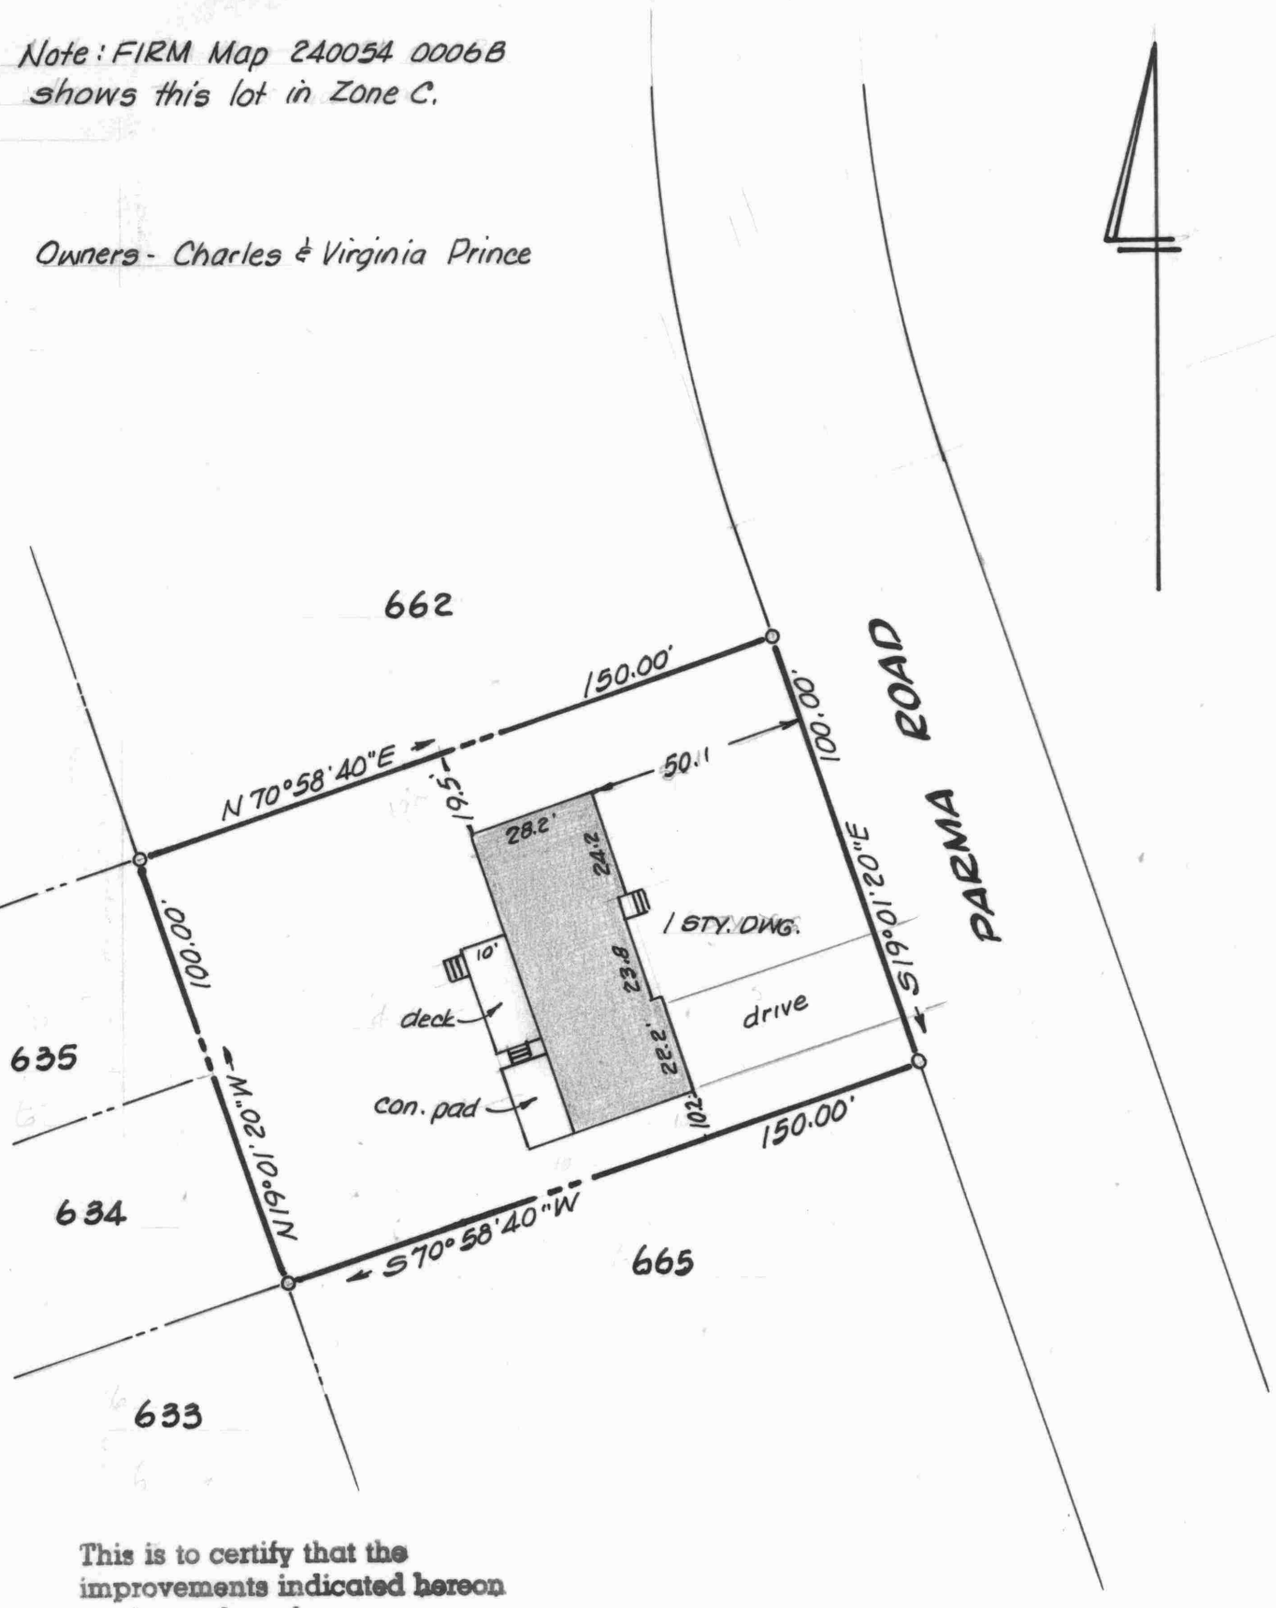

This is to certify that the improvements indicated hereon are located as shown.

William R. Nuttle
Sept. 30, 1993.

STATE OF MARYLAND
WILLIAM RAY NUTTLE
No. 4180
REGISTERED
LAND SURVEYOR

IMPROVEMENTS LOCATION

LOTS 663-664, SECT. 2, CHESTER HARBOR

2ND DISTRICT, QUEEN ANNES CO., MD.

Scale 1"=40' Sept. 1993.

William R. Nuttle, Reg. Surveyor
Chestertown, Md.

Note: FIRM Map 240054 0006B
shows this lot in Zone C.

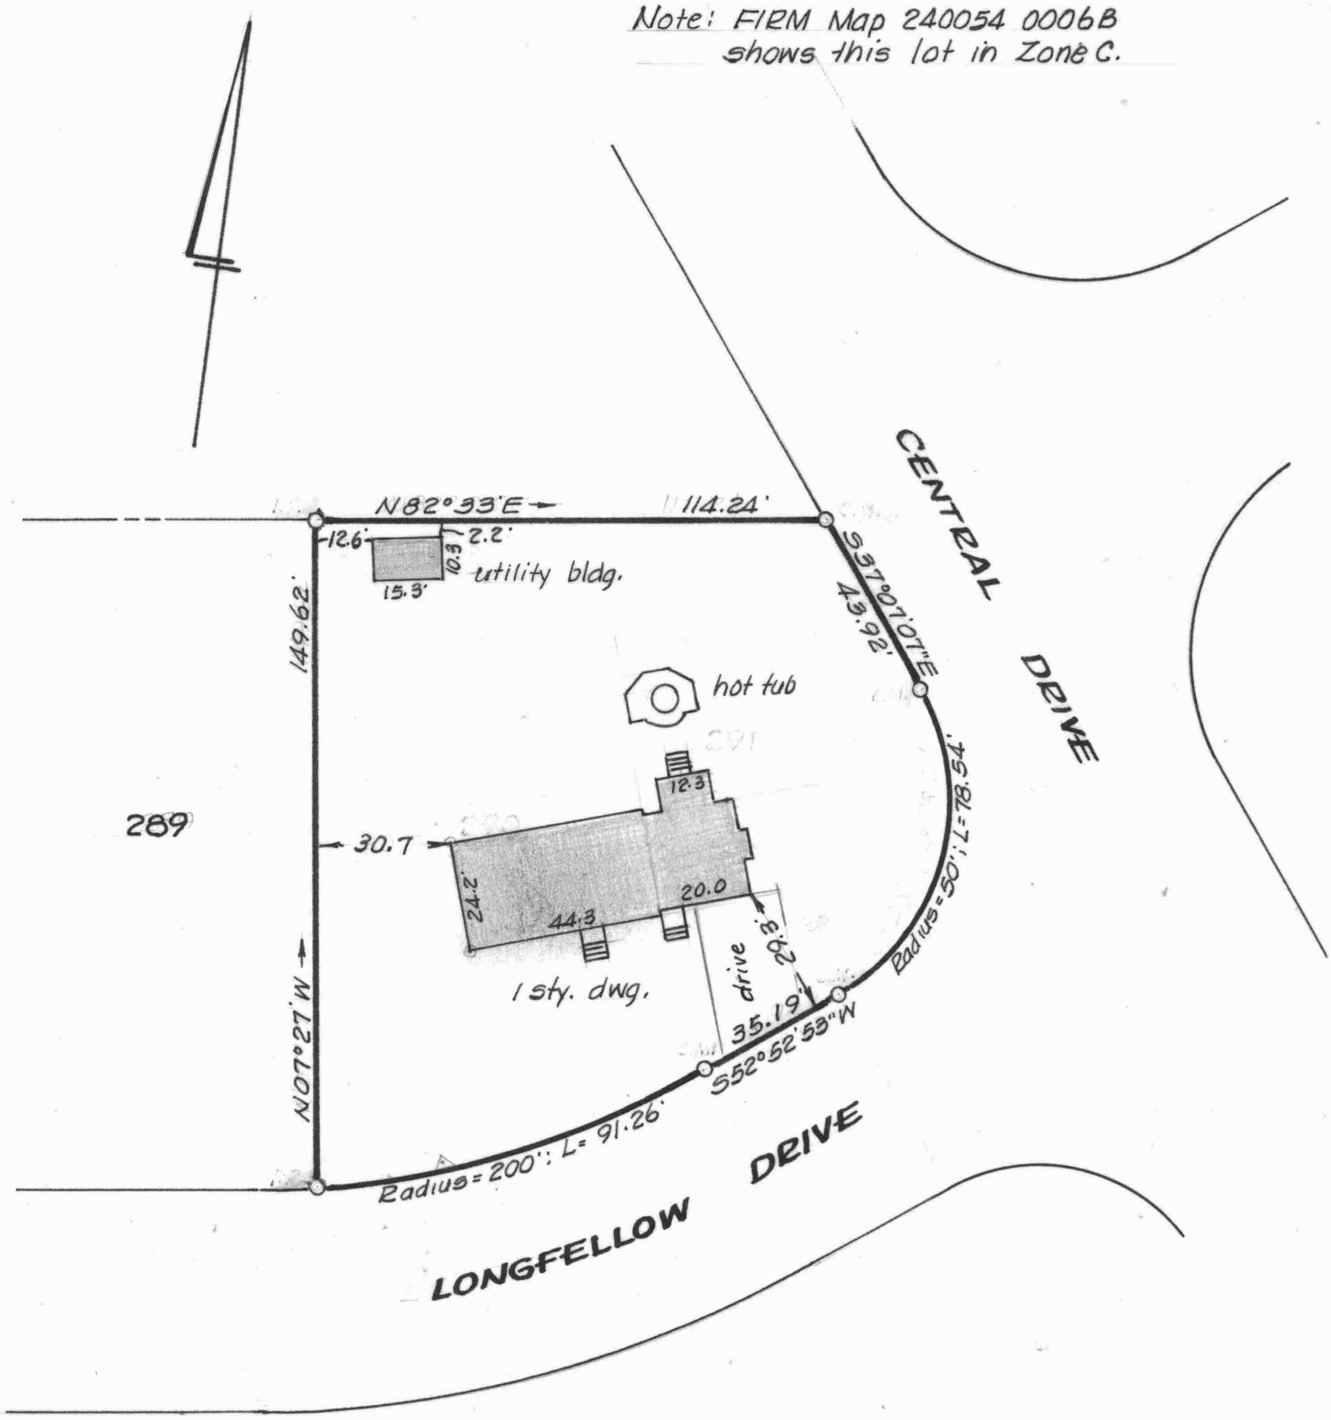

Owners: Wm. J., Jr. & Diane Williams
Address: 343 Longfellow Dr.
Chestertown, Md. 21620

This is to certify that the improvements indicated hereon are located as shown.

William R. Nuttle
Nov. 15, 1993

STATE OF MARYLAND
WILLIAM RAY NUTTLE
No. 4180
REGISTERED
LAND SURVEYOR

LOTS 290-291, SECTION I
CHESTER HARBOR
2ND DISTRICT, QUEEN ANNES CO., MD.
Scale 1"=40' Nov. 1993.
William R. Nuttle, Reg. Surveyor
Chestertown, Md.

Note: FIRM Map 240054-0006B shows this lot in Zone C.

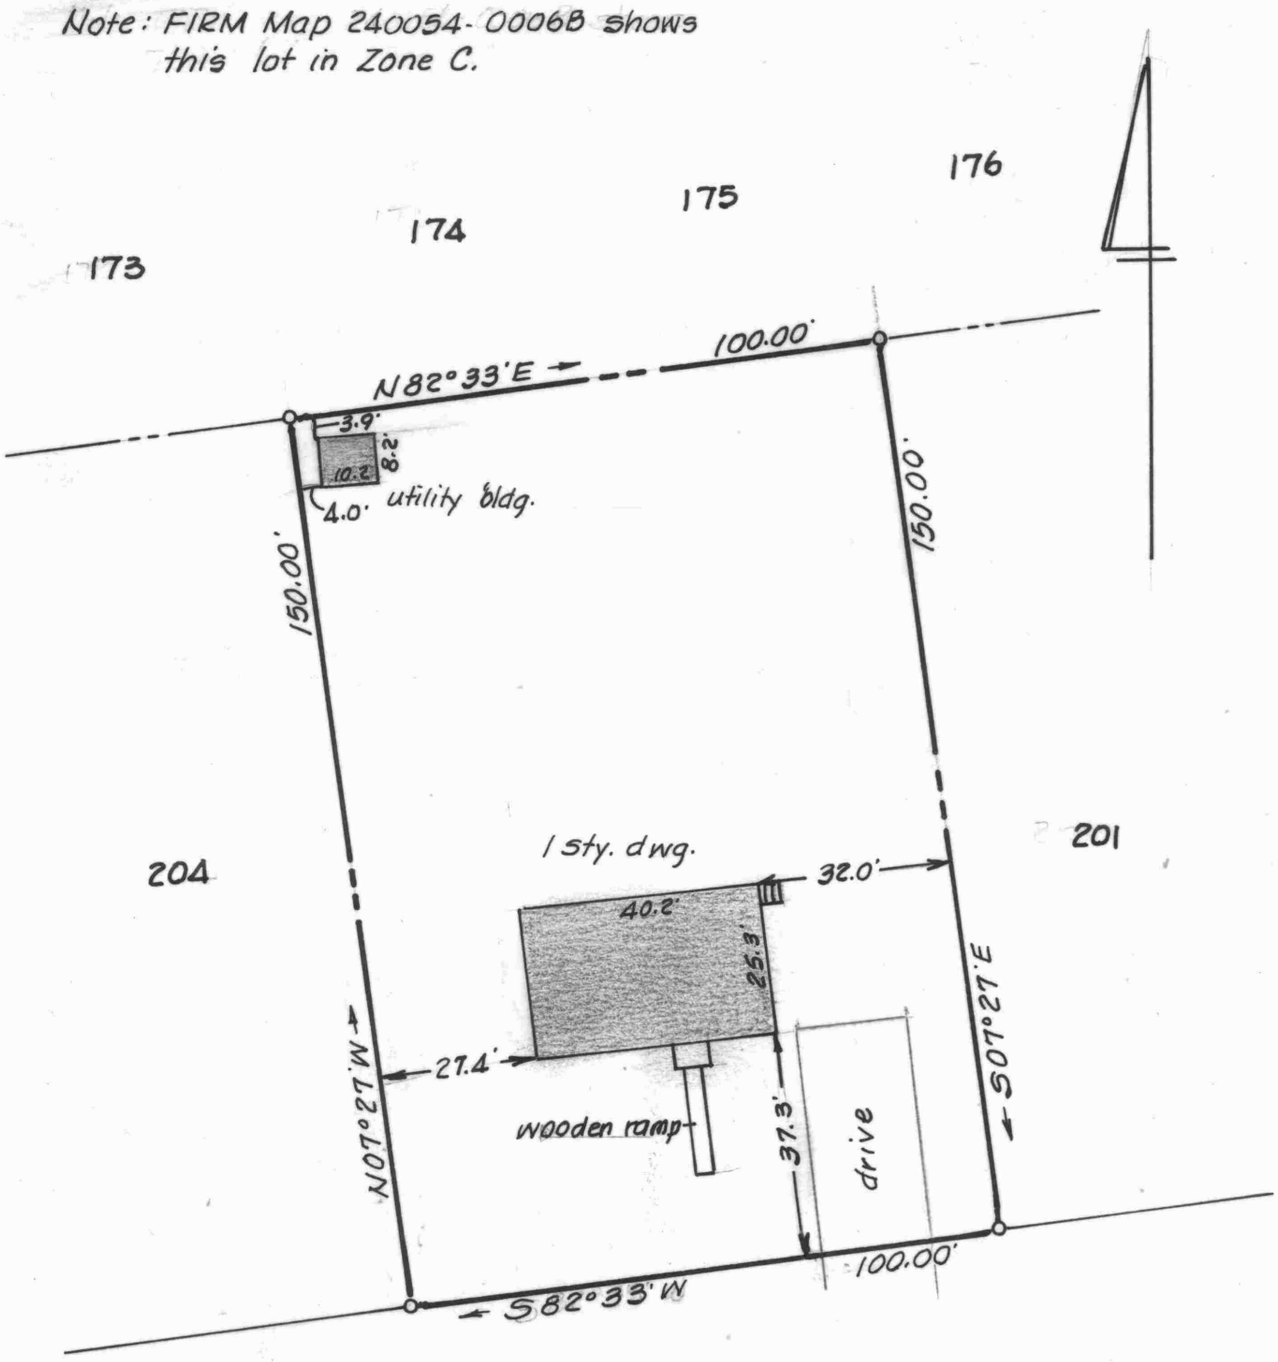

Buyer - Dane W. Arnold
Address - 209 Oriole Rd.
Chestertown, Md. 21620

This is to certify that the improvements indicated hereon are located as shown.

William R. Nuttle
May 12, 1995.

STATE OF MARYLAND
WILLIAM RAY NUTTLE
No. 4180
REGISTERED
LAND SURVEYOR

IMPROVEMENTS LOCATION

LOTS 202-203, CHESTER HARBOR

2ND DISTRICT, QUEEN ANNES CO., MD.

Scale 1"=30' May 1995.

William R. Nuttle, Reg. Surveyor
Chestertown, Md.

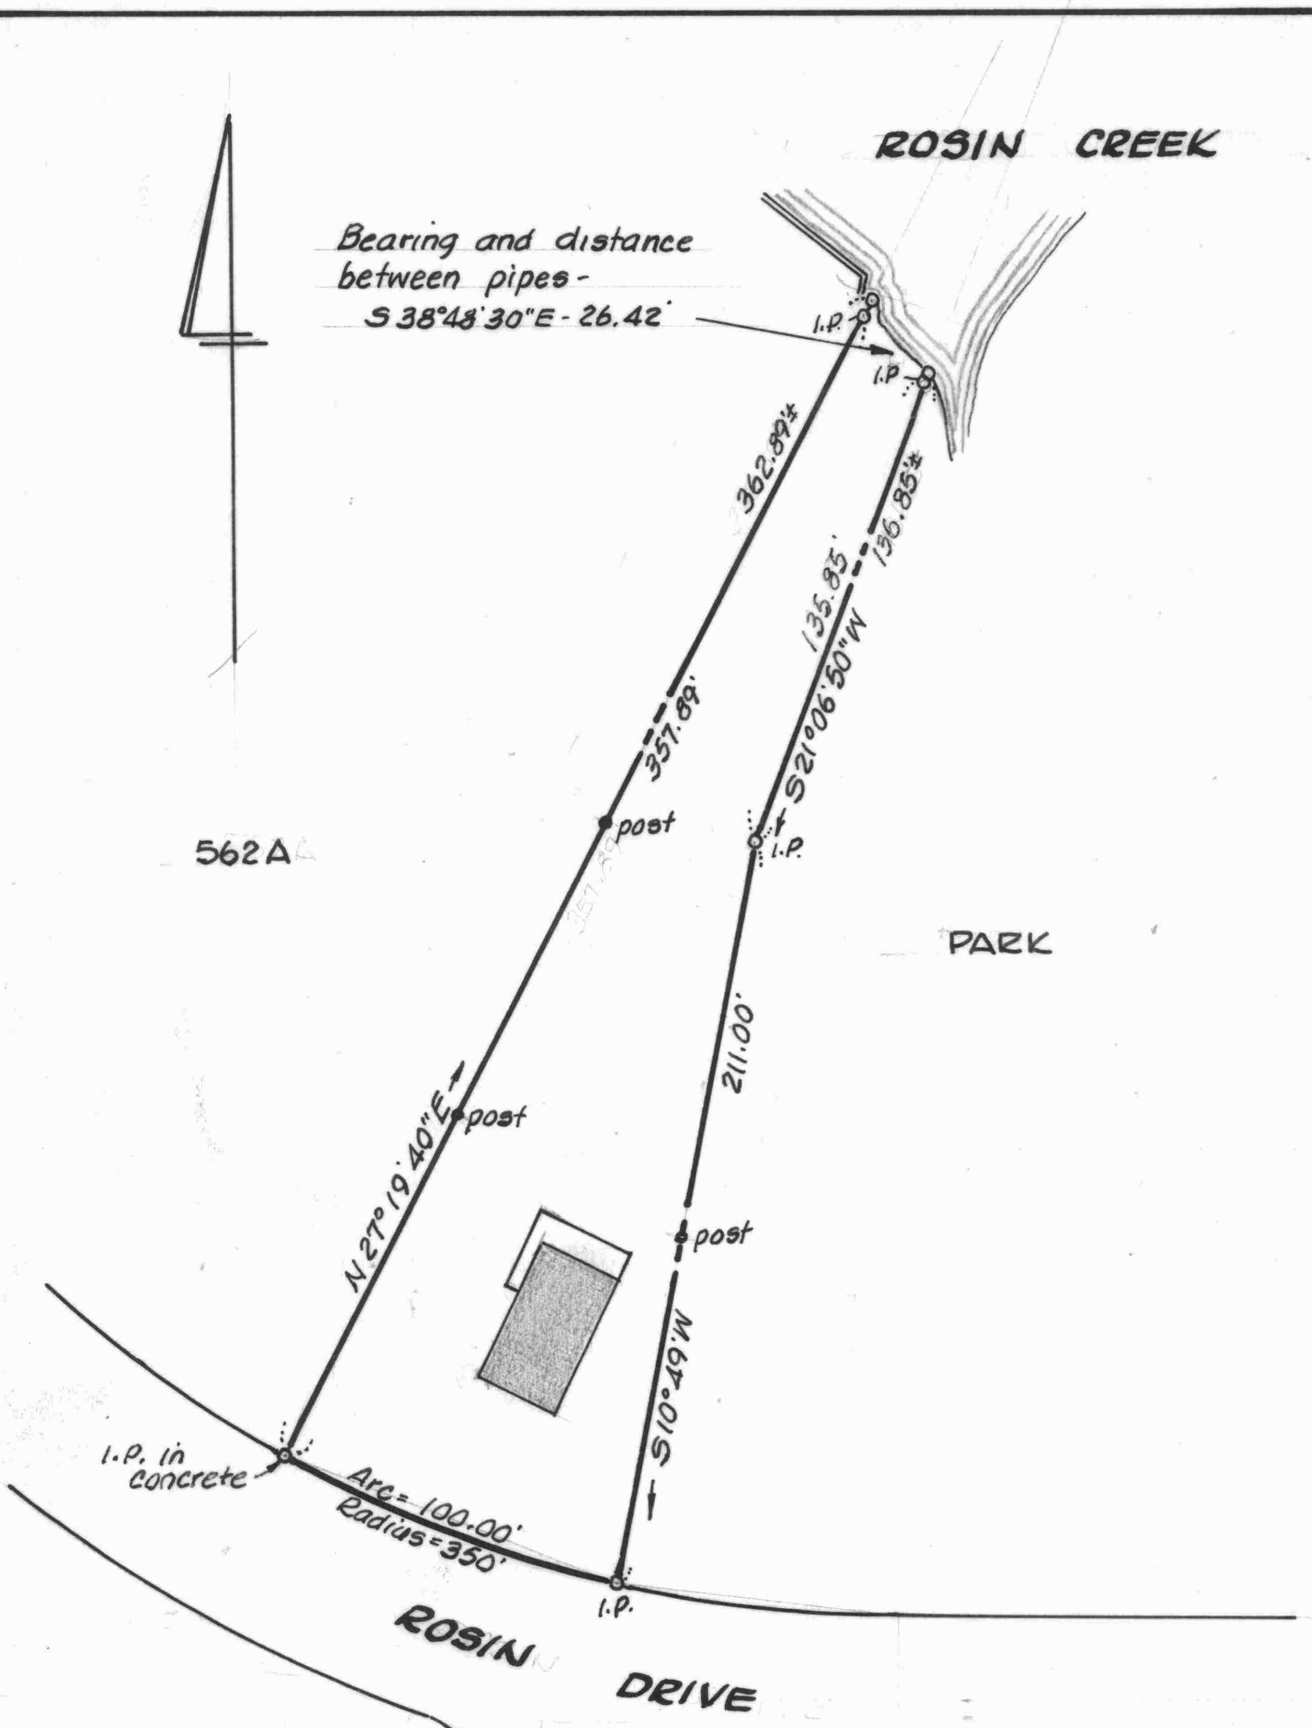

STATE OF MARYLAND
WILLIAM RAY NUTTLE
No. 4180
REGISTERED
LAND SURVEYOR

William R. Nuttle

LOT 563A, REVISED SECTION 2
CHESTER HARBOR
2ND DISTRICT, QUEEN ANNES CO., MD.
Scale 1" = 50' July 1995.
William R. Nuttle, Reg. Surveyor
Chestertown, Md.

I.P. = iron pipe

for Robert Roberson

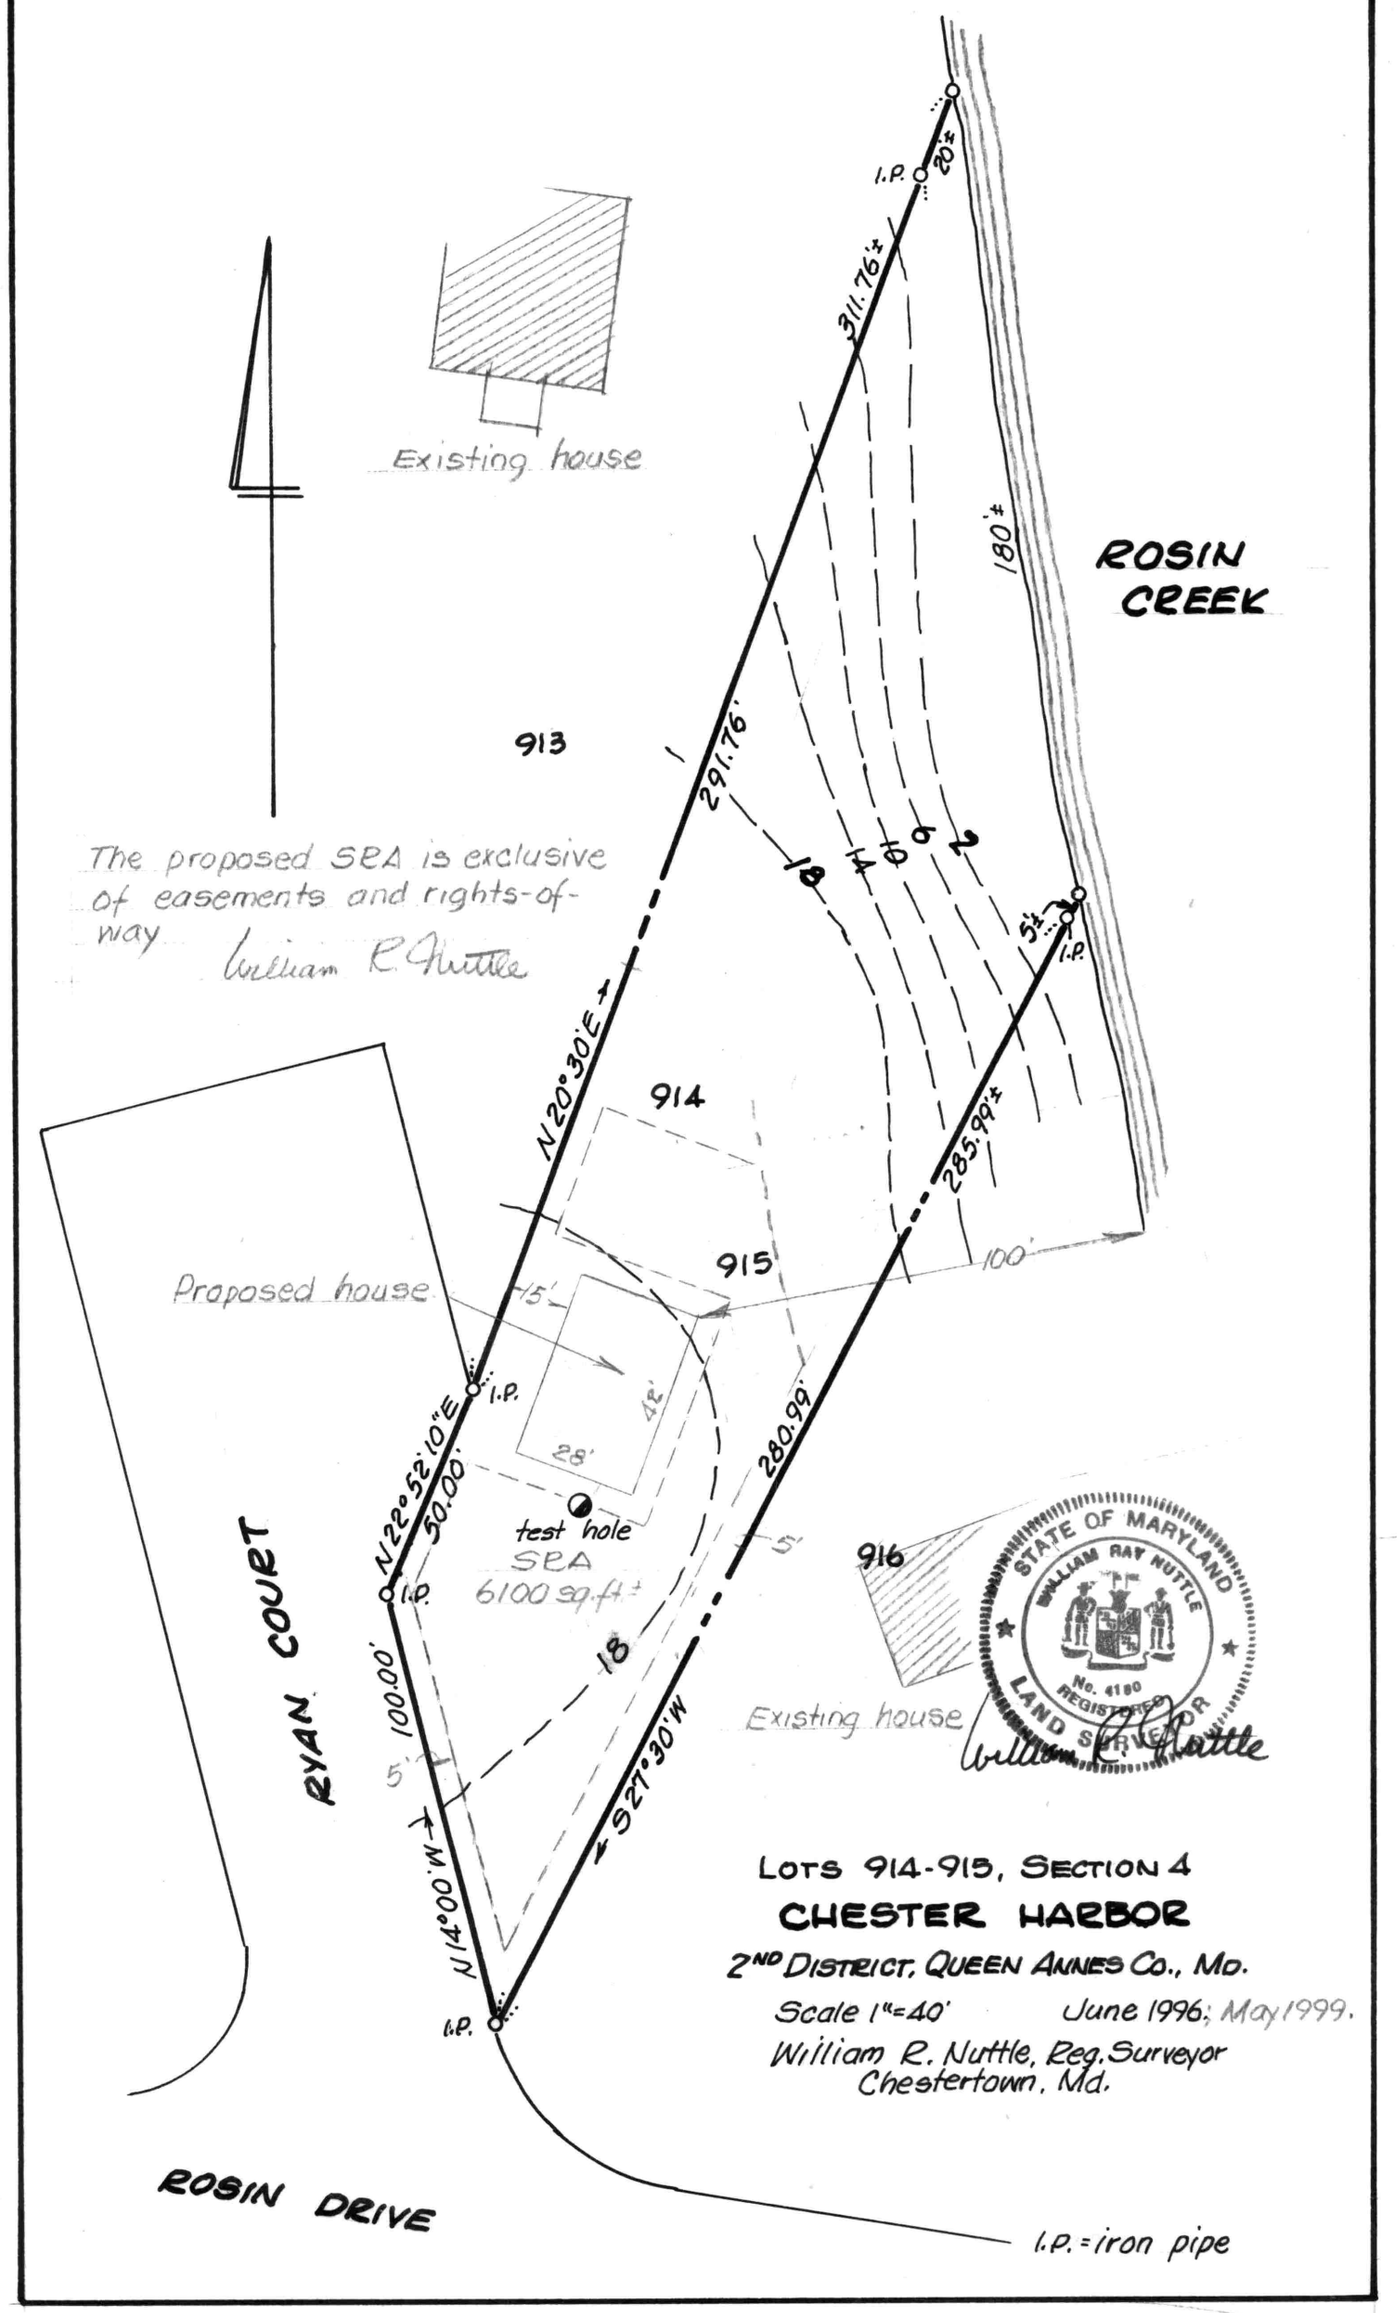
Existing house
913
The proposed SEA is exclusive of easements and rights-of-way
William R. Nuttle
ROSIN CREEK
I.P.
20'±
311.76'±
180'±
291.76'
18
14
10
6
2
5'±
I.P.
914
915
916
N20°30'E±
285.99'±
280.99'
Proposed house
15'
I.P.
N22°52'10"E
50.00'
28'
42'
test hole
SEA
6100 sq.ft.±
I.P.
100.00'
5'
N14°00'W±
S27°30'W±
18
5'
Existing house
RYAN COURT
ROSIN DRIVE
STATE OF MARYLAND
WILLIAM RAY NUTTLE
No. 4180
REGISTERED
LAND SURVEYOR
William R. Nuttle
LOTS 914-915, SECTION 4
CHESTER HARBOR
2ND DISTRICT, QUEEN ANNES CO., MD.
Scale 1"=40'
June 1996; May 1999.
William R. Nuttle, Reg. Surveyor
Chestertown, Md.
I.P. = iron pipe

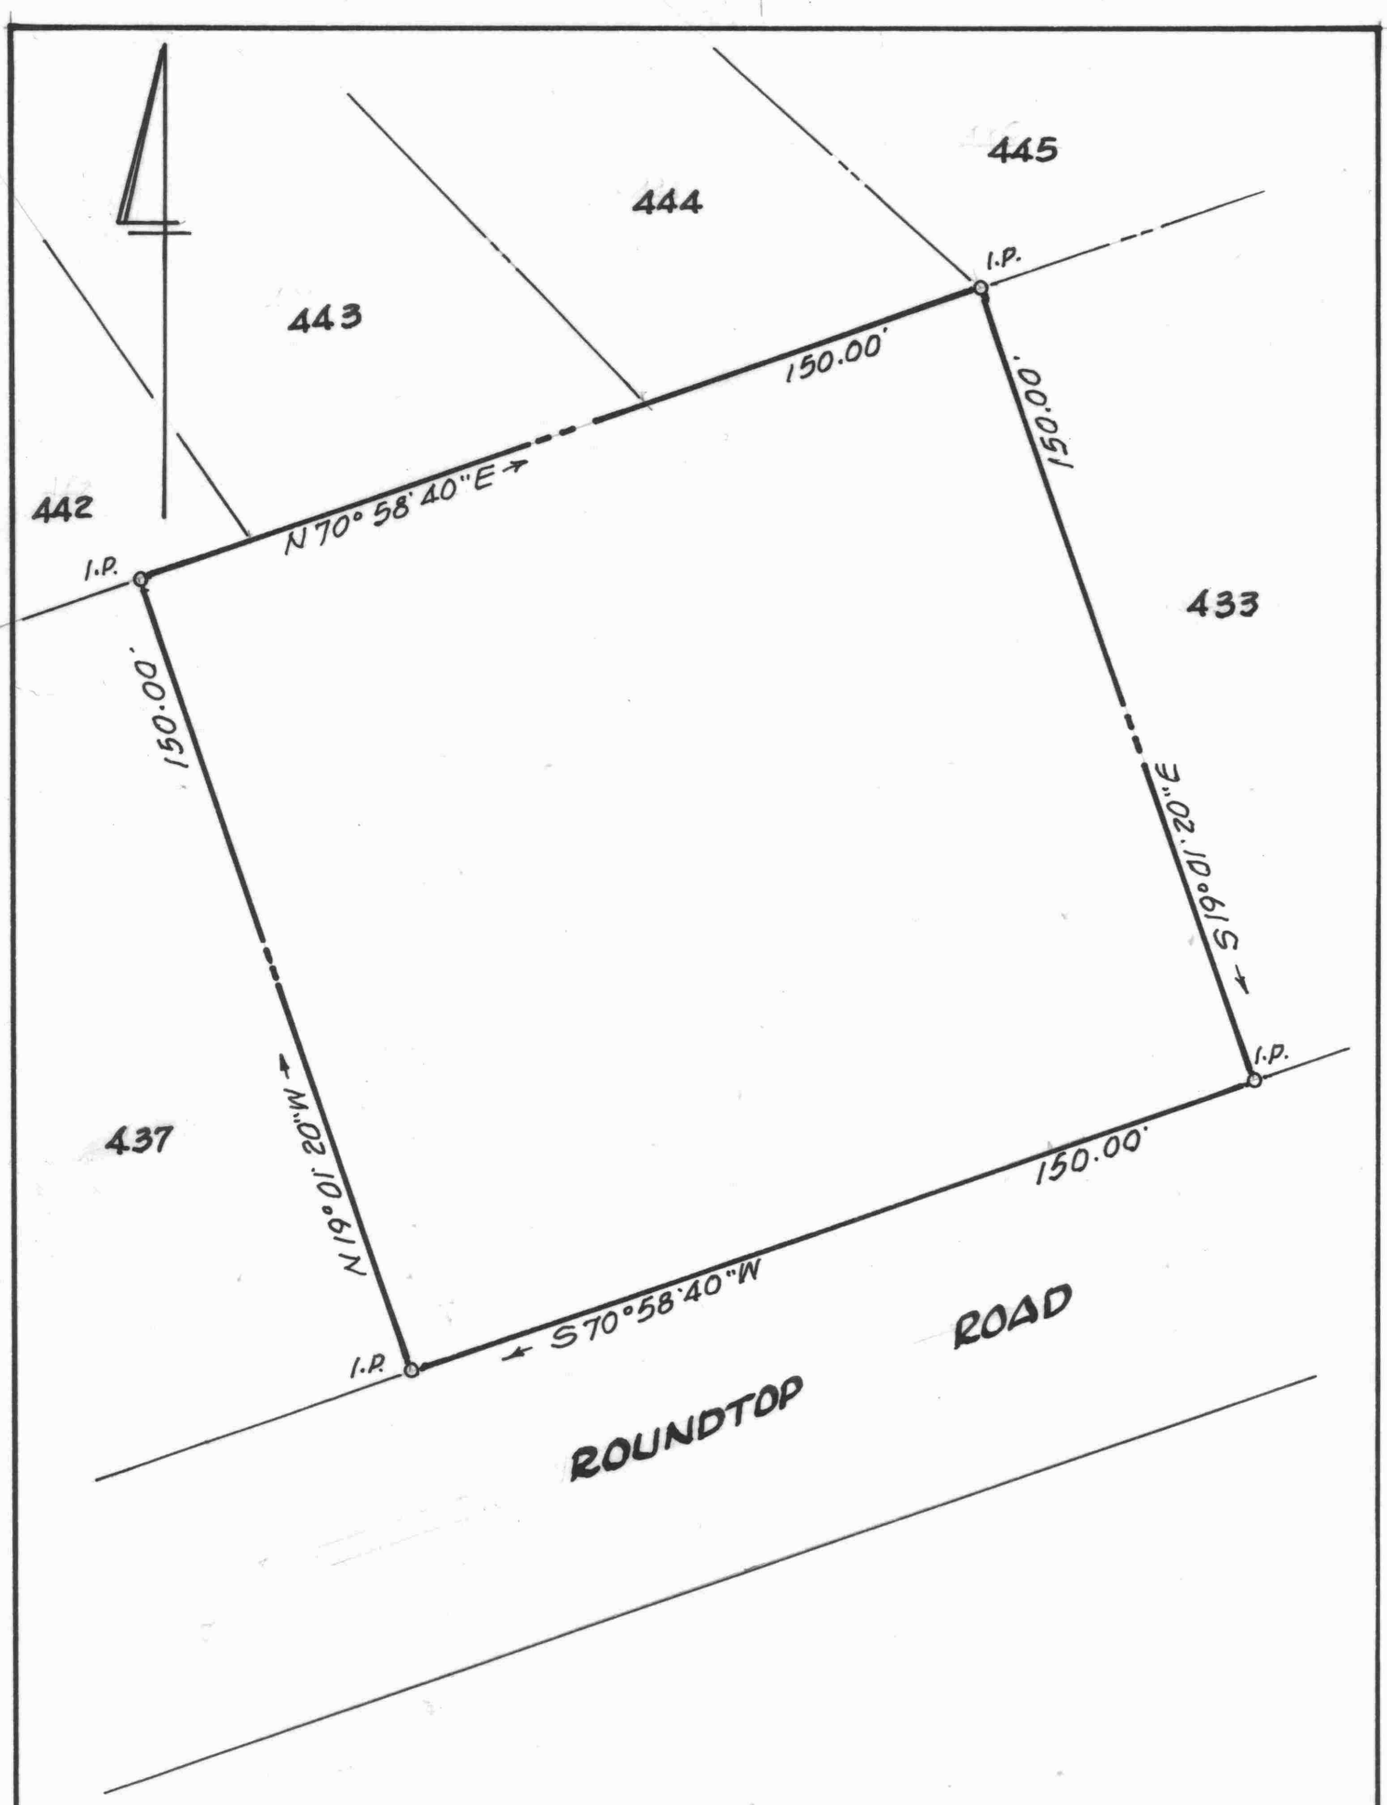

STATE OF MARYLAND
WILLIAM RAY NUTTLE
No. 4180
REGISTERED
LAND SURVEYOR

William R. Nuttle

LOTS 434-436, SECT. 1
CHESTER HARBOR
2ND DISTRICT, QUEEN ANNES CO., MD.

Scale 1"=30' Oct. 1998.

William R. Nuttle, Reg. Surveyor
Chestertown, Md.

I.P. = iron pipe

for Myra Ferguson

Note: FIRM Map 240054 0006 B
shows this lot in Zone C.

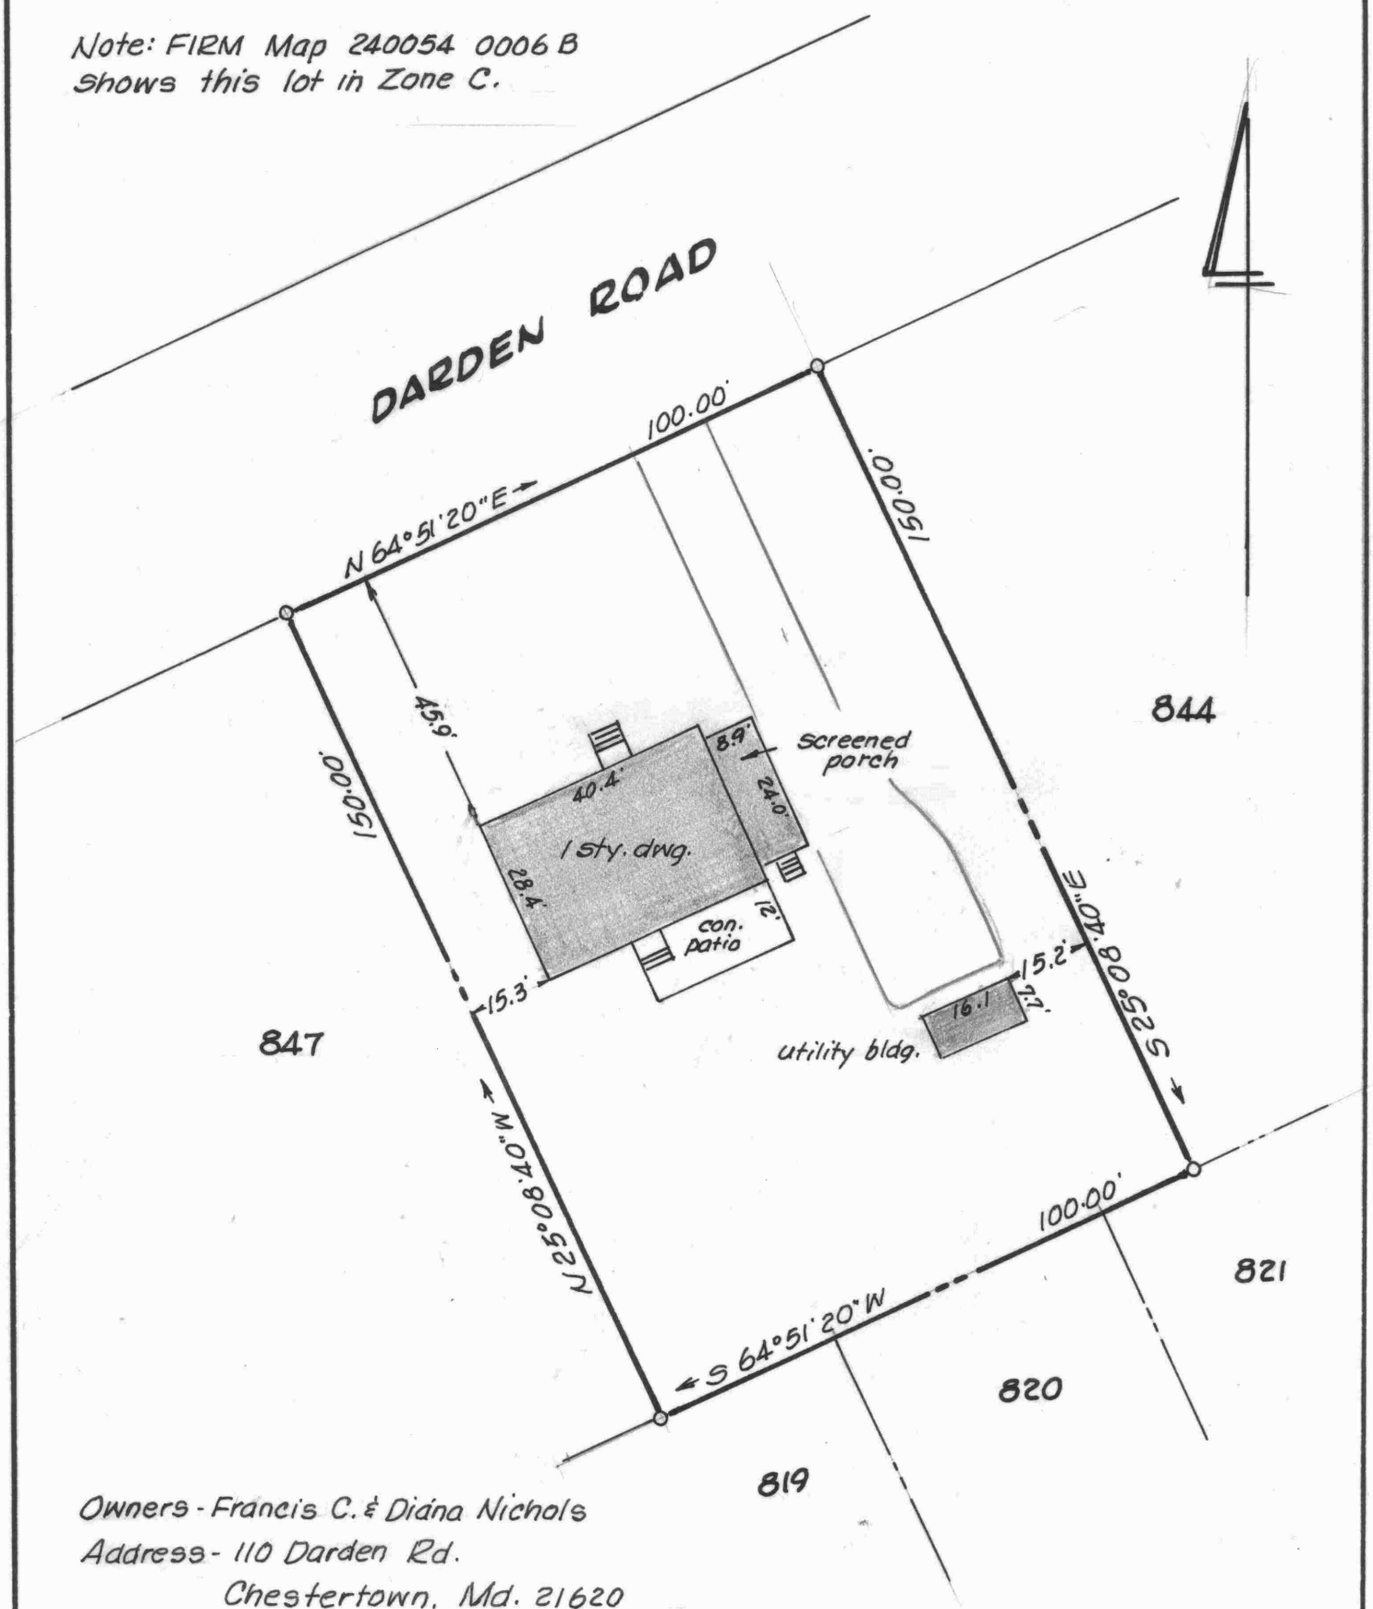

Owners - Francis C. & Diana Nichols
Address - 110 Darden Rd.
Chestertown, Md. 21620

This is to certify that the improvements indicated hereon are located as shown.

William R. Nuttle
Nov. 19, 1998

STATE OF MARYLAND
WILLIAM RAY NUTTLE
No. 4130
REGISTERED
LAND SURVEYOR

IMPROVEMENTS LOCATION

LOTS 845-846, SECTION 4

CHESTER HARBOR

2ND DISTRICT, QUEEN ANNES CO., MD.

Scale 1"=30' Nov. 1998.

William R. Nuttle, Reg. Surveyor
Chestertown, Md.

Note: FIRM Map 240054 0006 B shows this lot in Zone C.

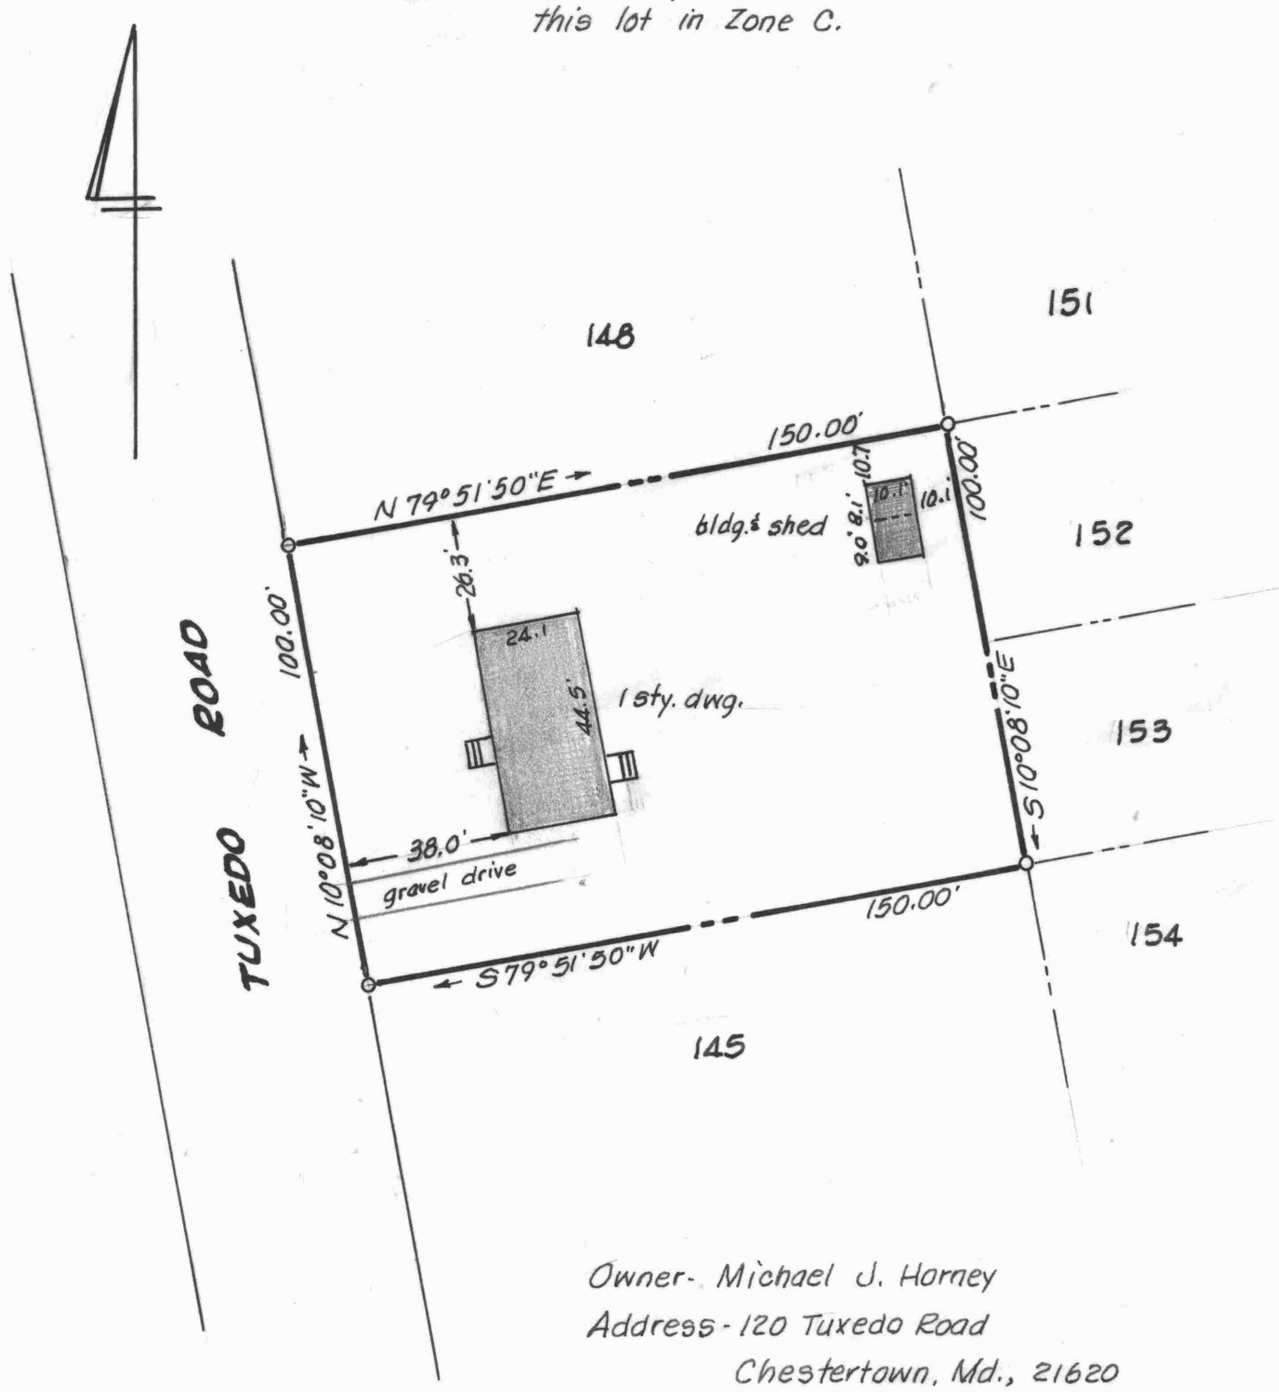

Owner- Michael J. Horney
Address - 120 Tuxedo Road
Chestertown, Md., 21620

This is to certify that the improvements indicated hereon are located as shown.

William R. Nuttle
March 30, 1999.

STATE OF MARYLAND
WILLIAM RAY NUTTLE
No. 6180
REGISTERED
LAND SURVEYOR

IMPROVEMENTS LOCATION

LOTS 146-147, CHESTER HARBOR

2ND DISTRICT, QUEEN ANNES CO., MD.

Scale 1"=40' March 1999.

William R. Nuttle, Reg. Surveyor
Chestertown, Md.

Owners - Clarence B. & Lillian D. Hurd
Address - 228 Concord Rd.
Chestertown, Md. 21620

This is to certify that the improvements indicated hereon are located as shown.

William R. Nuttle
Dec. 30, 1999.

STATE OF MARYLAND
WILLIAM RAY NUTTLE
No. 4180
REGISTERED
LAND SURVEYOR

IMPROVEMENTS LOCATION

LOTS 312-314, SECT. 1, CHESTER HARBOR

2ND DISTRICT, QUEEN ANNES CO., MD.

Scale 1"=40' Dec. 1999.

William R. Nuttle, Reg. Surveyor
Chestertown, Md.