14-52

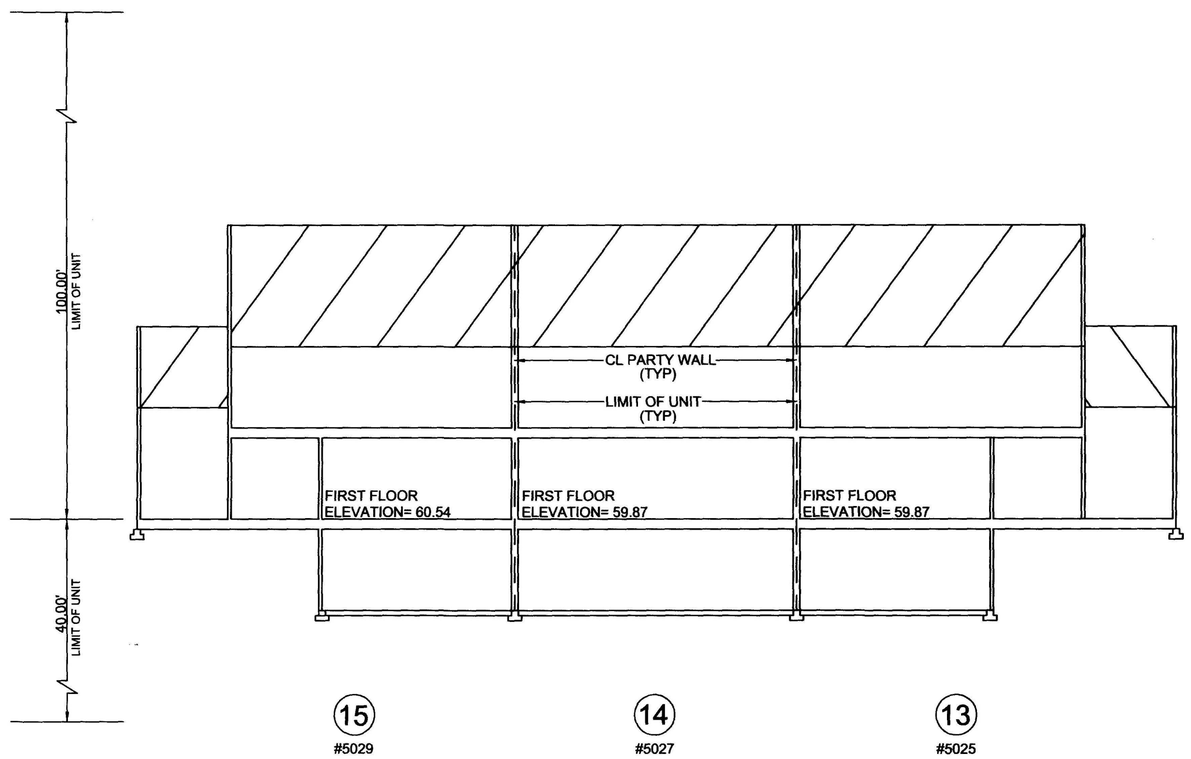

NOTE: ELEVATIONS ARE BASED ON NGVD DATUM OF 1929
(MEAN SEA LEVEL)

SHEET No. 3 OF 3

RECORDING STAMP	SURVEYOR'S SEAL
Rec'd for Record 9/13/05 at 2:23 o'clock P M Same day recorded in Liber JJR No. 14 Folio 52 one of the Condominium Plat Records of Harford Co., Md. and examined per James J. Reilly, Clerk	STATE OF MARYLAND JAMES HENRY HUNT No. 21106 PROFESSIONAL LAND SURVEYOR James H. Hunt #21106 9-08-2005

CONDOMINIUM PLAT PHASE 5

THE VILLAS AT HOLLYWOODS CONDOMINIUM

OWNER:
NVR, INC.
8019 CORPORATE DRIVE, SUITE A
BALTIMORE, MARYLAND 21236

FIRST ELECTION DISTRICT — HARFORD COUNTY, MARYLAND

GEORGE WILLIAM STEPHENS, JR. and ASSOCIATES, INC.

CONSULTING ENGINEERS and LAND SURVEYORS
4692 MILLENNIUM DRIVE, SUITE 100
BELCAMP, MARYLAND 21017
(410) 297-2340

SCALE: 1"=10'	DATE: SEPTEMBER 6, 2005	DRAWN: RRM	CHECKED: JJH	JOB No. 10109

belair\10109\scad\surveys\condo\phase5\10109ph5sht3.dwg

P112097 MSA SSW1246-10061-3

3/3

Maryland State Archives