Filed 5-1-09 S.V.H. 231/6

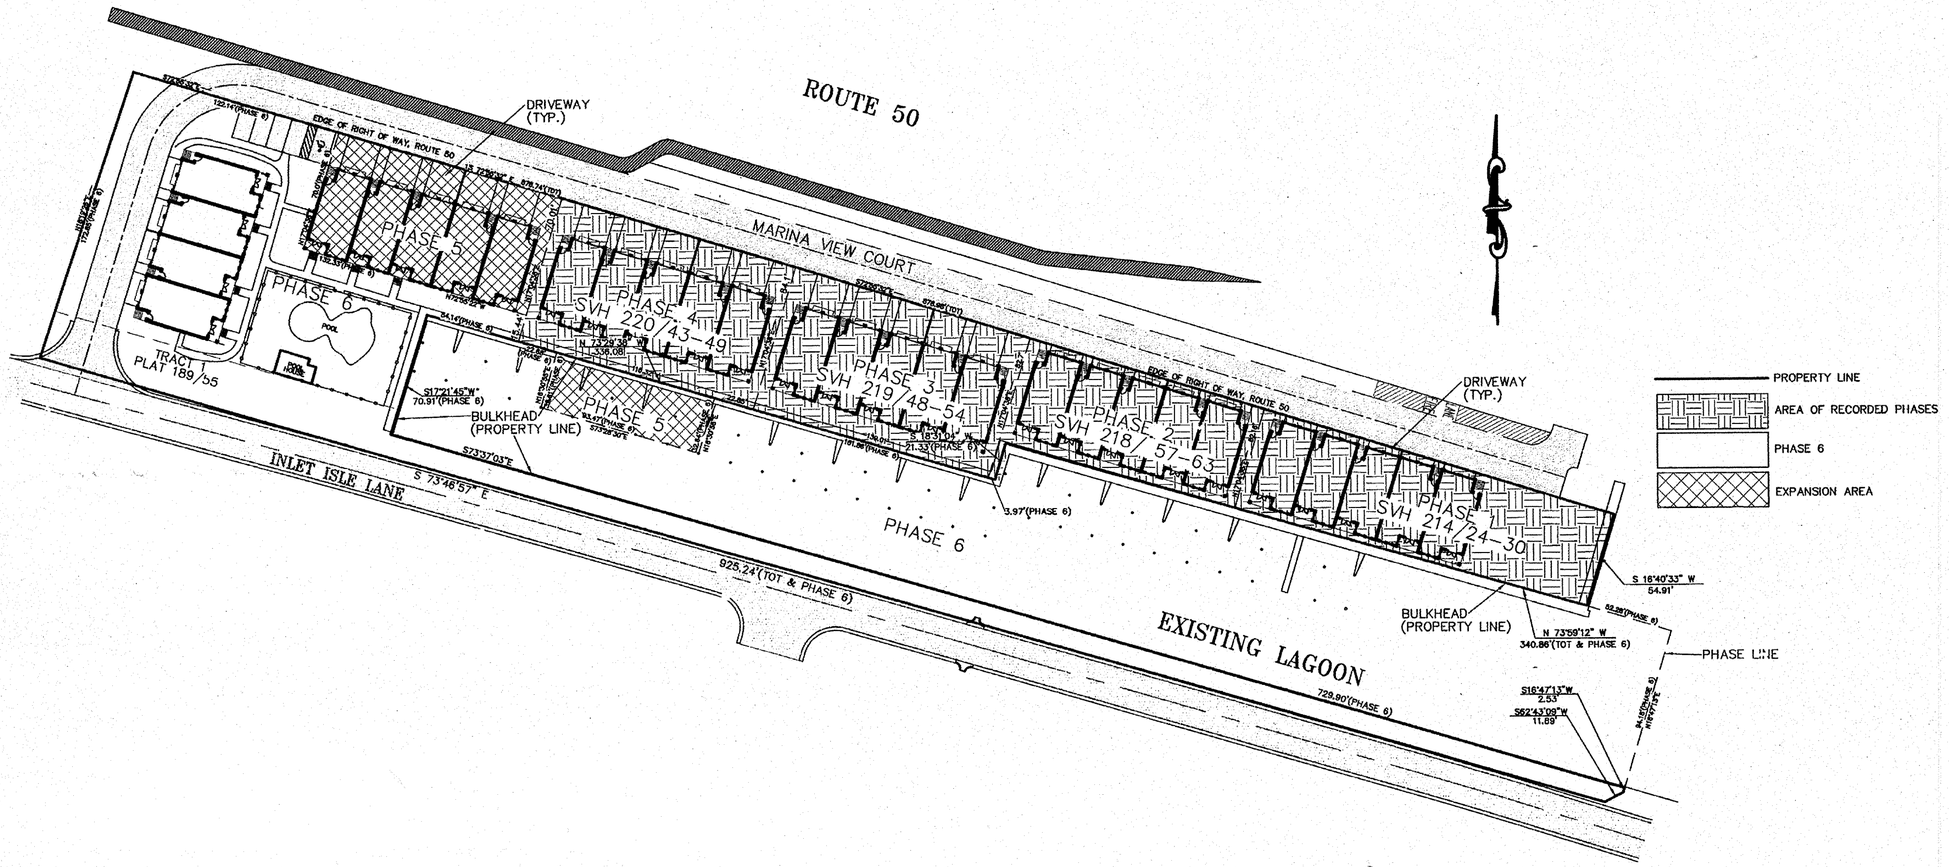

GRAPHIC SCALE

60 0 20 40 60

Scale in Feet

Date Plotted 4/20/09

Soulé & Associates, P.C. expressly reserves its common law copyright and other property rights in these plans. These plans are not to be reproduced, changed, or copied in any form or manner whatsoever, nor are they to be assigned to any third party, without first obtaining the express written permission and consent of Soulé & Associates, P.C.

SOULÉ & ASSOCIATES, P.C.
ENGINEERING / SURVEYING / PLANNING
122 ARLINGTON ROAD
ARLINGTON BUSINESS CENTER
SALISBURY, MARYLAND 21801
(410) 742-7797

REVISIONS	
Date	Issued for

CONDOMINIUM PLAT FOR VILLAS AT INLET ISLE CONDOMINIUM

PHASING PLAN

MARINA VIEW COURT
TENTH TAX DISTRICT
WORCESTER COUNTY, MARYLAND

STATE OF MARYLAND
WILLIAM BRUCE WAGNER
470
REGISTERED PROPERTY LINE SURVEYOR

Surveyed By	Drawn By
DE	MCS
Date	Job No.
APRIL 2009	06-091

Sheet No. 2 OF 9

P163101 HJA. 554, 1257, 8319-2

Maryland State Archives