Filed 6-25-09 S.V.H. 231/45

CONDOMINIUM PLAT
PHASE 5
THE GARDEN CONDOMINIUM II AT SUNSET ISLAND
OCEAN CITY, MARYLAND

MARYLAND STATE PLANE
PER PLAT SVH 181/62

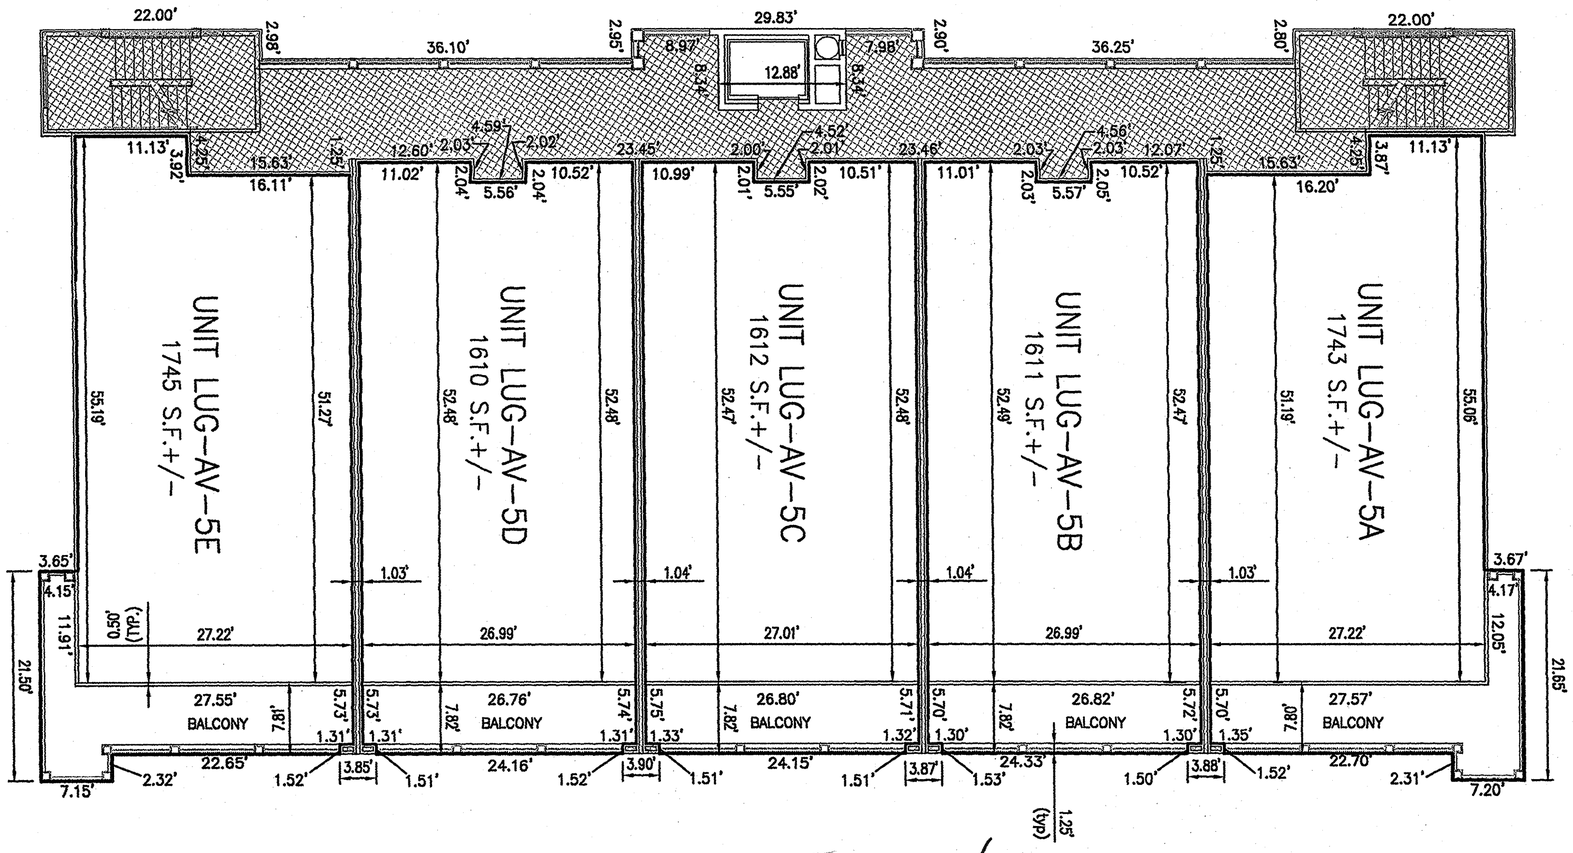

STATE OF MARYLAND
ROBERT ERNEST RIEHM, JR.
REG. No. 594
PROPERTY LINE SURVEYOR
6/18/09

SHEET 6 OF 7

LEGEND

LIMITED COMMON ELEMENT

GENERAL COMMON ELEMENT

GRAPHIC SCALE
0' 10' 20' 30'
1" = 10'

FIFTH FLOOR PLAN			
SCALE	1"=10'	DATE	JUNE 15, 2009
DEED REF.	SVH 5126/569	REVISION DATE	
PLAT REF.	181/62	SUBD.	SUNSET ISLAND
COUNTY	WORCESTER	DISTRICT	TENTH
TAX MAP	114	ZONING	BMUD
F.I.R.M. MAP NO.	245207 0002 F	FLOOD HAZARD ZONE A6	
PROJ. NO.	D 2020108		

McCRONE
ENGINEERING ▫ ENVIRONMENTAL SCIENCES
LAND PLANNING & SURVEYING ▫ CONSTRUCTION SERVICES
119 NAYLOR MILL ROAD
BLDG 1, SUITE 6
SALISBURY, MARYLAND
(410) 548-1492
www.mccrone-inc.com

COPYRIGHT 2009

ANNAPOLIS – CENTREVILLE – ELKTON – SALISBURY – DOVER – RICHMOND

P163321 MSA SSU 1257 8332-6