Filed 8-20-09 S.V.H. 232/11

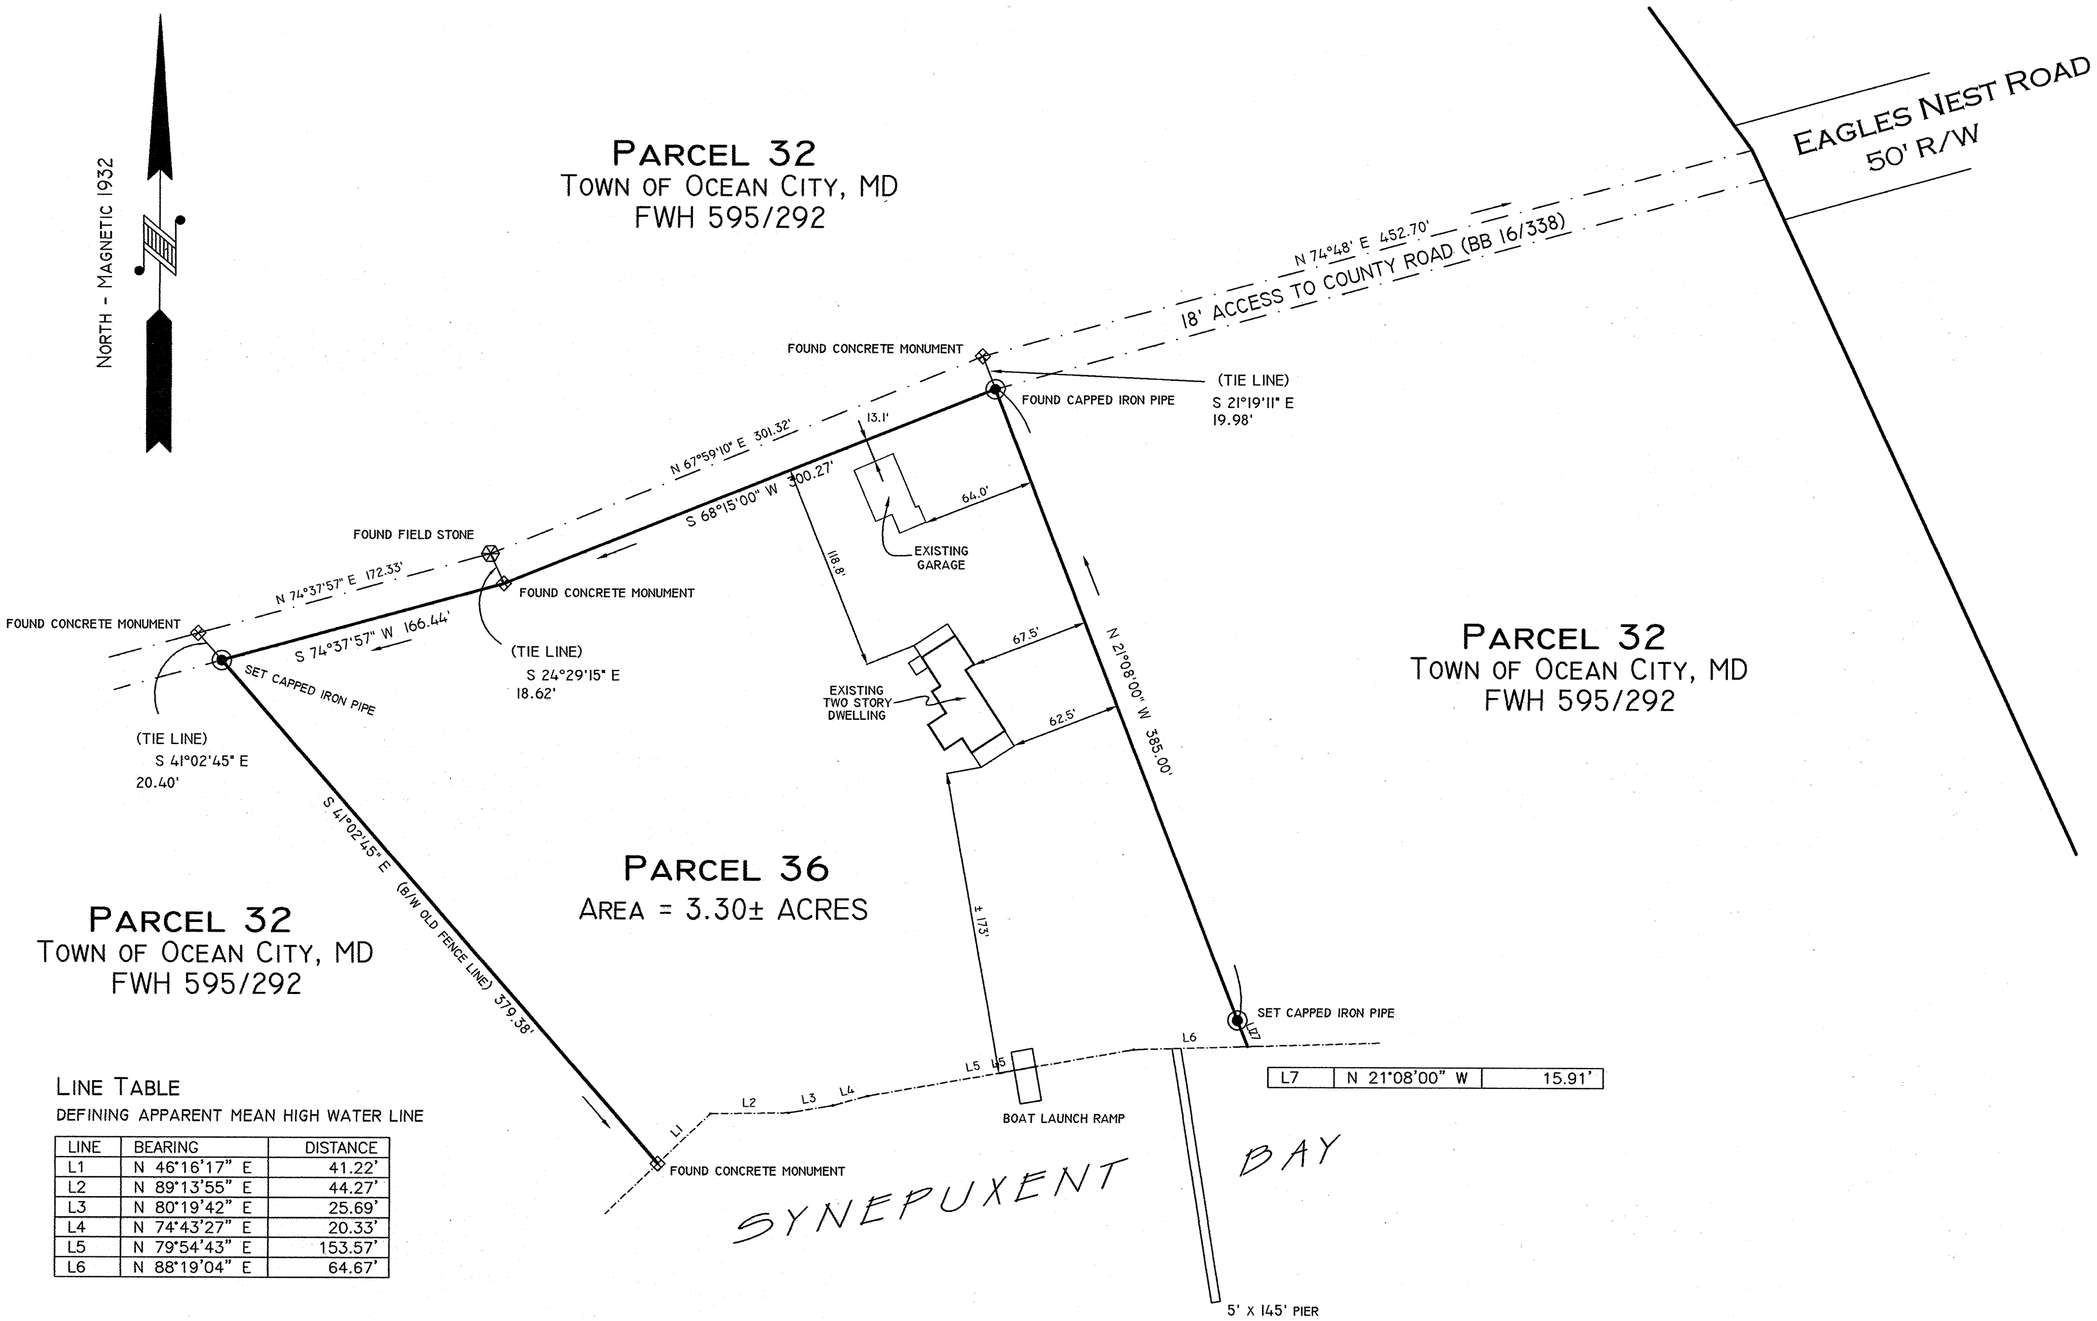

L7	N 21°08'00" W	15.91'

LINE TABLE

DEFINING APPARENT MEAN HIGH WATER LINE

LINE	BEARING	DISTANCE
L1	N 46°16'17" E	41.22'
L2	N 89°13'55" E	44.27'
L3	N 80°19'42" E	25.69'
L4	N 74°43'27" E	20.33'
L5	N 79°54'43" E	153.57'
L6	N 88°19'04" E	64.67'

OCEANBAY SURVEYS, INC.
"LAND SURVEYORS & CONSULTANTS"
SERVING MARYLAND AND DELAWARE
10013 CAREY ROAD BERLIN, MD 21811
VOICE: 410.251.0638 FAX: 410.641.2625

DATE: 08-11-09 DWN BY: RLG SCALE: 1= 60' JOB #: 09-079

STATE OF MARYLAND JOHN LEE GILLISS, JR. #10933 REGISTERED PROFESSIONAL LAND SURVEYOR

© Oceanbay Surveys, Inc. expressly reserves its common law copyright and other property rights in these plans. These plans are not to be reproduced, changed or copied in any form or manner whatsoever, nor are they to be assigned to any third party, without first obtaining the express written permission and consent of Oceanbay Surveys, Inc.

NO.	DATE	DESCRIPTION	BY

PLAT OF SURVEY

LANDS OF

Charles A. and Linda F. Dondero

PARCEL 36, MAP 33, DISTRICT 10
WORCESTER COUNTY, MARYLAND

SHEET PS 1 OF 1

MSA SSU 1257 8355

P165017

Maryland State Archives