Filed 12-14-09 S.V.H. 233/3

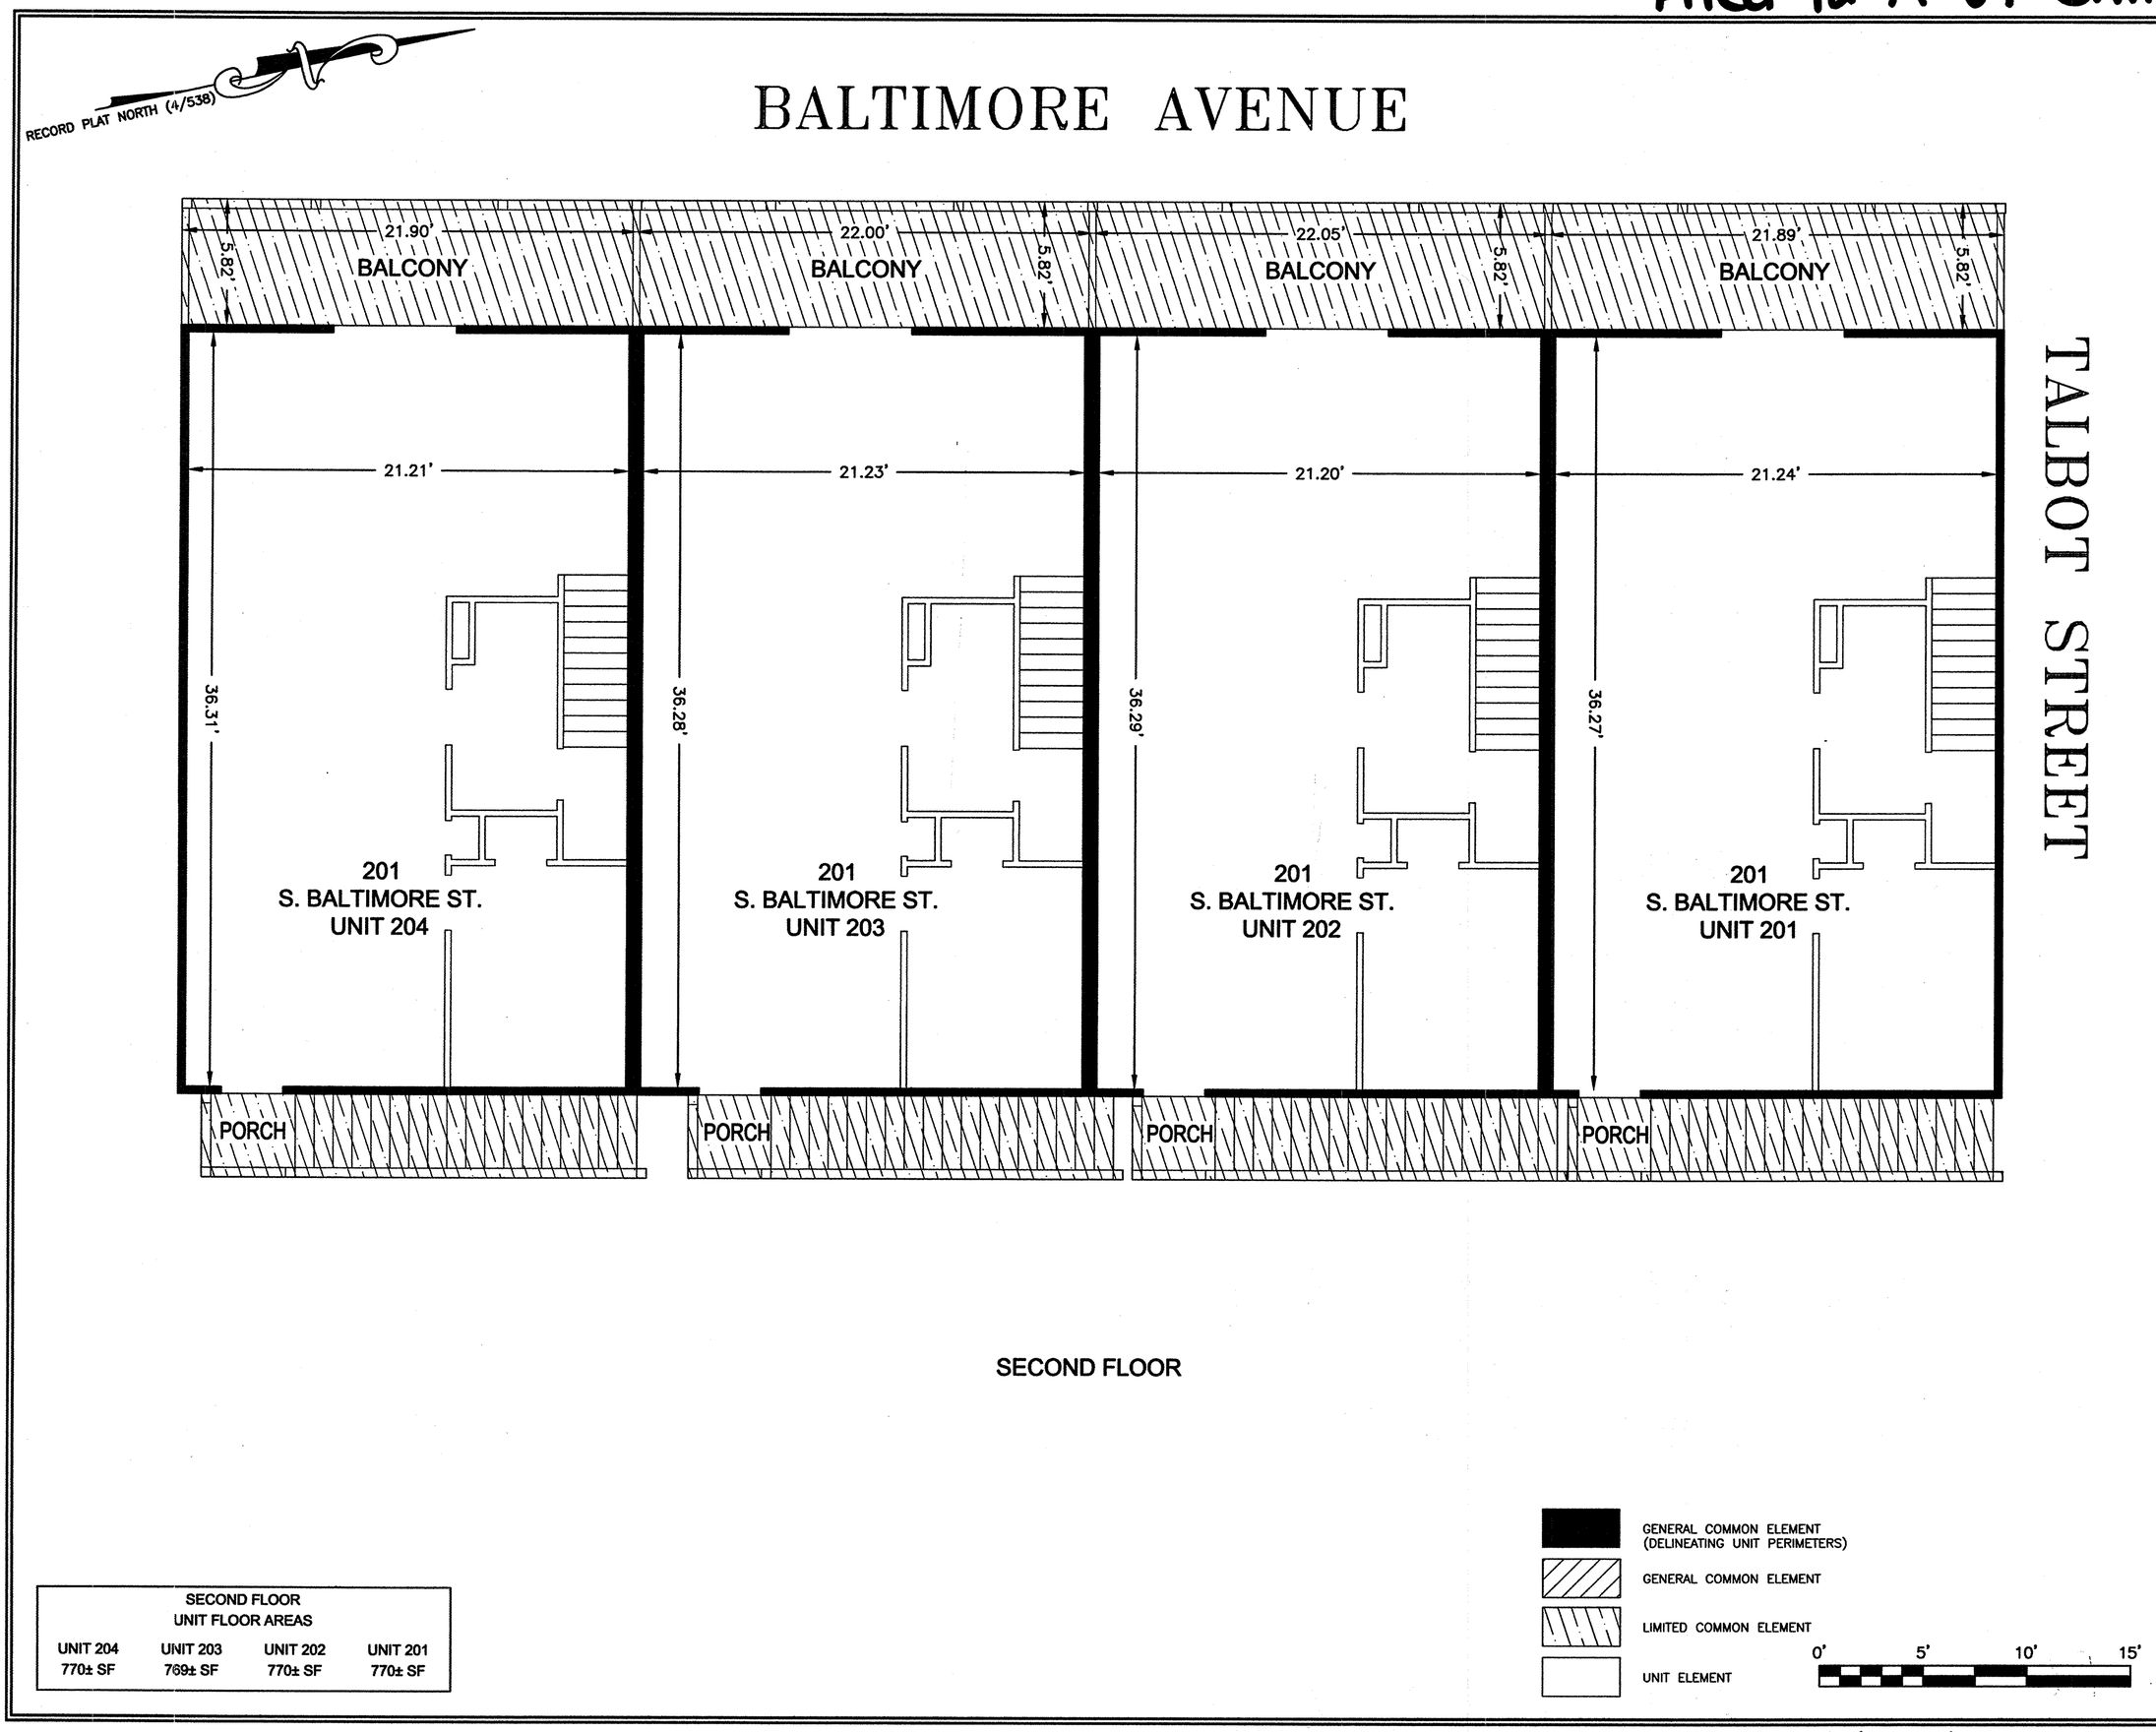

SECOND FLOOR UNIT FLOOR AREAS			
UNIT 204	UNIT 203	UNIT 202	UNIT 201
770± SF	769± SF	770± SF	770± SF

Fuller Hall & ASSOCIATES, INC.
3003 MERRITT MILL ROAD
SALISBURY, MARYLAND 21804
PHONE: 410-572-8833
FAX: 410-341-3970
ENGINEERING SURVEYING PLANNING

REVISIONS	
DATE	REVISED FOR:
10/15/07	UNIT NUMBERS

BOARD'S EDGE VILLAS CONDOMINIUM

201 SOUTH BALTIMORE STREET
OCEAN CITY - TENTH TAX DISTRICT
WORCESTER COUNTY, MARYLAND

SECOND FLOOR CONDO PLAN

DRAWN BY: J.D.F.	DATE: 7-25-07
JOB NUMBER: 2006-021	3 OF 5
SCALE: 1" = 5'	

Maryland State Archives

P170975 MSA SSU 1257 8341-3