Filed 12-14-09 S.V.N. 233/4

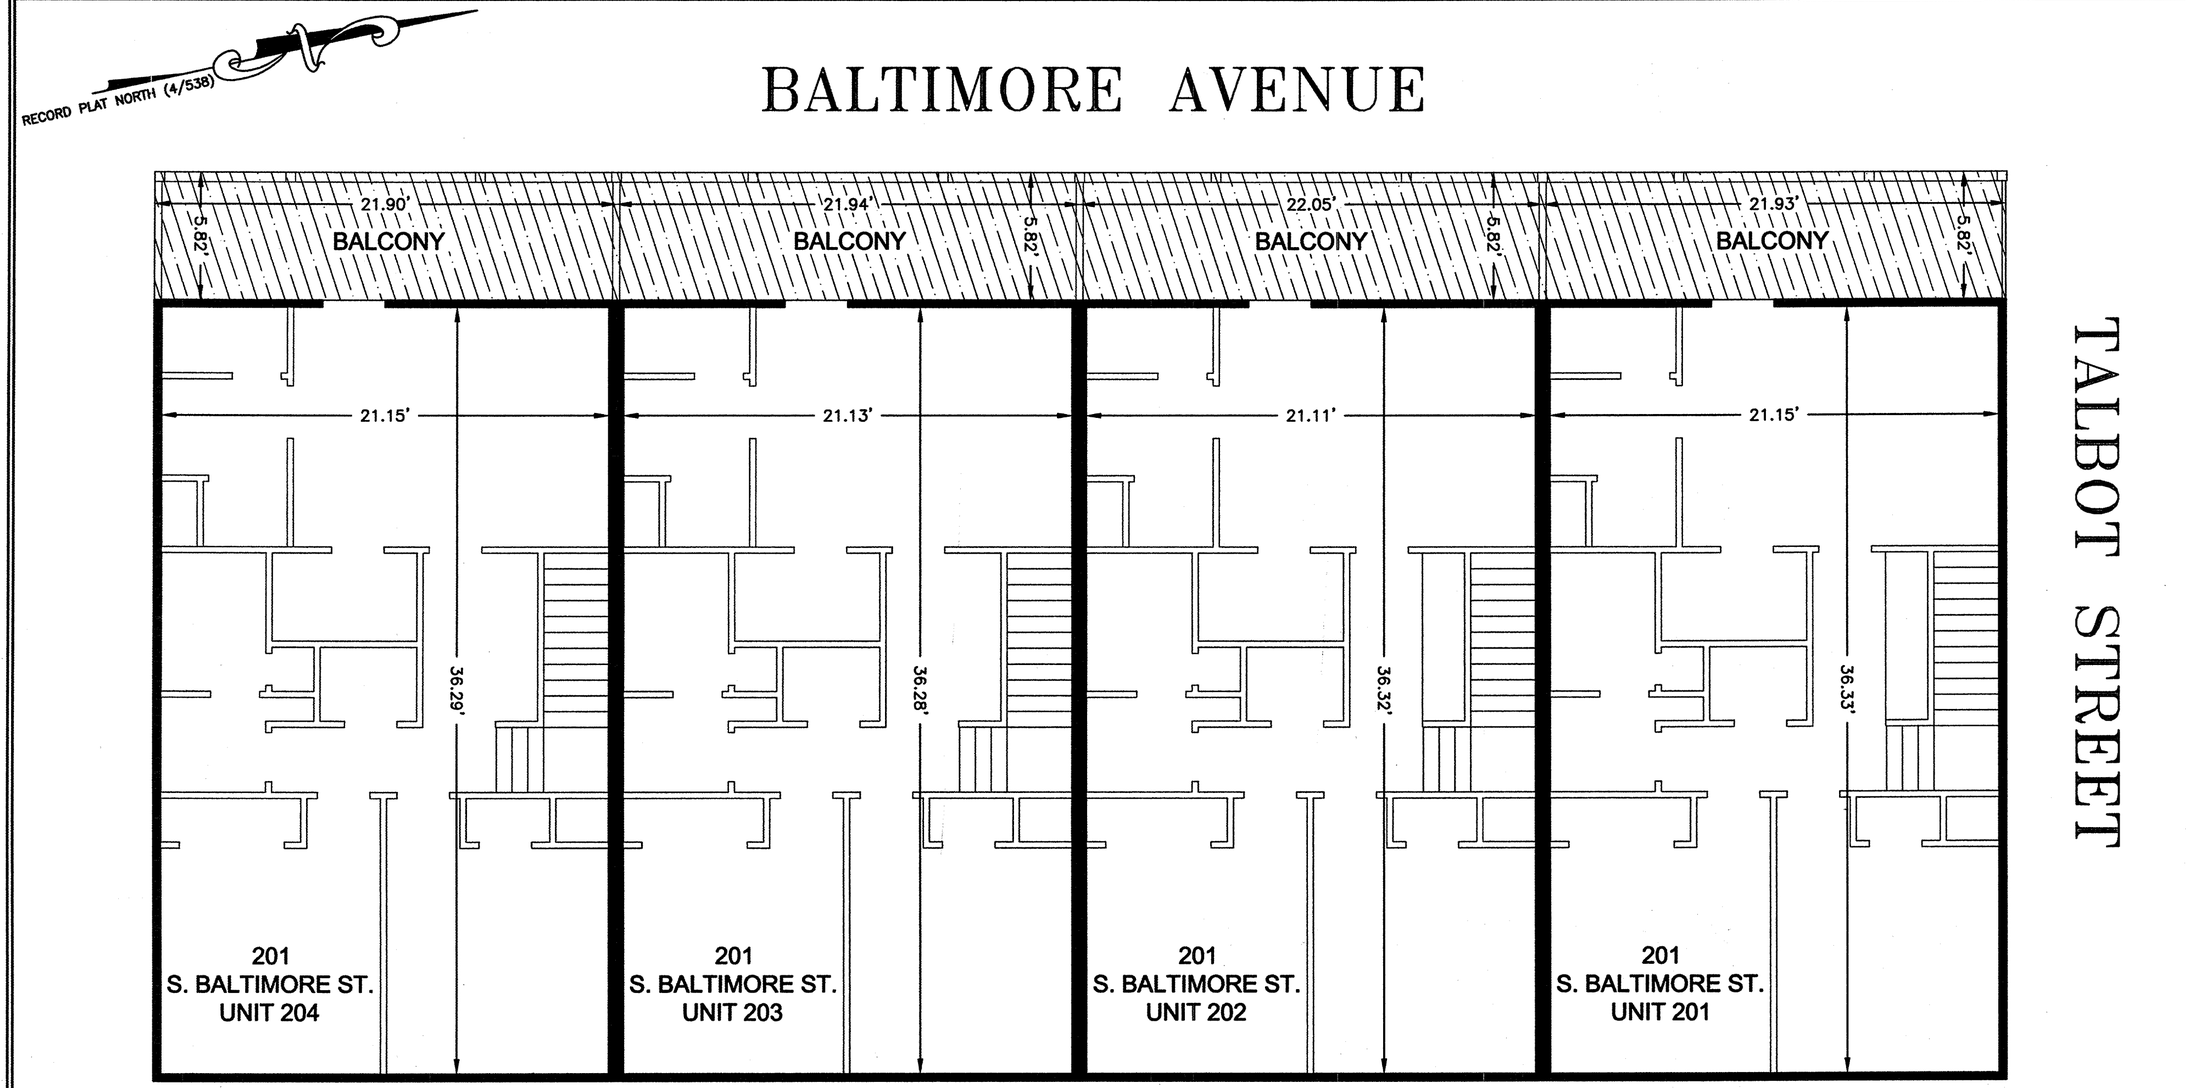

THIRD FLOOR

GENERAL COMMON ELEMENT (DELINEATING UNIT PERIMETERS)

GENERAL COMMON ELEMENT

LIMITED COMMON ELEMENT

UNIT ELEMENT

0' 5' 10' 15'

THIRD FLOOR UNIT FLOOR AREAS			
UNIT 204	UNIT 203	UNIT 202	UNIT 201
759± SF	761± SF	775± SF	775± SF

Fuller Hall & ASSOCIATES, INC.
3003 MERRITT MILL ROAD
SALISBURY, MARYLAND 21804
PHONE: 410-572-8833
FAX: 410-341-3970
ENGINEERING SURVEYING PLANNING

REVISIONS	
DATE	REVISED FOR:
10/15/07	UNIT NUMBERS

BOARD'S EDGE VILLAS CONDOMINIUM

201 SOUTH BALTIMORE STREET
OCEAN CITY - TENTH TAX DISTRICT
WORCESTER COUNTY, MARYLAND

THIRD FLOOR CONDO PLAN

DRAWN BY: J.D.F.	DATE: 7-25-07
JOB NUMBER: 2006-021	4 OF 5
SCALE: 1" = 5'	

Maryland State Archives
MSA SSU 1257 83914
P170976