Filed 12/23/09 SVH 233/8

CURVE TABLE						
CURVE	RADIUS	ARC LENGTH	TANGENT	DELTA	CHD. BEARING	CHD. LENGTH
C1	2190.00'	270.98'	135.67'	7°05'23"	N 36°33'41" W	270.81'
C2	1800.00'	221.75'	111.01'	7°03'30"	S 38°29'14" E	221.61'
C3	320.00'	124.98'	63.30'	22°22'39"	S 50°33'32" E	124.19'

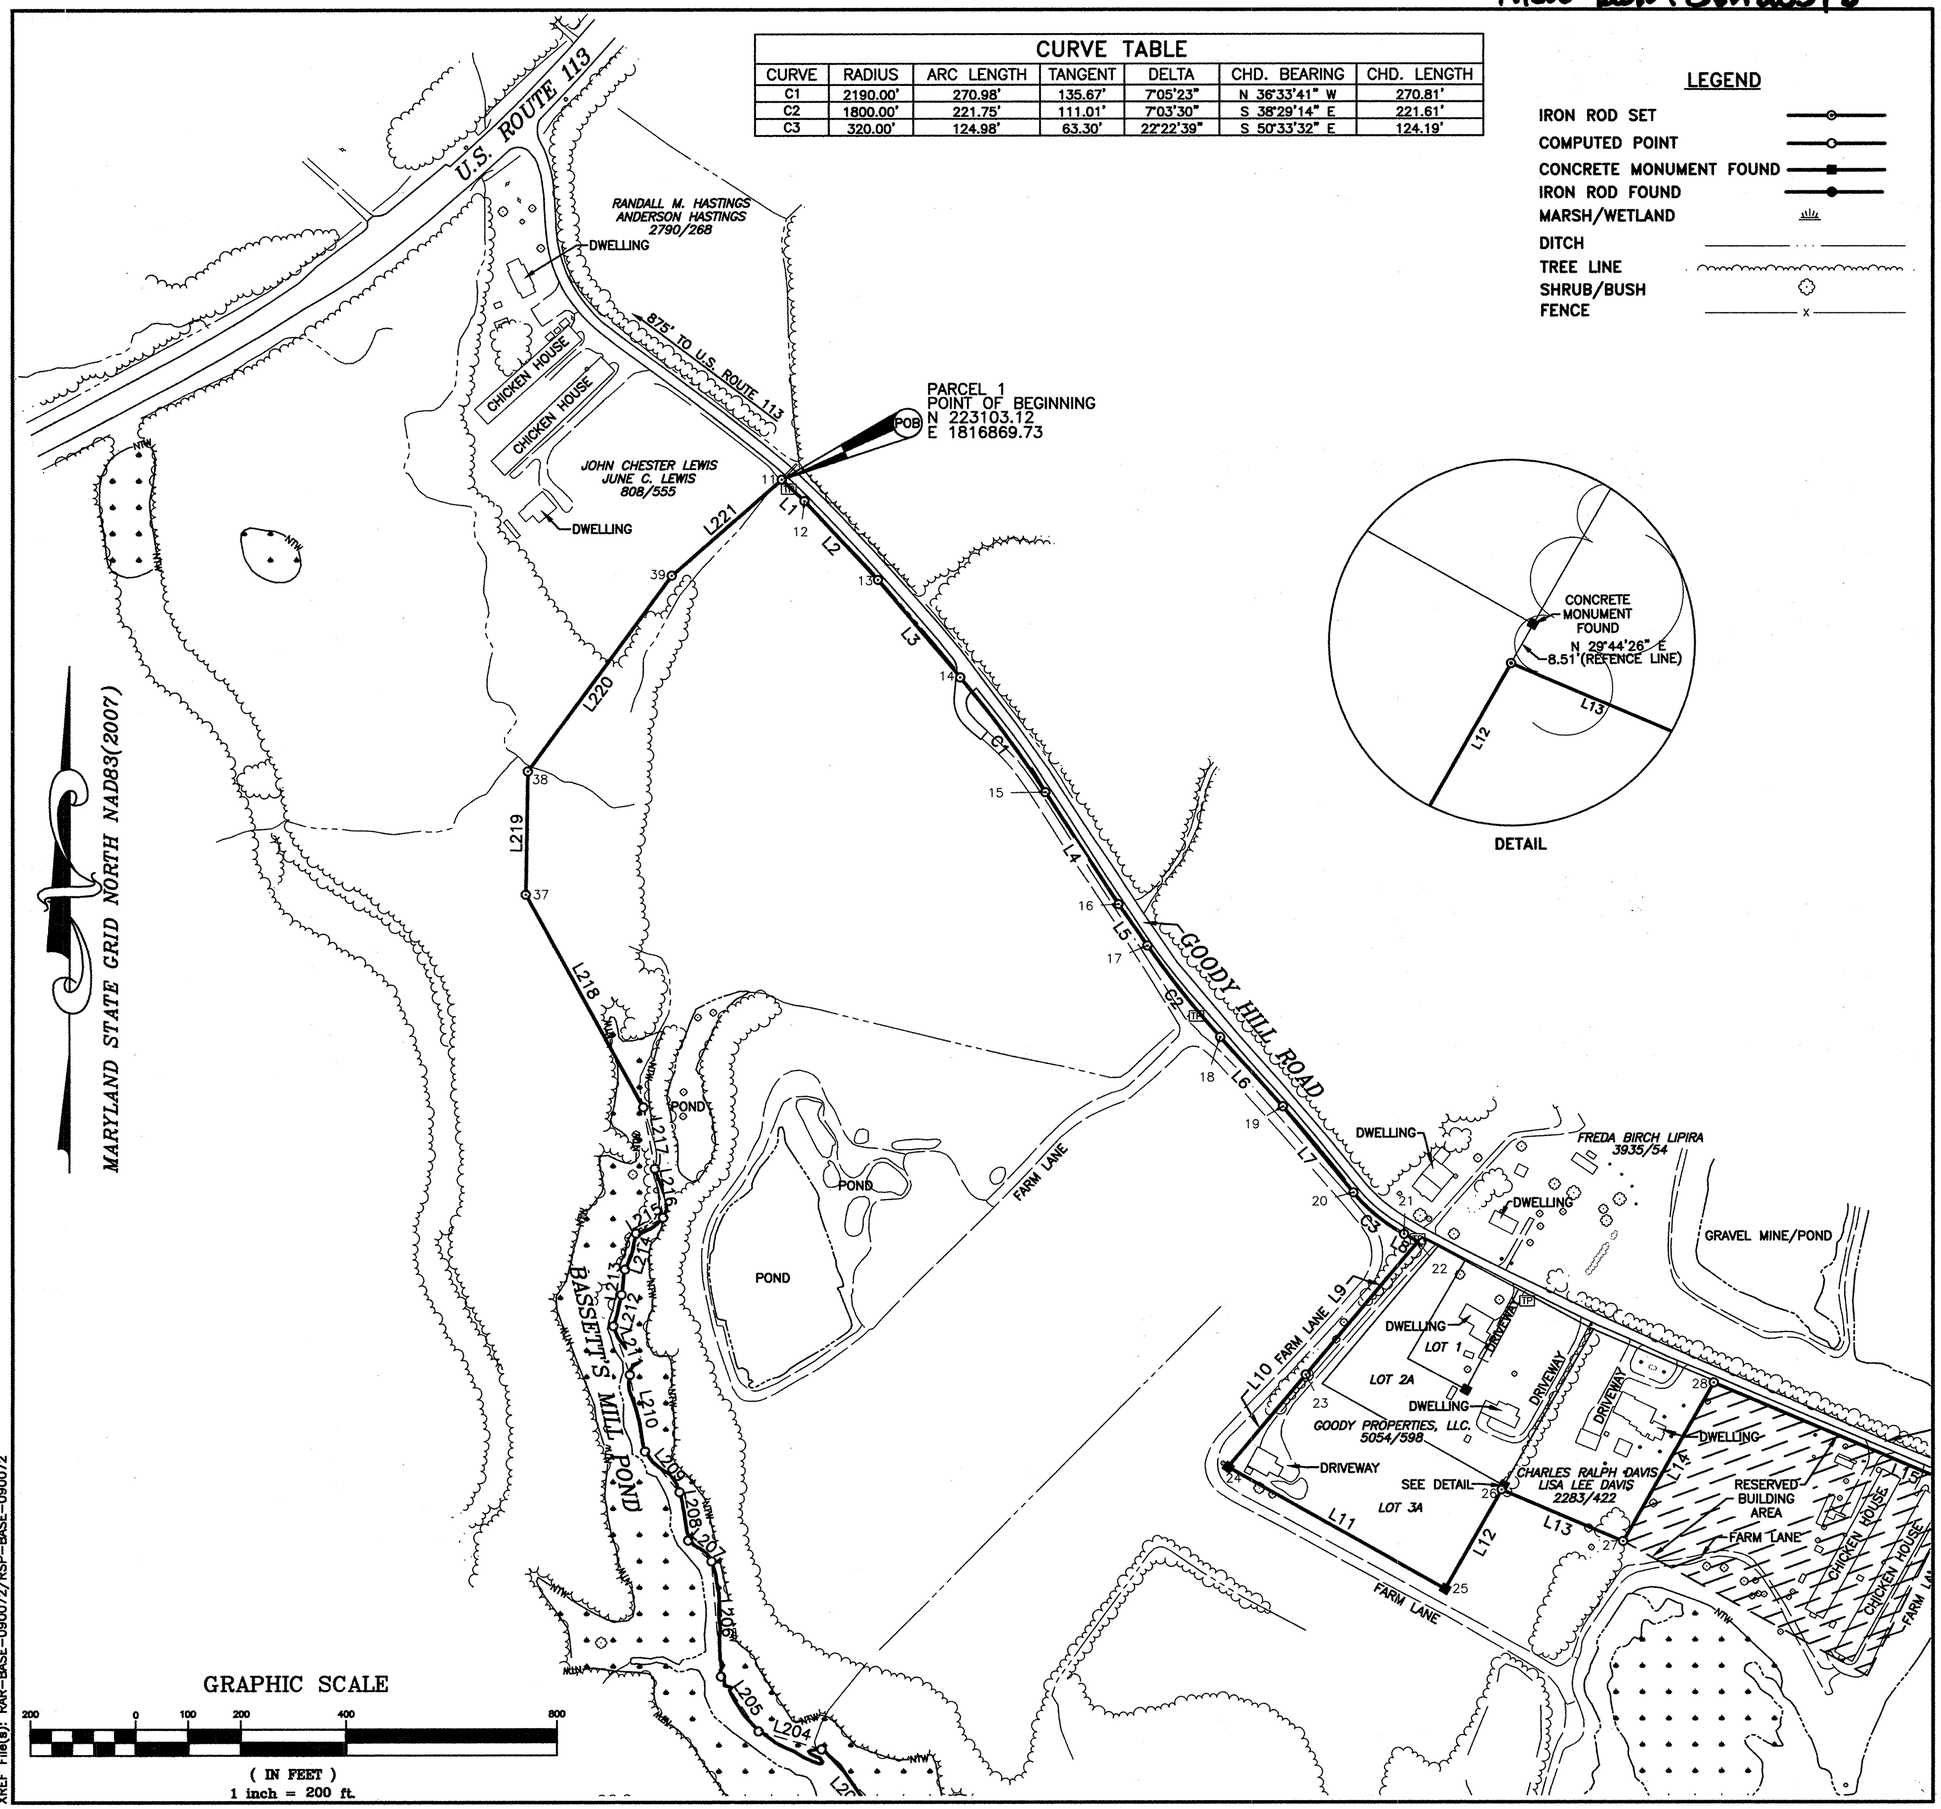

LEGEND

- IRON ROD SET
- COMPUTED POINT
- CONCRETE MONUMENT FOUND
- IRON ROD FOUND
- MARSH/WETLAND
- DITCH
- TREE LINE
- SHRUB/BUSH
- FENCE

REVISIONS			
No.	DATE	DESCRIPTION	BY

Lane Engineering, LLC
Established 1986
Civil Engineers • Land Planning • Land Surveyors
E-mail: mail @ leinc.com
117 Bay St. Easton, MD 21601 (410) 822-8003
15 Washington St. Cambridge, MD 21613 (410) 221-0818
354 Pennsylvania Ave. Centreville, MD 21617 (410) 758-2095

NOT VALID FOR CONSTRUCTION
UNLESS SIGNED AND DATED HERE:

SEAL

STATE OF MARYLAND
JEFFERSON EWELL HUBBARD
No. 363
REGISTERED
PROPERTY LINE SURVEYOR

12/22/09
DATE

BOUNDARY SURVEY

ON THE LANDS OF

ROBERT J. BASSETT & CONNIE L. BASSETT

IN THE THIRD TAX DISTRICT
WORCESTER COUNTY, MARYLAND
TAX MAP 41 GRID 20 PARCEL 31

ISSUED FOR:	DATE:	BY:
SUBMITTED TO CLIENT	5-05-09	JEH
SUBMITTED TO CLIENT	9-23-09	JEH
SUBMITTED TO CLIENT	10-12-09	JEH
RECORDING	12-22-09	JEH

SHEET No. 2 OF 7	DATE: 4-22-2009
SCALE: 1" = 200'	JOB No. 090072
	FILE No. C543

© LANE ENGINEERING, LLC

Date: 12/22/2009 - 3:04pm User: jhubbard Project Manager-JEH
Drawing Path: J:\2009\0000\090072\CadData\Dwg\VLD-PLTS-090072.dwg
XREF File(s): RAR-BASE-090072/RSP-BASE-090072

Maryland State Archives

P170980 MSA SSU 1257 8393-2