Filed 1-14-11 S.V.H. 235/23

# BOUNDARY SURVEY

LANDS OF
R & F MILLER FAMILY LIMITED PARTNERSHIP

TAX MAP 10 PARCELS 134 AND 153
FIFTH TAX DISTRICT
WORCESTER COUNTY, MARYLAND

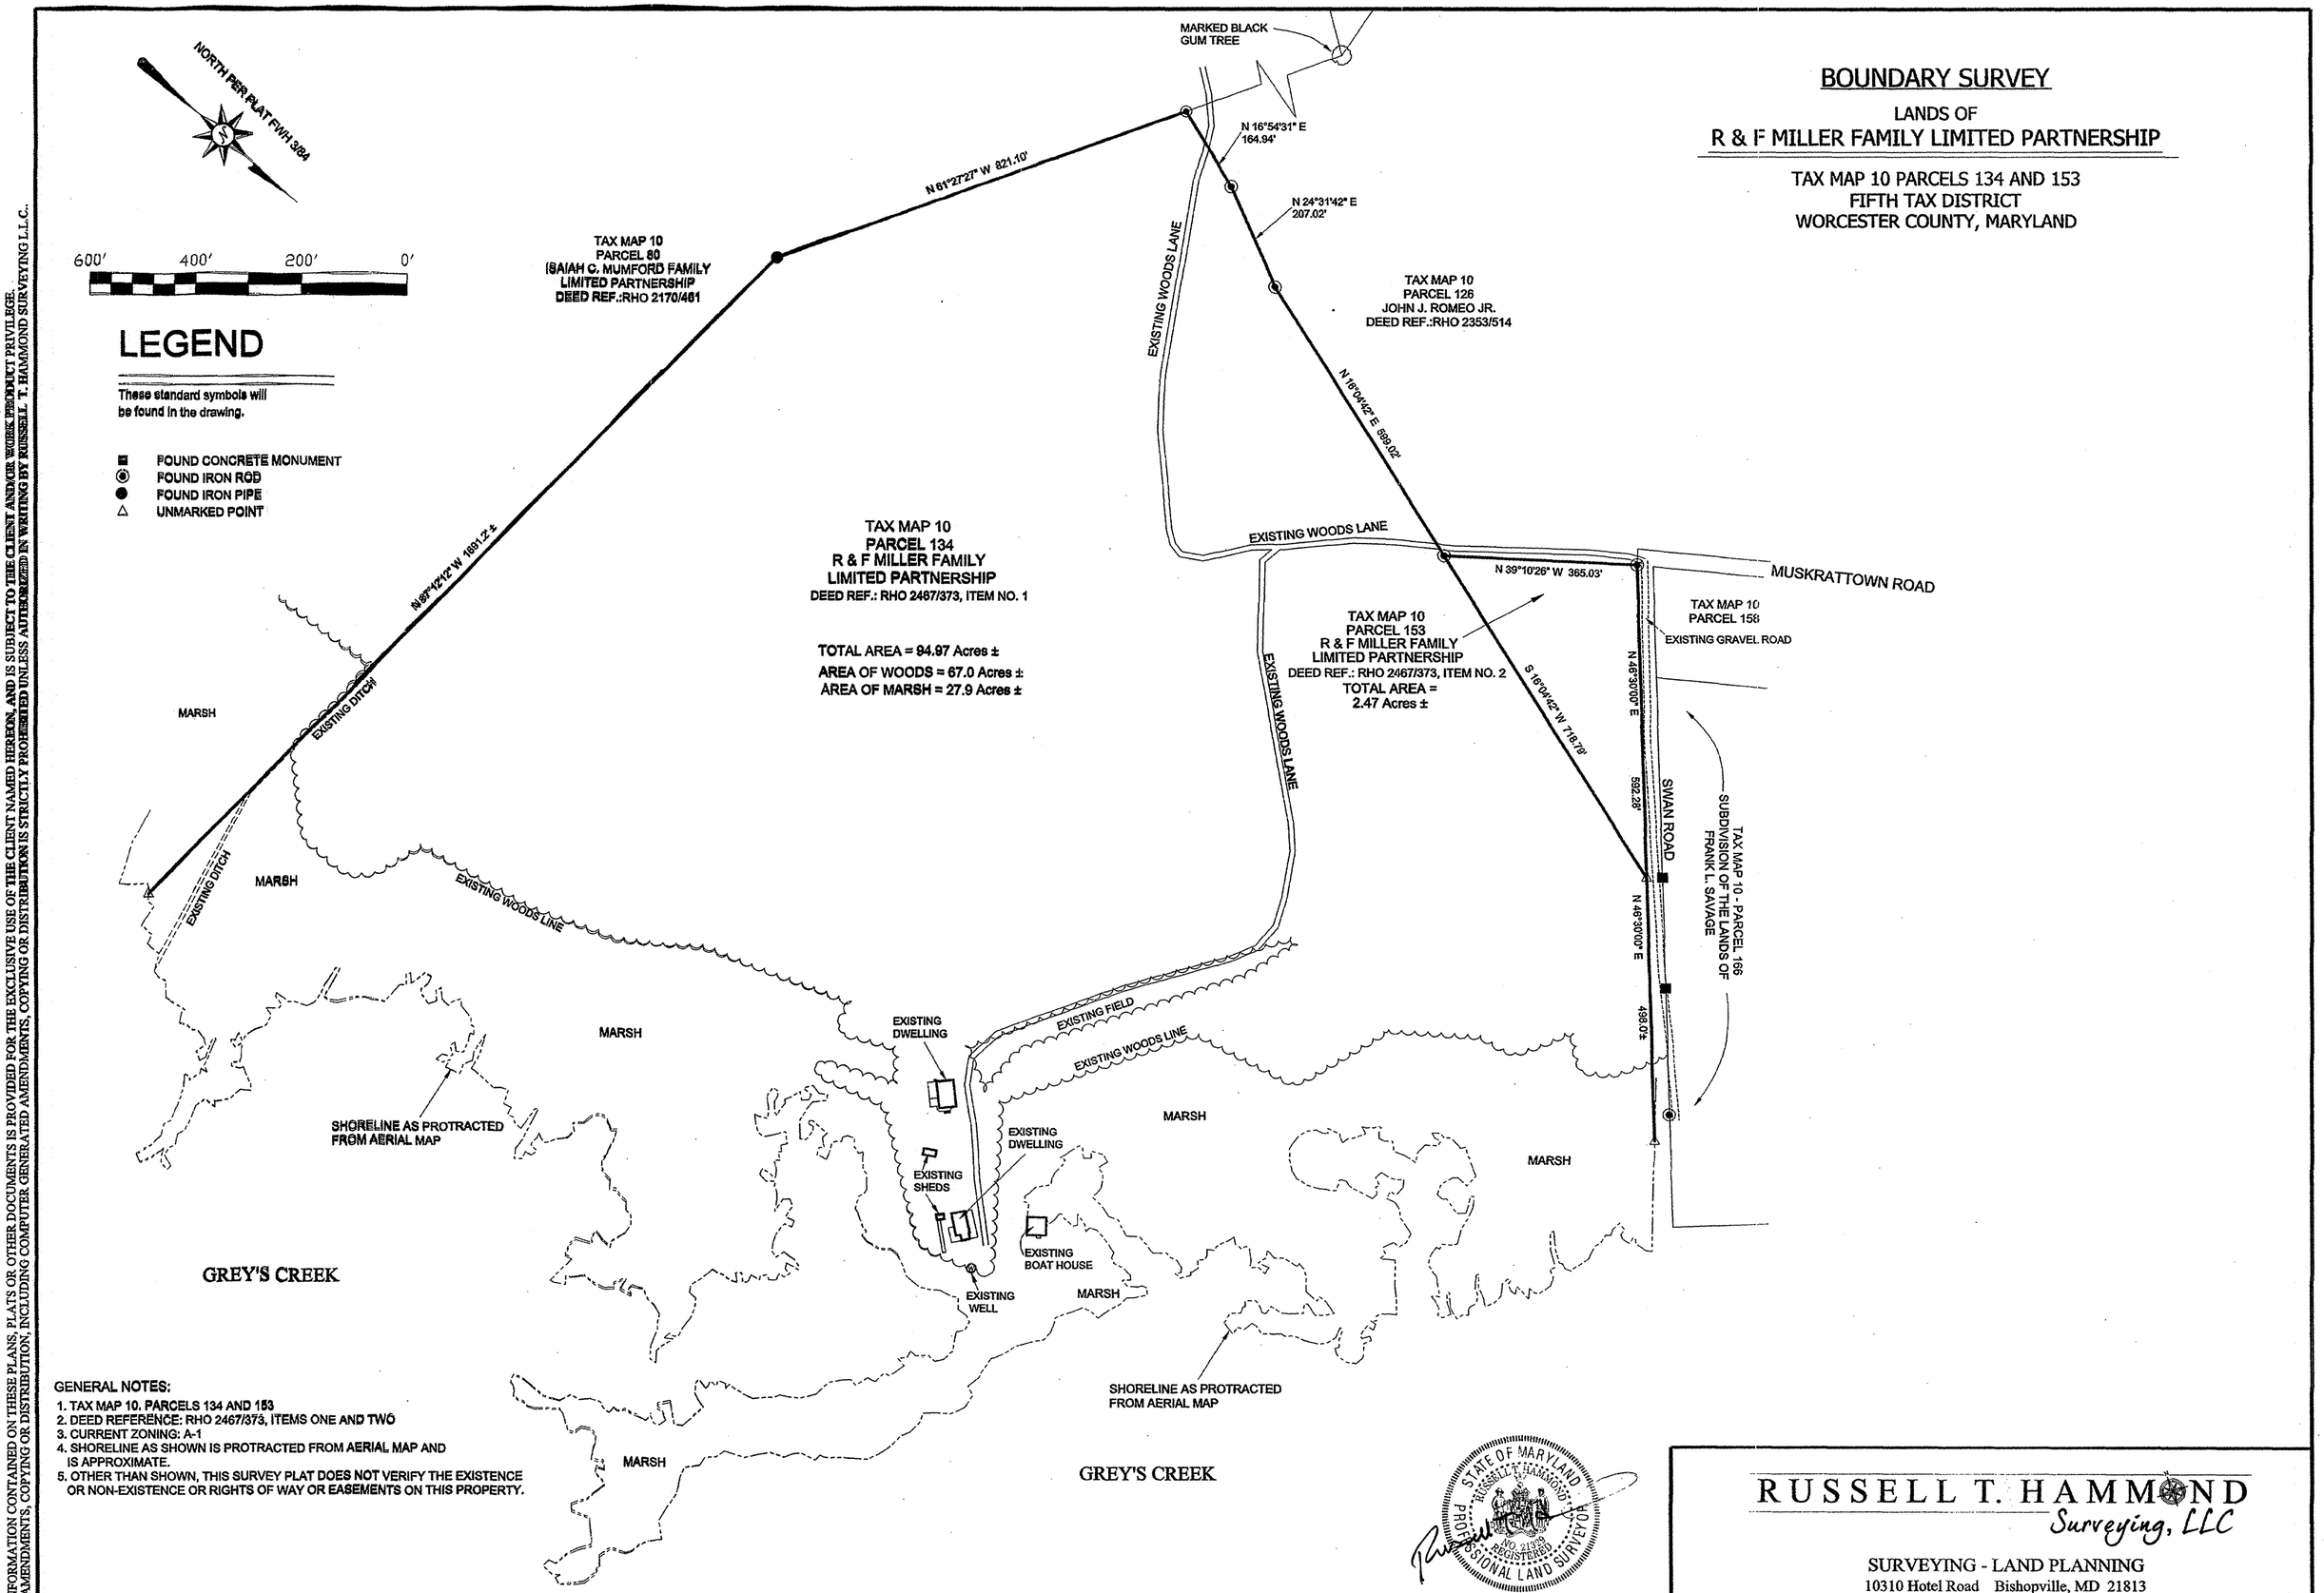


## LEGEND

These standard symbols will be found in the drawing.

- FOUND CONCRETE MONUMENT
- FOUND IRON ROD
- FOUND IRON PIPE
- UNMARKED POINT

GENERAL NOTES:

1. TAX MAP 10. PARCELS 134 AND 153
2. DEED REFERENCE: RHO 2467/373, ITEMS ONE AND TWO
3. CURRENT ZONING: A-1
4. SHORELINE AS SHOWN IS PROTRACTED FROM AERIAL MAP AND IS APPROXIMATE.
5. OTHER THAN SHOWN, THIS SURVEY PLAT DOES NOT VERIFY THE EXISTENCE OR NON-EXISTENCE OR RIGHTS OF WAY OR EASEMENTS ON THIS PROPERTY.

STATE OF MARYLAND
RUSSELL T. HAMMOND
NO. 21318
REGISTERED
PROFESSIONAL LAND SURVEYOR

NOTE: THIS PLAT REFLECTS THE DESCRIPTION OF THE LOT/PARCEL AS NOTED IN THE TITLE OF THIS PLAT, AS SHOWN ON THE RECORD PLAT AND DOES NOT VERIFY THE EXISTENCE OR NON-EXISTENCE OF RIGHTS OF WAY OR EASEMENTS PERTAINING TO THIS PROPERTY OTHER THAN THOSE AS SHOWN ON SAID RECORD PLAT. NO TITLE SEARCH OR COVENANTS PROVIDED OR STIPULATED.


RUSSELL T. HAMMOND
Surveying, LLC
SURVEYING - LAND PLANNING
10310 Hotel Road Bishopville, MD 21813
(410) 352-5674 - (410)726-8076


| | | | | | |
|---|---|---|---|---|---|
| DESIGNED BY | N/A | SURVEYED BY | R.T.H. | FILE # | 2009-0028 |
| DRAWN BY | R.T.Hammond | DATE | 10/07/2009 | SHEET 1 OF 1 | |
| CHECKED BY | R.T.Hammond | SCALE | 1" = 200' | | |


THE INFORMATION CONTAINED ON THESE PLANS, PLATS OR OTHER DOCUMENTS IS PROVIDED FOR THE EXCLUSIVE USE OF THE CLIENT AND/OR WORK PRODUCT PRIVILEGE. ANY AMENDMENTS, COPYING OR DISTRIBUTION, INCLUDING COMPUTER GENERATED AMENDMENTS, COPYING OR DISTRIBUTION IS STRICTLY PROHIBITED UNLESS AUTHORIZED IN WRITING BY RUSSELL T. HAMMOND SURVEYING L.L.C.



Maryland State Archives


MSA SSU 12578479
P185092