WCL 96/49

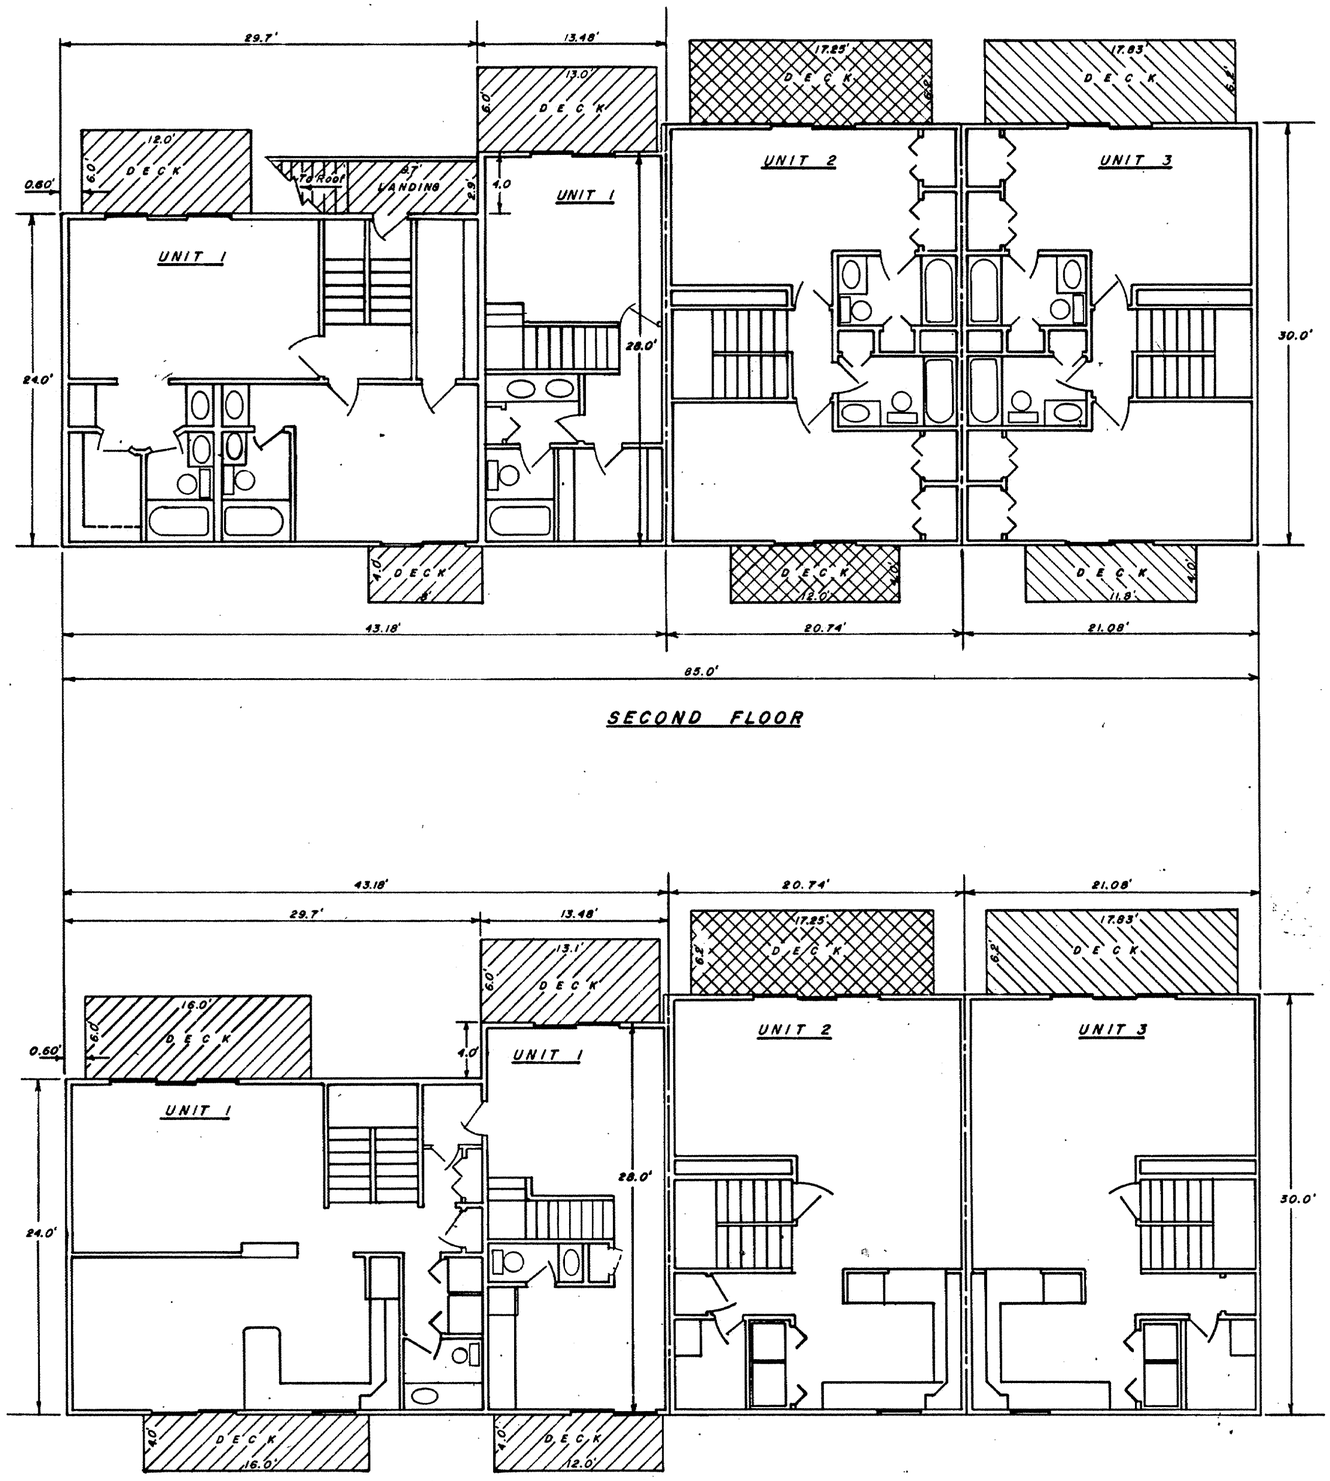

AREA IN SQUARE FEET OF SECOND FLOOR		
Unit	Unit Area	Limited Common Area
1	1090.20	231.6
2	622.20	154.95
3	632.40	157.75

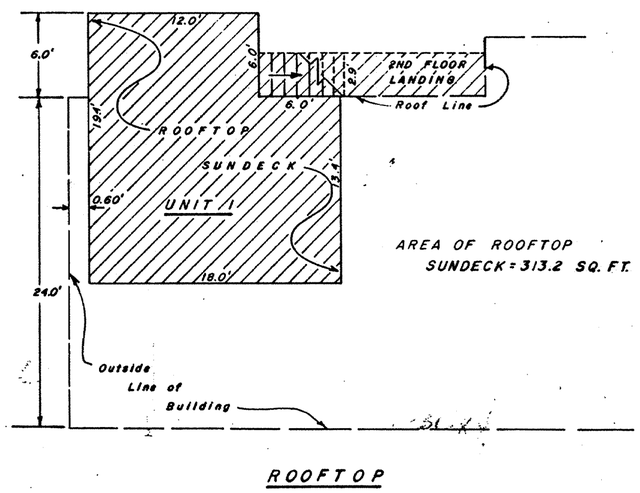

AREA OF ROOFTOP SUNDECK = 313.2 SQ. FT.

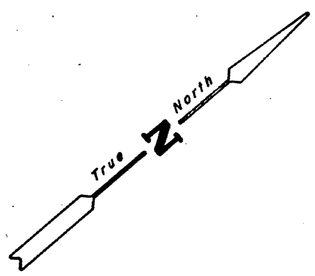

AREA IN SQUARE FEET OF FIRST FLOOR		
Unit	Unit Area	Limited Common Area
1	1090.20'	286.60
2	622.20'	106.95
3	632.40'	110.55

FIRST FLOOR

L. E. BUNTING, JR.
MARYLAND & VIRGINIA
LAND SURVEYING
6 MANKLIN COURT
BERLIN, MARYLAND 21811
301-641-7700

Md HR 47603-3

LA WATER WAYE CONDOMINIUM

Lots 12 & 13, Block 130
Fenwick, Maryland

Tenth Election District
Worcester County, Maryland

Scale; 1/8" = 1'-0"	Date; 6/27/84
Job No; 1113/84	Drawn by; B.G.

Sheet 3 of 3

P185248

MSA SSU 1257 8483-3

Maryland State Archives