Maryland State Archives

WCL 96/74

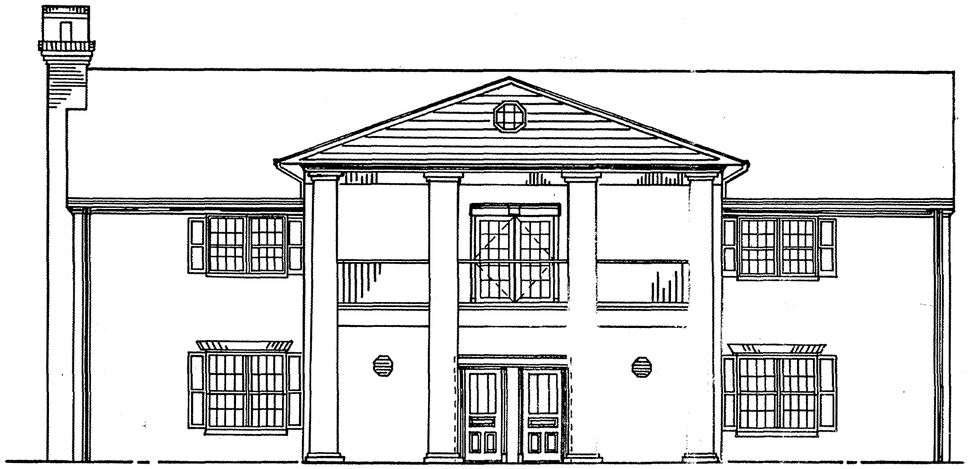

ROOF PEAK ELEVATION = 39.81'

UNDERSIDE OF ROOF TRUSS ELEVATION = 32.10'

SECOND FINISHED FLOOR CEILING ELEVATION = 28.98'

SECOND FINISHED FLOOR ELEVATION = 20.98'

UNDERSIDE OF SECOND FLOOR JOIST ELEVATION = 19.31'

FIRST FLOOR FINISHED FLOOR ELEVATION = 10.40'

NORTH ELEVATION BLDG. H

SCALE= 1/8" = 1'-0"

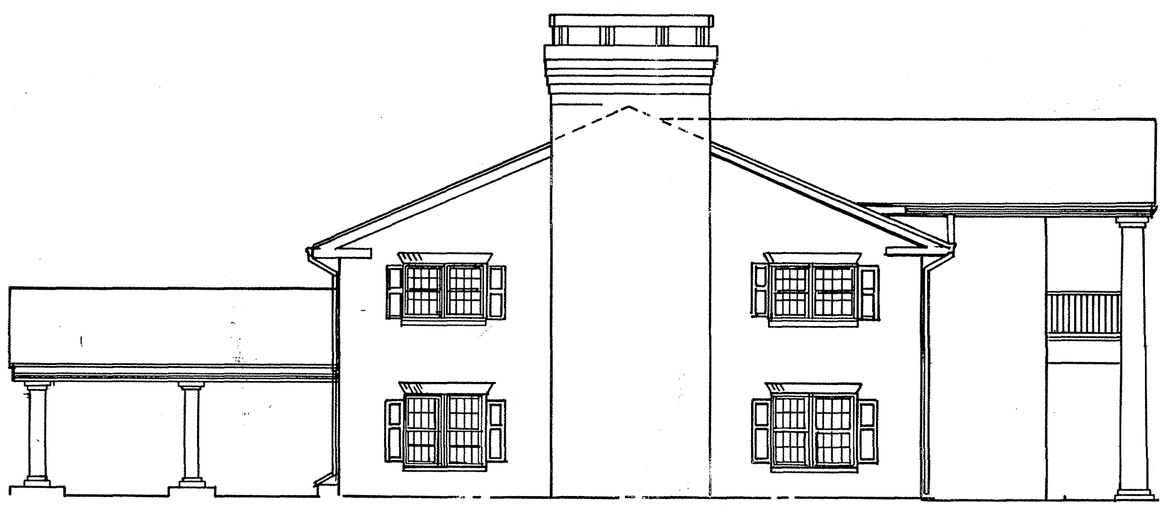

EAST ELEVATION BLDG. H

SCALE: 1/8" = 1'-0"

NOTE
ELEVATIONS BASED ON MEAN LOW WATER
ATLANTIC OCEAN (1929 DATUM)

© LOEWER & ASSOCIATES
ENGINEERS, SURVEYORS AND REAL ESTATE
301-641-4041
RFD 4 BOX 169 BERLIN, MARYLAND 21811

WILLIAMSBURG PLAZA CONDOMINIUM		
DATE: / /84		CK'D:
SCALE 1/8"=1'-0"		DRAWN:
LOT 3, JAMAICA WEST SUBDIVISION, 127th STREET & COASTAL HIGHWAY 10th ELECTION DISTRICT, WORCESTER COUNTY, OCEAN CITY, MARYLAND		
ELEVATIONS, BLDG. H		11 OF 11

Md HA 47600-11

MSA SSU 1257 8486-11

P185267