WCL 93110

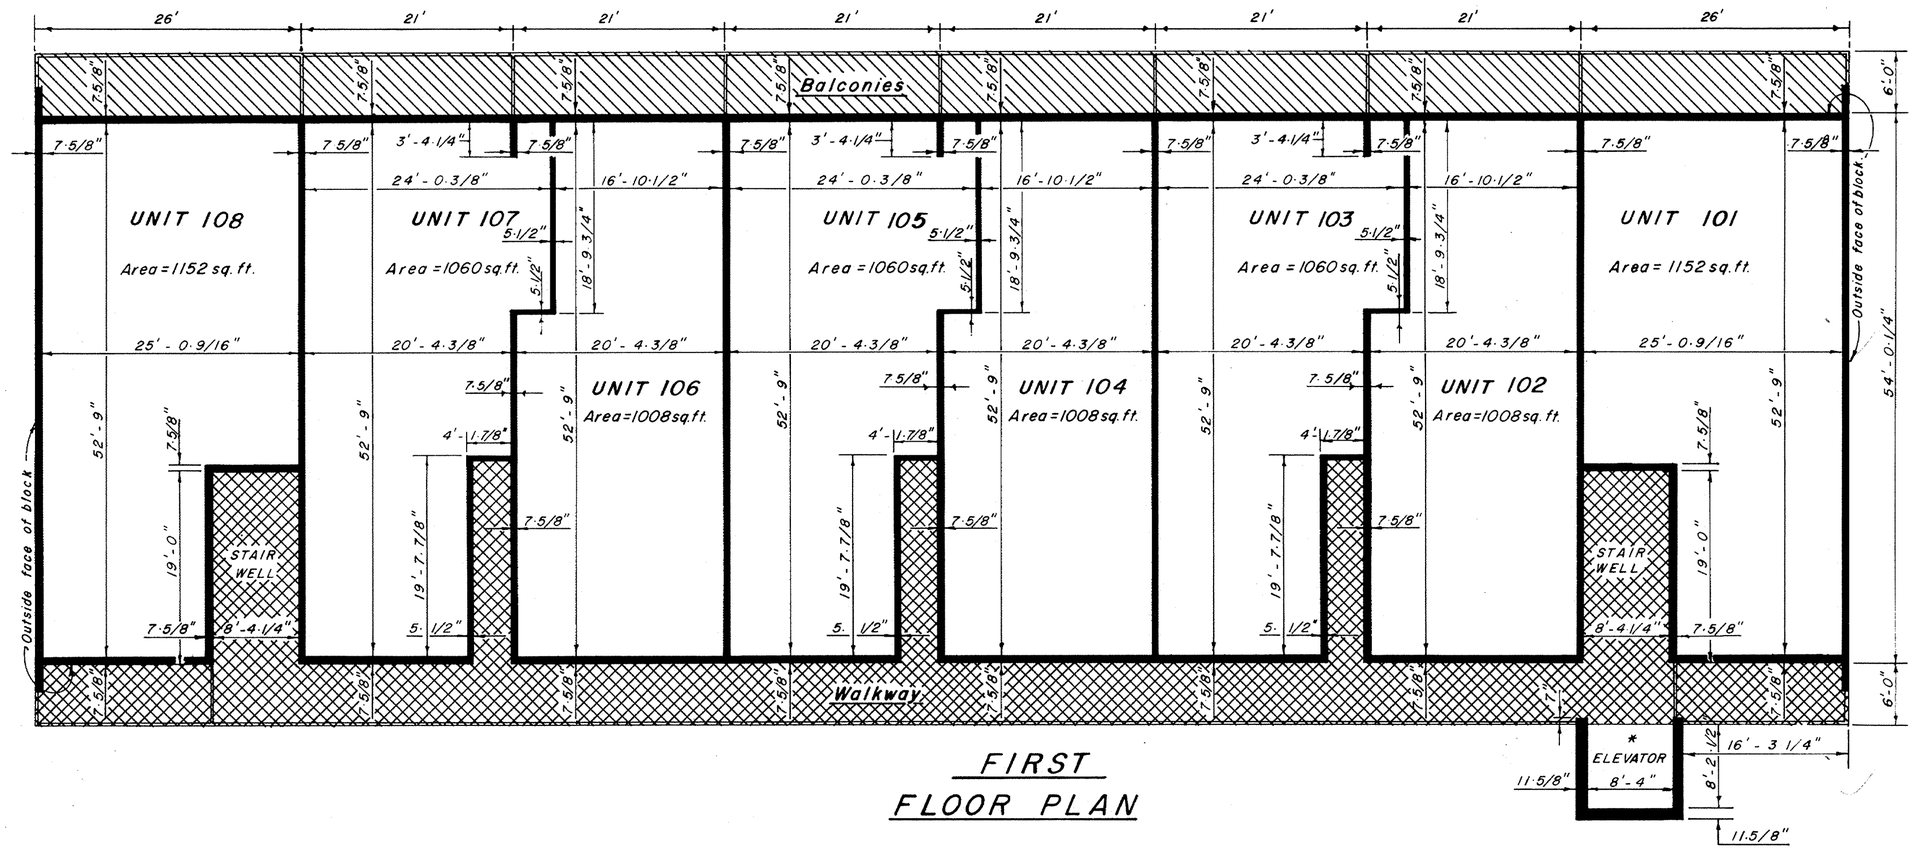

FIRST FLOOR PLAN

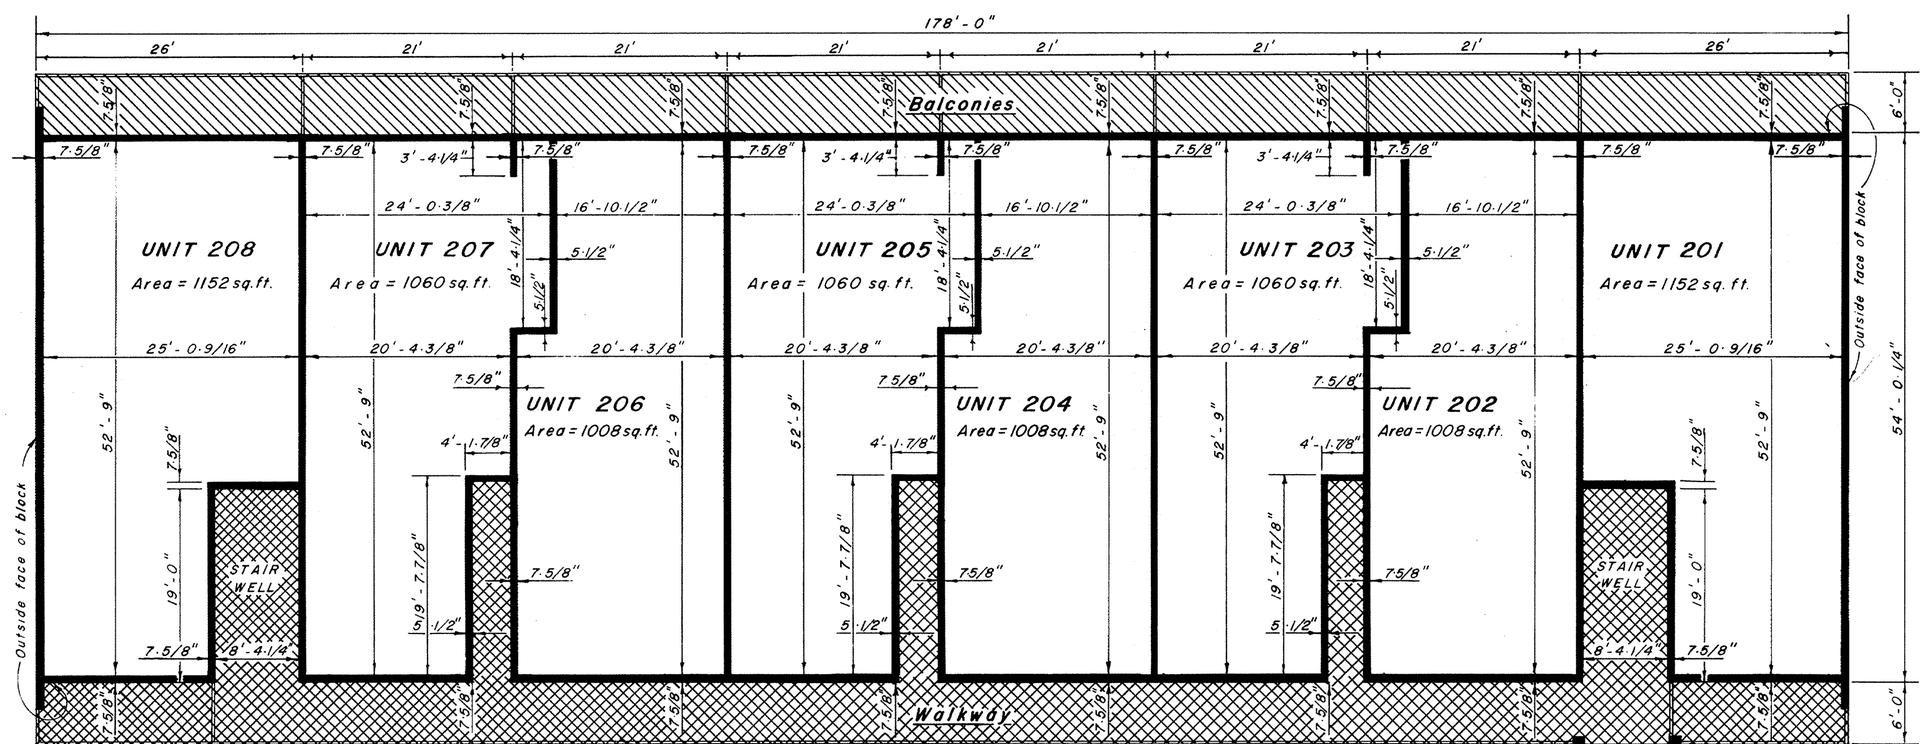

NOTE: Refer to Sheet 4 of 4 for unit elevations.

SECOND FLOOR PLAN

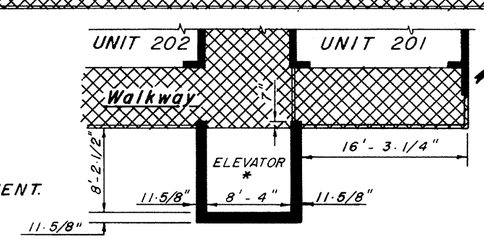

*NOTE: Elevator is designated as GENERAL COMMON ELEMENT.

LEGEND

- Indicates Unit Element
- Indicates Limited Common Element
- Indicates General Common Element
- Indicates General Common Element, Delinating Side Perimeters.

MOHR 4761-2

SOVEREIGN SEA CONDOMINIUM		
37th Street, Ocean City, Worcester Co., Maryland		
Scale: 3/32" = 1'-0"	Approved: F.G.L. Jr.	Date: 7/19/1984
File No.: 908/84	Revised:	Drawn By: W.O.M.
FRANK G. LYNCH, Jr. and ASSOCIATES SURVEYING LAND PLANNING Route 4, Box 299 B, Berlin, Maryland, 21811 phone: 301/641-3773		
UNIT DESIGNATION PLAN		Sheet 2 of 4

P185278 MSA SSU 1257 B490-2

Maryland State Archives