Maryland State Archives

WCL 93/16

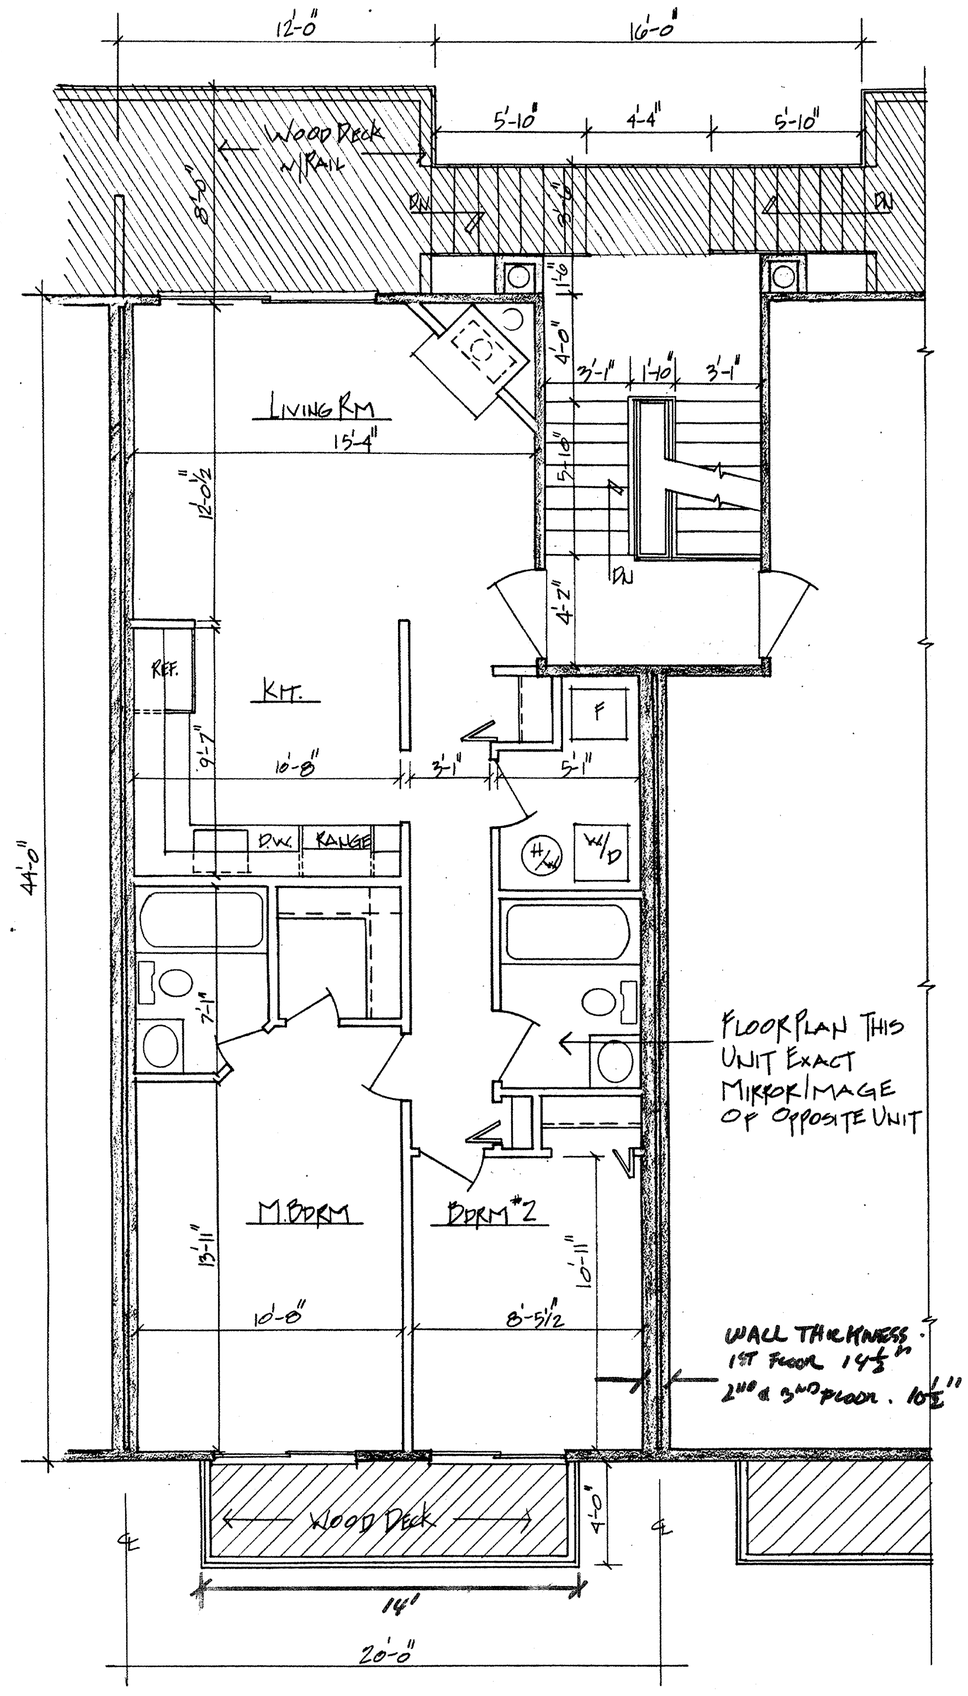

TYP. TWO BDRM. PLAN
1/4"=1'-0"

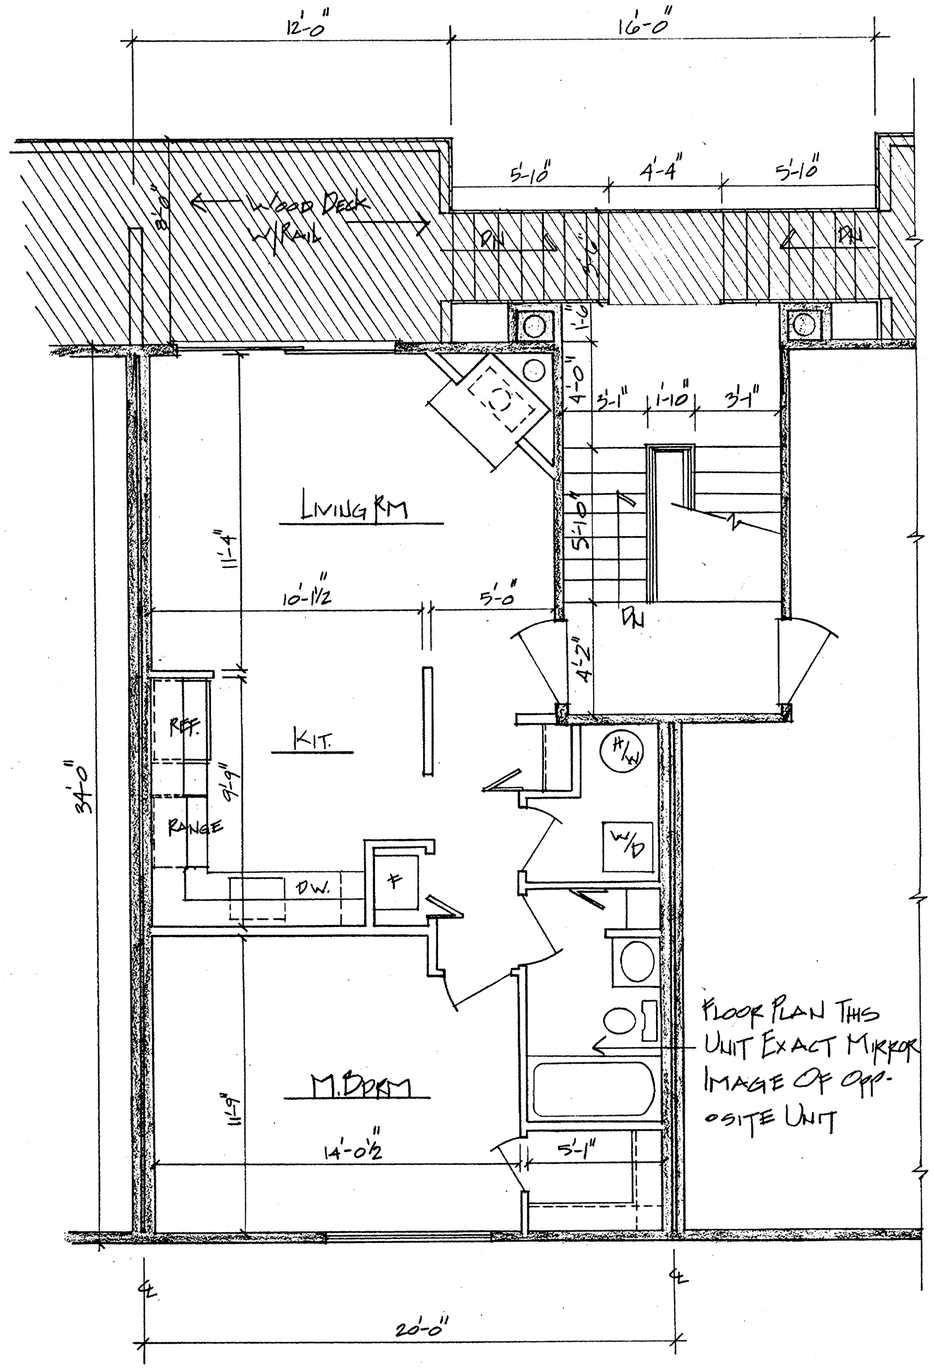

TYP. ONE BDRM. PLAN
1/4"=1'-0"

SUNSET LANDING CONDOMINIUM PHASE II OCEAN CITY, WORCESTER COUNTY, MARYLAND			
SCALE 1/4"=1'-0"	REVISIONS	BY	DATE
DATE 6/4/84			
DR'N. M.J.P. CKD.			
AP'VD.			
TITLE TYP. PLAN		NO. 4 of 6	

BRUNING 40-105

MdHA 47614-4

P185284

MSA SS4 1257 8491-4