WCL 92/5

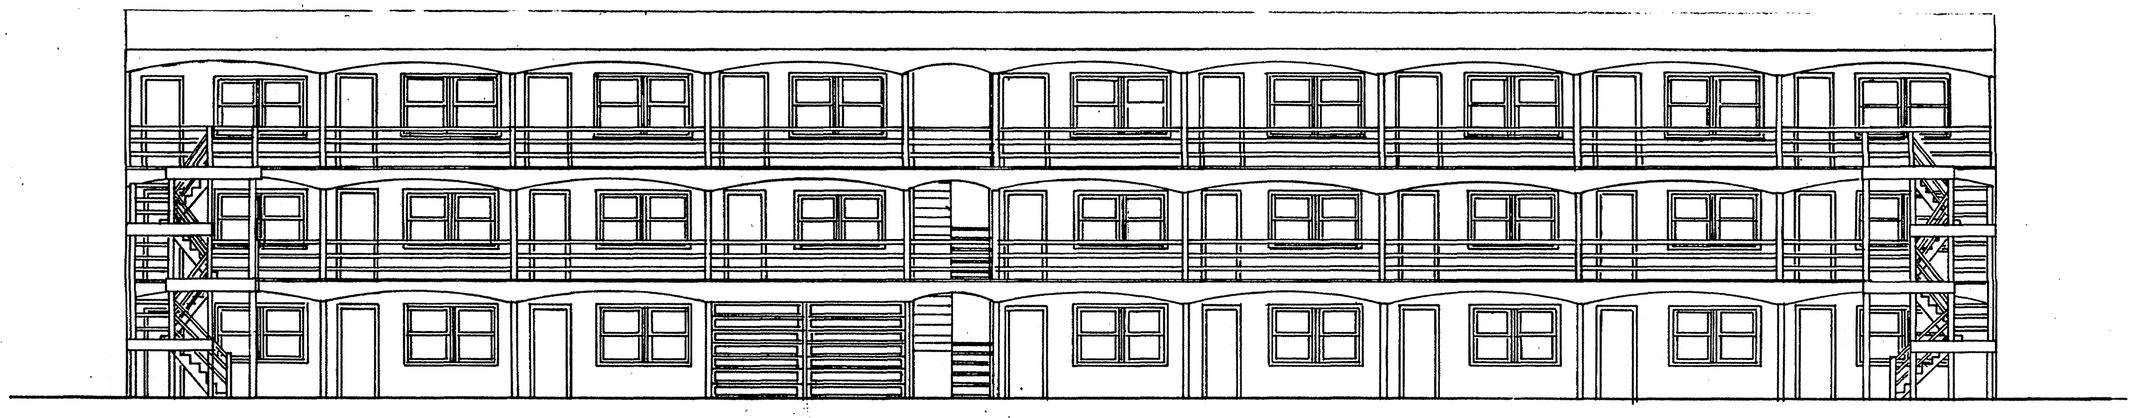

SOUTH ELEVATION

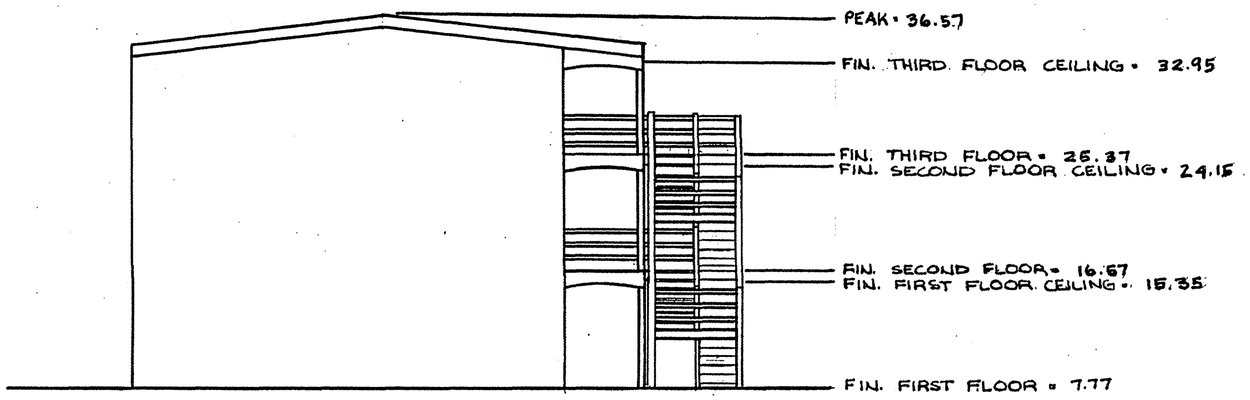

WEST ELEVATION

NOTE:
EXISTING ELEVATIONS BASED ON MEAN LOW WATER. (ATLANTIC OCEAN 1929 DATUM.)

MdHR 117~~27~~ (62)-5

SURFSIDE 8 CONDOMINIUM		
DATE: 3·1·84		DRWN.: JAA
SCALE: 1/8"=1'		REV.:
LOT C,D,& E, BLOCK 35N, 8TH STREET, OCEAN CITY 10TH ELECTION DISTRICT, WORCESTER COUNTY, MD.		
ELEVATIONS		5 of 5

Maryland State Archives