WCL 92/65

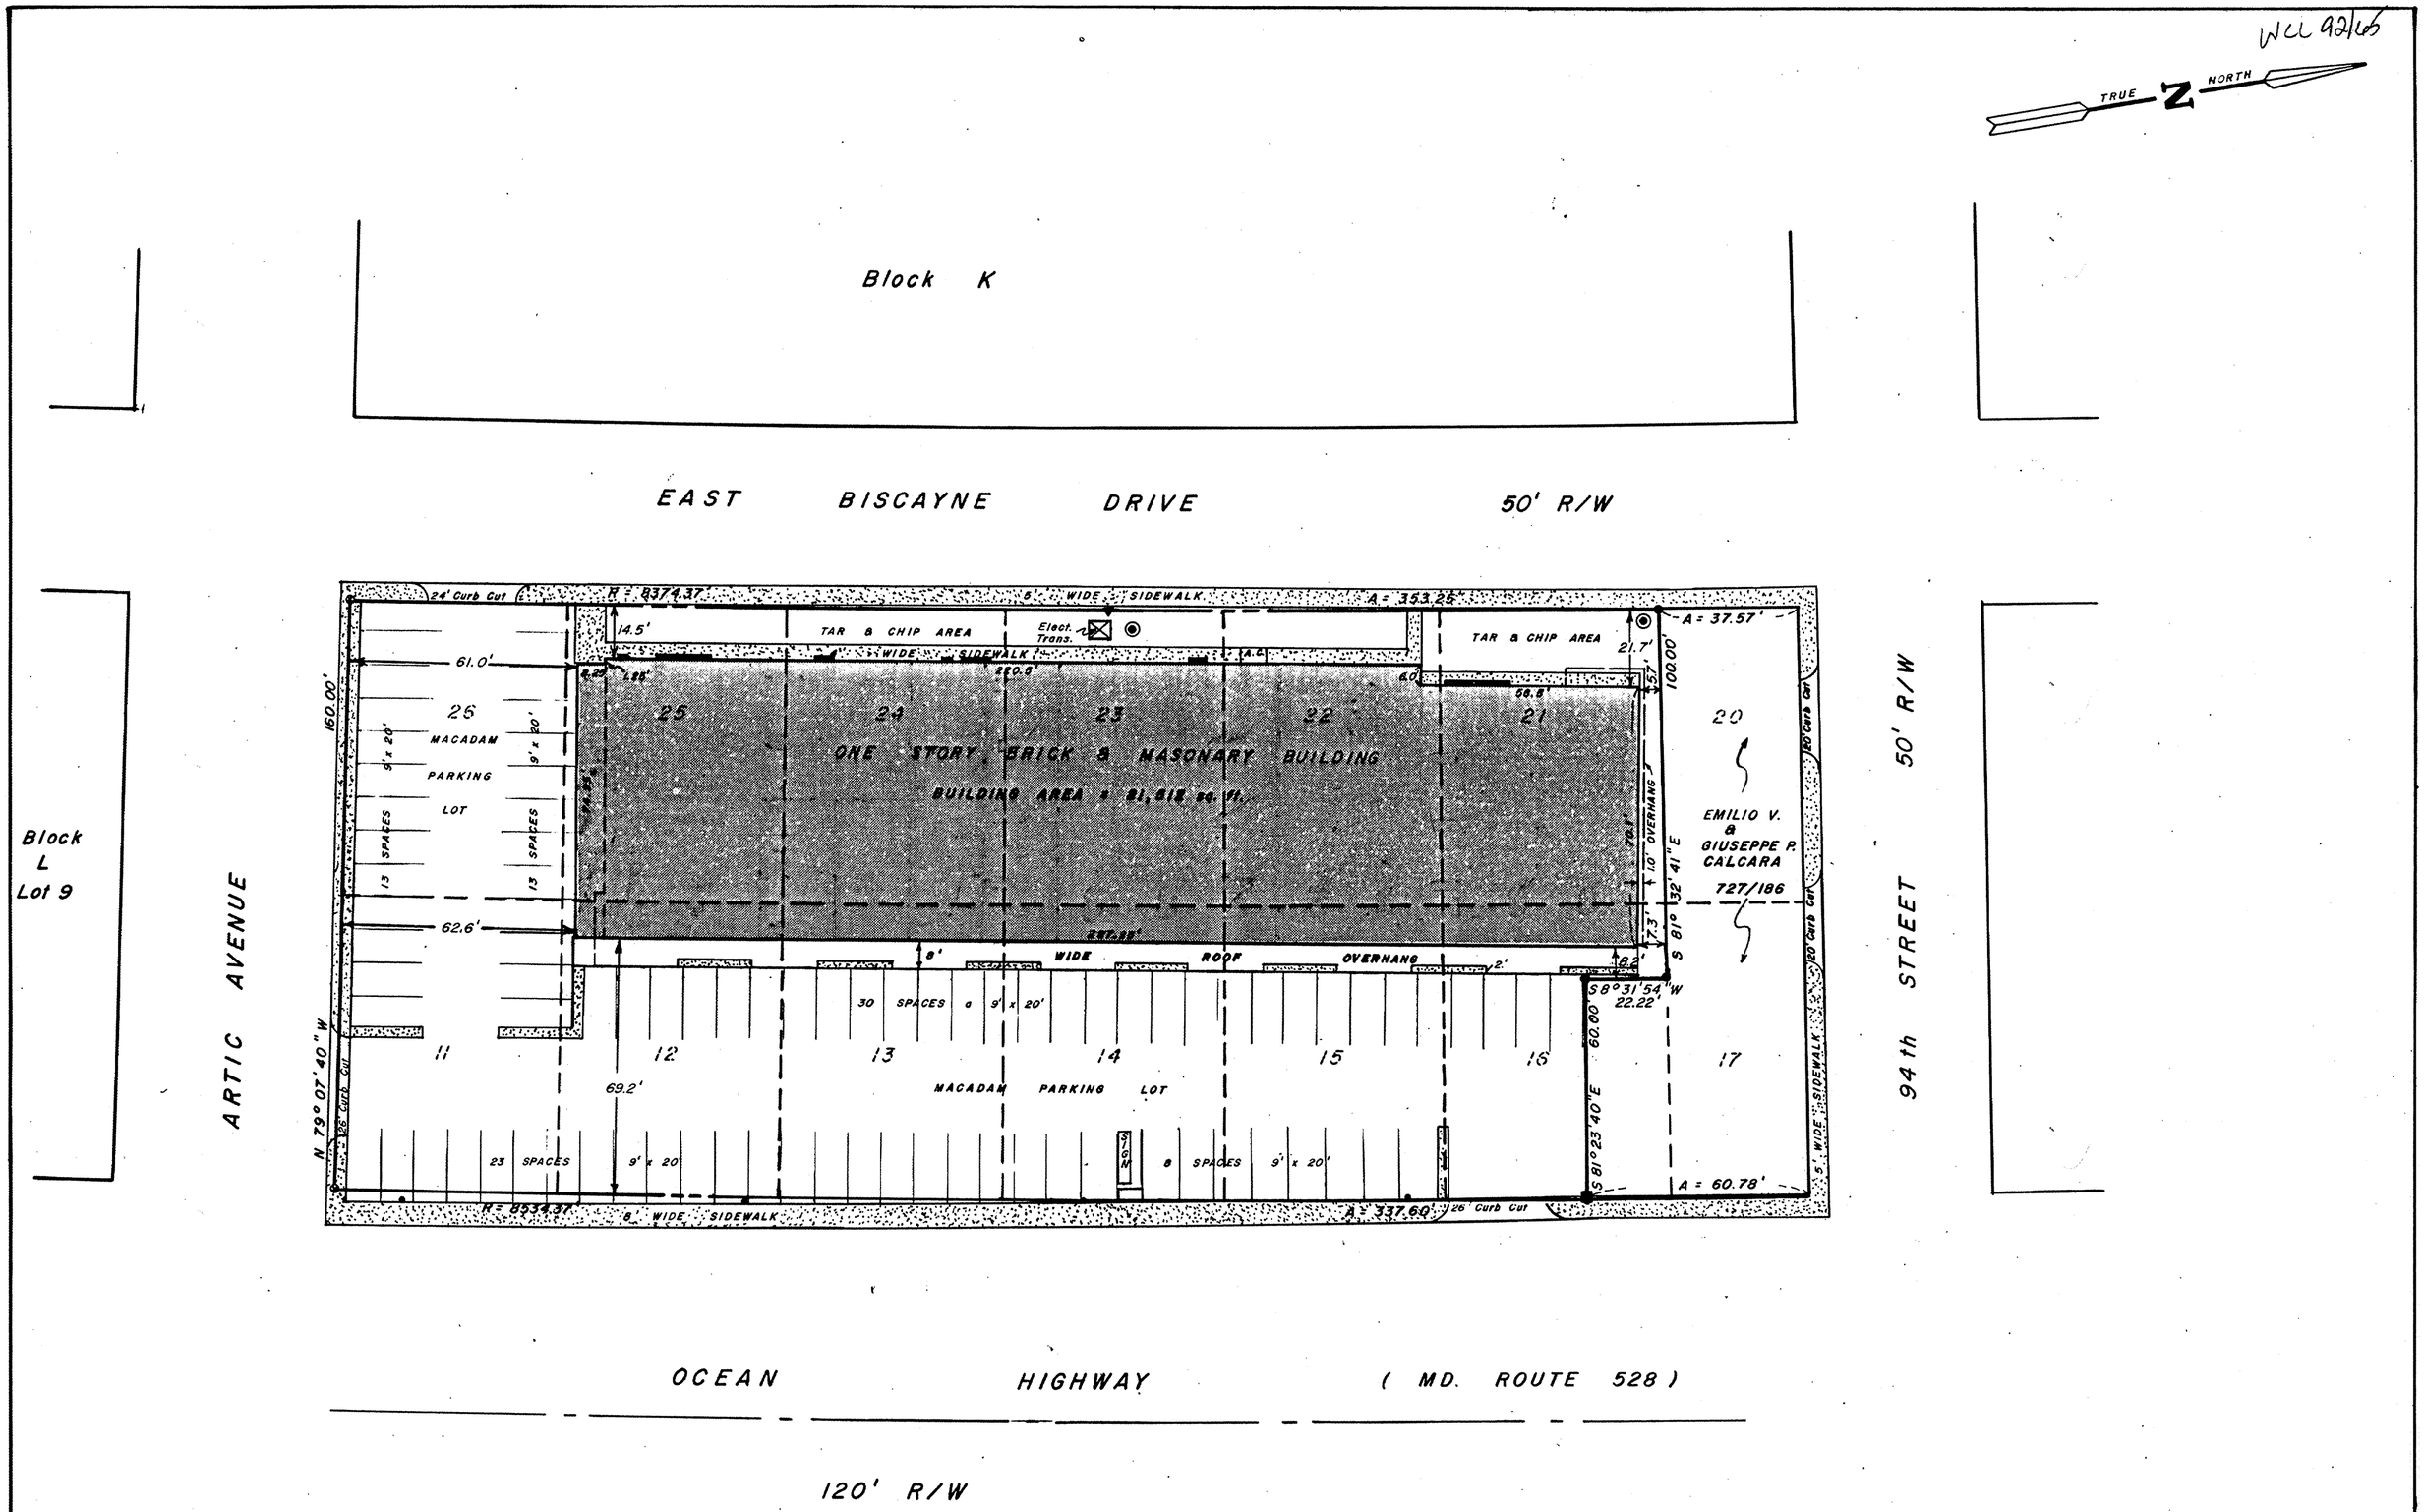

LEGEND:

- □ Denotes Found Monument
- ⊗ Denotes X-cut in sidewalk
- ⊙ Denotes Iron Pipe to be set
- ○ Denotes Sewer Clean-out
- ▼ Denotes Water Meter

SITE PLAN

ZONING CLASSIFICATION: B-1
TOTAL AREA = 55,722 sq. ft.

REF. PLAT:
1) Oceanbay City Plat O.D.C. 1, folio 23
2) James B. Caine Plat, Revised E.W.R. 1, folio 2

DECABA CONDOMINIUM
LOTS 11, 12, 13, 14, 15
part of 16
21, 22, 23, 24, 25 & 26
BLOCK L
OCEANBAY CITY
Town of Ocean City
TENTH ELECTION DISTRICT
WORCESTER COUNTY, MARYLAND

Date: 5-11-84 Drawn by: D.L.B.
Scale: 1" = 30' Job No. 2077/84

L. E. BUNTING, JR.
MARYLAND & VIRGINIA
LAND SURVEYING
6 MANKLIN COURT
BERLIN, MARYLAND 21811
301-641-7700

Maryland State Archives

Md HA 47617-2

MSA SSU 1257 8512-2