WCL 92/69

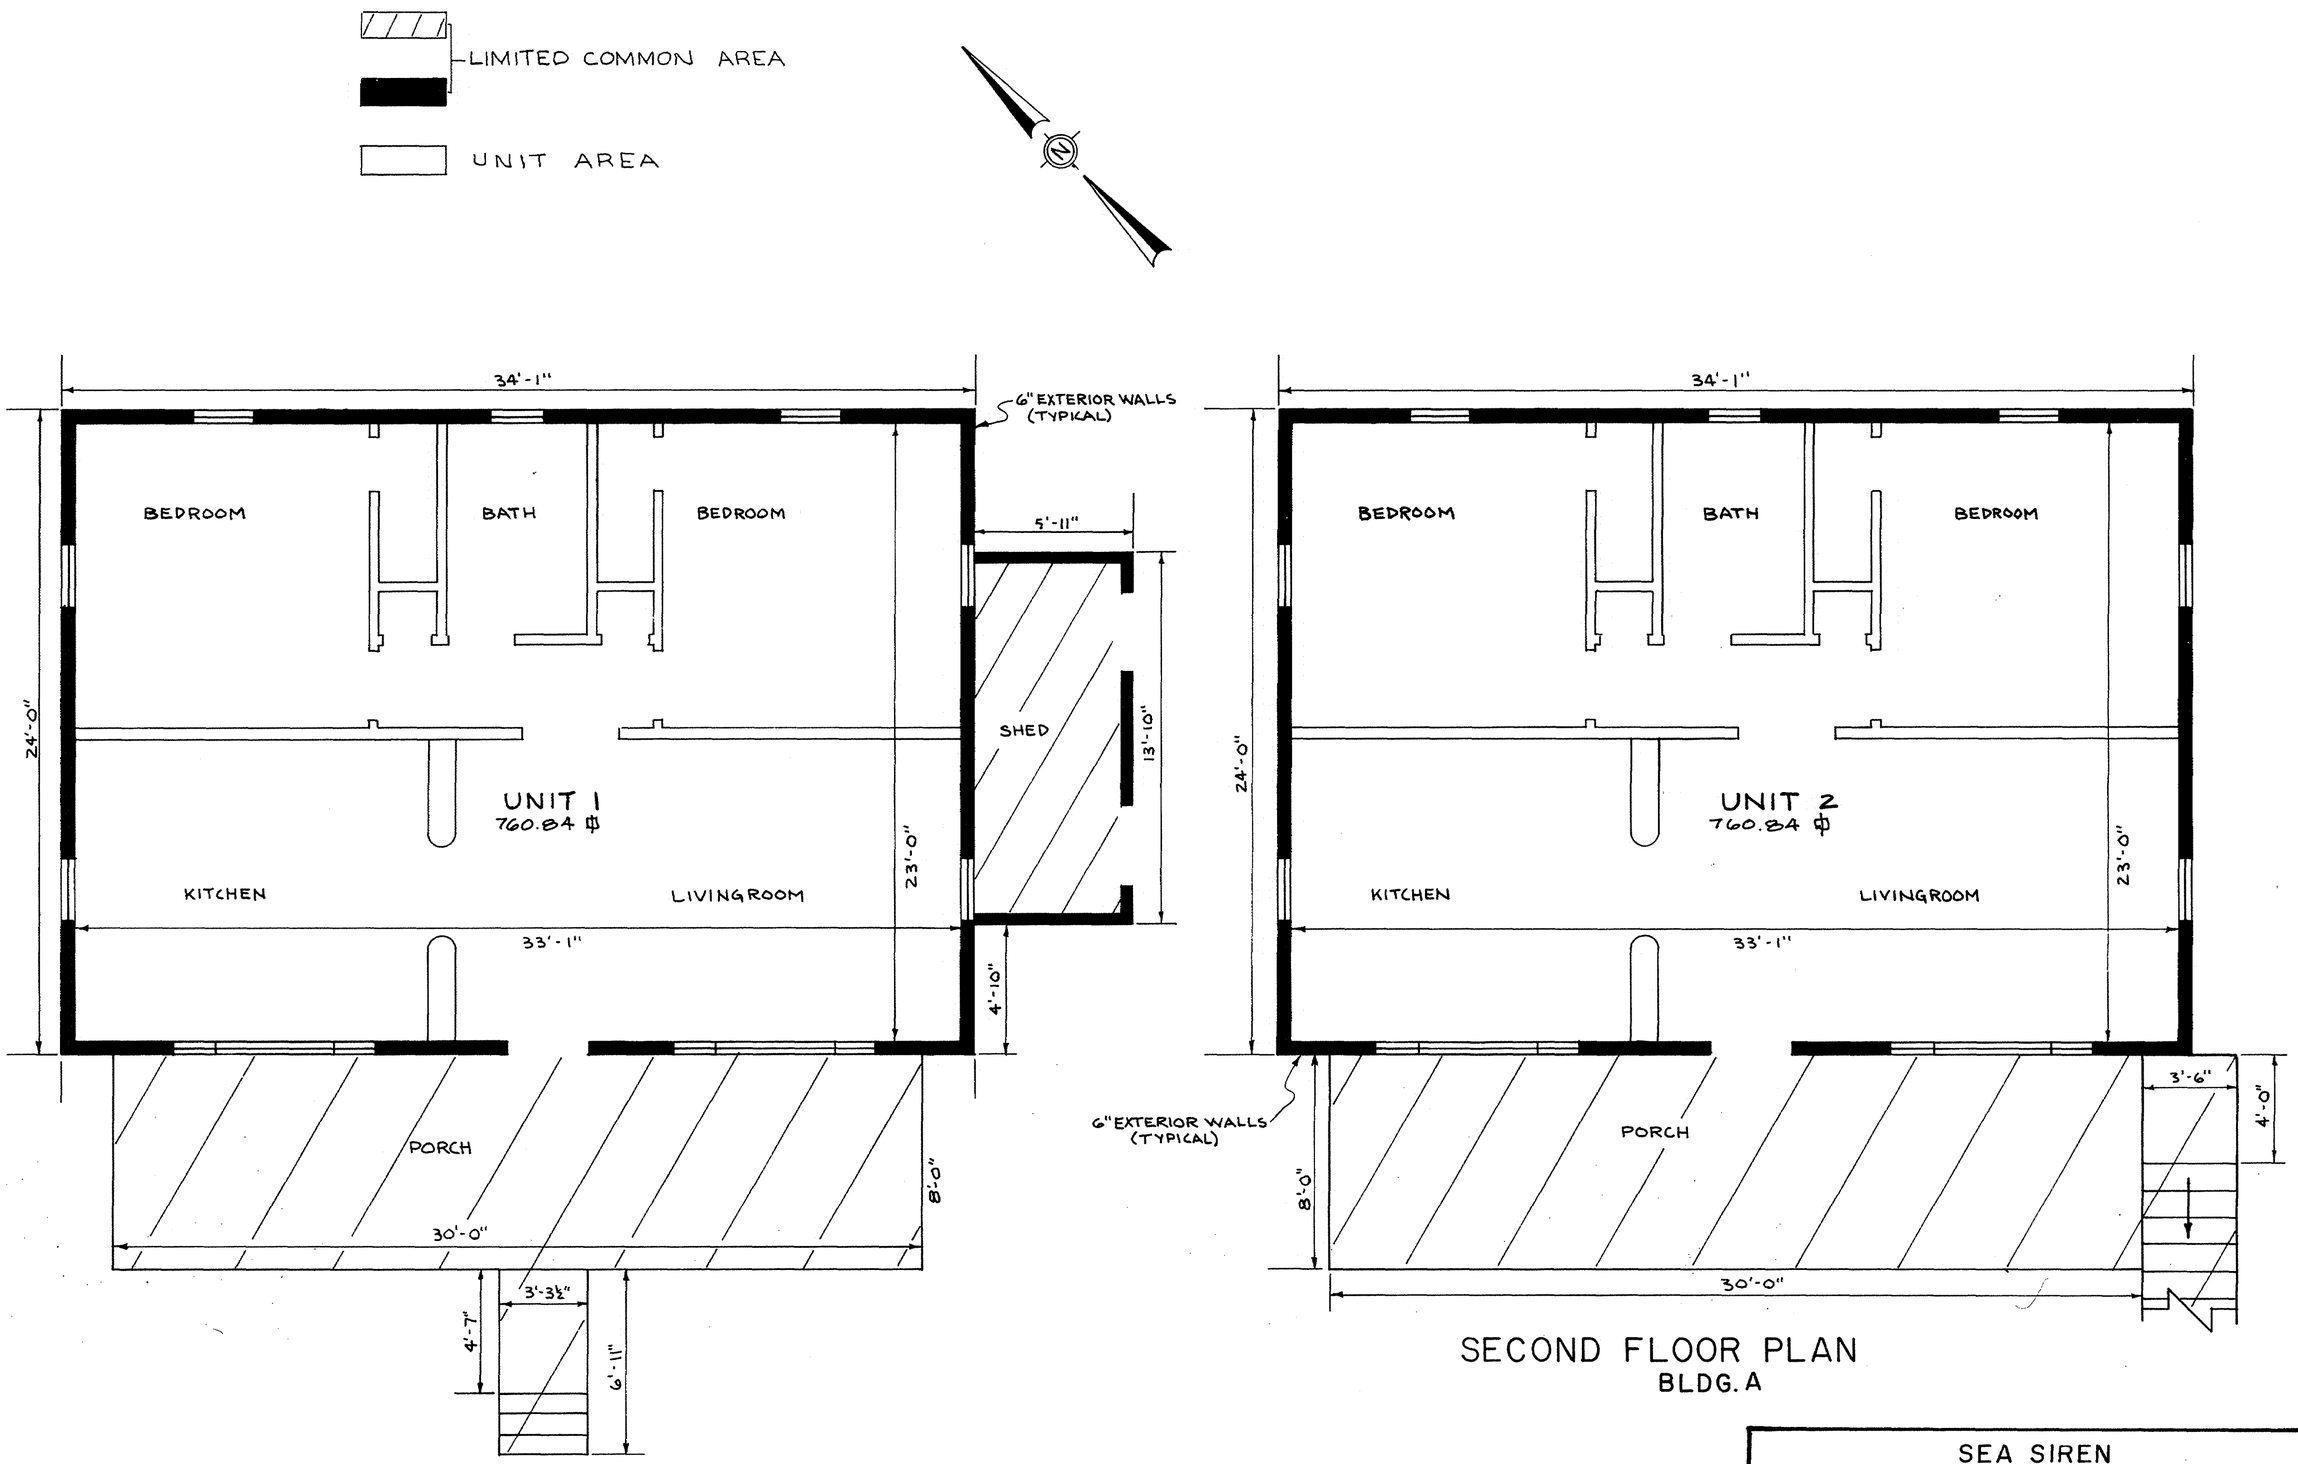

FIRST FLOOR PLAN
BLDG. A

SECOND FLOOR PLAN
BLDG. A

MdHR 47616-3

LOEWER & ASSOCIATES
ARCHITECTS, ENGINEERS & SURVEYORS
R.F.D. 4 BOX 383A BERLIN, MARYLAND

SEA SIREN
CONDOMINIUM

DATE: 6/28/83		REV:
SCALE: 1/4" = 1"		DRWN BY: P.F.M.
PARCEL ONE, RESUBDIVISION LOTS 1&2, BLOCK 72, FENWICK		
10th ELECTION DISTRICT, WORCESTER COUNTY, MARYLAND		
FLOOR PLANS BLDG. A		3 of 5

MSA SSU 12578513-3 #3666