WCL 9/1/10

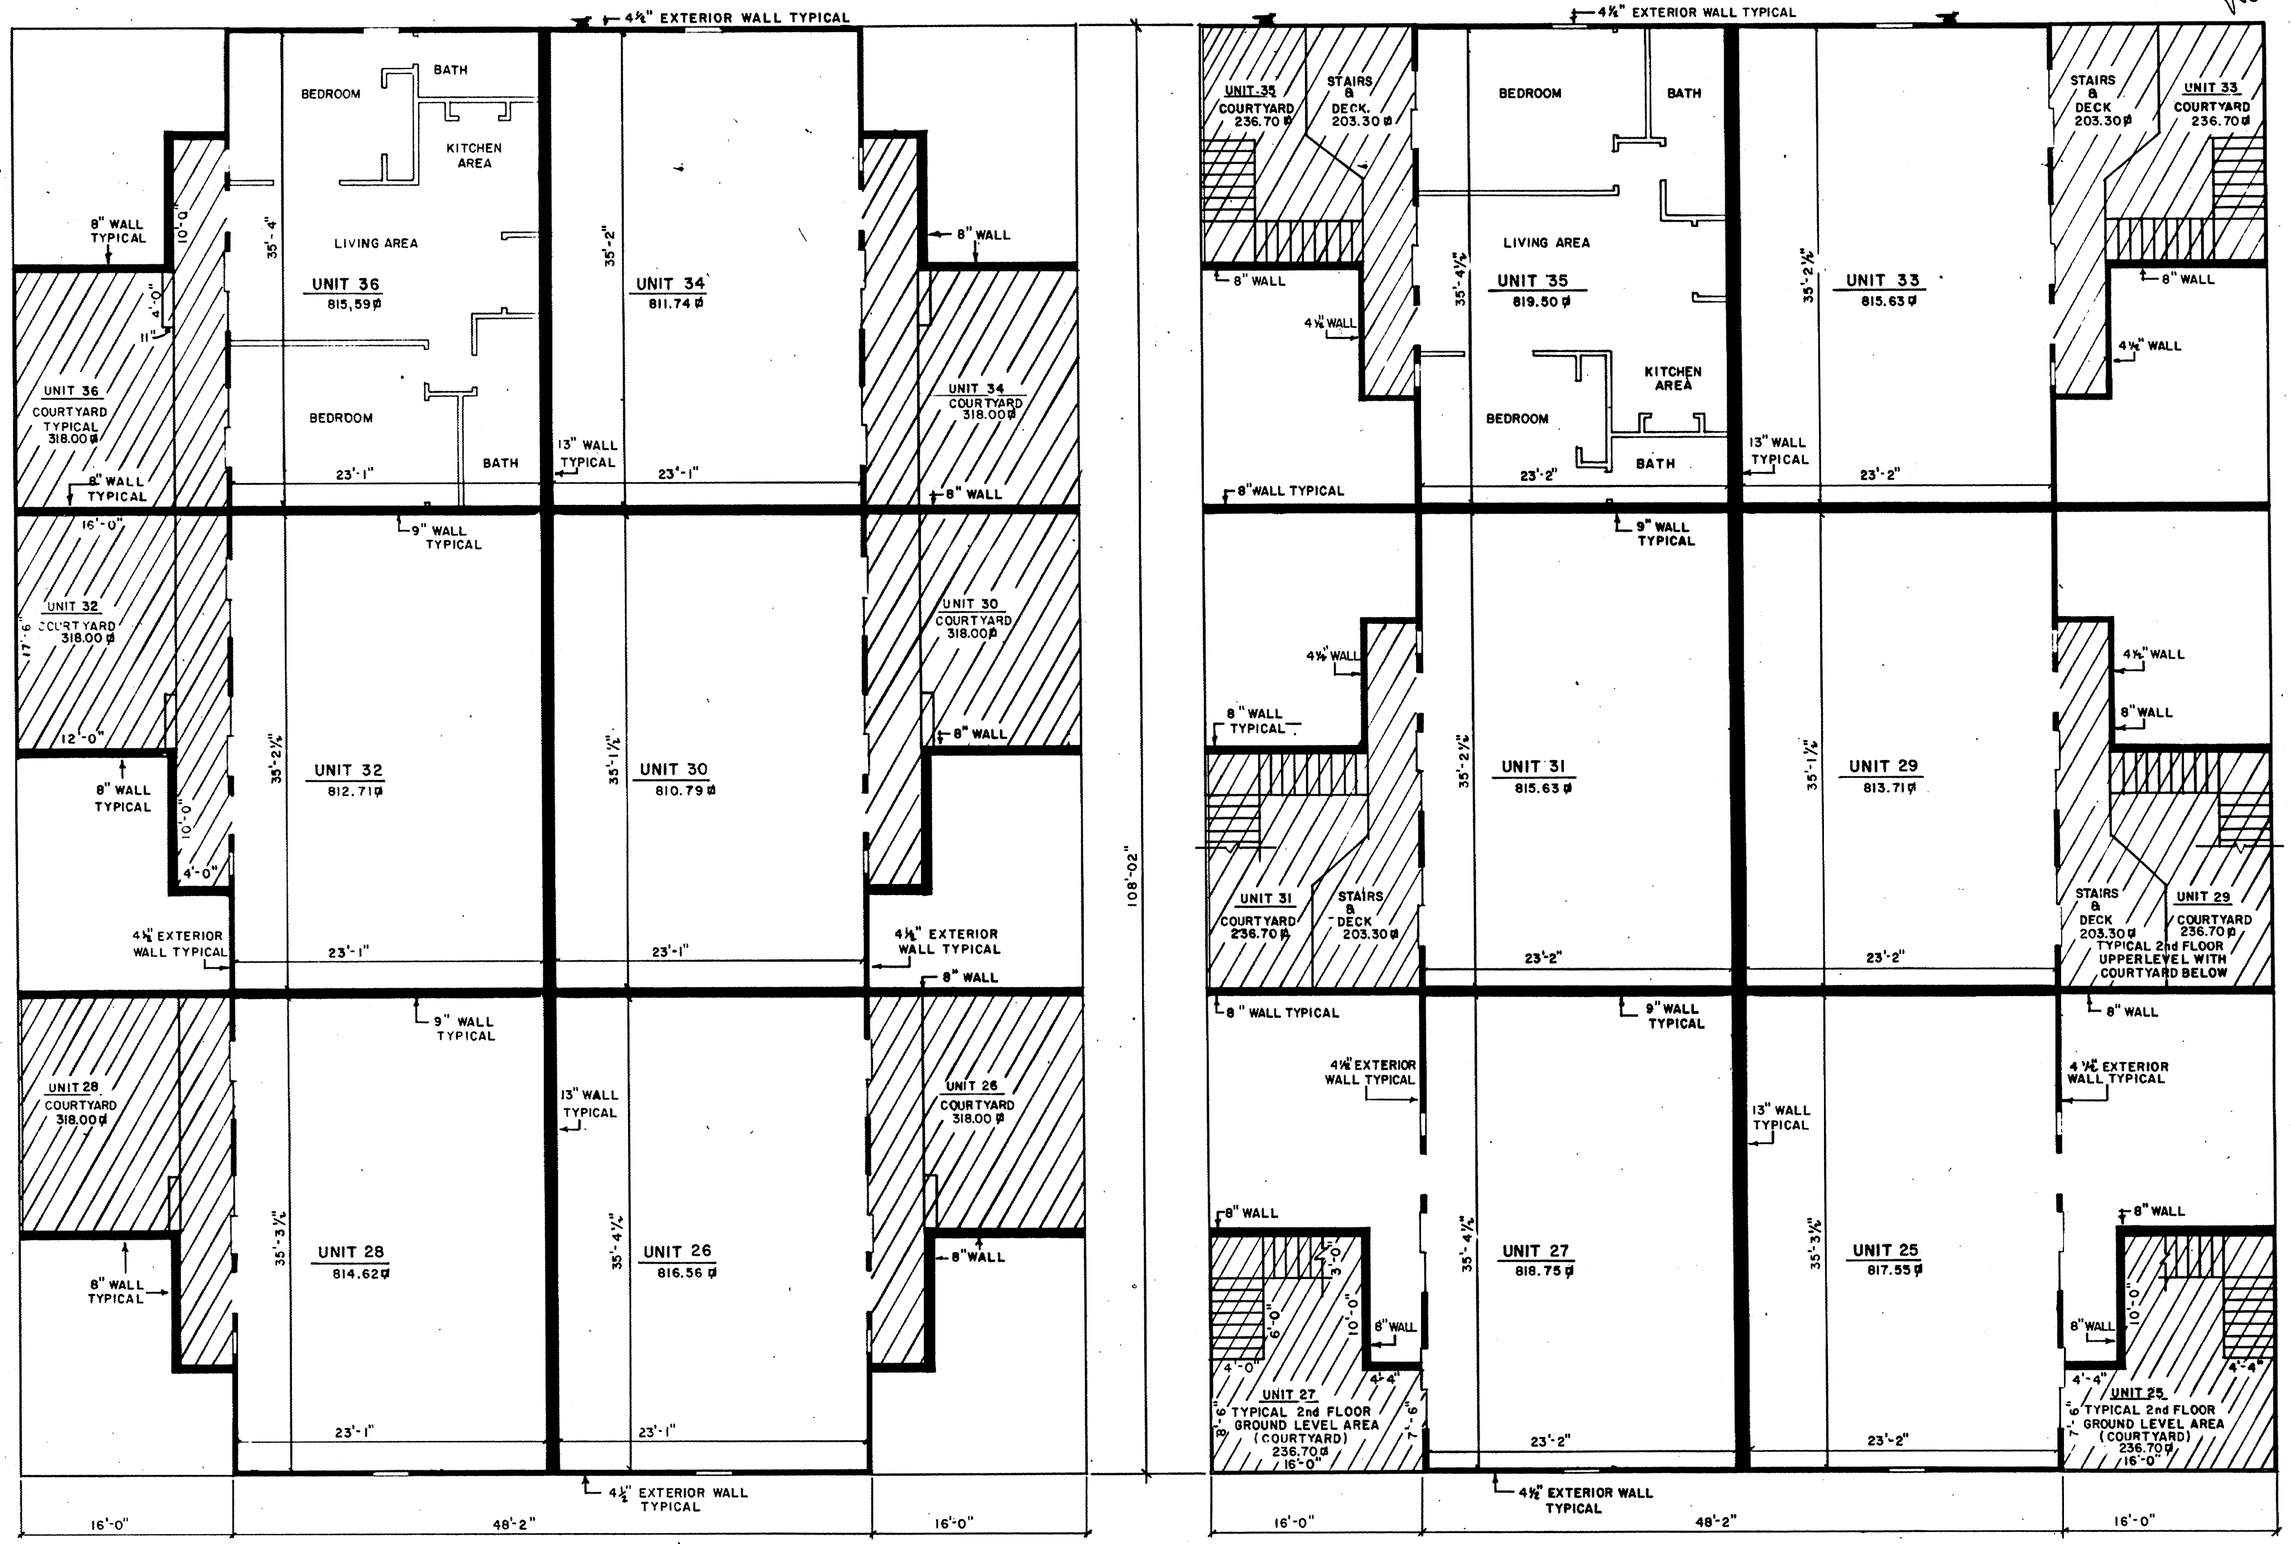

UNIT AREA
COMMON AREA
LIMITED COMMON AREA

N

LOEWER & ASSOCIATES
ENGINEERS, SURVEYORS AND REAL ESTATE
301-641-4040
RFD 4 BOX 169 BERLIN, MARYLAND 21811

CLUB OCEAN VILLAS II CONDOMINIUM PHASE II		
DATE: 6-25-84	BLDG. A-3	REV.
SCALE: 1/8" = 1'-0"		DRWN. P.F.M.
LOTS 3, 4 & 5, CAINE HARBOR MILE, SECTION TWO FWH 31/21 10th ELECTION DISTRICT, WORCESTER COUNTY, MARYLAND		
FLOOR PLANS, 1st & 2nd FLOOR		3 of 4

Maryland State Archives

MdHA 47843-3

MSA SSU 1257 8516-3