TRADER'S COVE CONDOMINIUM PLAT

SECTION D - FIRST FLOOR PLANS

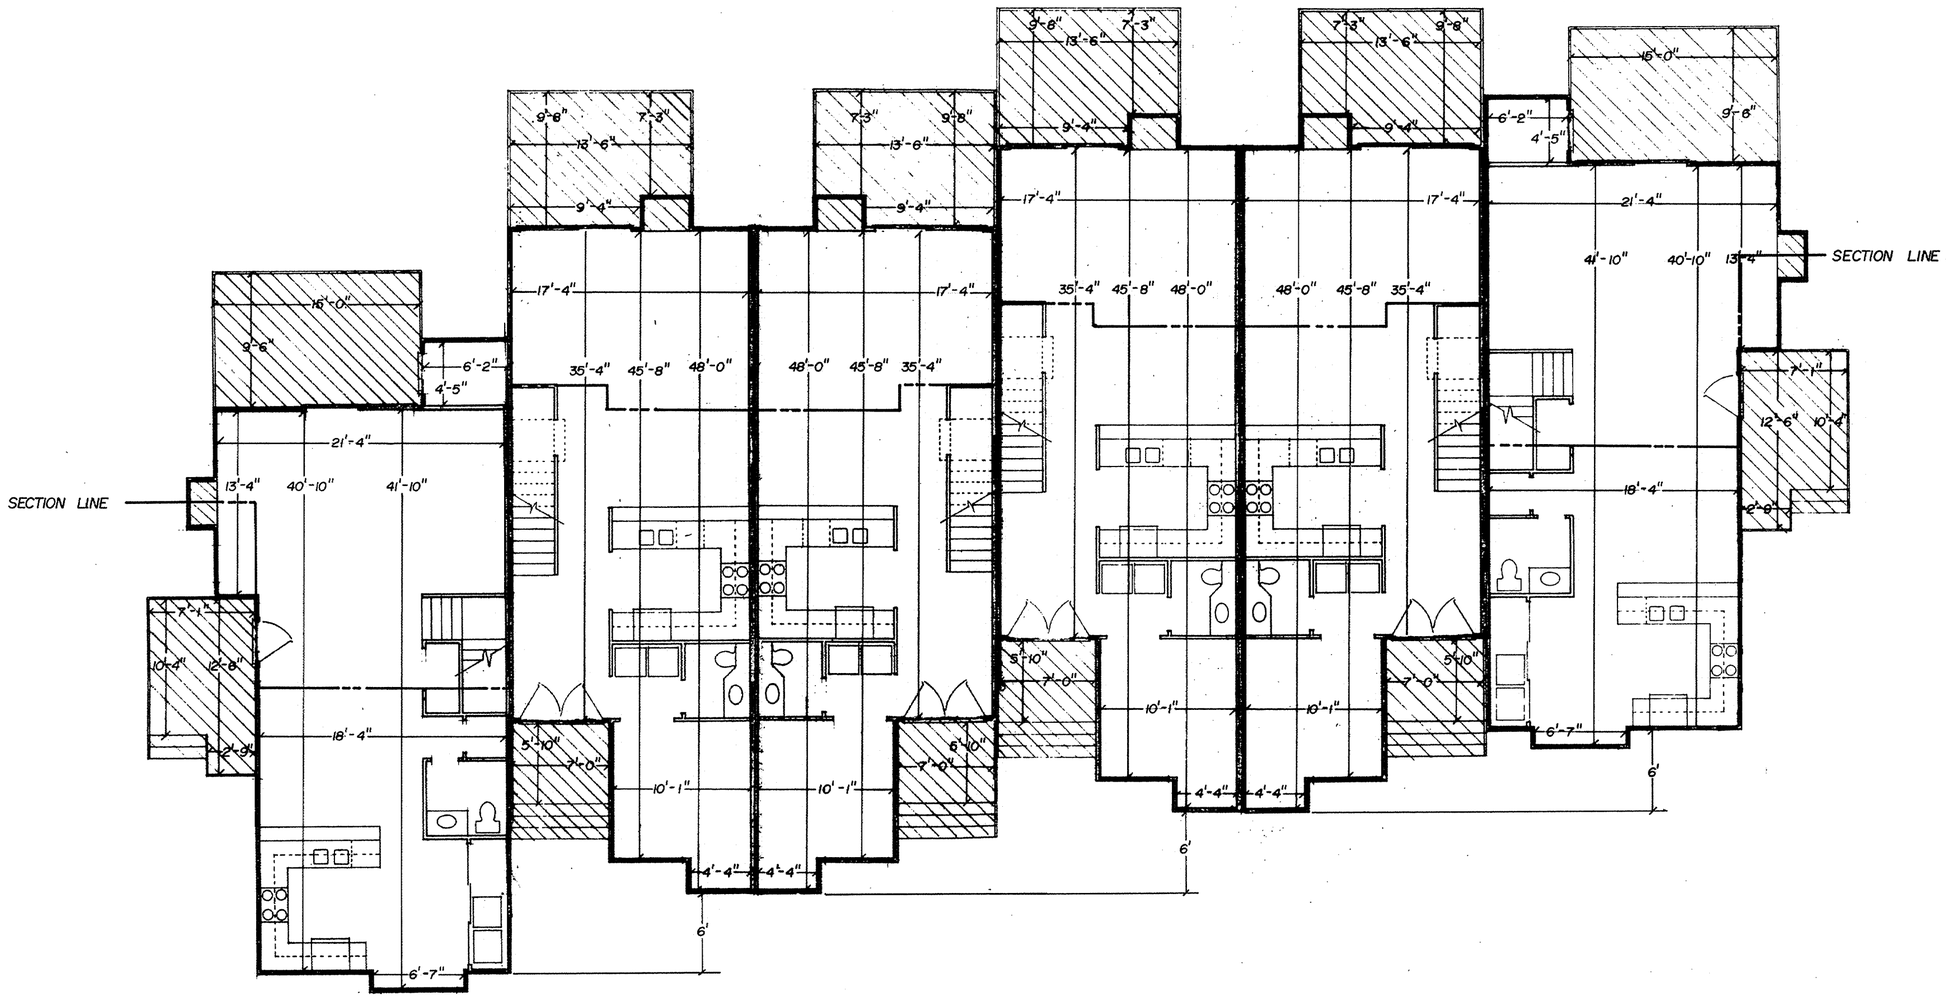

UNIT D-12 (801.75 sq. ft.) D-13 (728.84 sq. ft.) D-14 (728.84 sq. ft.) D-15 (728.84 sq. ft.) D-16 (728.84 sq. ft.) D-17 (801.75)

FIRST FLOOR

SCALE 1/8" = 1'-0"

NOTES

1. UNIT DIMENSIONS ARE TO THE FACE OF THE WALL STUDS.
2. THE AREA IS THE TOTAL 2 DIMENSIONAL PLANE OF THE UNIT. (WIDTH X LENGH)

COMMON ELEMENT
LIMITED COMMON ELEMENT
UNIT

md HA 47636-#3

C. KENNETH CARTER & ASSOCIATES CORP.
A DIVISION OF Delmarva Venture Corp.
P. O. Box 32, Selbyville, Delaware 19975

C. Kenneth Carter

C. KENNETH CARTER PROFESSIONAL LAND SURVEYOR

Drawn By M. Bruce
Date July 2, 1984
Sheet 3 of 5

Maryland State Archives
MSA SSU 1257 B523-3