Maryland State Archives

# TRADER'S COVE CONDOMINIUM PLAT

## SECTION D - SECOND FLOOR & LOFT PLANS




UNIT D-13 (251.95 sq. ft.) D-14 (251.95 sq. ft.) D-15 (251.95 sq. ft.) D-16 (251.95 sq. ft.)

### LOFT

SCALE 1/8" = 1'-0"

COMMON ELEMENT
LIMITED COMMON ELEMENT
UNIT

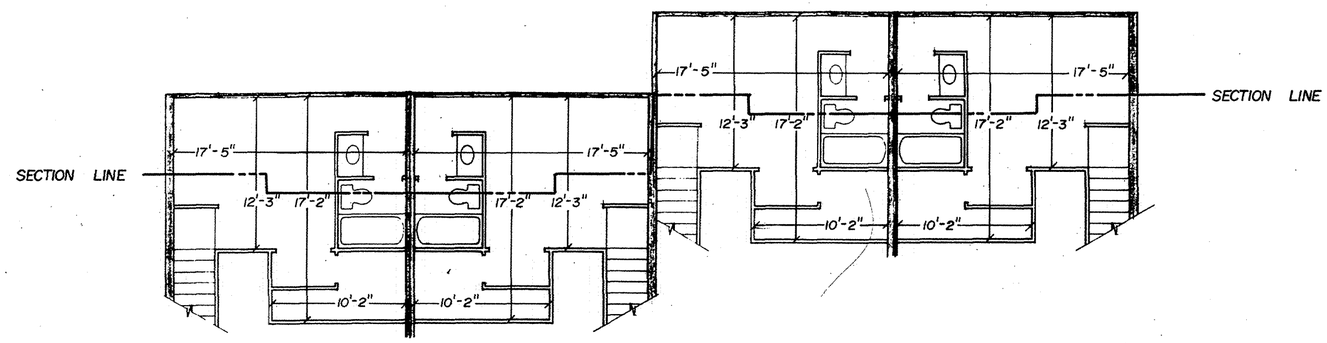


UNIT D-12 (815.37 sq. ft.) D-13 (637.22 sq. ft.) D-14 (637.22 sq. ft.) D-15 (637.22 sq. ft.) D-16 (637.22 sq. ft.) D-17 (815.37 sq. ft.)

### SECOND FLOOR

SCALE 1/8" = 1'-0"

NOTES

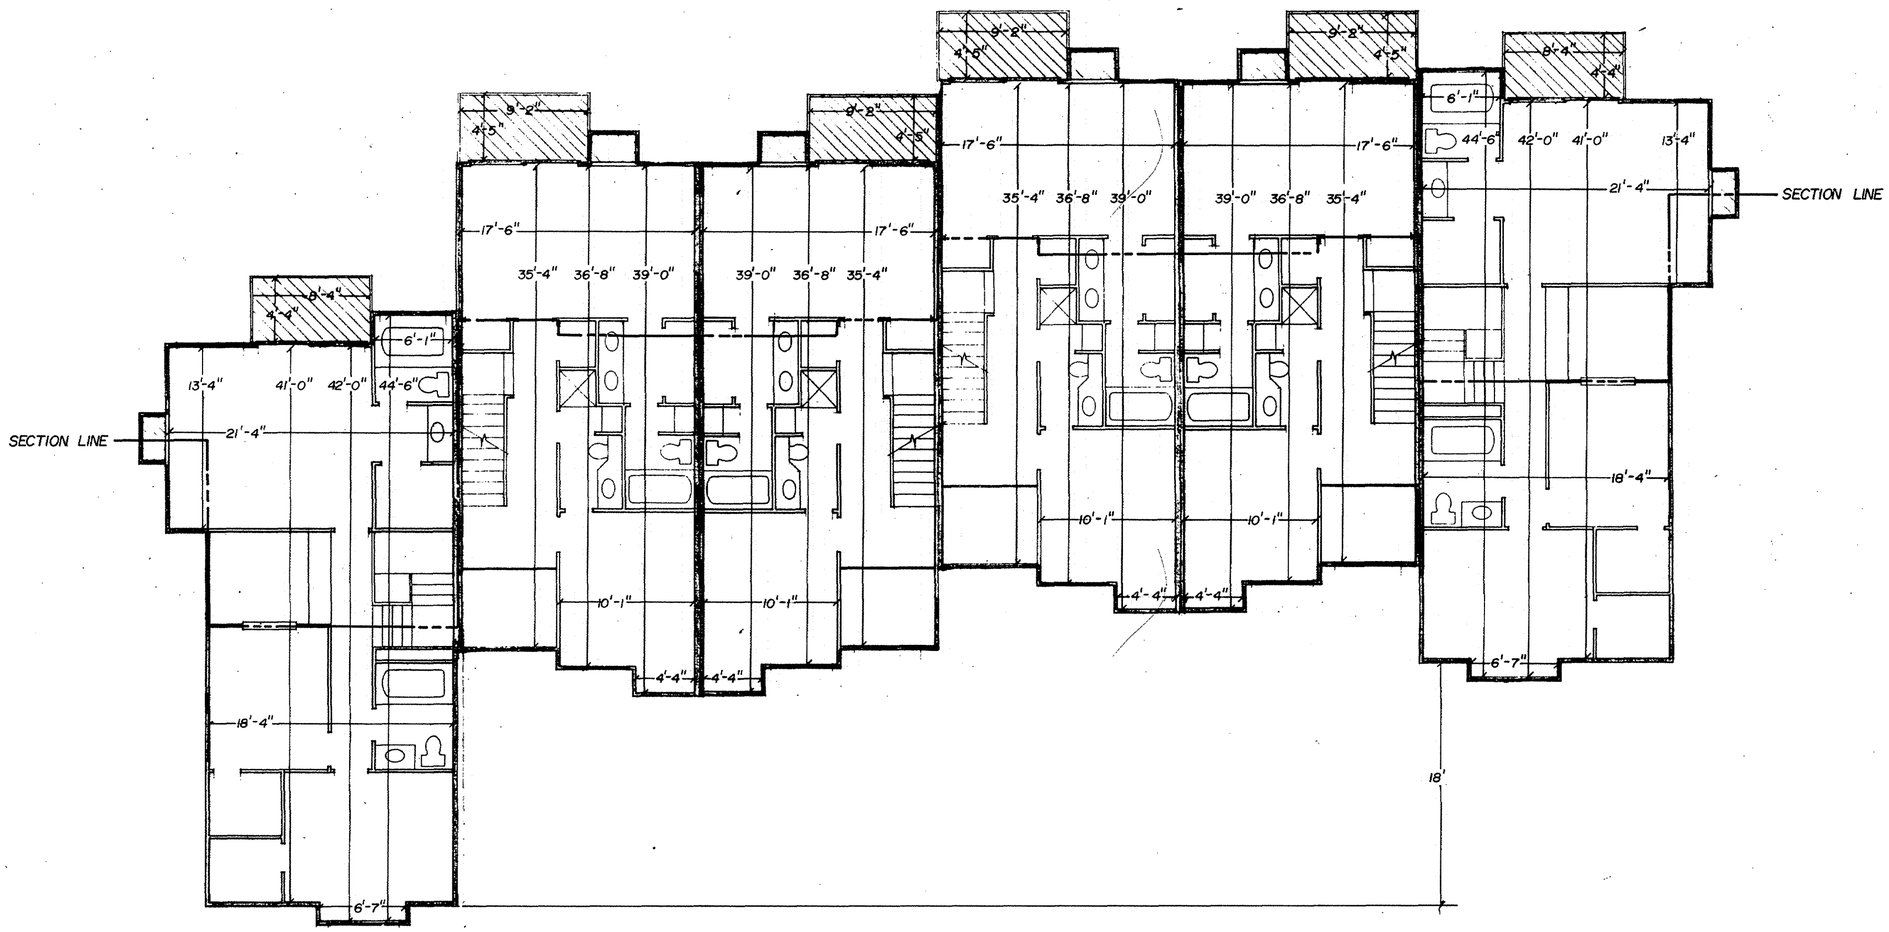1. UNIT DIMENSIONS ARE TO THE FACE OF THE WALL STUDS.
2. THE AREA IS THE TOTAL 2 DIMENSIONAL PLANE OF THE UNIT. (WIDTH X LENGH)

C. KENNETH CARTER & ASSOCIATES CORP.
A DIVISION OF Delmarva Venture Corp.
P. O. Box 32, Selbyville, Delaware 19975

C. Kenneth Carter

C. KENNETH CARTER PROFESSIONAL LAND SURVEYOR

Drawn By M. Bruce
Date July 2, 1984
Sheet 4 of 5

mdHA 47636-34

MSA SSU 1257 85234