WCL 91/37

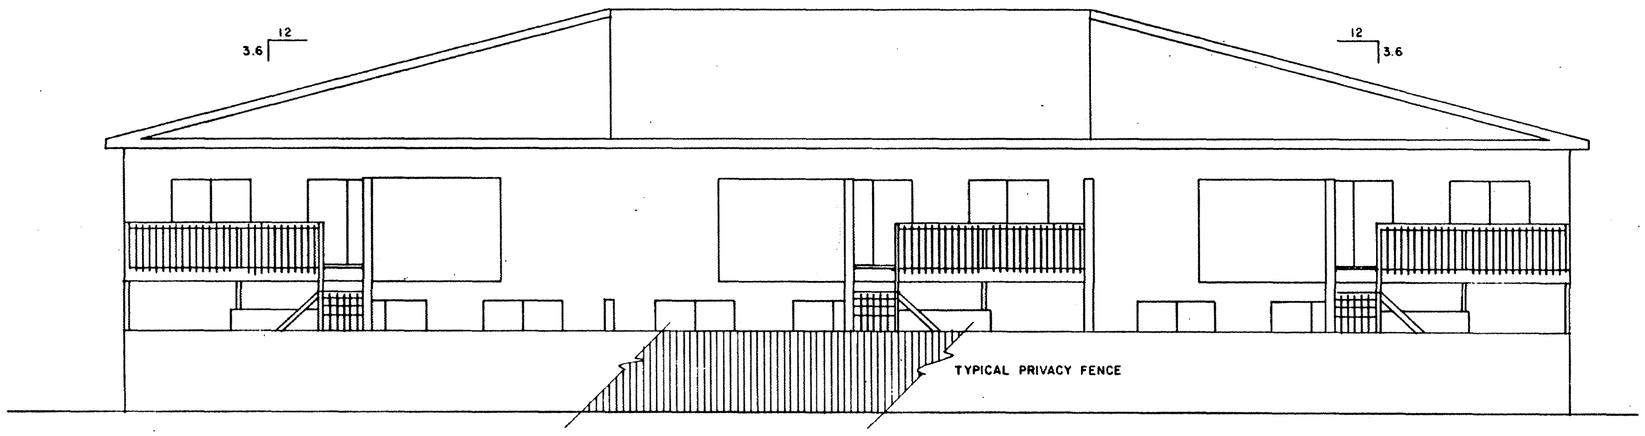

NORTH ELEVATION

NOTE:
ELEVATIONS BASED ON M.L.W.
ATLANTIC OCEAN (DATUM 1929)

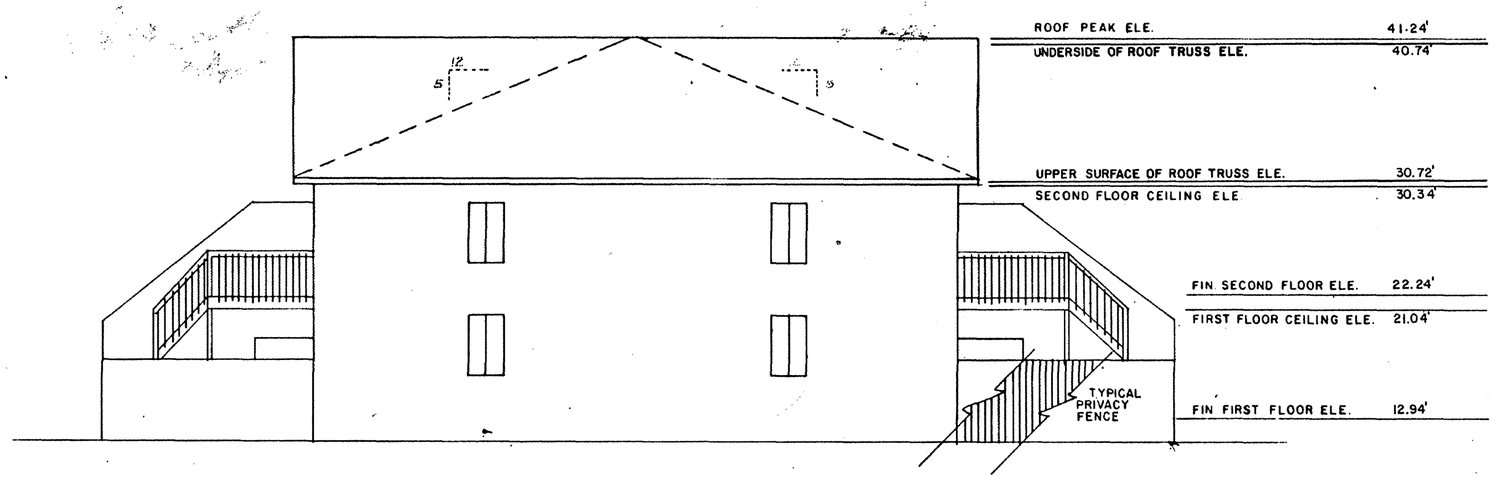

WEST ELEVATION

MdHA 47634-4

LOEWER & ASSOCIATES
ENGINEERS, SURVEYORS AND REAL ESTATE
301 641 4040
RFD 4 BOX 169 BERLIN, MARYLAND 21811

WHISPERING WOODS
CONDOMINIUM PHASE III

DATE: 6·27·84	BLDG. 3	REV.
SCALE: 1/8" = 1'-0"		DRWN. PTM

LOTS 9thru18, BLOCK 63, FENWICK PLAT, EWR 1/40
10th ELECTION DISTRICT, WORCESTER COUNTY, MARYLAND

ELEVATIONS — 4 of 4

MSA SSU 1257 8525-4

Maryland State Archives