Maryland State Archives

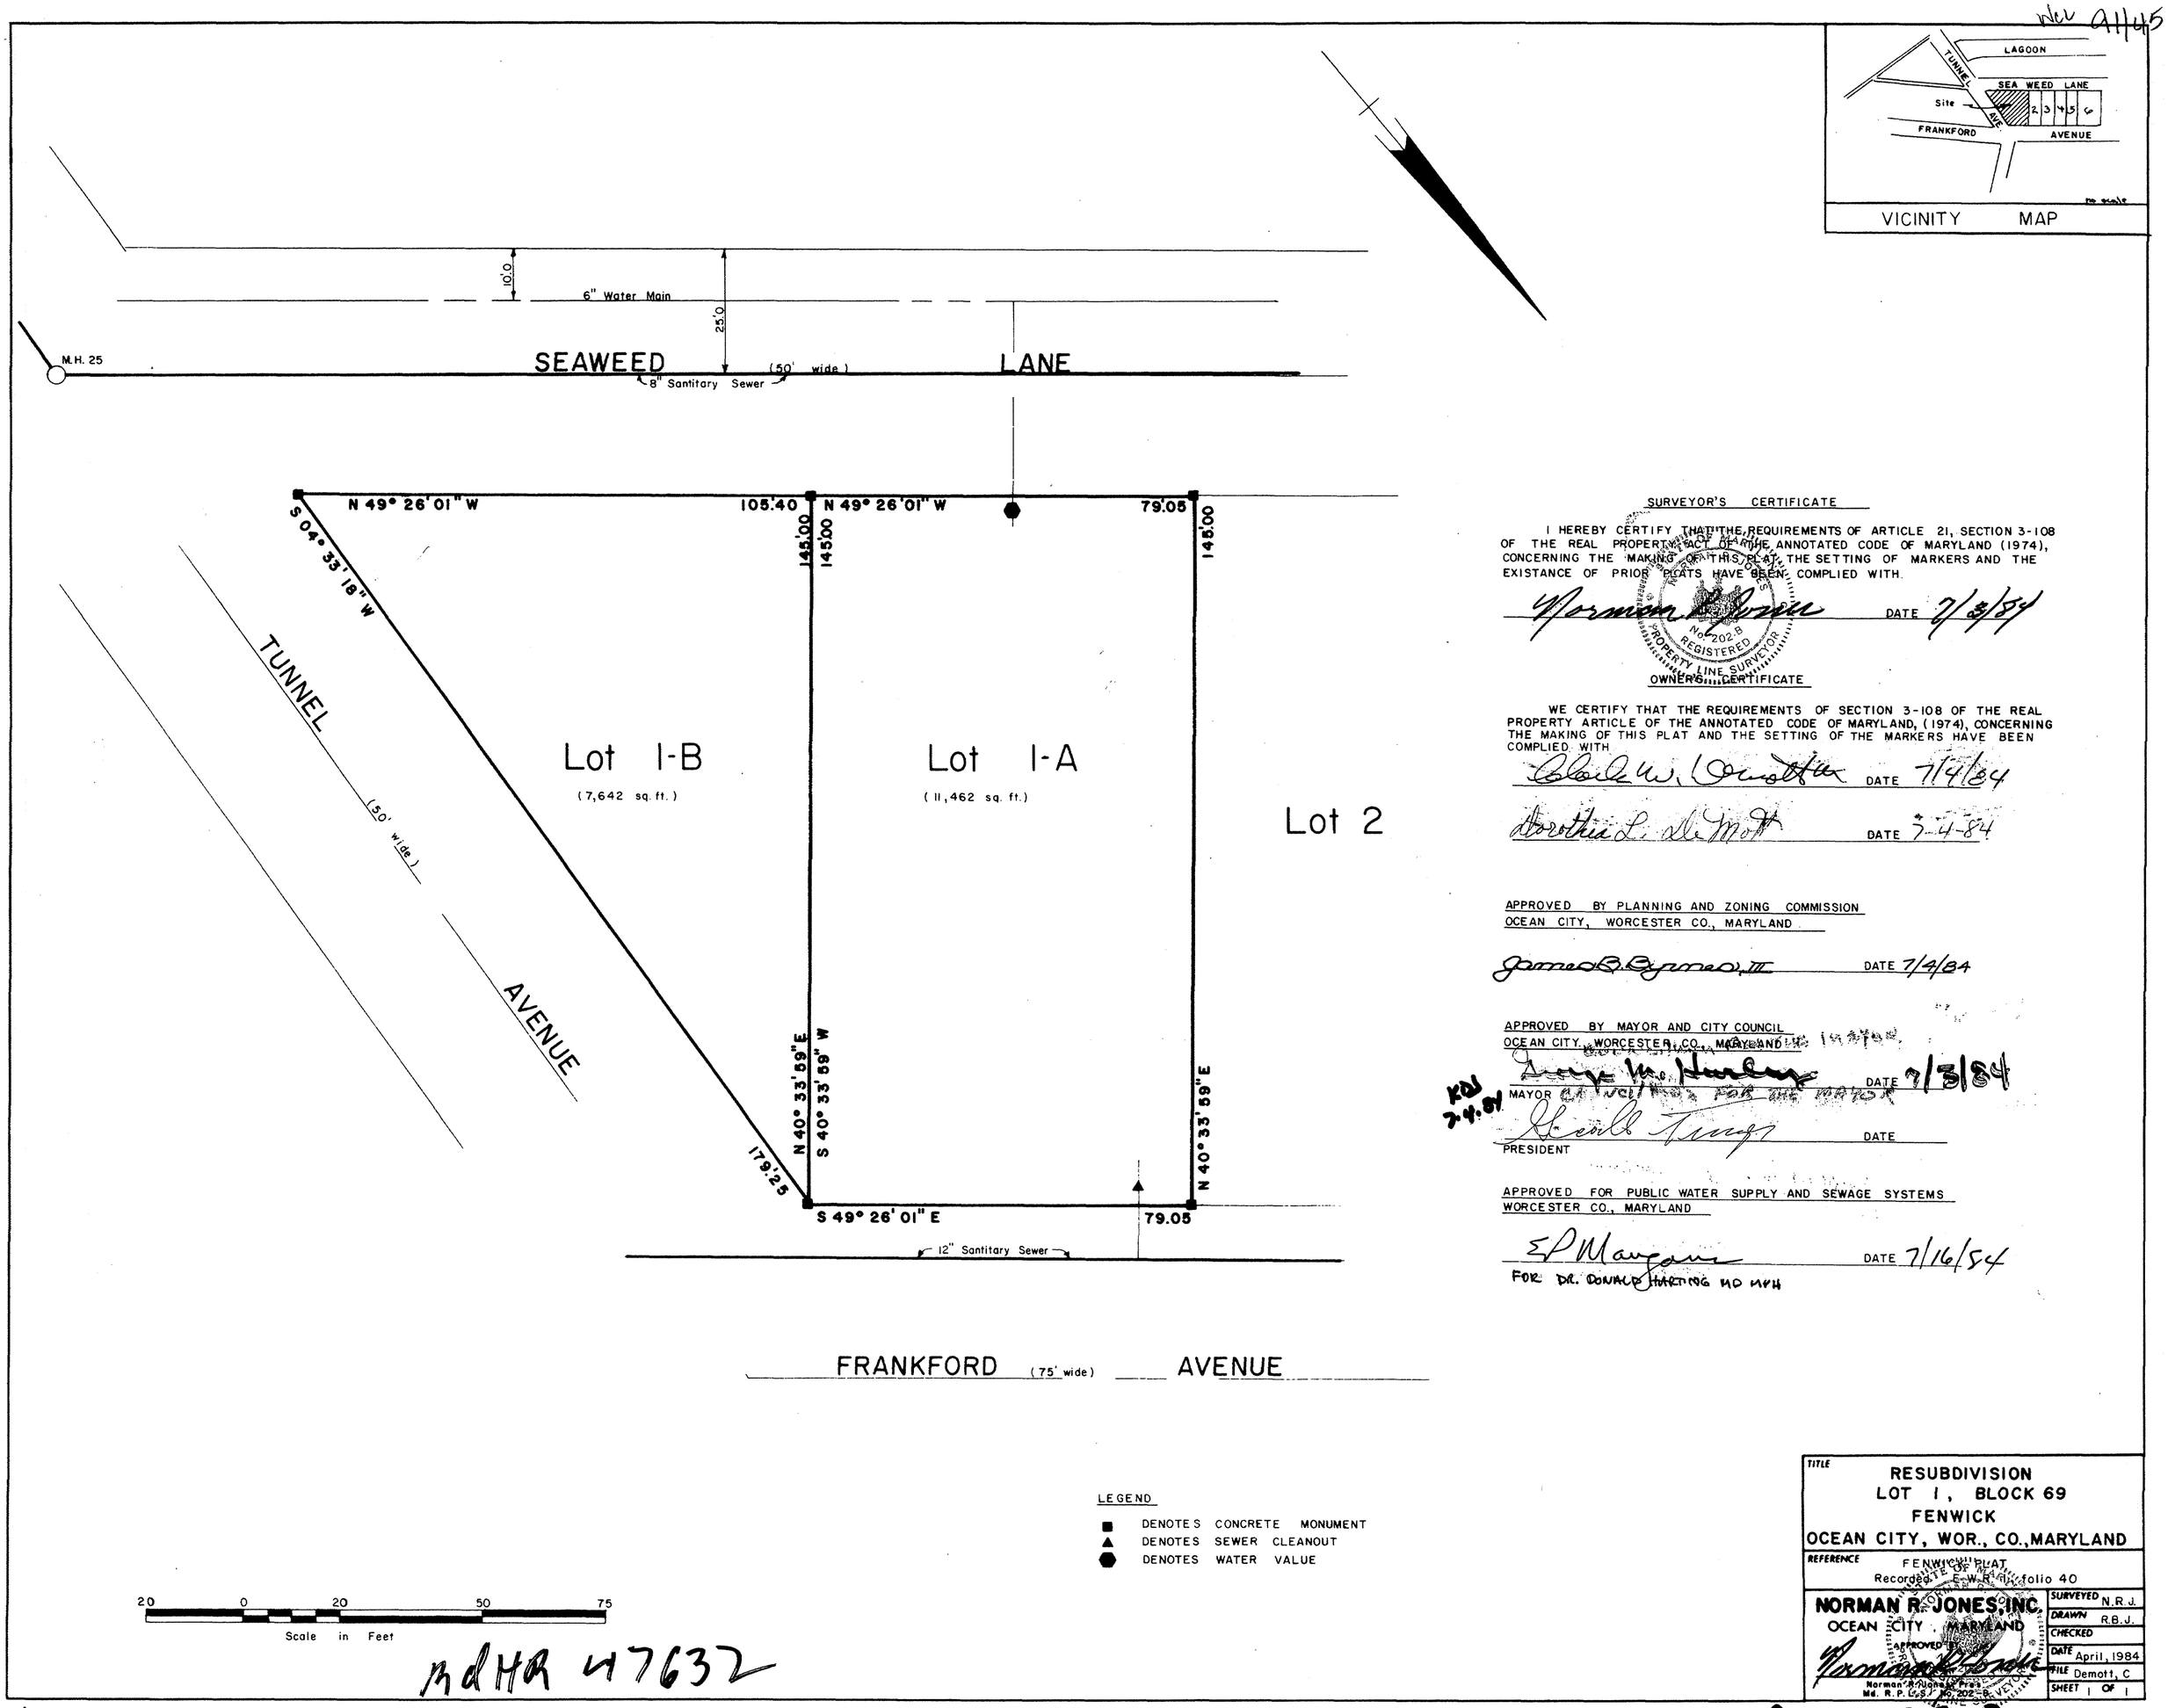

SURVEYOR'S CERTIFICATE

I HEREBY CERTIFY THAT THE REQUIREMENTS OF ARTICLE 21, SECTION 3-108 OF THE REAL PROPERTY ACT OF THE ANNOTATED CODE OF MARYLAND (1974), CONCERNING THE MAKING OF THIS PLAT, THE SETTING OF MARKERS AND THE EXISTANCE OF PRIOR PLATS HAVE BEEN COMPLIED WITH.

Norman R. Jones DATE 7/3/84

OWNER'S CERTIFICATE

WE CERTIFY THAT THE REQUIREMENTS OF SECTION 3-108 OF THE REAL PROPERTY ARTICLE OF THE ANNOTATED CODE OF MARYLAND, (1974), CONCERNING THE MAKING OF THIS PLAT AND THE SETTING OF THE MARKERS HAVE BEEN COMPLIED WITH

Clark W. Demott DATE 7/4/84

Dorothea L. DeMott DATE 7-4-84

APPROVED BY PLANNING AND ZONING COMMISSION
OCEAN CITY, WORCESTER CO., MARYLAND

James B. Byrnes, III DATE 7/4/84

APPROVED BY MAYOR AND CITY COUNCIL
OCEAN CITY, WORCESTER CO., MARYLAND

George M. Hurley DATE 7/3/84
MAYOR

KDJ 7.4.84

Scott Tingle DATE
PRESIDENT

APPROVED FOR PUBLIC WATER SUPPLY AND SEWAGE SYSTEMS
WORCESTER CO., MARYLAND

E P Mangano DATE 7/16/84
FOR DR. DONALD HARTING MD MPH

TITLE
RESUBDIVISION
LOT 1, BLOCK 69
FENWICK
OCEAN CITY, WOR., CO., MARYLAND

REFERENCE
FENWICK PLAT
Recorded E.W.R. folio 40

NORMAN R. JONES, INC.
OCEAN CITY, MARYLAND
APPROVED BY
Norman R. Jones
Norman R. Jones, Pres.
Md. R.P.L.S. No. 202-B

SURVEYED	N.R.J.
DRAWN	R.B.J.
CHECKED	
DATE	April, 1984
FILE	Demott, C
SHEET	1 OF 1

MdHR 47632

MSA SSU 1257 8527