SVH LIBER 236 FOLIO 45
RECORDED
02/08/2012

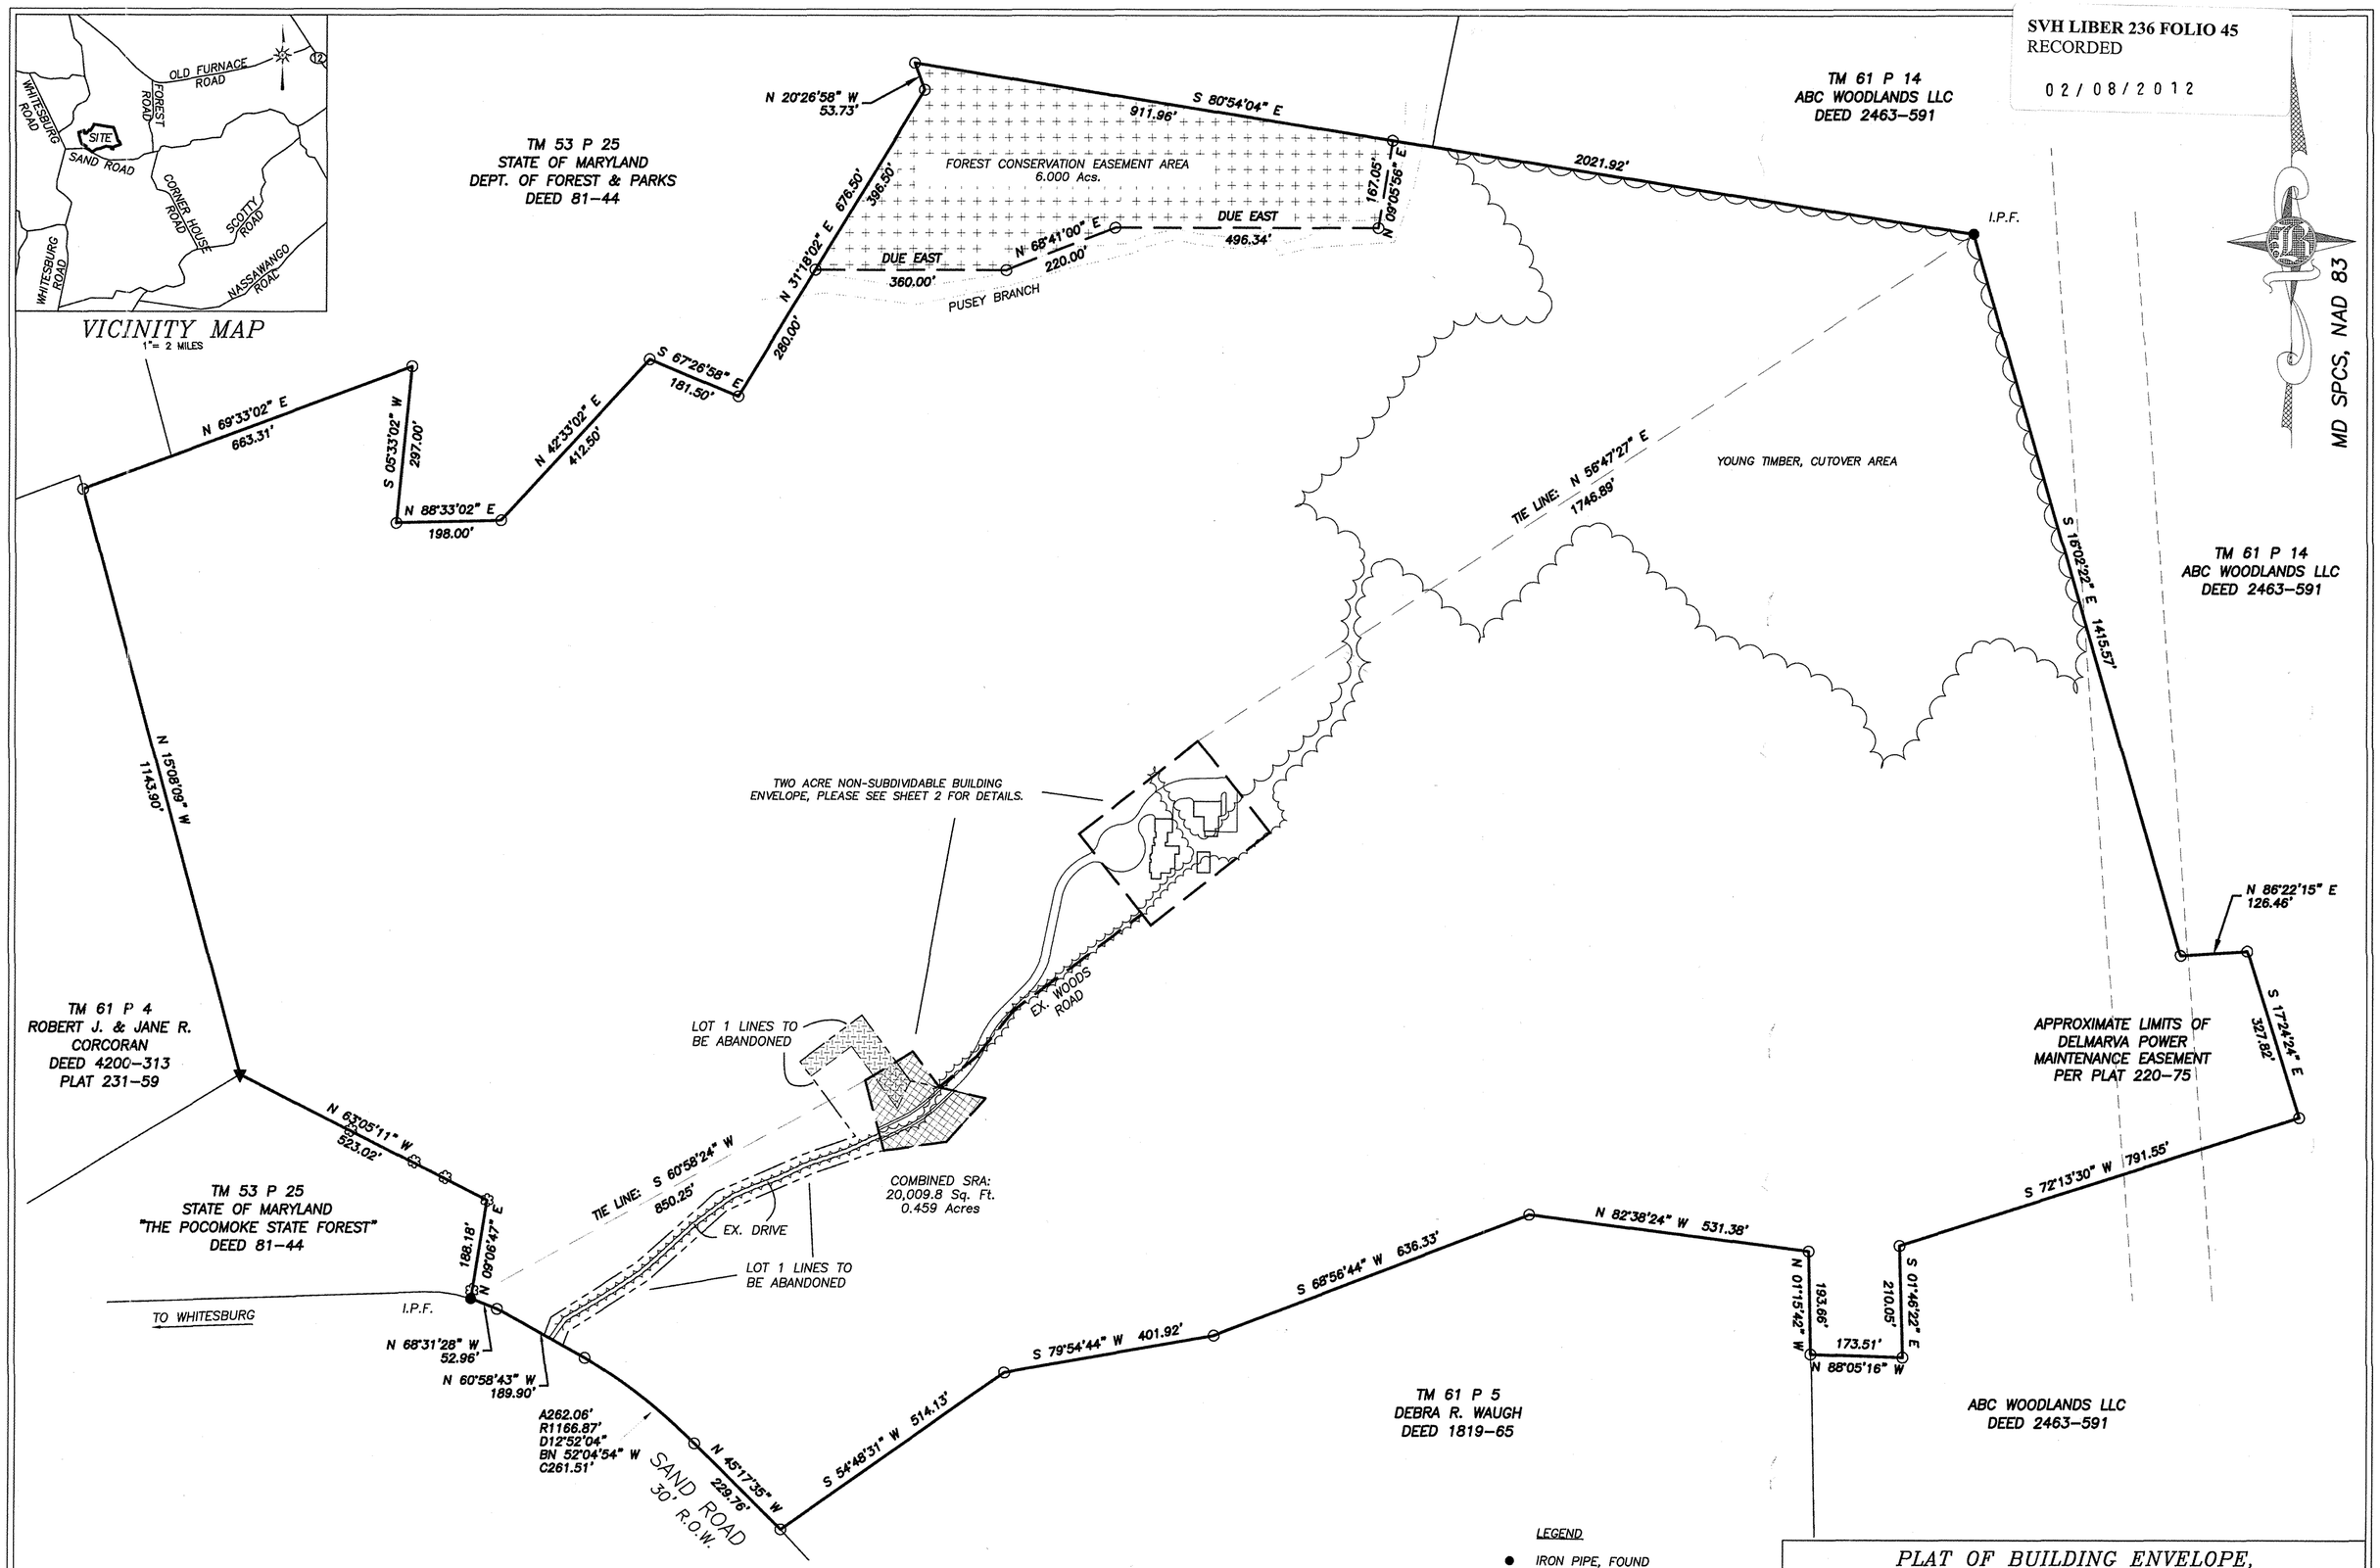

LEGEND

- ● IRON PIPE, FOUND
- ◎ IRON PIPE, TO BE SET
- ▼ MILL STONE, FOUND
- ✪ MARKED TREE
- ○ PLATTED POINT
- —— - - —— PROPERTY LINES TO BE ABANDONED

NOTES

1. OWNER INFORMATION:

   STEPHEN P. & KRISTIE S. ST. PIERRE
   14322 WIGHT STREET
   OCEAN CITY, MARYLAND 21842

2. PARCEL INFORMATION:

   PREMISES ADDRESS: SAND ROAD
   DEED 5597-251
   PLATS 235-1 AND 220-75

BOUNDS LAND SURVEY LLC
PO Box 20 • 8344 Patey Woods Road
Newark, Maryland 21841
p. 410.726.2767 • coard.bounds@gmail.com

DAVID MYERS & ASSOCIATES, LLC
CIVIL ENGINEERING & LAND SURVEYING
28099 ADKINS ROAD, SALISBURY, MD 21801
PH: 410-422-3100 FAX: 443-736-3521
Email: davidmyers2662@hotmail.com
Web: www.davidmyersandassociatesLLC.com

PLAT OF BUILDING ENVELOPE, LOT 1 ABANDONMENT & CONSOLIDATION, AND AMENDED FOREST CONSERVATION EASEMENT

On Lands Of

STEPHEN & MRS. KRISTIE ST. PIERRE

TAX MAP 61, PARCEL 37 – SEVENTH TAX DISTRICT – WORCESTER COUNTY – MARYLAND

REVISED:	AUGUST 15, 2011	PER WORCESTER CTY. COMMENTS	
DRAWN:	JUNE 2011	SCALE:	1" = 200 ft.
SURVEYED:	JUNE 2011	JOB: 036.FC	SHEET: 1 OF 2

Maryland State Archives
MSA SSU 1257 8601-1
P192109