SVH LIBER 237 FOLIO 33
RECORDED
05/18/2012

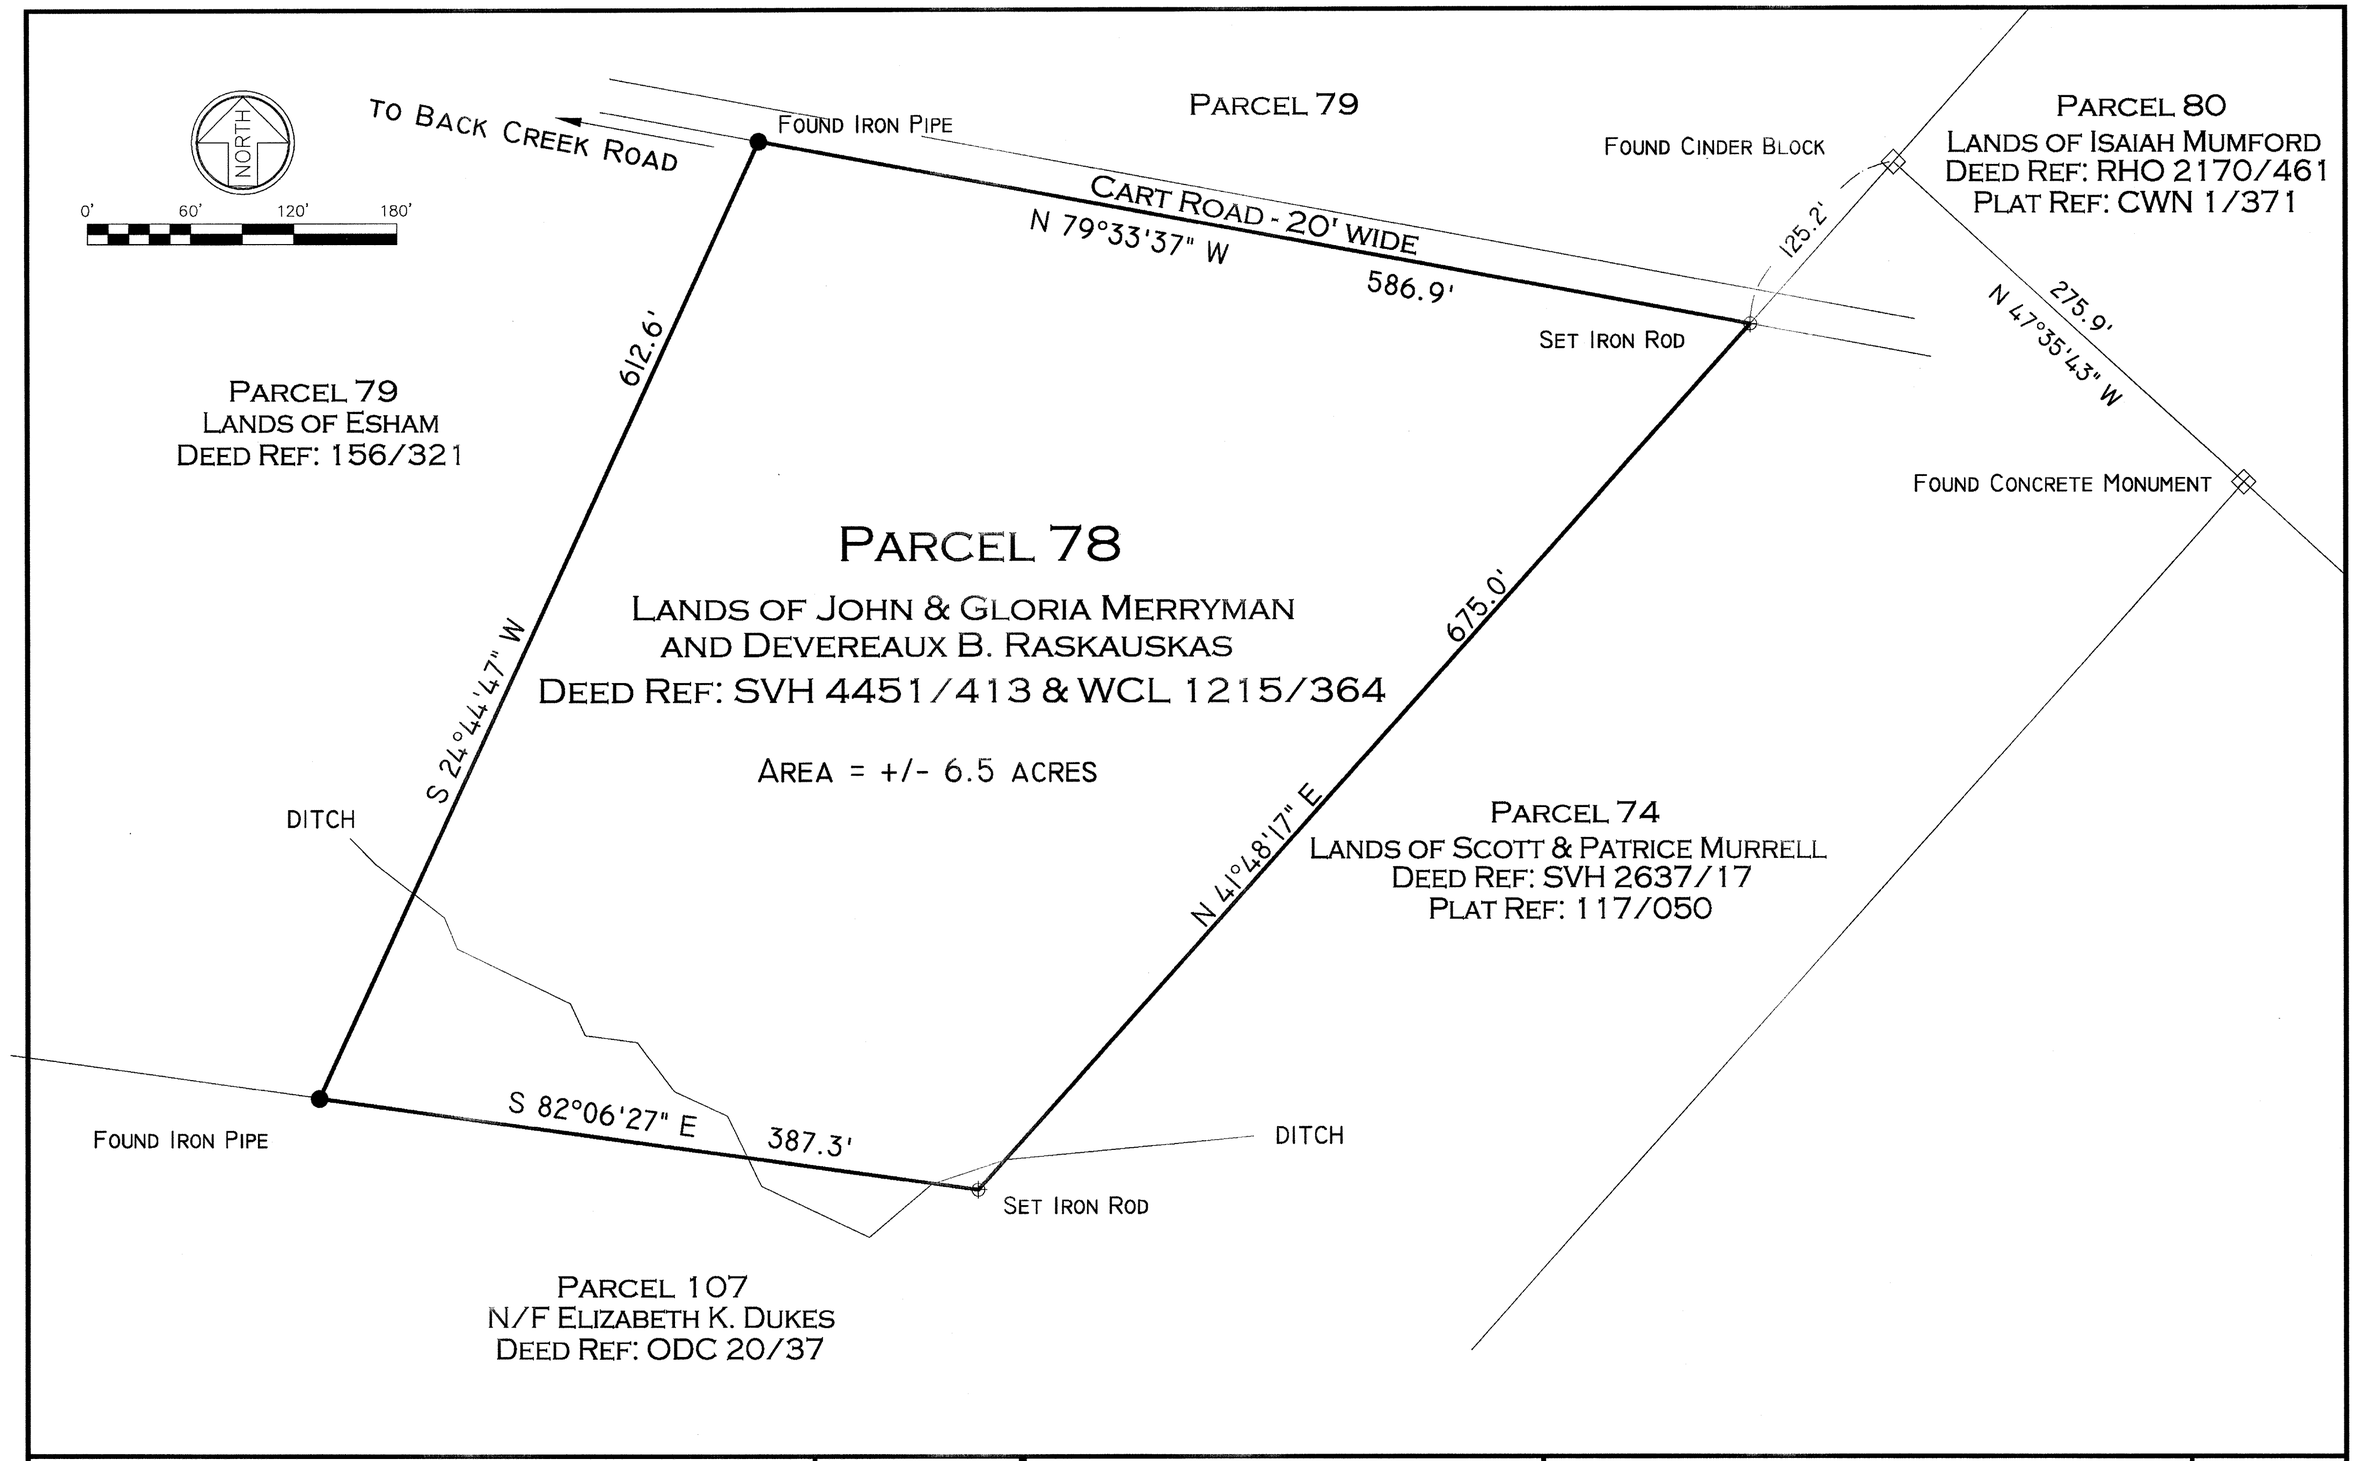

OCEANBAY CONSULTING, LLC
"LAND SURVEYORS & CONSULTANTS"
SERVING MARYLAND AND DELAWARE
10013 CAREY ROAD BERLIN, MD 21811
VOICE: 410.251.0638 FAX: 410.641.2625

DATE: 3/12/2012 DWN BY: RLG SCALE: 1"=60' JOB #: 11-015

EXPIRES 6/18/2012

© Oceanbay Consulting, LLC expressly reserves its common law copyright and other property rights in these plans. These plans are not to be reproduced, changed or copied in any form or manner whatsoever, nor are they to be assigned to any third party, without first obtaining the express written permission and consent of Oceanbay Consulting, LLC

NO.	DATE	DESCRIPTION	BY

BOUNDARY SURVEY
LANDS OF JOHN MERRYMAN III ET AL
P. 78, MAP 10, DISTRICT 5
WORCESTER COUNTY, MD

SHEET SP 1 OF 1

MSA SSU 1257 8639
P93491
Maryland State Archives