SUNSET ISLAND REVISED LAND CONDOMINIUM

LAND UNITS LU-CA56 & LUC-BS-10

TENTH TAX DISTRICT
67th STREET, OCEAN CITY
WORCESTER COUNTY, MARYLAND

SVH LIBER 239 FOLIO 35
RECORDED
10/18/2013

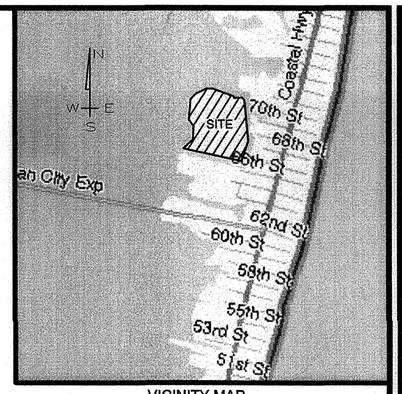

VICINITY MAP
(NOT TO SCALE)

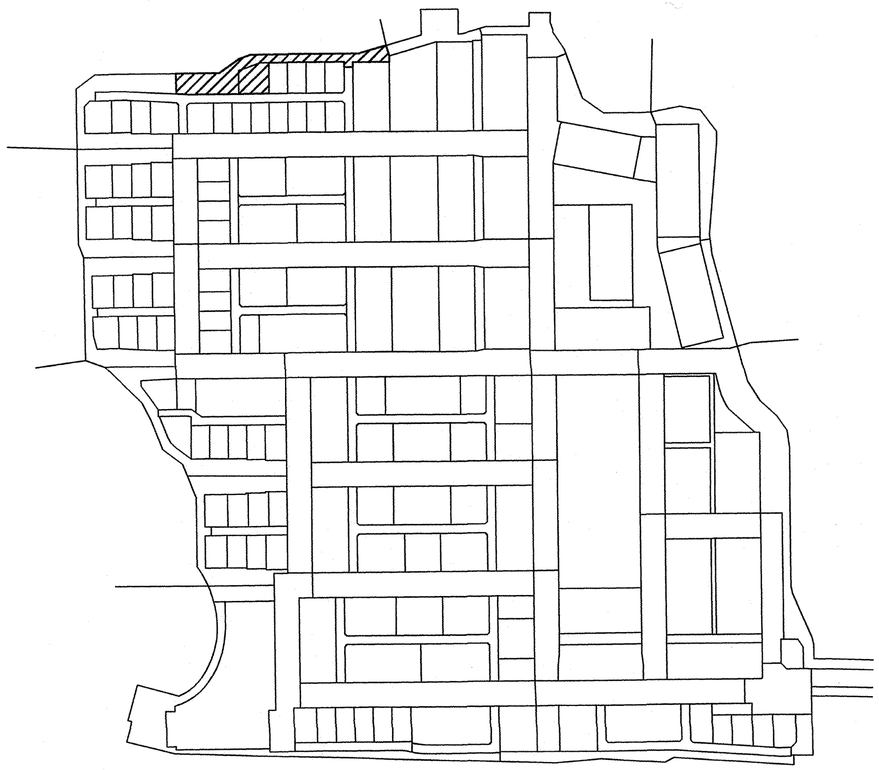

NOTES:

1. THE PROPERTY AS SHOWN HEREON IS HEREBY SUBJECTED TO THE CONDOMINIUM REGIME FOR THE SUNSET ISLAND LAND CONDOMINIUM (THE "CONDOMINIUM") IN ACCORDANCE WITH TITLE 11, REAL PROPERTY ARTICLE, ANNOTATED CODE OF MARYLAND (1996), AS AMENDED.
2. THE DIMENSIONS AND AREAS OF THE LAND UNITS SHOWN ON THIS CONDOMINIUM PLAT ARE BASED ON THE UNIT BOUNDARIES AS DESCRIBED IN THE DECLARATION FOR THE SUNSET ISLAND LAND CONDOMINIUM (THE "DECLARATION") AND REFLECT THE COMPUTED DIMENSIONS OF THE LAND UNITS. SQUARE FOOTAGES ARE COMPUTED ACCORDINGLY.
3. THE UPPER BOUNDARY OF EACH LAND UNIT IS A HORIZONTAL PLANE AT ELEVATION 150, EXTENDED TO INTERSECT THE LATERAL OR PARAMETRICAL BOUNDARIES THEREOF.
   THE LOWER BOUNDARY OF EACH LAND UNIT IS A HORIZONTAL PLANE AT ELEVATION -100, EXTENDED TO INTERSECT THE LATERAL OR PARAMETRICAL BOUNDARIES THEREOF.
4. THE VERTICAL OR PERIMETRICAL BOUNDARIES OF EACH LAND UNIT ARE VERTICAL PLANES AS DESCRIBED IN THE DECLARATION, EXTENDED TO INTERSECT THE UPPER AND LOWER HORIZONTAL BOUNDARIES THEREOF AND TO INTERSECT THE OTHER LATERAL OR PERIMETRICAL BOUNDARIES OF THE LAND UNIT.
5. EACH LAND UNIT SHALL CONSIST OF A THREE-DIMENSIONAL SPACE AS DESCRIBED IN THE DECLARATION FOR THE CONDOMINIUM. THERE ARE TWO HUNDRED FIFTEEN (215) LAND UNITS WITHIN THE CONDOMINIUM. EACH UNIT IS DESIGNATED ALPHA-NUMERICALLY, AS FOLLOWS: "LUS-F-49", "LUS-F-51", etc.,"LUT-M", "LUT-N", etc., "LU-CA5", "LU-CA6", etc. AND SO FORTH.
6. THE COMMON ELEMENTS SHALL BE AS SHOWN ON THIS CONDOMINIUM PLAT AS LAND UNITS SHOWING THE ALPHA-NUMERIC DESIGNATION LU-CA#.

OWNER'S CERTIFICATION

WE CERTIFY THAT SUNSET ISLAND, LLC AND BARRY R. & WENDY E. MEIL ARE THE OWNERS OF THE PROPERTY SHOWN HEREON AND THAT THE REVISED LAND CONDOMINIUM UNITS AS SHOWN IS WITH THE FREE CONSENT AND IN ACCORDANCE WITH THE DESIRES OF SAID OWNERS.

SUNSET ISLAND, LLC — DATE 8/5/13
THOMAS A. NATELLI (MANAGING MEMBER)

BARRY R. MEIL — DATE 8/16/13

WENDY E. MEIL — DATE 8/16/13

SURVEYORS CERTIFICATION

THE UNDERSIGNED REGISTERED LAND SURVEYOR, LICENSED IN THE STATE OF MARYLAND DOES HEREBY CERTIFY THAT: THIS PLAT, SHEETS 1 and 2, INCLUSIVE TOGETHER WITH THE APPLICABLE WORDING OF THE DECLARATION, IS A CORRECT REPRESENTATION OF THE REVISED LAND UNITS DESCRIBED AND THE IDENTIFICATION AND LOCATION OF EACH UNIT AND THE COMMON ELEMENTS AS CONSTRUCTED CAN BE DETERMINED FROM THEM.

CHARLES G. DENNIG, JR. — DATE 7/26/13
PROFESSIONAL LAND SURVEYOR #21305

EXP. 6/29/14
STATE OF MARYLAND
CHARLES G. DENNIG, JR.
No. 21305
PROFESSIONAL LAND SURVEYOR
7/26/13

MAYOR AND CITY COUNCIL TOWN OF OCEAN CITY

THIS APPROVAL DOES NOT EXTEND TO ANY FUTURE USES AND IS LIMITED TO APPROVING THOSE USES AND PLANS AS BEING ENCOMPASSED WITHIN THE APPLICATION AND APPROVALS OF THE PLANNING AND ZONING COMMISSION AND THE BOARD OF ZONING APPEALS. THIS APPLICATION AND RECORDS ARE AVAILABLE FOR REVIEW AT THE OFFICE OF THE UNDERSIGNED.

MAYOR, TOWN OF OCEAN CITY — DATE 8/15/13

PRESIDENT, TOWN OF OCEAN CITY TOWN COUNCIL — DATE 8/19/13

ZONING ADMINISTRATOR — DATE 8/19/13

WORCESTER COUNTY ENVIRONMENTAL PROGRAMS

THIS REVISED CONDOMINIUM PLAN IS APPROVED AS BEING IN CONFORMANCE WITH THE COUNTY COMPREHENSIVE WATER AND SEWER PLAN TO BE SERVED BY EXISTING CENTRAL WATER SUPPLY AND CENTRAL SEWERAGE SYSTEM.

APPROVING AUTHORITY WORCESTER COUNTY — DATE 8-16-13

SITE DATA

1.	OWNER:	LU-CA56: SUNSET ISLAND, LLC 506 MAIN STREET SUITE 300 GAITHERSBURG, MD 20878 LUC-BS-10: BARRY R. & WENDY E. MEIL 10 SEASIDE MEWS OCEAN CITY, MD 218XX
2.	SURVEYOR:	BECKER MORGAN GROUP 312 WEST MAIN STREET, SUITE 300 SALISBURY, MARYLAND 21801 PHONE: 410.546.9100 FAX: 410.546.5824
3.	CURRENT ZONING:	BMUD
4.	DEED REFERENCE(S):	SVH 3388/581 & 6175/367
5.	PLAT REFERENCE(S):	SVH 181/63
6.	TAX MAP/PARCEL:	MAP 114 - GRID 7 - PARCEL 6684
7.	SITE AREA:	12,905 sq.ft.
8.	EXISTING USE:	LU-CA56 -OPEN AREA, LUC-BS-10 IMPROVED WITH SINGLE FAMILY DWELLING
9.	FLOOD ZONES:	ZONE A6, EL. 6.0' PER FEMA FIRM COMMUNITY PANEL 245207 0002F DATED MARCH 4, 1986.

BECKER MORGAN GROUP

ARCHITECTURE
ENGINEERING

Dover, DE
309 S. Governors Ave.
Dover, DE 19904
Ph. 302.734.7950
Fax 302.734.7965

Salisbury, MD
312 West Main St. Suite 300
Salisbury, MD 21801
Ph. 410.546.9100
Fax 410.546.5824

Wilmington, NC
3205 Randall Parkway, Suite 211
Wilmington, North Carolina 28403
Ph. 910.341.7600
Fax 910.341.7506

www.becklermorgan.com

PROJECT TITLE

SUNSET ISLAND
LAND CONDOMINIUM
REVISED LAND UNITS
LU-CA56 & LUC-BS-10

TENTH TAX DISTRICT
67th STREET, OCEAN CITY
WORCESTER COUNTY, MARYLAND

SHEET TITLE

COVER SHEET

ISSUE BLOCK

MARK	DATE	DESCRIPTION

PROJECT NO.:	2002244.01
DATE:	06/19/2013
SCALE:	N.T.S.
DRAWN BY:	CGD

SHEET
1 OF 2

P201569 MSA SSU 1257 8258-1