SVH LIBER 240 FOLIO 51
RECORDED
09/23/2014

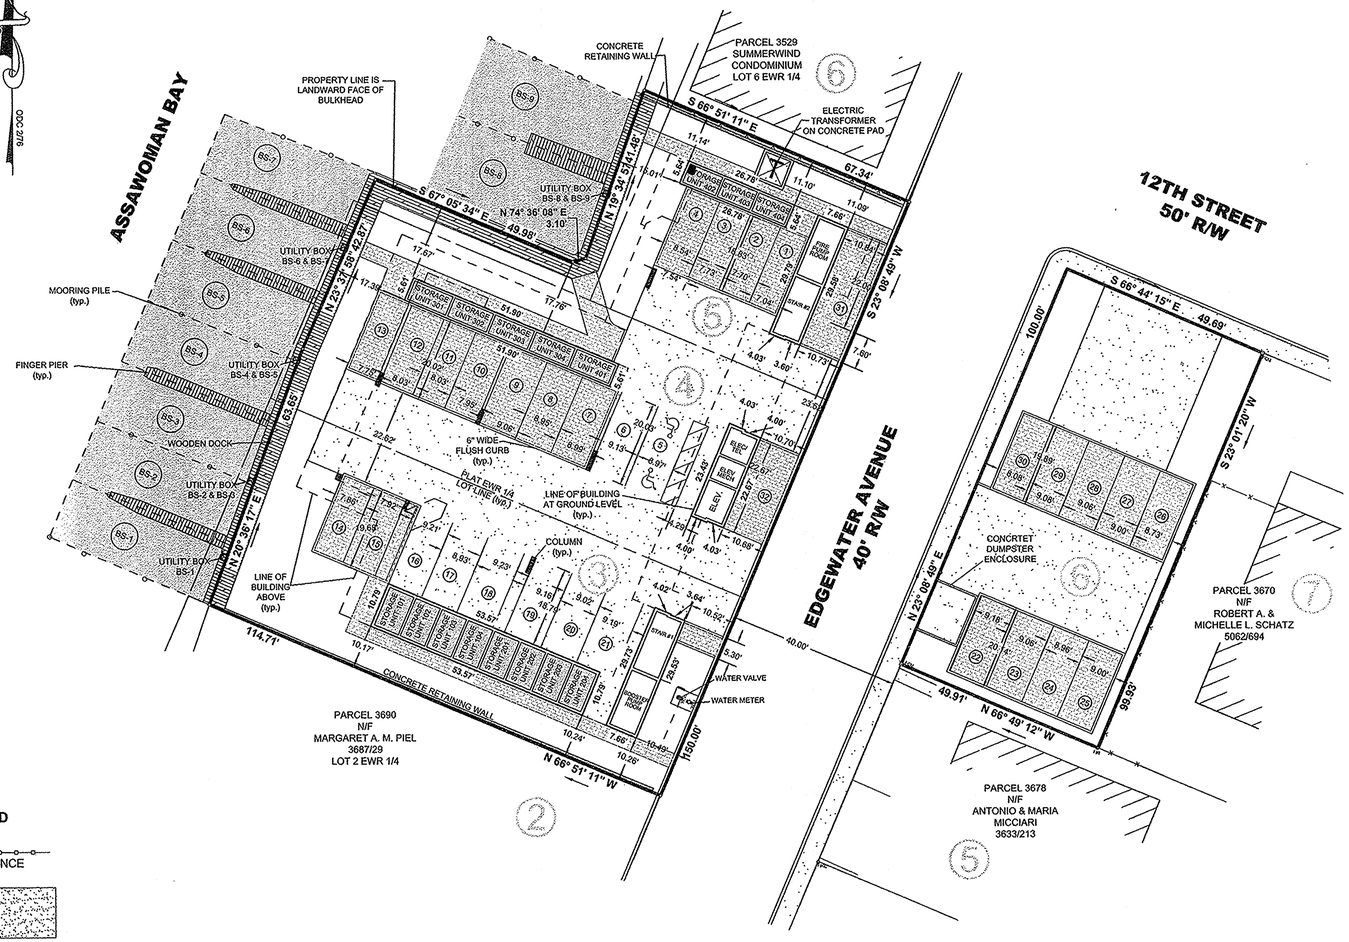

LEGEND

VINYL FENCE

CONCRETE

BRICK PAVERS

LIMITED COMMON ELEMENTS

(2) PLAT EWR 1/4 ORIGINAL LOT NUMBERS

ALL AREAS/IMPROVEMENTS SHOWN WITHIN THE PROPERTY LINES ON THIS SHEET ARE GENERAL COMMON ELEMENTS EXCEPT THE STORAGE UNITS AND BOAT SLIPS AS SHOWN ARE LIMITED COMMON ELEMENTS.

0 10 20 40

SCALE : 1" = 20'

BECKER MORGAN GROUP

ARCHITECTURE
ENGINEERING

Dover, DE
309 S. Governors Ave.
Dover, DE 19904
Ph. 302.734.7950
Fax 302.734.7965

Salisbury, MD
312 West Main St. Suite 300
Salisbury, MD 21801
Ph. 410.546.9100
Fax 410.546.5824

Wilmington, NC
3205 Randall Parkway, Suite 211
Wilmington, North Carolina 28403
Ph. 910.341.7600
Fax 910.341.7506

www.beckermorgan.com

PROJECT TITLE

1111 EDGEWATER CONDOMINIUM

1111 EDGEWATER AVENUE
OCEAN CITY
WORCESTER COUNTY, MD
TENTH TAX DISTRICT

STATE OF MARYLAND
CHARLES G. DENNIS
No. 21308
PROFESSIONAL LAND SURVEYOR

SHEET TITLE

CONDOMINIUM SURVEY

GROUND FLOOR PLAN

ISSUE BLOCK

MARK	DATE	DESCRIPTION

LAYER STATE : ground floor

PROJECT NO.:	2005070.02
DATE:	03/05/14
SCALE:	1" = 20'
DRAWN BY:	CGD

SHEET
V-102

COPYRIGHT 2013

F:\AutoCAD\Projects\2005\2005070\dwg\2005070-condo plat-dover-SVY-C3D12.dwg, May 12, 2014 - 12:18pm

P.206344 MSA 51257-8827

2/18/2