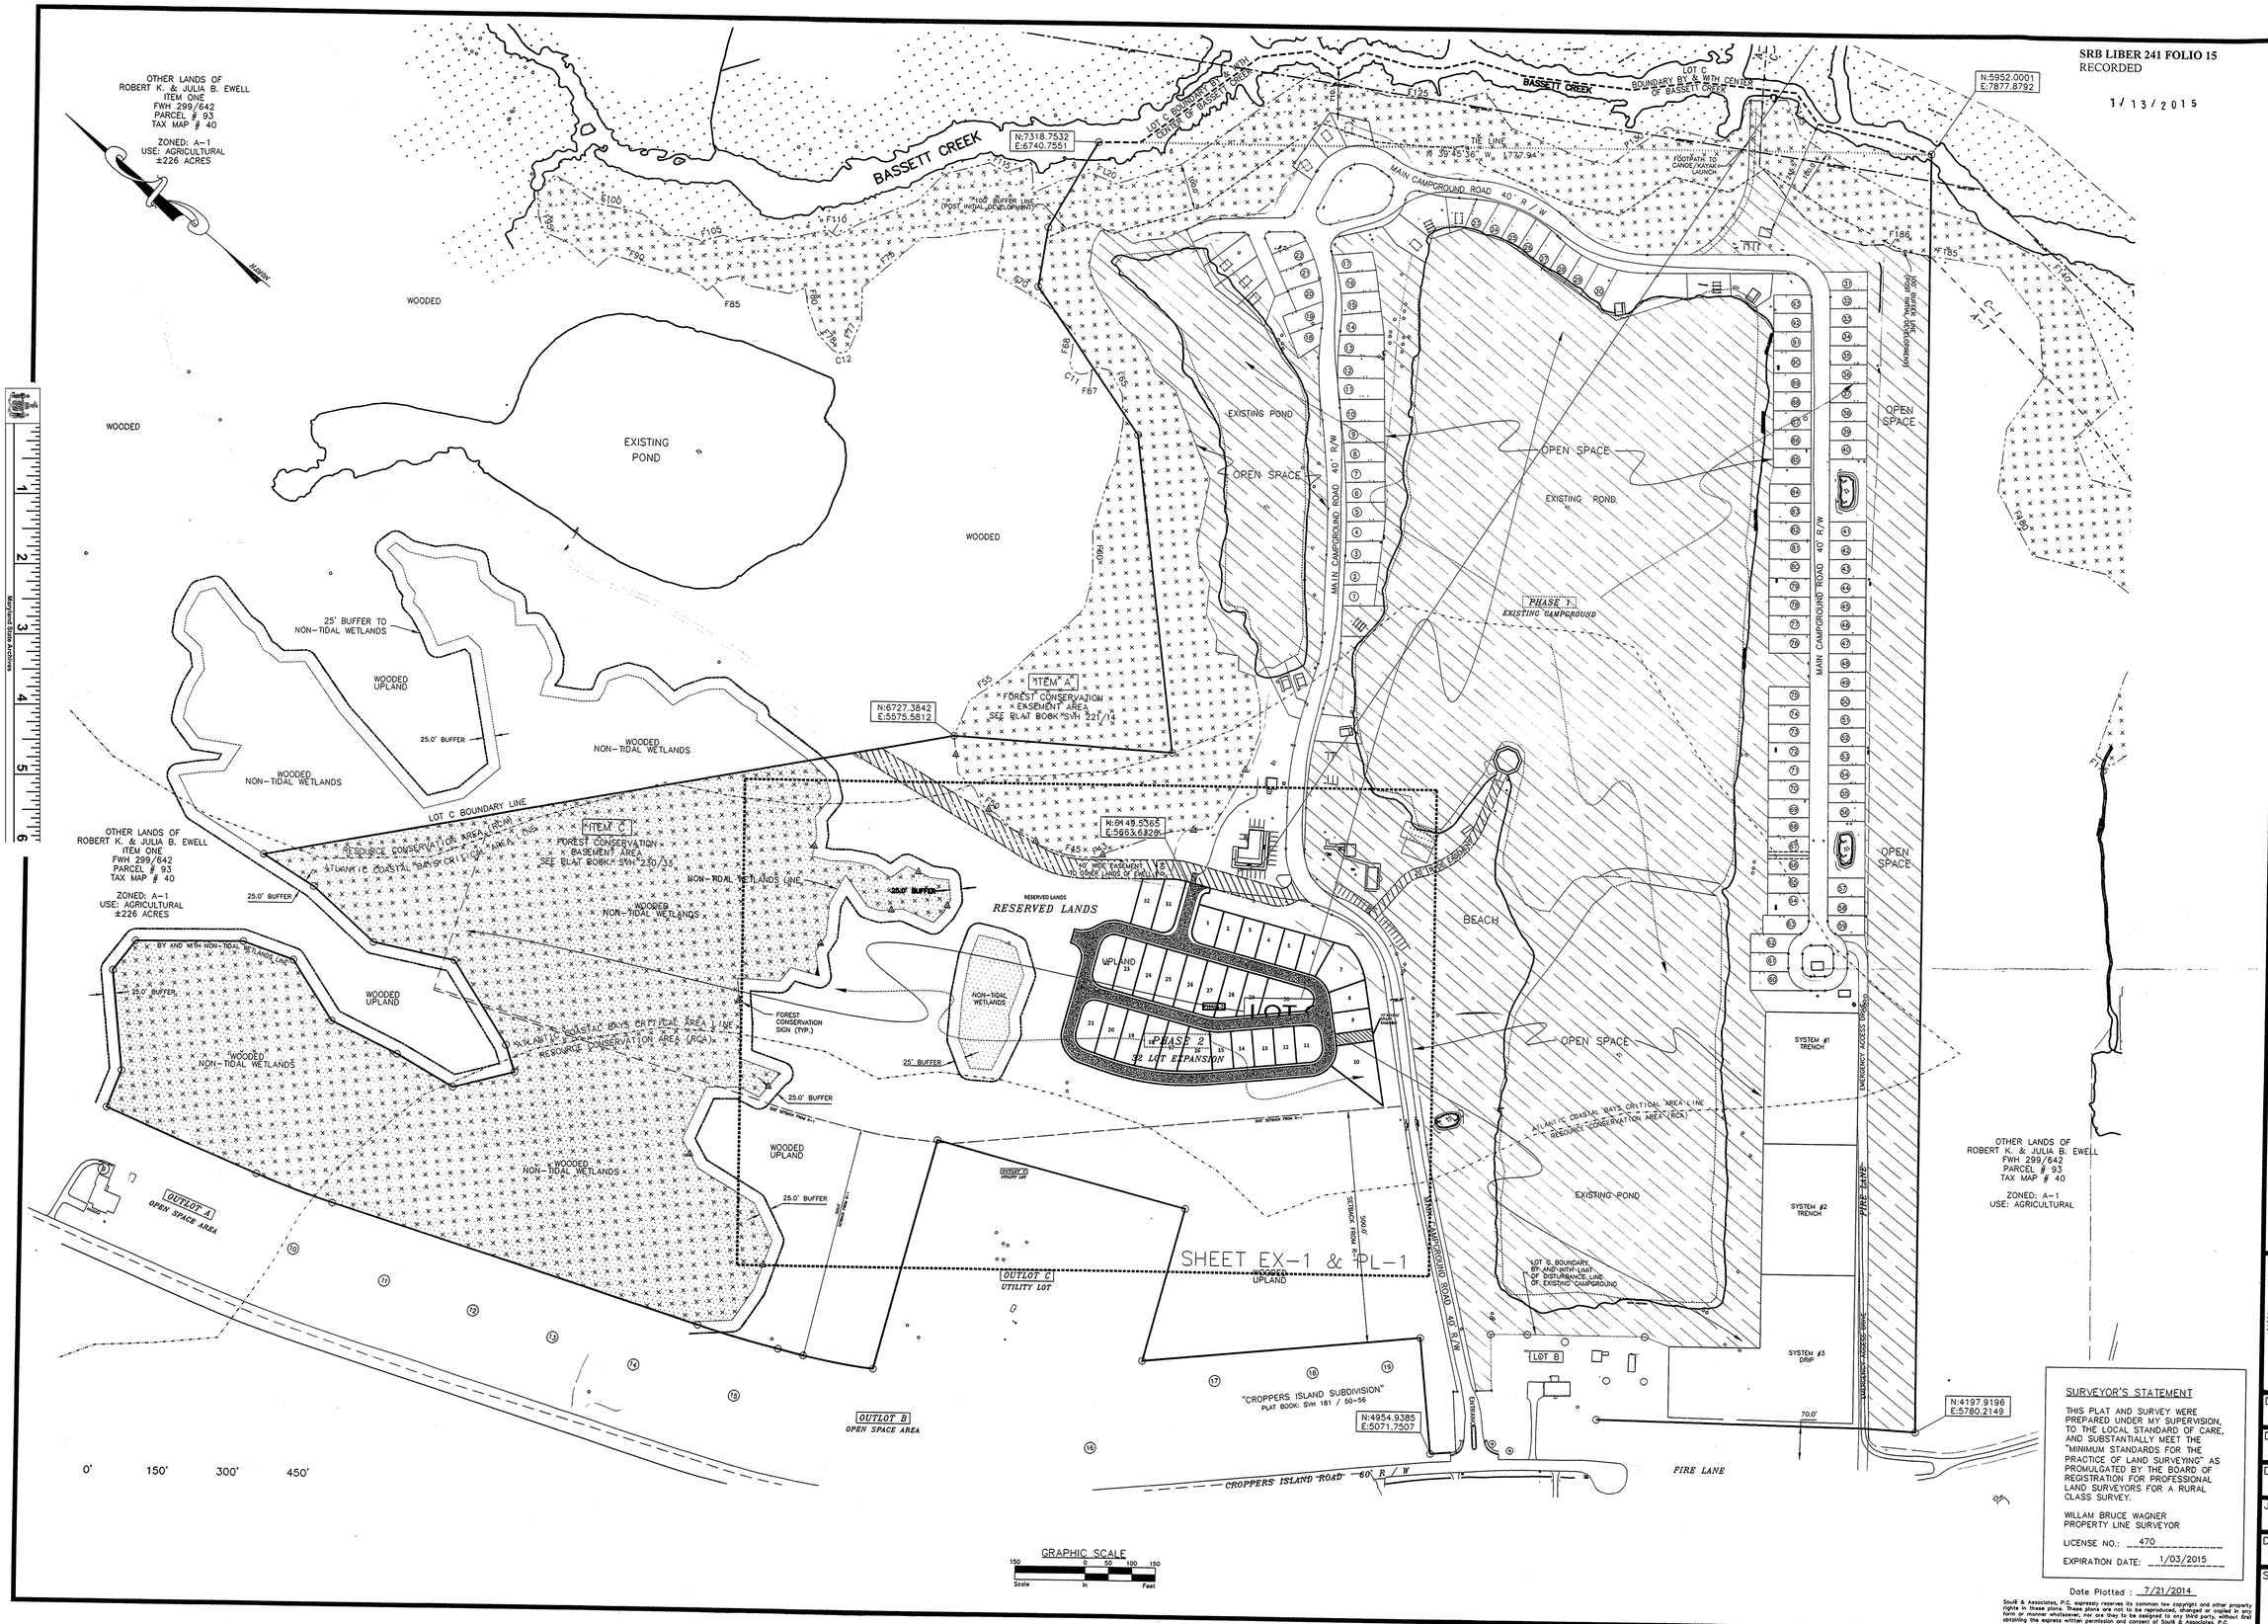

SURVEYOR'S STATEMENT

THIS PLAT AND SURVEY WERE PREPARED UNDER MY SUPERVISION, TO THE LOCAL STANDARD OF CARE, AND SUBSTANTIALLY MEET THE "MINIMUM STANDARDS FOR THE PRACTICE OF LAND SURVEYING" AS PROMULGATED BY THE BOARD OF REGISTRATION FOR PROFESSIONAL LAND SURVEYORS FOR A RURAL CLASS SURVEY.

WILLAM BRUCE WAGNER
PROPERTY LINE SURVEYOR

LICENSE NO.: 470

EXPIRATION DATE: 1/03/2015

Date Plotted : 7/21/2014

Soulé & Associates, P.C. expressly reserves its common law copyright and other property rights in these plans. These plans are not to be reproduced, changed or copied in any form or manner whatsoever, nor are they to be assigned to any third party, without first obtaining the express written permission and consent of Soulé & Associates, P.C.

SOULÉ & ASSOCIATES, P.C.
ENGINEERING / SURVEYING / PLANNING
122 ARLINGTON ROAD
ARLINGTON BUSINESS CENTER
SALISBURY, MARYLAND 21801
(410) 742-7797

REVISIONS	
Date	Issued for

KEY PLAN
EXPANSION OF COOPERATIVE CAMPGROUND
LANDS OF ROBERT K. & JULIA B. EWELL
FORTH TAX DISTRICT, WORCESTER COUNTY, MARYLAND

STATE OF MARYLAND WILLIAM BRUCE WAGNER REGISTERED PROPERTY LINE SURVEYOR

Designed By	
Drawn By	LVH
Date	OCTOBER 2013
Job No.	12-158
Drawing File No.	12-12-58-BASE.dwg
Sheet No.	K-1

P208031 MJA 3/25/7 - 8058 - 3

3/ctr