SRB LIBER 241 FOLIO 18
RECORDED
1/13/2015

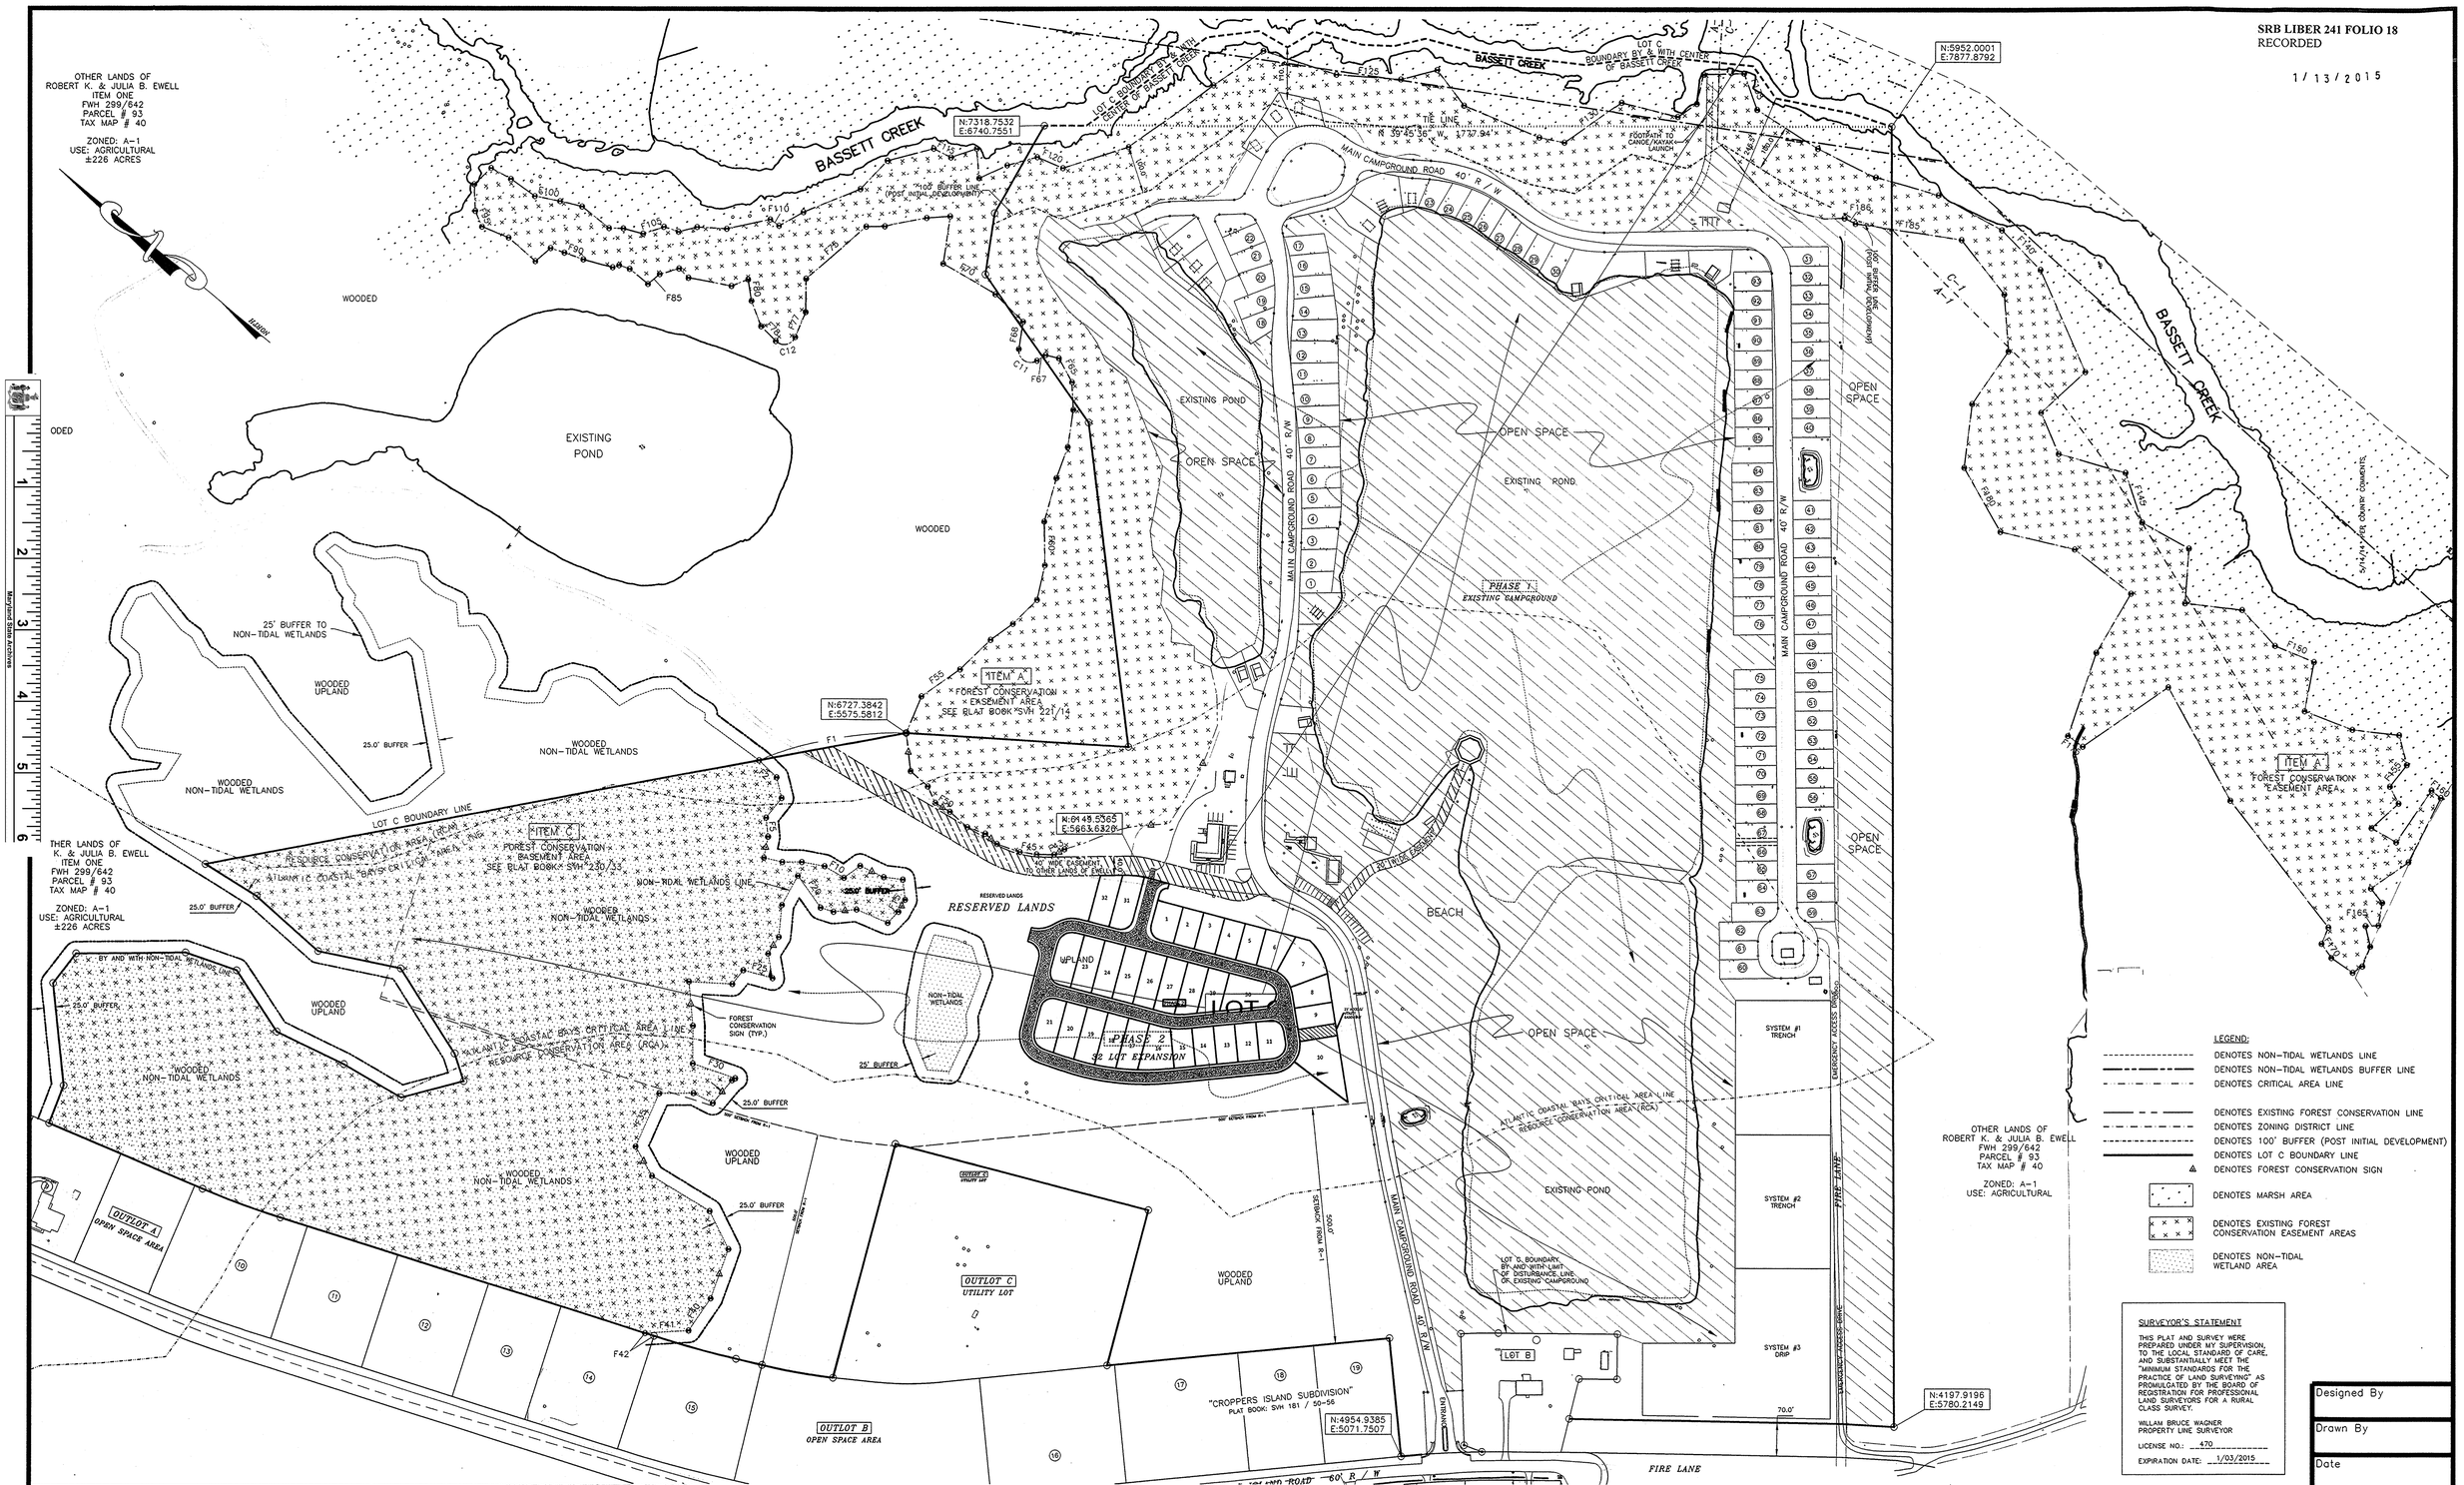

FOREST CONSERVATION AREA
EXPANSION OF COOPERATIVE CAMPGROUND
LANDS OF ROBERT K. & JULIA B. EWELL
FORTH TAX DISTRICT, WORCESTER COUNTY, MARYLAND

GRAPHIC SCALE
150 0 50 100 150
Scale in Feet

REVISIONS	
Date	Issued for

SOULÉ & ASSOCIATES, P.C. ENGINEERING / SURVEYING / PLANNING
122 ARLINGTON ROAD
ARLINGTON BUSINESS CENTER
SALISBURY, MARYLAND 21801
(410) 742-7797

STATE OF MARYLAND WILLIAM BRUCE WAGNER 470 REGISTERED PROPERTY LINE SURVEYOR

Designed By	
Drawn By	
Date	
Job No.	
Drawing File No.	
Sheet No.	PL-2

P208034 MSA S1257-8858-6