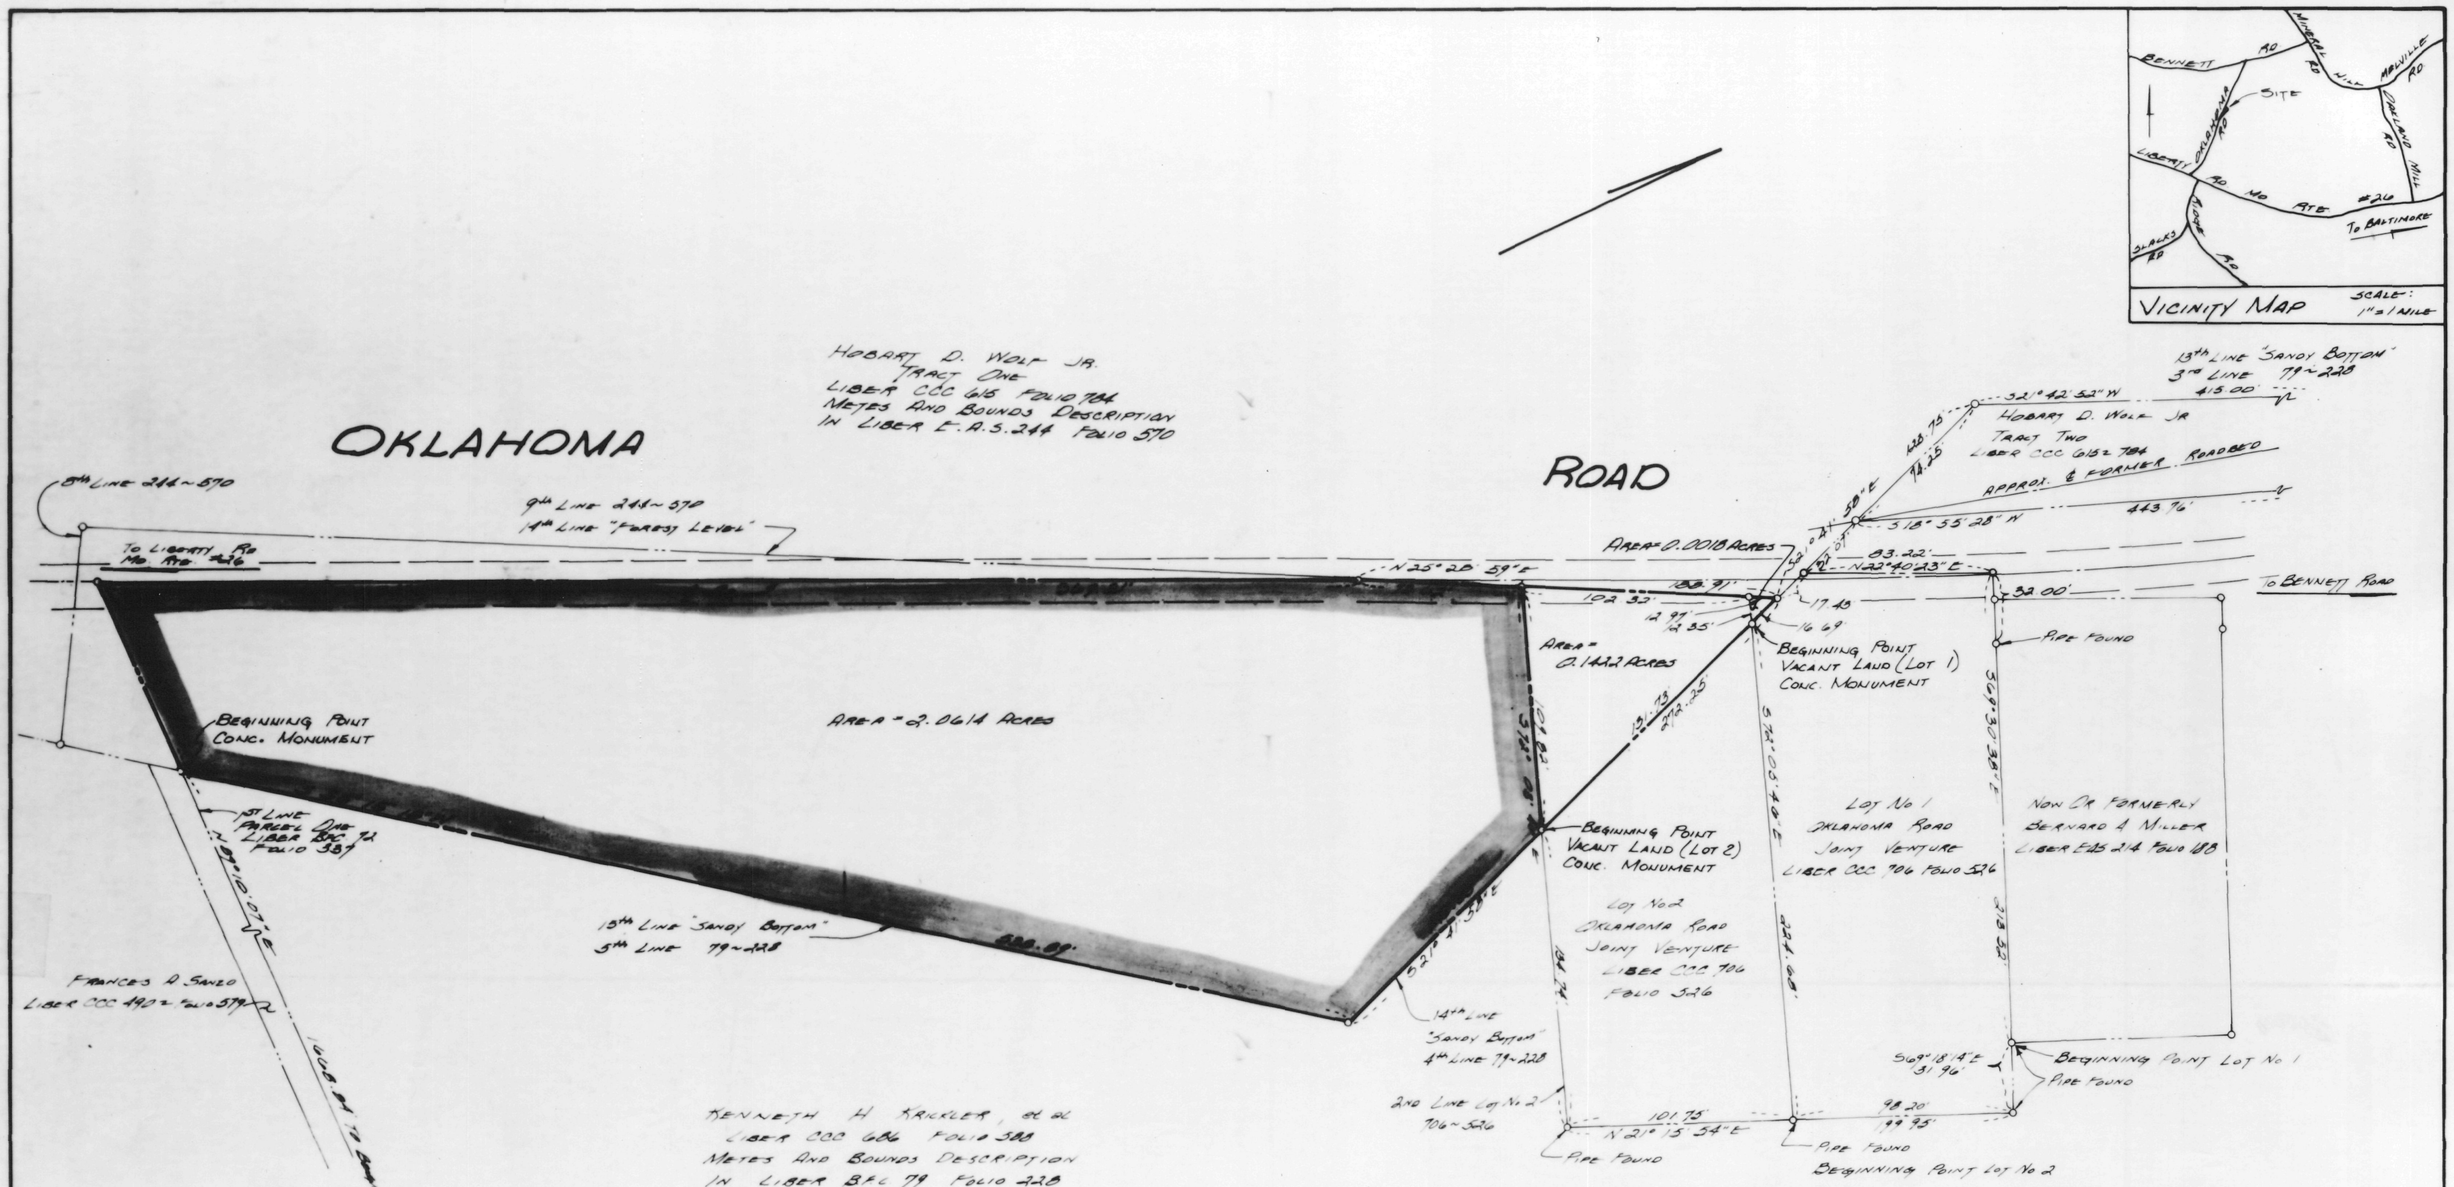

NOTE:
BEARINGS AS SHOWN HEREON ARE REFERRED TO GRID NORTH AS ESTABLISHED FOR THE BOUNDARY OF THE LIBERTY RESERVOIR PROPERTY BY THE CITY OF BALTIMORE, DEPARTMENT OF PUBLIC WORKS BUREAU OF WATER SUPPLY.
THIS SURVEY PLAT HAS BEEN PREPARED UNDER WARRANT TO SURVEY VACANT LAND ISSUED APRIL 9, 1979 BY EDWARD C. PAPENFUSE, THE COMMISSIONER OF LAND PATENTS, STATE OF MARYLAND. LAND PATENT APPLIED FOR UNDER WARRANT APPLICATION NO. 56 BY CLARENCE E. KRICKLER.

OUTLINE SURVEY
VACANT LAND

EAST SIDE OKLAHOMA ROAD
3200'± N.E'LY FROM LIBERTY ROAD, MD. RTE 26
5th ELECTION DISTRICT, CARROLL COUNTY, MARYLAND

APPLICANT
CLARENCE E. KRICKLER
1200 WELDING LANE
SYKESVILLE, MARYLAND 21784

EVANS, HAGAN & HOLDEFER, INC.

DATE	REVISION	BY

SURVEYORS AND CIVIL ENGINEERS
111 JOHN STREET WESTMINSTER, MARYLAND 21157
(301) 848-7690 876-2011
BALTIMORE, MD. (301) 685-3731 — ANNAPOLIS, MD. (301) 261-8511
ELLICOTT CITY, MD. (301) 461-2855 — ANNAPOLIS, MD. (301) 261-8511
CUMBERLAND, MD. (301) 777-1160 — FREDERICK, MD. (301) 662-4700

SURVEYED BY L. RILL
COMPUTED BY J. BARNHART
DRAWN BY K.E. EVERLY
CHECKED BY J. FULAYANCE
Drwg. No. 1730-B

STATE OF MARYLAND — LAYTON R. RICHARDSON — REGISTERED PROFESSIONAL LAND SURVEYOR

DATE March 17, 1980 SCALE 1" = 50'

Maryland State Archives