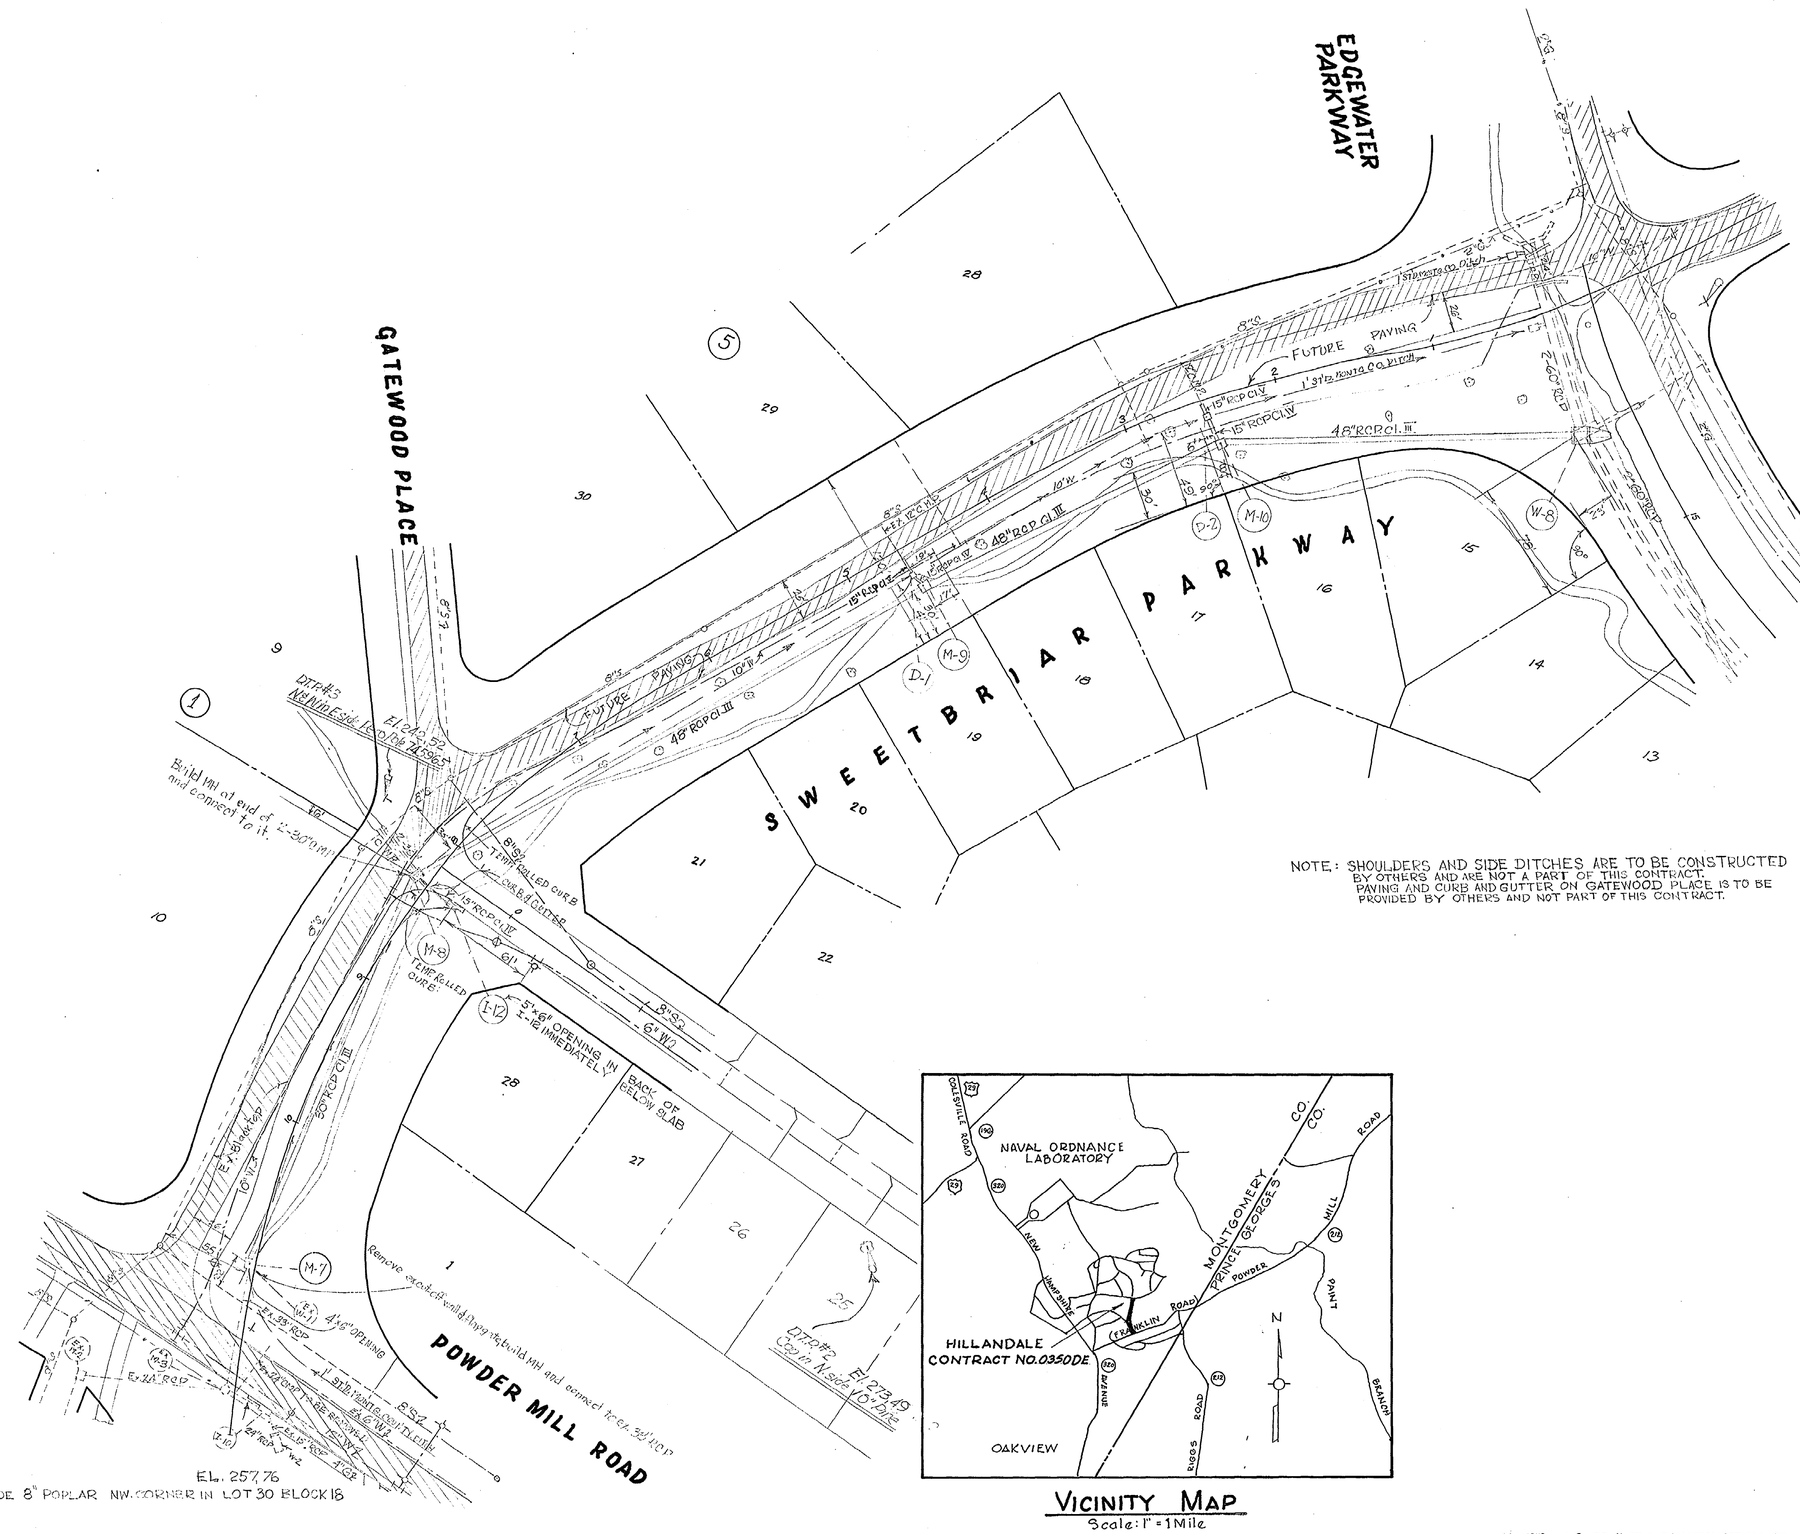
EDGEWATER PARKWAY
GATEWOOD PLACE
SWEETBRIAR PARKWAY
POWDER MILL ROAD
FUTURE PAVING
EXISTING PAVING
48" RCP Cl. III
15" RCP Cl. IV
18" RCP Cl. IV
24" RCP Cl. III
D.T.R.#1
CAP IN E. SIDE 8" POPLAR NW. CORNER IN LOT 30 BLOCK 18
EL. 257.76
D.T.R.#2
Cap in N. side 10" Pine
Build MH at end of 2'-3.0" m/l and connect to it.
Remove existing end wall, Demo. & build MH and connect to EX. 36" RCP
TEMP. ROLLED CURB & GUTTER
BACK OF BELOW SLAB
SOFFIT EL.

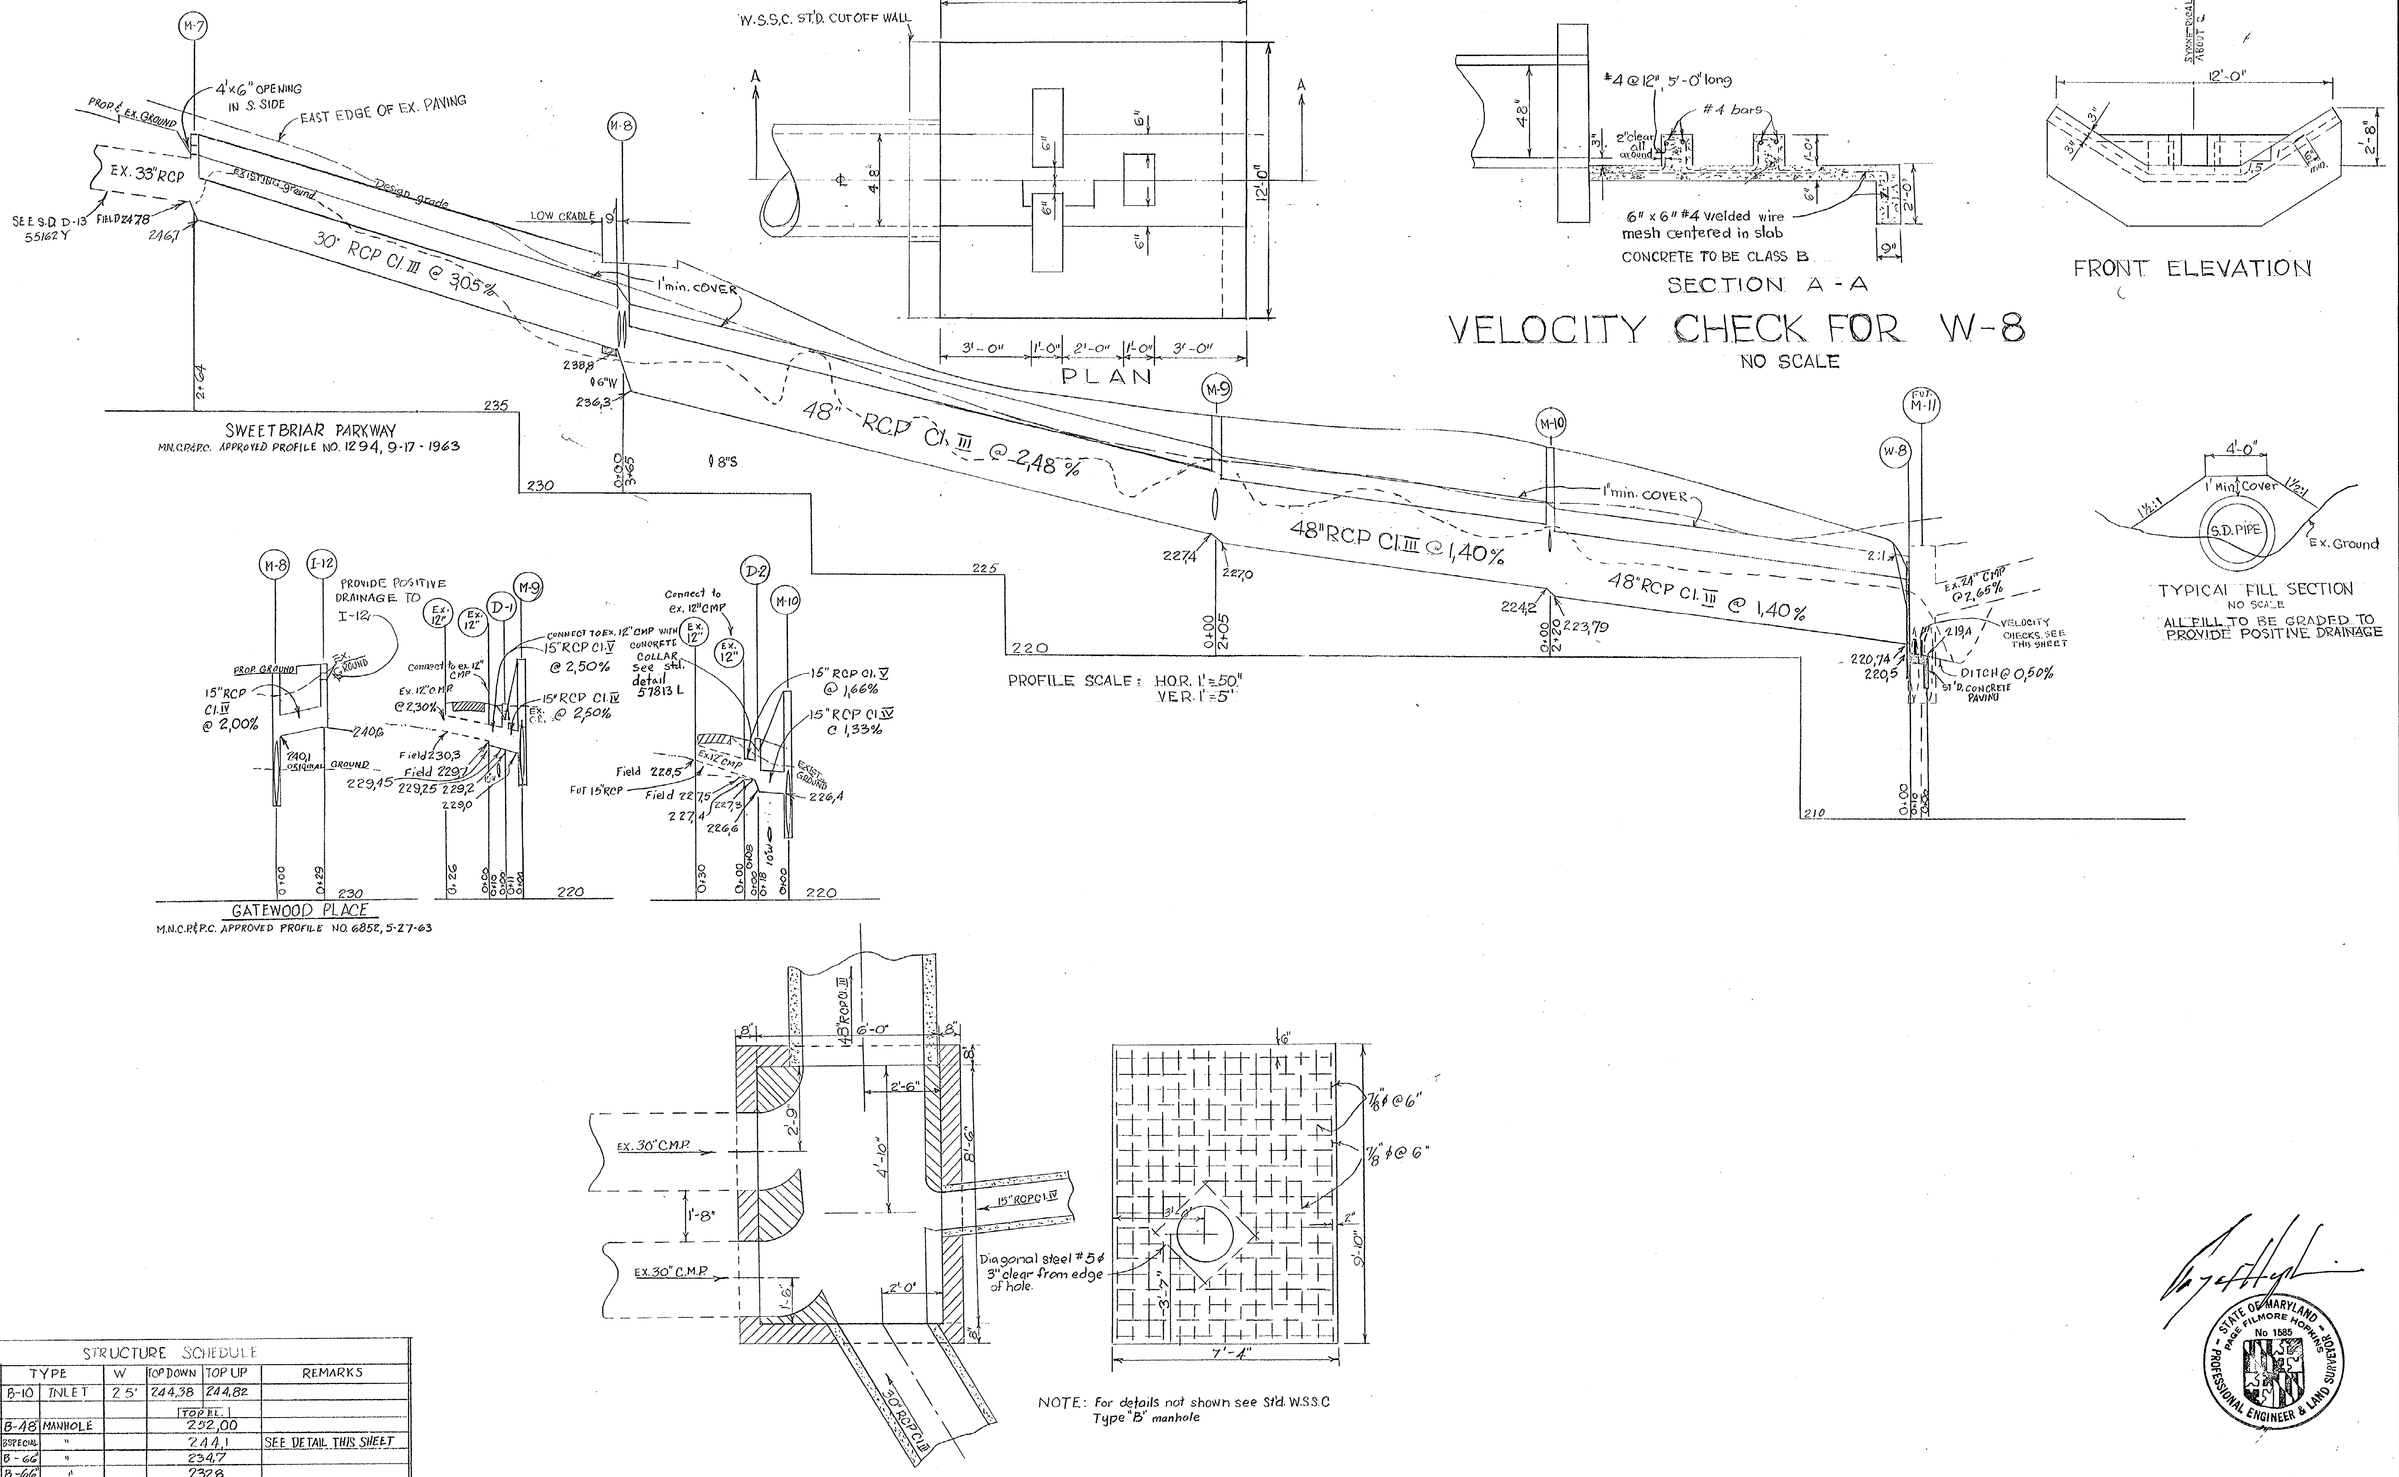

STRUCTURE SCHEDULE						
NO.	TYPE		W	TOP DOWN	TOP UP	REMARKS
I-12	B-10	INLET	25'	244.38	244.82	
				TOP EL.		
M-7	B-48	MANHOLE		252.00		
M-8	SPECIAL	"		244.1		SEE DETAIL THIS SHEET
M-9	B-66	"		234.7		
M-10	B-66	"		232.8		
D-1	J	INLET		NOTCH EL. 231.21		STD SRC DETAIL WITH GRATE
D-2	"	"		" 229.05		" " " " "
W-8	CUT OFF WALL WITH PROTECTIVE GATE & CONCR. PAVING					

STATE OF MARYLAND
PAGE FILMORE HOPKINS
No. 1585
REGISTERED PROFESSIONAL ENGINEER & LAND SURVEYOR

CONTRACT 0350 DE

DRAWN J. Kerr	WASHINGTON SUBURBAN SANITARY COMMISSION	APPROVED April 16, 1964 (DATE) Robert J. McFarland (CHIEF ENGINEER)	STORM SEWER	SUPERVISION FOR MAIN LINES ONLY NOT REQUIRED BY DEPT. OF STATE FORESTS & PARKS BALTIMORE, MD.	EXAMINED FOR	MADDOX & HOPKINS CIVIL ENGINEERS 8510 DIXON AVENUE SILVER SPRING, MD. JU 8-3110	CONT. 0350 DE
TRACED			AUTHOR		STORM SEWERS		
CHECKED			2-4-1964		R/W REQ'D		
EXAMINED			JOB NO.		OTHER UTILITIES		
STARTED			64 DE 2107				

STORM DRAIN PLAN
HILLANDALE
SWEETBRIAR PARKWAY

DRAWING NO. 2 OF 2 — 641153 — Y

CE487-254-2

SD FILE NO. 255