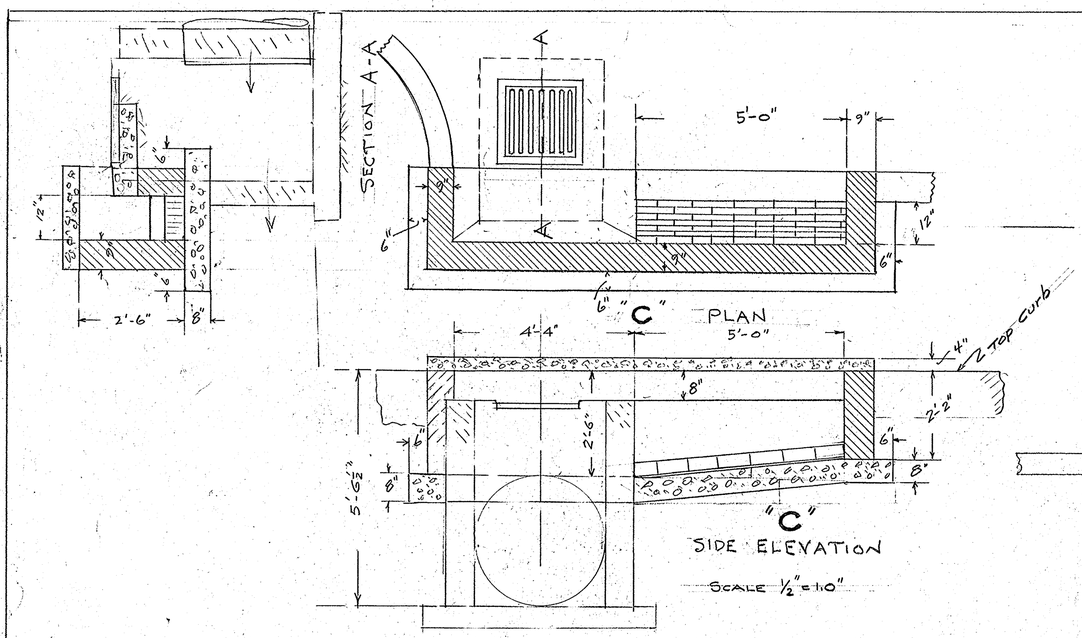

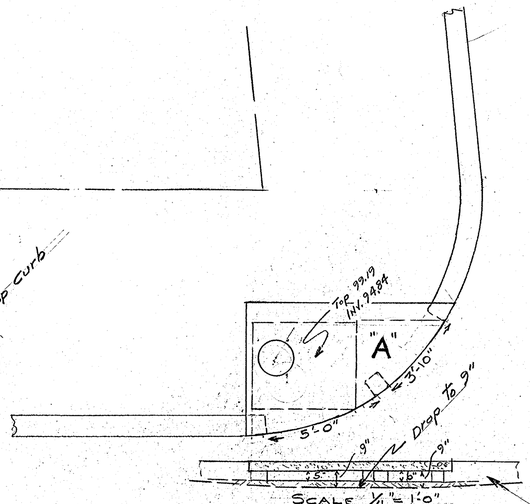

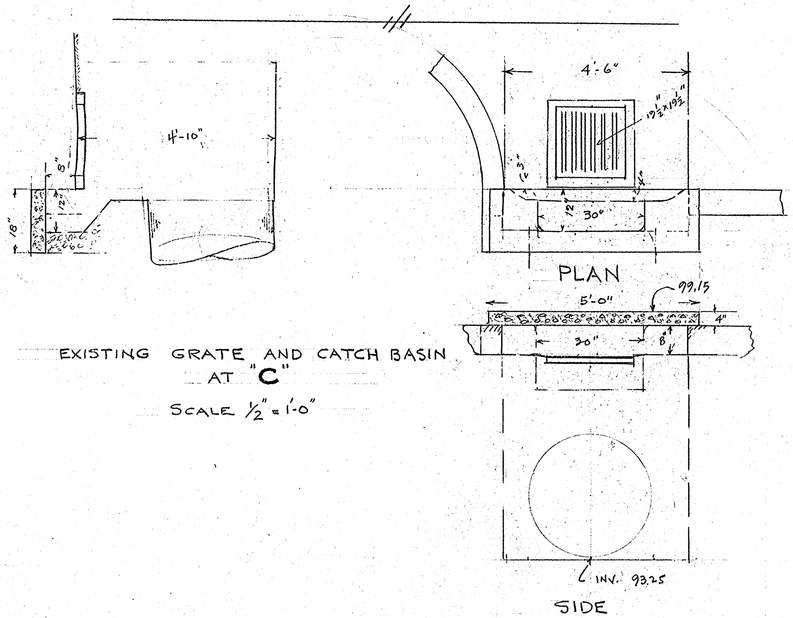

EXISTING GRATE AND CATCH BASIN AT "C"

SCALE ½"=1'-0"

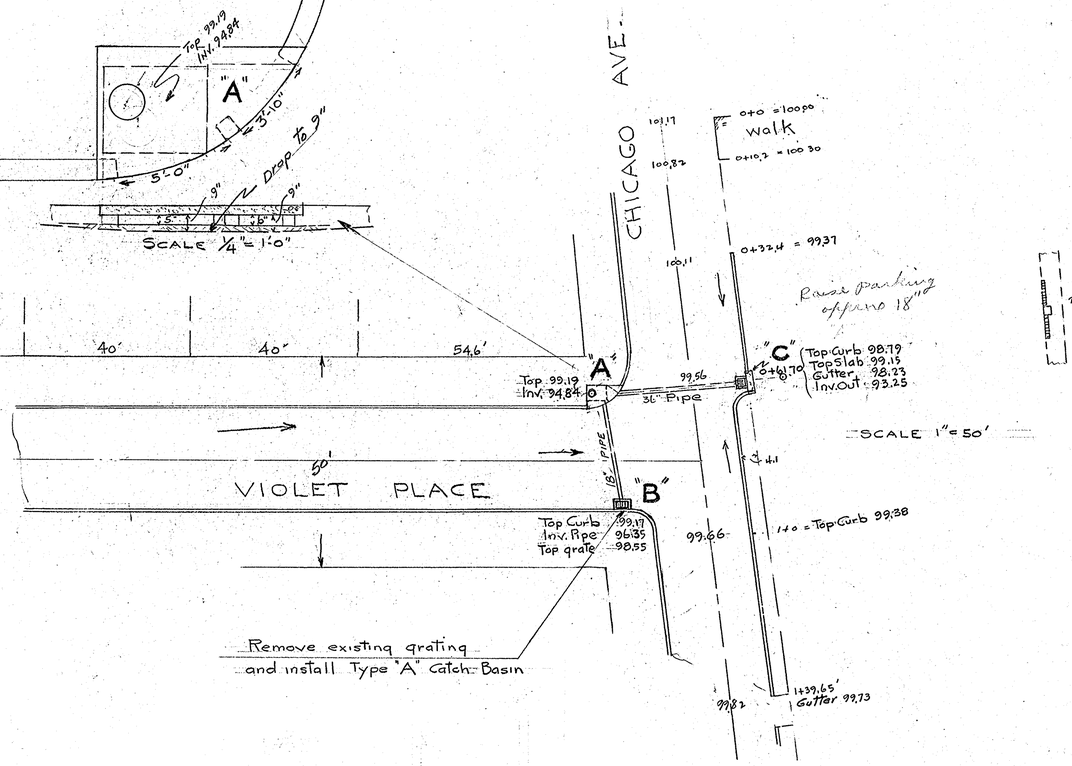

DRAINAGE PLAN
VIOLET PL. and CHICAGO AVE.

OFFICE OF THE COUNTY ENGINEER

13-445

CE487-464-1

SD FILE NO. 469

SLIGO AVENUE

FEUTOL

STREET

WOODBURY DRIVE

PHILADELPHIA AVENUE

BURLINGTON AVENUE

CHICAGO AVENUE

VIOLET PLACE

PIPE ALIGNMENT DETAIL
SCALE: 1/4" = 1'

M-1

M-2

M-3

M-4

M-5

M-6

PIPE ALIGNMENT DETAIL
SCALE: 1/4" = 1'

PIPE CURVE DATA
Δ = 22°-08'-55"
R = 166'
T = 43.16'
D = 34°-30'-56"
L = 64.45'

ADJUST EX C&G @ Σ 117 AS DIRECTED BY THE ENGINEER

REMOVE EX. GRATE INLET & 42" EX 36" G.I.P.

NOTE: BRICK SHUT 36" OPENING IN EX I-16

EX. 4'x6' CONC BOX CULVERT

REMOVE EX. REINFORCED CONC. BOX CULVERT

S.D. #D23-60023 Y

FEB. 17 · 1960

WASHINGTON SUBURBAN SANITARY COMMISSION
APPROVED
SUBJECT TO ALL NOTES AND CONDITIONS OF WATER AND SEWER PLAN APPROVAL AND TO THE CONDITIONS OF THE PERMIT TO BE ISSUED BY THE COMMISSION. APPROVAL OF THIS PLAN DOES NOT INCLUDE APPROVAL OF ANY CONSTRUCTION IN DRIVES, WALKS, CURBS IN ADVANCE OF BUILDING CONSTRUCTION.

NUMBER	REVISION	DATE

DES. W.S.S.C.	MONTGOMERY COUNTY MARYLAND
CHK.	DEPARTMENT OF PUBLIC WORKS
DR. W.E.G.	ROCKVILLE, MD.
CODE REQ.	STORM DRAIN PLAN
STORM DRAINS	FEUTON ST. OUTFALL
RIGHT OF WAY	SCALE 1" = 30' · MAY, 1959
UTILITIES	APPROVED:
CONTRACT	CHIEF, HIGHWAY ENG. DIV. · DIRECTOR, DEPT. OF PUB. WKS.
	PROJ. 58-1070A · FILE · DWG. 1 of

SD FILE NO. 469

CE487-464-2

S.D. # D23-60023 Y

WASHINGTON SUBURBAN SANITARY COMMISSION
FEB. 17, 1960
FOR ... ONLY
SUBJECT TO PROPER INSTALLATION OF WATER & SEWER EQUIPMENT FOR MOVING ANY W.S.S.C. STRUCTURE ... THE SIZE ... OF STRUCTURES SHOWN ON THIS PLAN ... APPROVED AS TO DESIGN AS A PART OF THE ... DRAINAGE SYSTEM ... THIS CONSTRUCTION ... RESPONSIBILITY WHATSOEVER FOR ANY DAMAGE ... THIS MAY BE CAUSE ... TO ADJACENT PROPERTY OWNERS, OR TO OTHERS ... BY REASON OF THE INSTALLATION ... DRAINAGE STRUCTURES SHOWN ... ENGINEER
THE W.S.S.C. CONSTRUCTION DIVISION SHALL BE NOTIFIED THREE DAYS IN ADVANCE OF BEGINNING CONSTRUCTION.

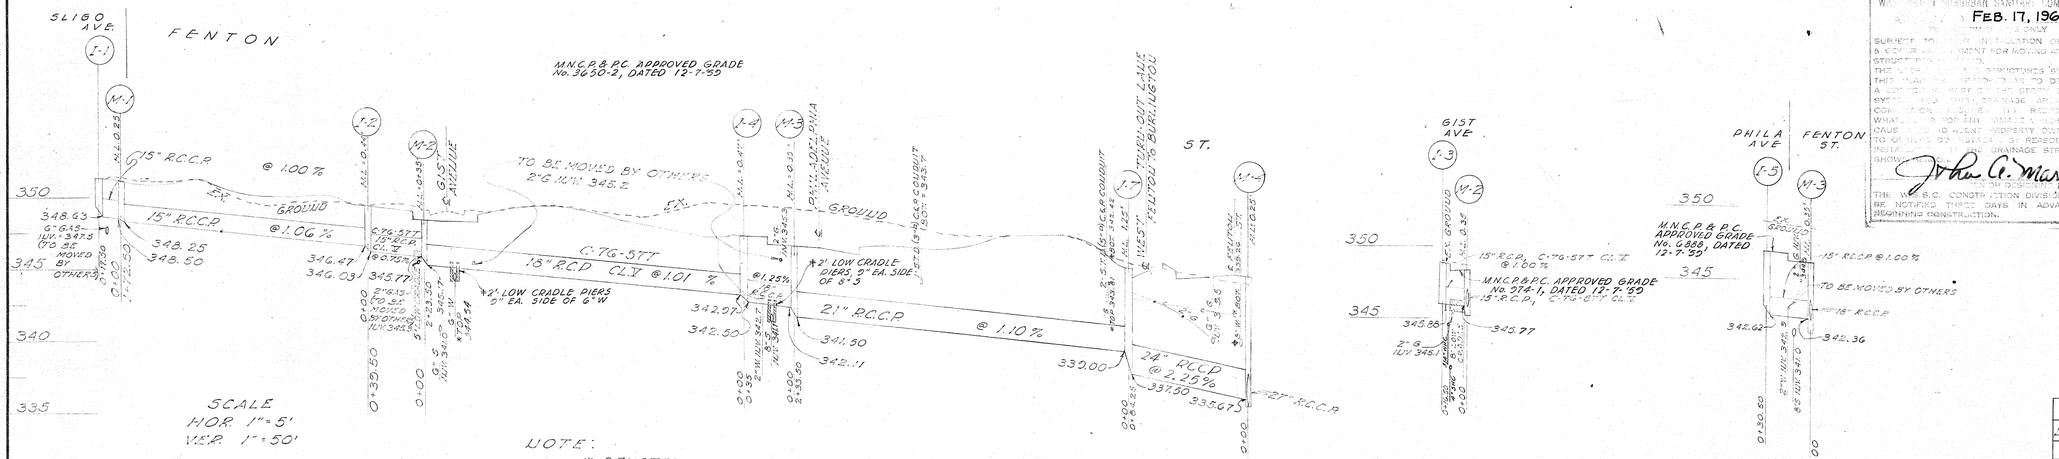

NOTE:

* DENOTES ACTUAL FIELD ELEVATIONS OBTAINED BY TEST PITS.

⊕ BEFORE CONSTRUCTION CONTACT MR. LEE, MAINTENANCE ENGINEER, AP. 7-7700

†CRADLE PIERS TO EXTEND TO BOTTOM OF UTILITY PIPE.

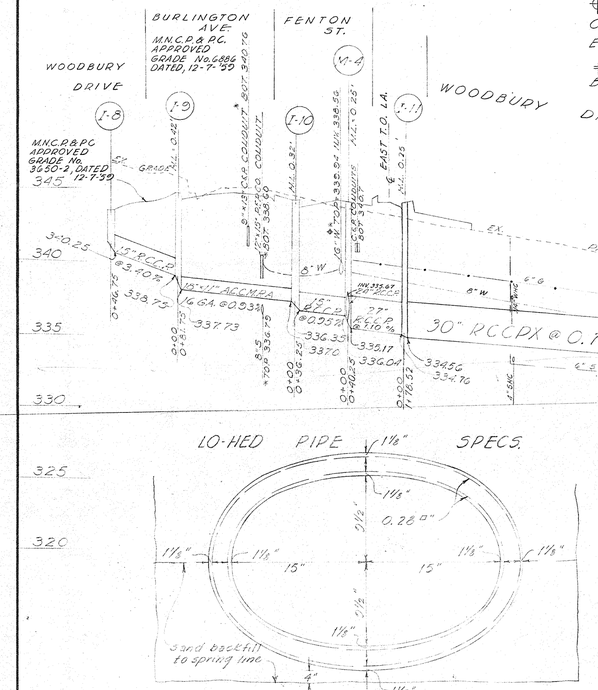
BURLINGTON AVE.
M.N.C.P. & P.C. APPROVED GRADE No. 6886 DATED, 12-7-59
FENTON ST.
WOODBURY DRIVE
I-8
I-9
I-10
M-4
I-11
EAST T.O. LA.
WOODBURY DRIVE
VIOLET
M-5
MN.C.P.&P.C. APPROVED GRADE No. 3630-2 DATED 12-7-59
345
340
335
330
325
320
EX. PAVING
6" W
6" G
6" W
6" G
8'-1.25 CMP CULVERT EXT. 340.76
8'-1.25 CMP CULVERT EXT. 340.76
M.H. 0.32
M.H. 0.25
INV. 335.64
INV. 335.64
M.H. 0.23
INV. 335.69
INV. 335.69
EX. 18" R.C.C.P.
EX. 27" R.C.C.P.
15" R.C.C.P.
@ 0.40%
18"x11" ACCMP
@ 0.80%
15" R.C.P.
@ 0.95%
27" R.C.P.
@ 0.50%
338.40
338.73
337.73
336.35
336.70
335.17
335.04
334.56
334.76
333.24
332.37
30" R.C.C.P.X. @ 0.75%
30"x19" LO-HED RCP INV. 332.90
@ 4.00%
33" R.C.C.P.
@ 3.62 %
@ 1.20 %
18" RCCP INV. 326.10
324.25
323.20
40' V.C.
4'-15" R.C.C.P. STUB, BRICKED SHUT
CUT OFF EX. 36" G.I.P. @ FACE OF REAR INLET WALL
33" R.C.C.P.X.
10"
3'-8"
5"
EX. 4'x3' CONC. BOX CULVERT
20°03'25"
4'-4" R.C.C.P. BRICKED SHUT
EX. CONC. JUNCTION BOX
5'0"
I-17
