to the best of their skill and Judgment. Sworn before
Joseph Schildknecht

Plat and Certificate of the Lands of Michael Marker deed

Plat of the Lands of Michael Marker Deceased

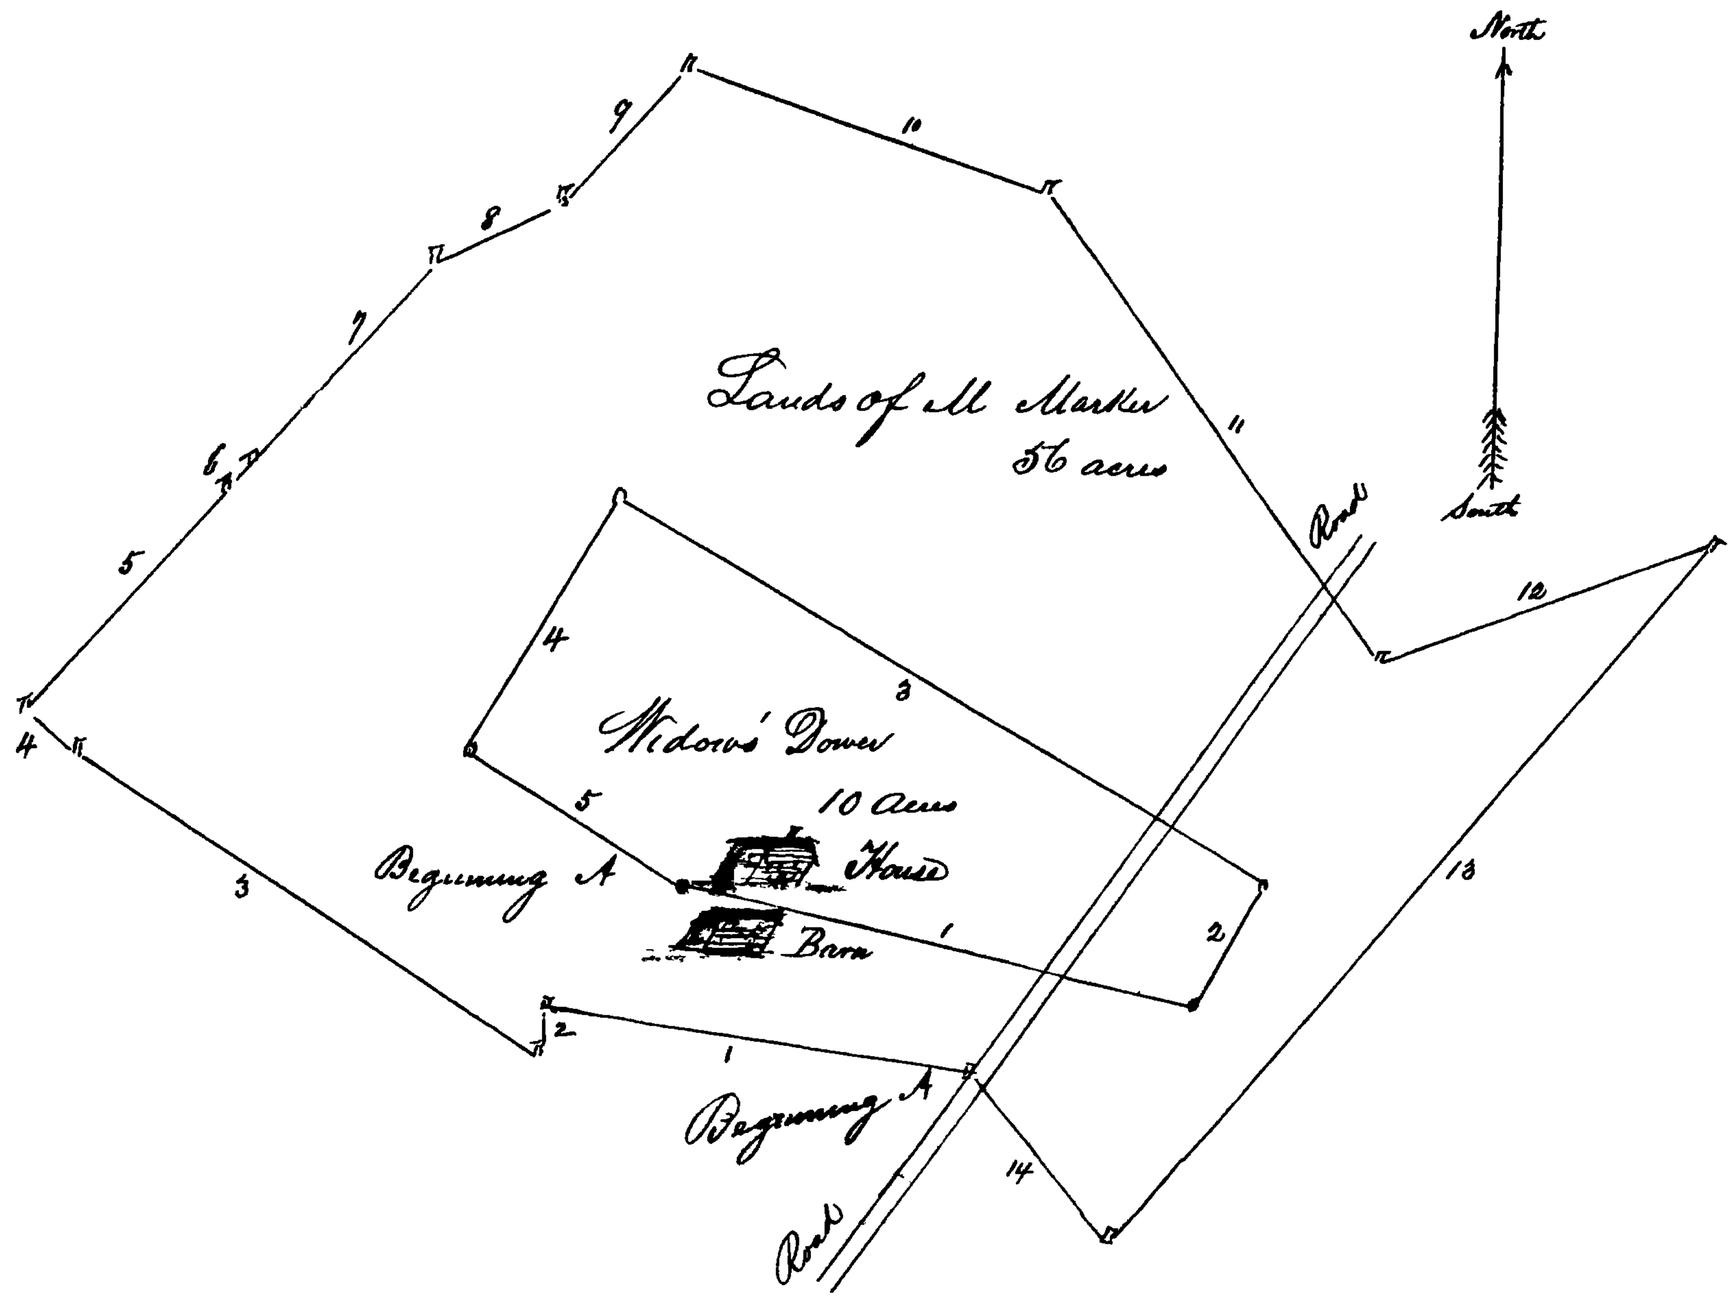

Courses of the whole Tract	
1	N 83° W 41 ps
2	S 3° W 4¼.
3	N 60° W 55.
4	N 50° W 5 8/10.
5	N 42° E 27 8/10.
6	N 42° E 2 2/10.
7	N. 42° E 30.
8	N 66° E 14.
9	N 45 E 18.
10	S 71½ E 37¾.
11	S 35° E 57.
12	N 69½° E 35.
13	S 43° W 90.
14	N 39° W 21½

Containing 56 acres More or less.

Courses & Distances & Description of the Lands of Michael Marker deceased, Beginning for the outlines embracing the whole of the lands of said deceased by one set of outlines into one tract, being composed of different original tracts, viz. of Part of a Tract called "Miller's Delight" and Part of a Tract called The Resurvey on Miller's Delight, and likely parts of other Tracts, at a White Oak sumpt the same being the beginning of the 10th. line of the 49 acre Deed of said Michael Marker Deceased, and running thence with said 10th line allowing for variation and correcting errors, North 83° West 41 ps to the end of the 6th line of the sex and a fourth acre deed of said deceased, and thence with the outlines of said 6¼ acre Deed reversed from courses and distances, South 3° West 4¼ ps, North 60° West 55 ps allowing for variation and correcting errors to make former always agree, North 50° West 5 8/10 ps to a stone, North North 42° E. 27 8/10 perches to the beginning of the first line of the 49 acres Deed of the said deceased, then with the outlines of said Deed nine courses and distances viz: North 42° East 2 2/10 ps North 42° East 30 ps to a stone, North 66° East 14 ps to a stone, North 45° East 18 ps North 71½° East 37¾ ps to a stone, South 35° E 57 ps to a stone, planted on the green line of the tract called Miller's Delight", then reversing said line, North 69½ East 35 ps to the end of the last line of said land called Miller's Delight", still with it reversed South 43° West 90 ps to the beginning of Valentine Linganfelter's Deed to Henry Ambrose for part of a tract of