No 1802 Equity

THE

POINT of ROCKS

Located, and carefully laid out into Lots &c

for

Chas Johnson Esq

August 23rd 1835

By H G O'Neale S.L.C.

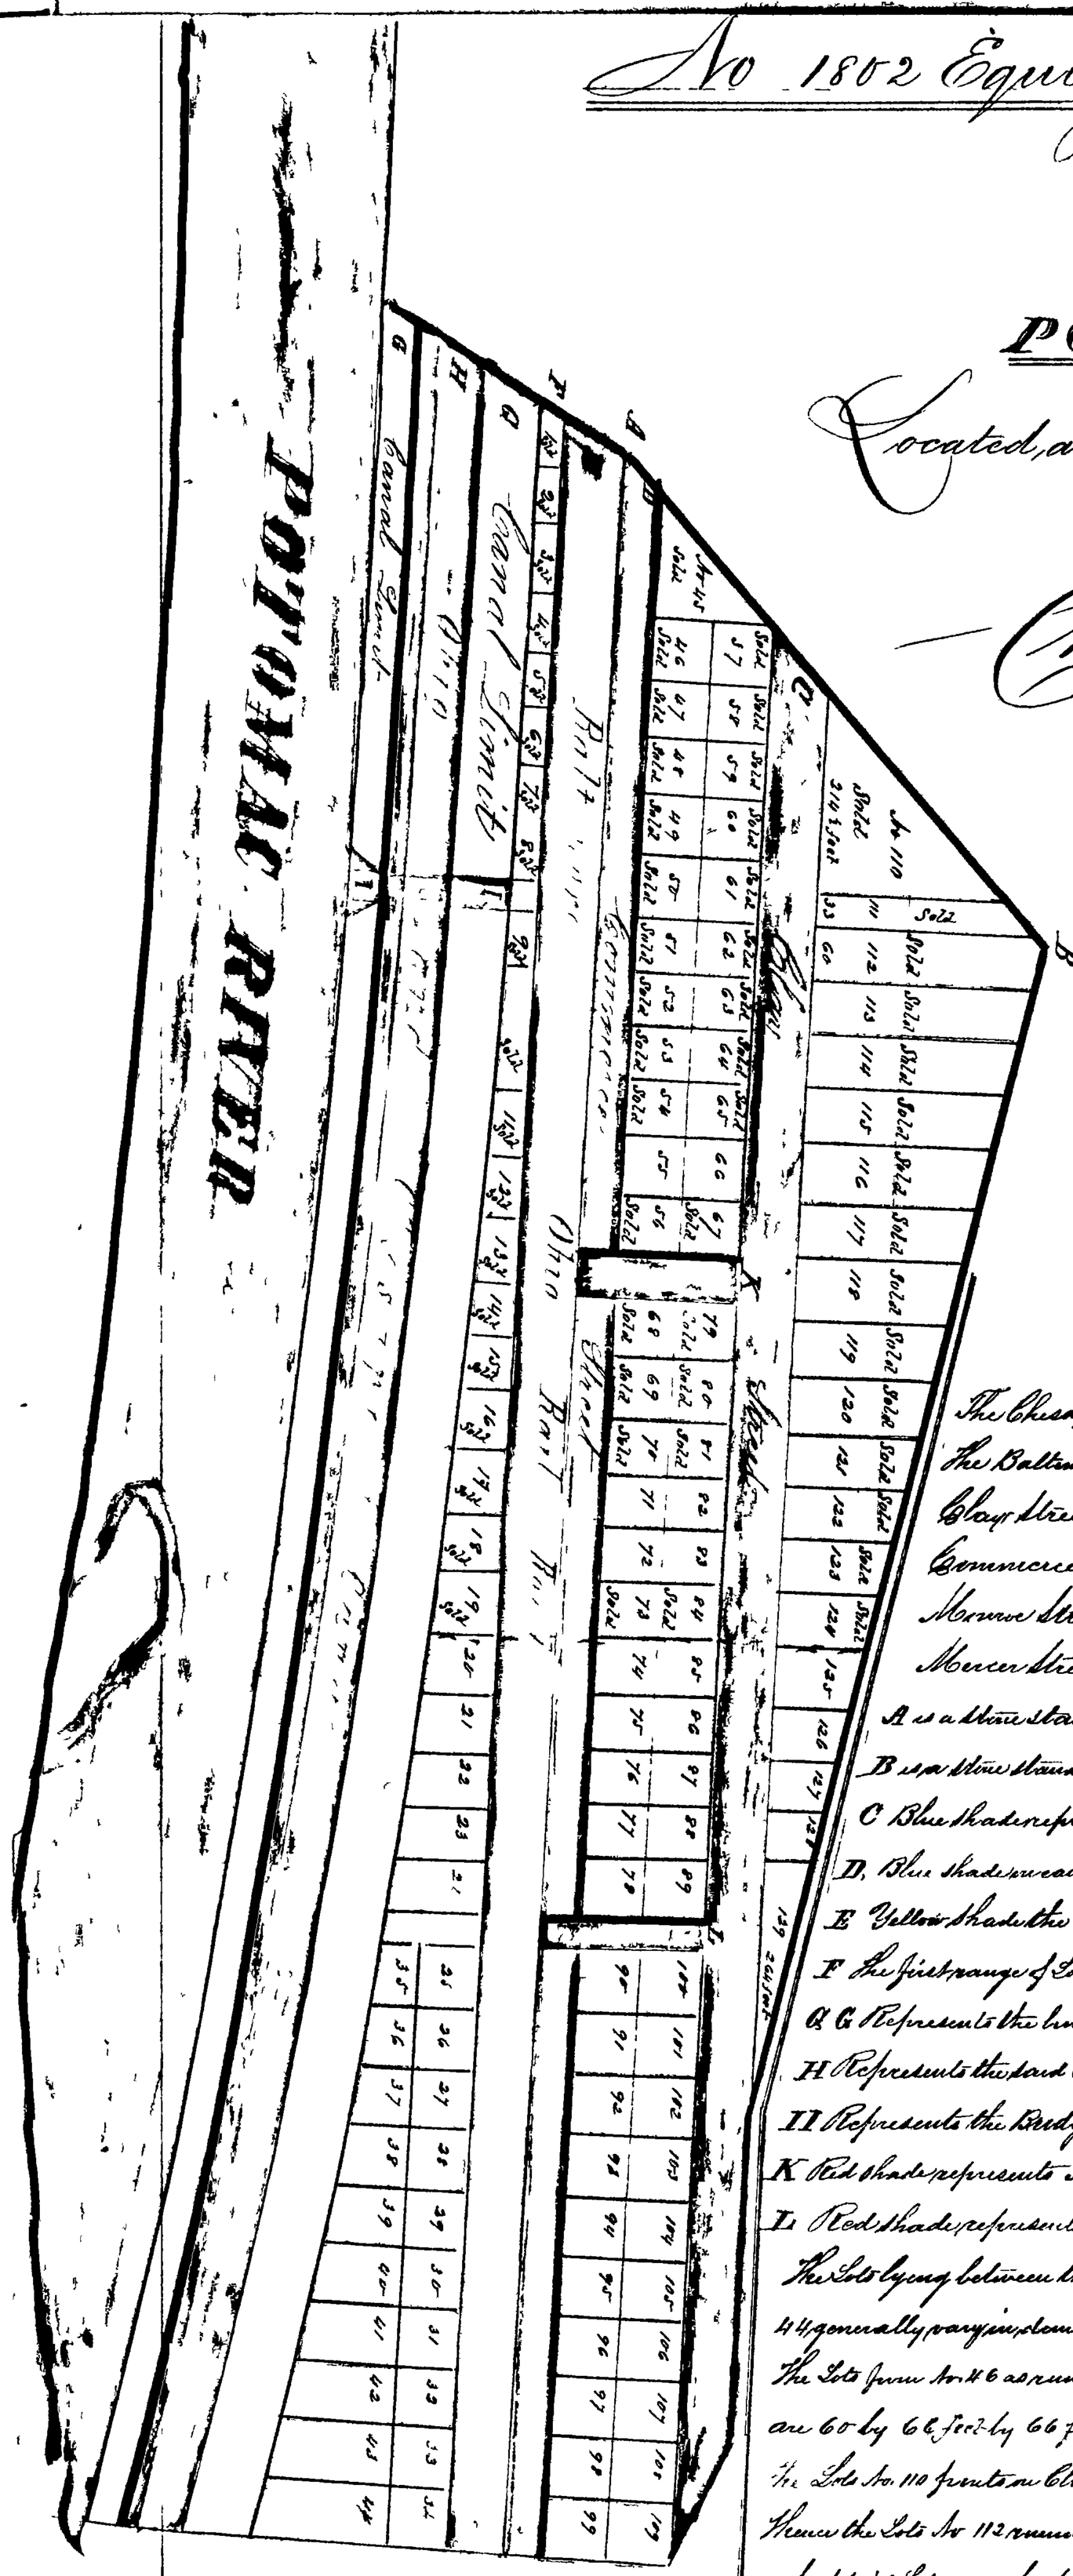

Explanation

The Chesapeake & Ohio Canal green shade 60 ft. & Limit 60 ft

The Baltimore & Ohio Rail Road Yellow do 66 ft wide

Clay Street bears S 84¾ E, and is 60 " do

Commerce Street bears S 84¾ E and is 33 " do

Monroe Street bears S 4½ W and is 49½ do

Mercer Street bears S 4½ W and is 33 do

A is a Stone standing at the end of the 11th line of "The Stone Bank Farm"

B is a Stone standing at the end of the 12th line of "The Stone Bank Farm"

C Blue shade represents Clay Street and is alone 60 ft wide

D, Blue shade on each side represents Commerce Street is 33 ft do

E Yellow shade the Baltimore & Ohio Rail Road 66 " do

F The first range of Lots assem running from No 1 to No 44

G G Represents the limits of the Chesapeake & Ohio Canal 60 ft wide

H Represents the said Chesapeake & Ohio Canal and is 60 " do

I I Represents the Bridge as running across the Canal 33 do

K Red shade represents Monroe Street and is ---- 49½ do

L Red shade represents Mercer Street and is ---- 33 do

The Lots lying between the Rail Road & Canal from No 1 to 24 thence on to 44 generally varying, dimensions thence No 25 to 34 are 66 by 66 feet

The Lots from No 46 as running to 109 the same fronting on Commerce & Clay Streets are 60 by 66 feet by 66 feet deep

The Lots No 110 fronts on Clay Street 214½ ft & No 111 fronts on same 33 ft

Thence the Lots No 112 running on to Lot No 129 fronts on Clay Street 60 feet, and each of said Lots runs back to Colo Dan.l Murallo's Land; and Lot No 129 fronts on said Street 264 ft bound by Ditto do do