No. 4801 Equity

Exhibit to Report of Sales

Plat of Town Lots
Part of the Real Estate of
the late Wm. H. Ramsburg dec'd

Drawn by
John S. Ramsburg

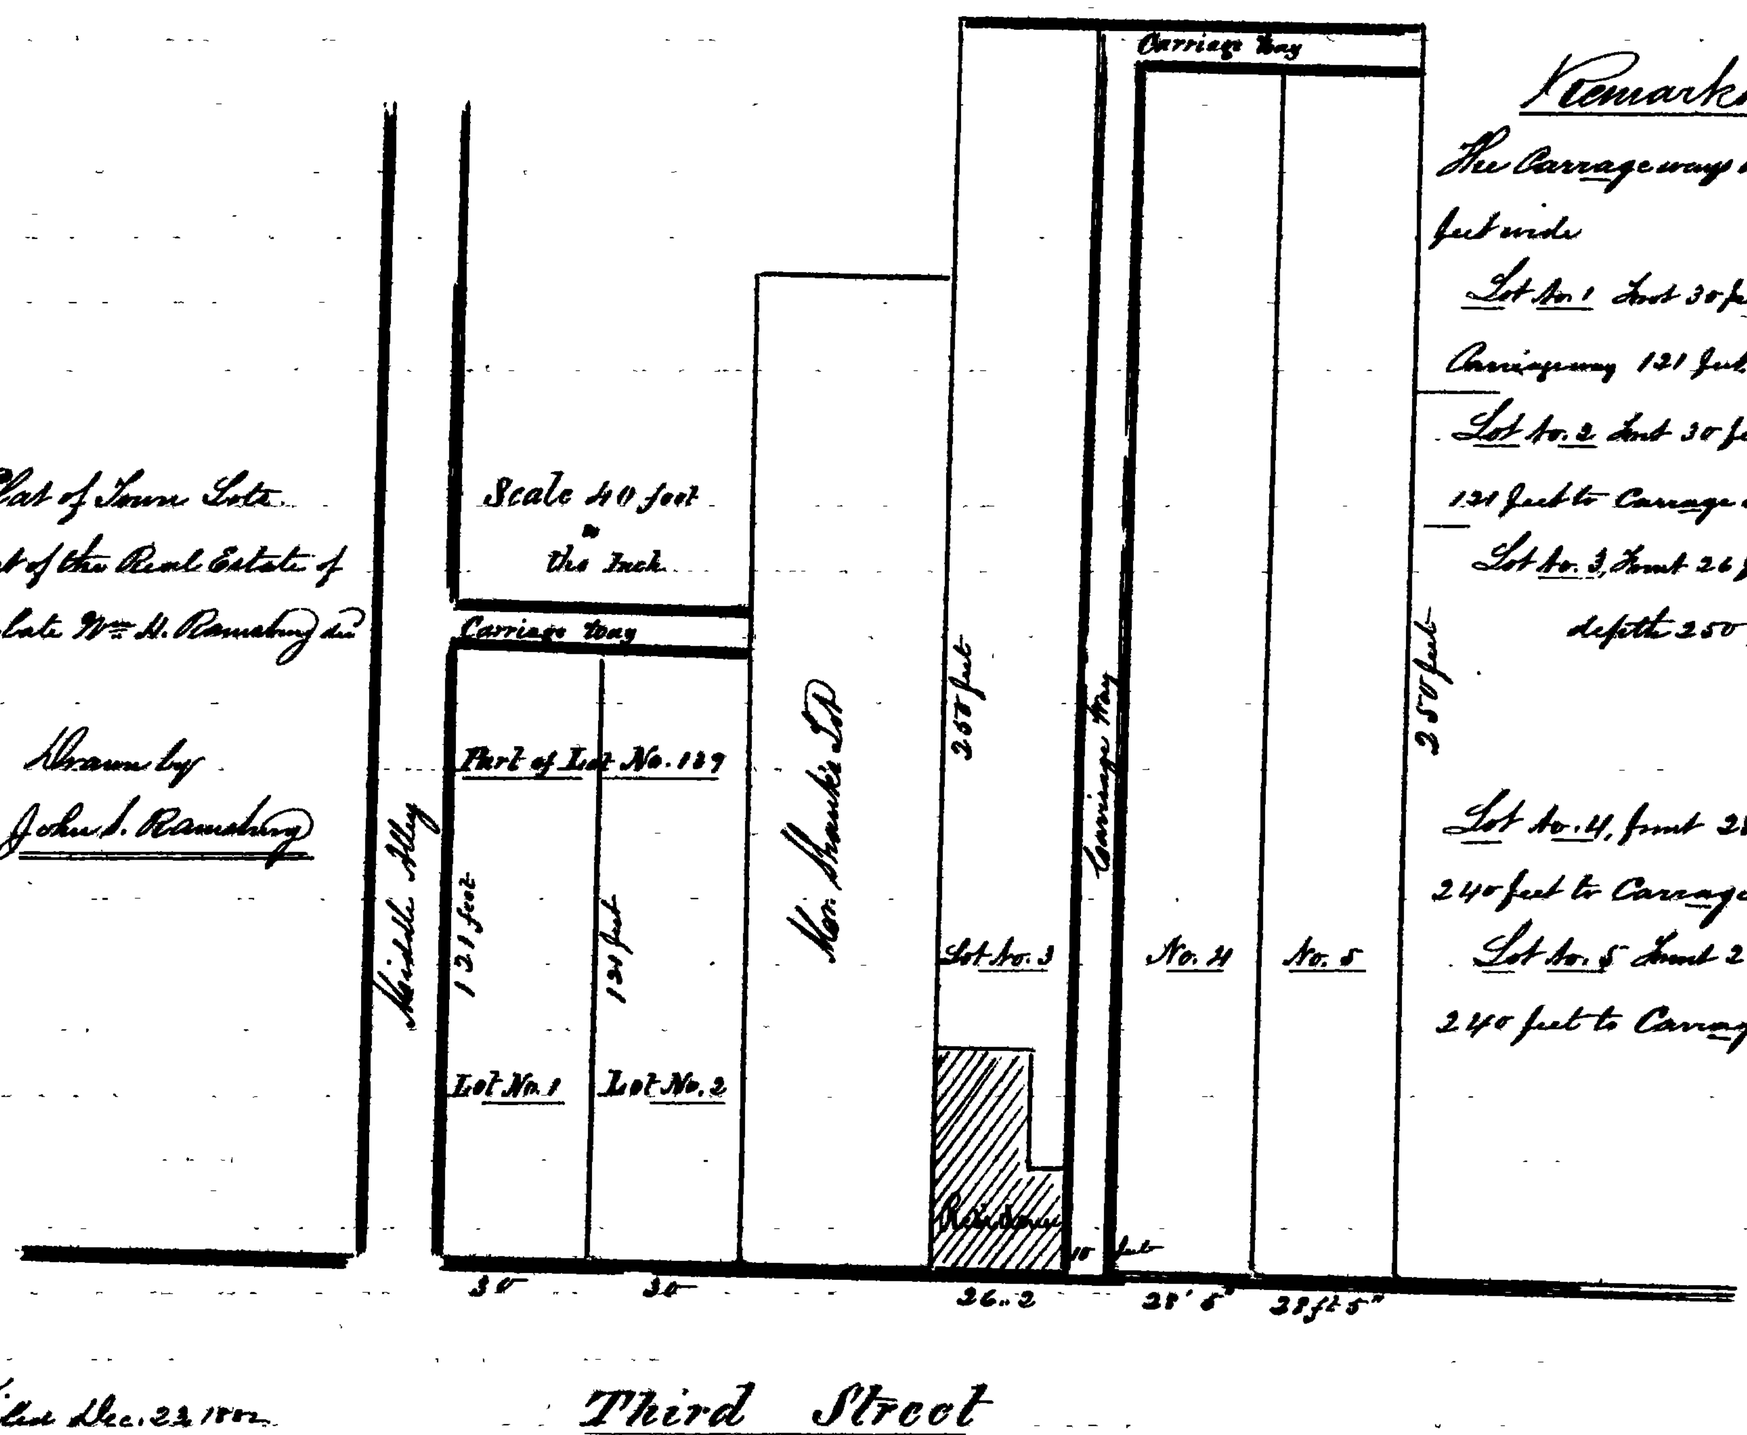

Remarks.

The Carriage ways are to be 10 feet wide

Lot No. 1 front 30 feet depth to Carriageway 121 feet

Lot No. 2 front 30 feet depth 121 feet to Carriageway

Lot No. 3, front 26 feet 2 in depth 250 feet,

Lot No. 4, front 28' 5" depth 240 feet to Carriageway

Lot No. 5 front 28' 5" depth 240 feet to Carriageway

Filed Dec. 23 1882

Order Nisi on Report of Sales.

Frederick Heinlein
vs
Cyrus S. Fout and Martha E. Fout, his wife, Theodore N. Rupley and Fanny Rupley, his wife et al

No. 4801 Equity
In the Circuit Court for Frederick County, sitting in Equity.
December Term 1882.

Ordered this 23d day of December, 1882, that on the 24th day of January, 1883, the Court will proceed to act upon the Report of Sales this day filed by Charles W. Ross and Fred'k J. Nelson, Trustees in the above cause, unless cause to the contrary is shown before said day; provided a copy of this order be inserted in some Newspaper published in Frederick County, for three successive weeks prior to said day.

The Report states the amount of Sales at $3700.00

Adolphus Seabrake Jr., Clerk of the Circuit Court for Frederick County.

Filed Dec. 23, 1882 (Times)

Frederick Heinlein
vs
Cyrus S. Fout and Martha E. Fout his wife and others

No. 4801 Equity
In the Circuit Court for Frederick County in Equity.

Ordered by the Court this 26th day of January 1883,