No. 4, 5-835, Equity.

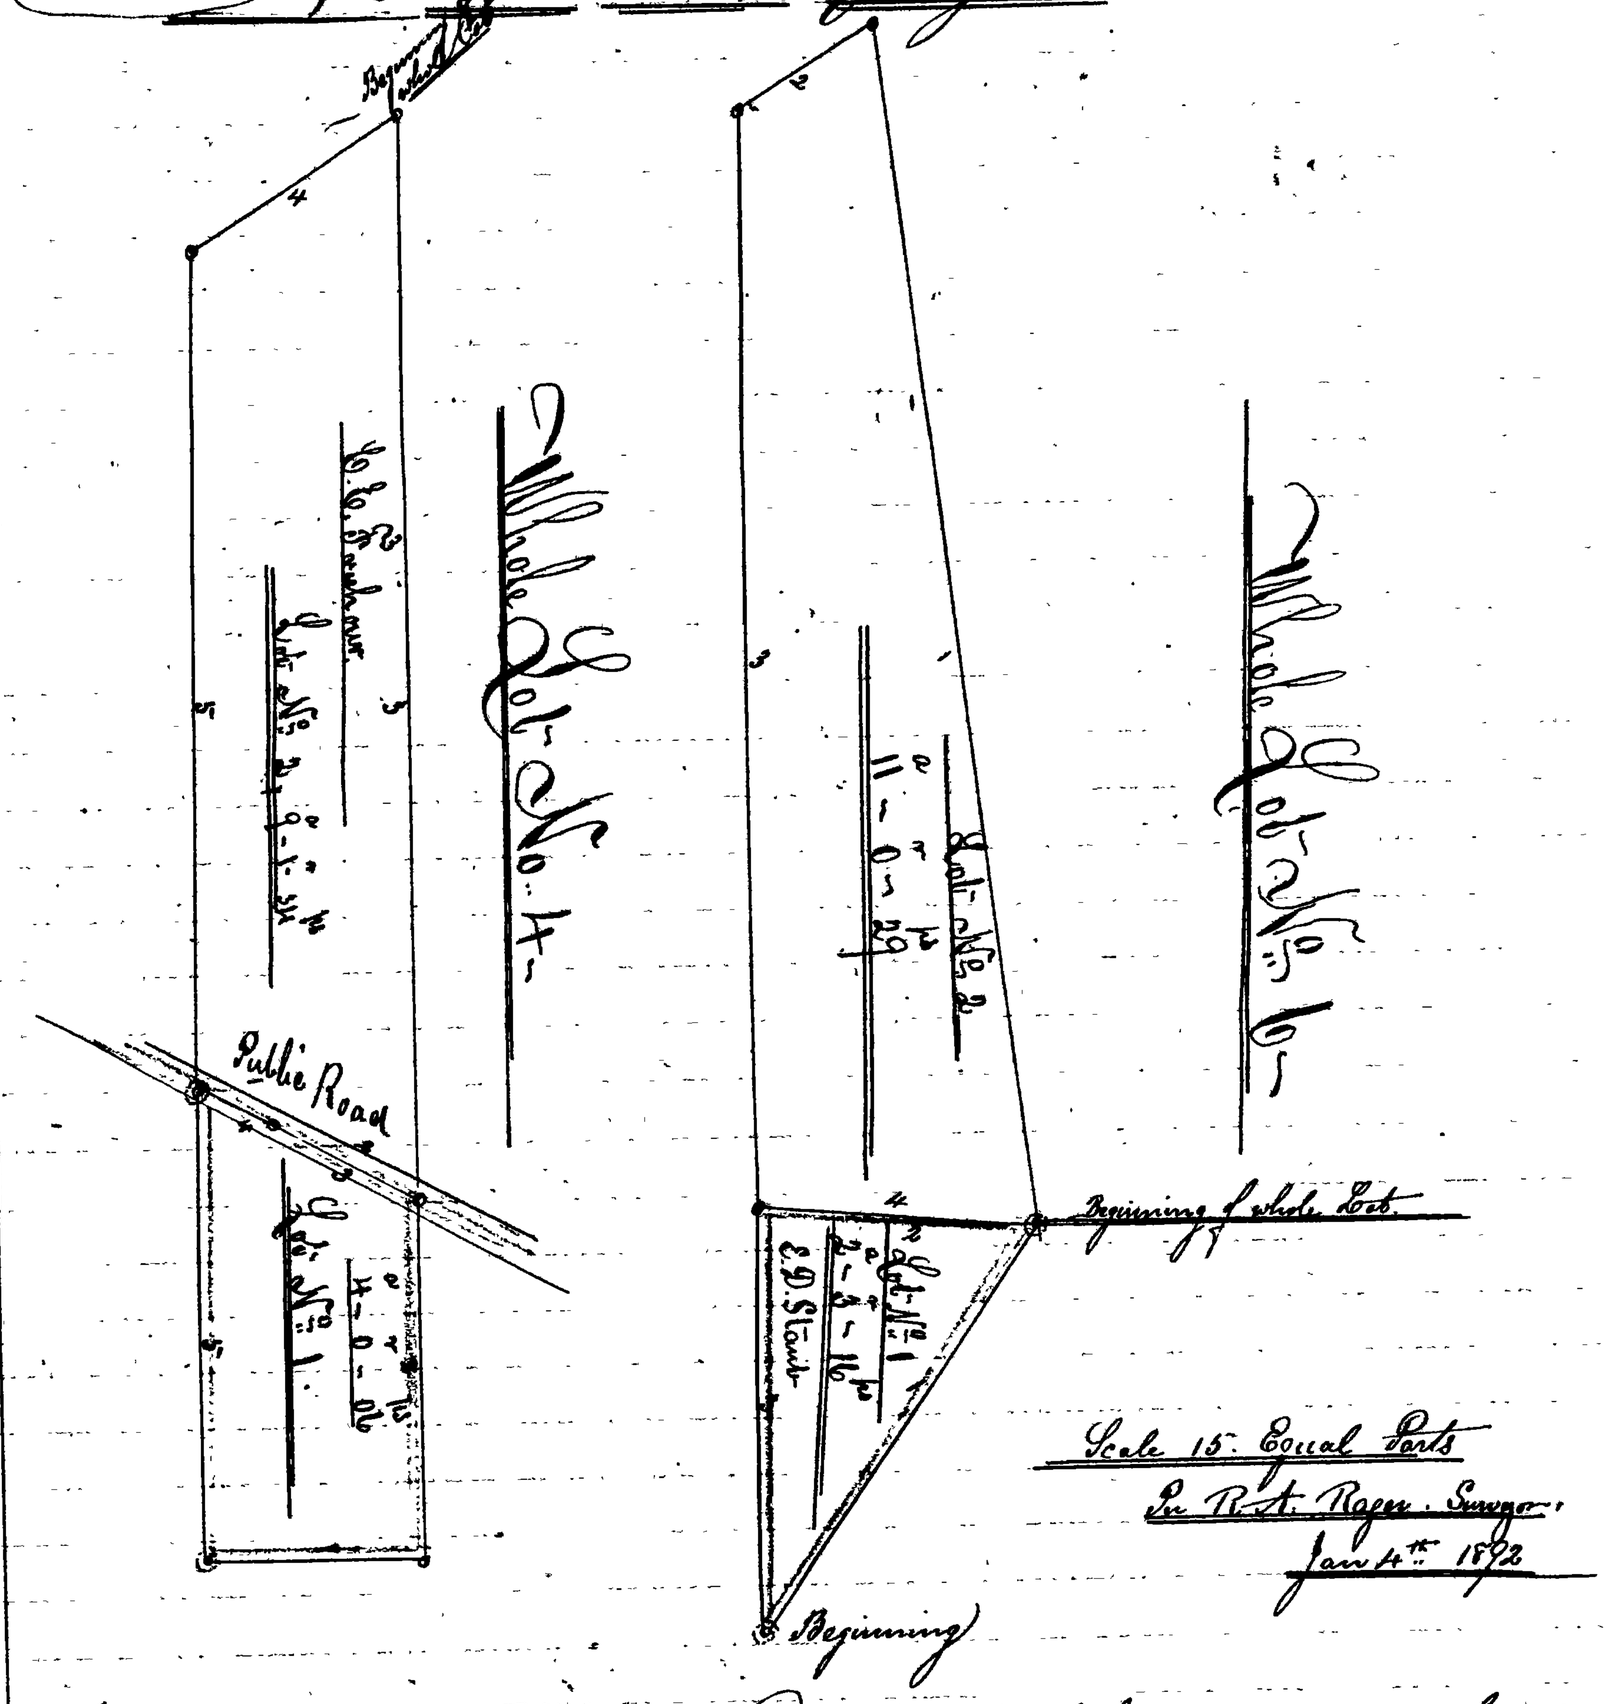

The following is a Plat and Description of the subdivision of two mountain lots of which Michael Zimmerman late of Frederick County, deceased, died seized and possessed, it being the same property which was conveyed to the said Michael Zimmerman by Henry C. Worman and wife by deed dated May 9th 1864 and recorded in Liber J.W.G.B. No. 3 folio 328, one of the Land records of Frederick County.

Beginning for subdivision No. 1 of the whole lot No. 4 at the end of the 2nd line of said whole lot No. 4 and running thence by and with the 3rd and 4th lines thereof, N 3¼ W 18½ ps to a stake S 84½ W 31 6/10 ps to the middle of a new public road, thence by and with the middle of said road two courses to wit, S 26 W 14 ps, S 27 W 6 75/100 ps to a stake at the end of 72 25/100 ps on the 2nd line of said whole lot No. 4, and with it N 85 E 40 35/100 ps to the place of beginning containing 4a 0r 06ps

Beginning for Subdivision No. 2 of whole lot No. 4, at a stake in the Public Road at the end of the 4th line of subdivision No. 1 of whole lot No 4 - and running thence by and with the lines