Plat.
Exhibit No 1.
to Report of Sale.

No. 7091 Equity.

Plat of Mountain Lots.

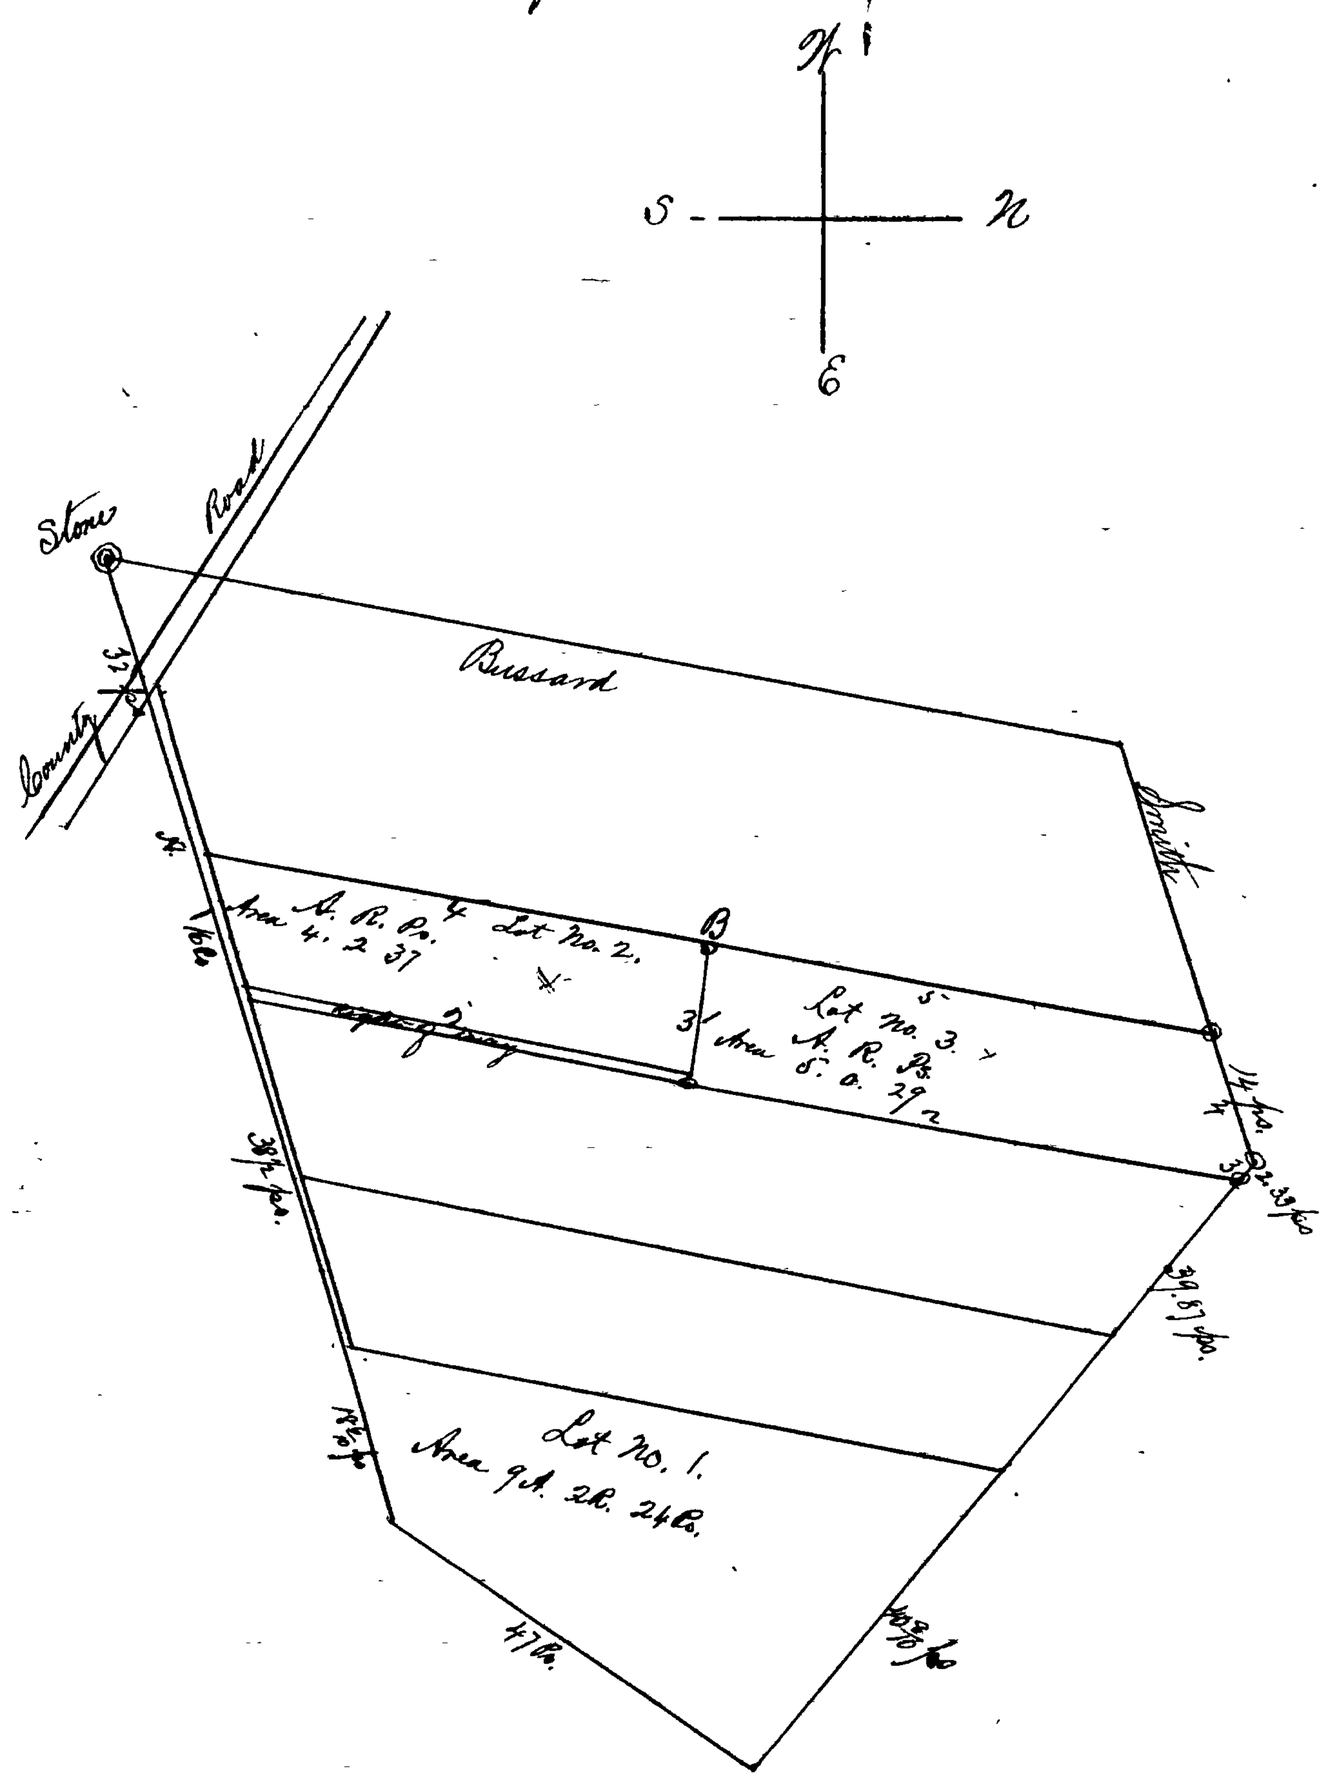

Courses & Distances
Lot No. 2.

Beginning at A. at end of 32 ps on 1st line of plat 1782 Equity correcting to agree with former location (1) N 7¼ E 16 ps. (2) N 16¼ E 49 28/100 ps thence by line now made. (3) N. 73¾ W. 4 37/100 ps. diversional line, (4) S. 16¼ W. 56 4/10 ps. to beginning containing 4 Acres. 2 Roods & 37 Sq. ps.

Lot No. 3,

Beginning at B at end of 3rd line of Lot No. 2, and running with said 3rd line or diversional line reversed (1) S 73¾ E 14 33/100 ps. (2) N. 16¼ E 59 24/100 ps to stake and pile of stones. (3) N 45 W. 2 33/100 ps. (4) S. 78 W 14 ps. (5) S 16¼ W 54 ps to beginning containing 5 Acres - 0 Roods - 29 ps, more or less.

Nov. 28th 1899 Par. O. B. Coblentz.

Scale of 20 Equal parts.

Order Mai

Printers Co

Ratificatio