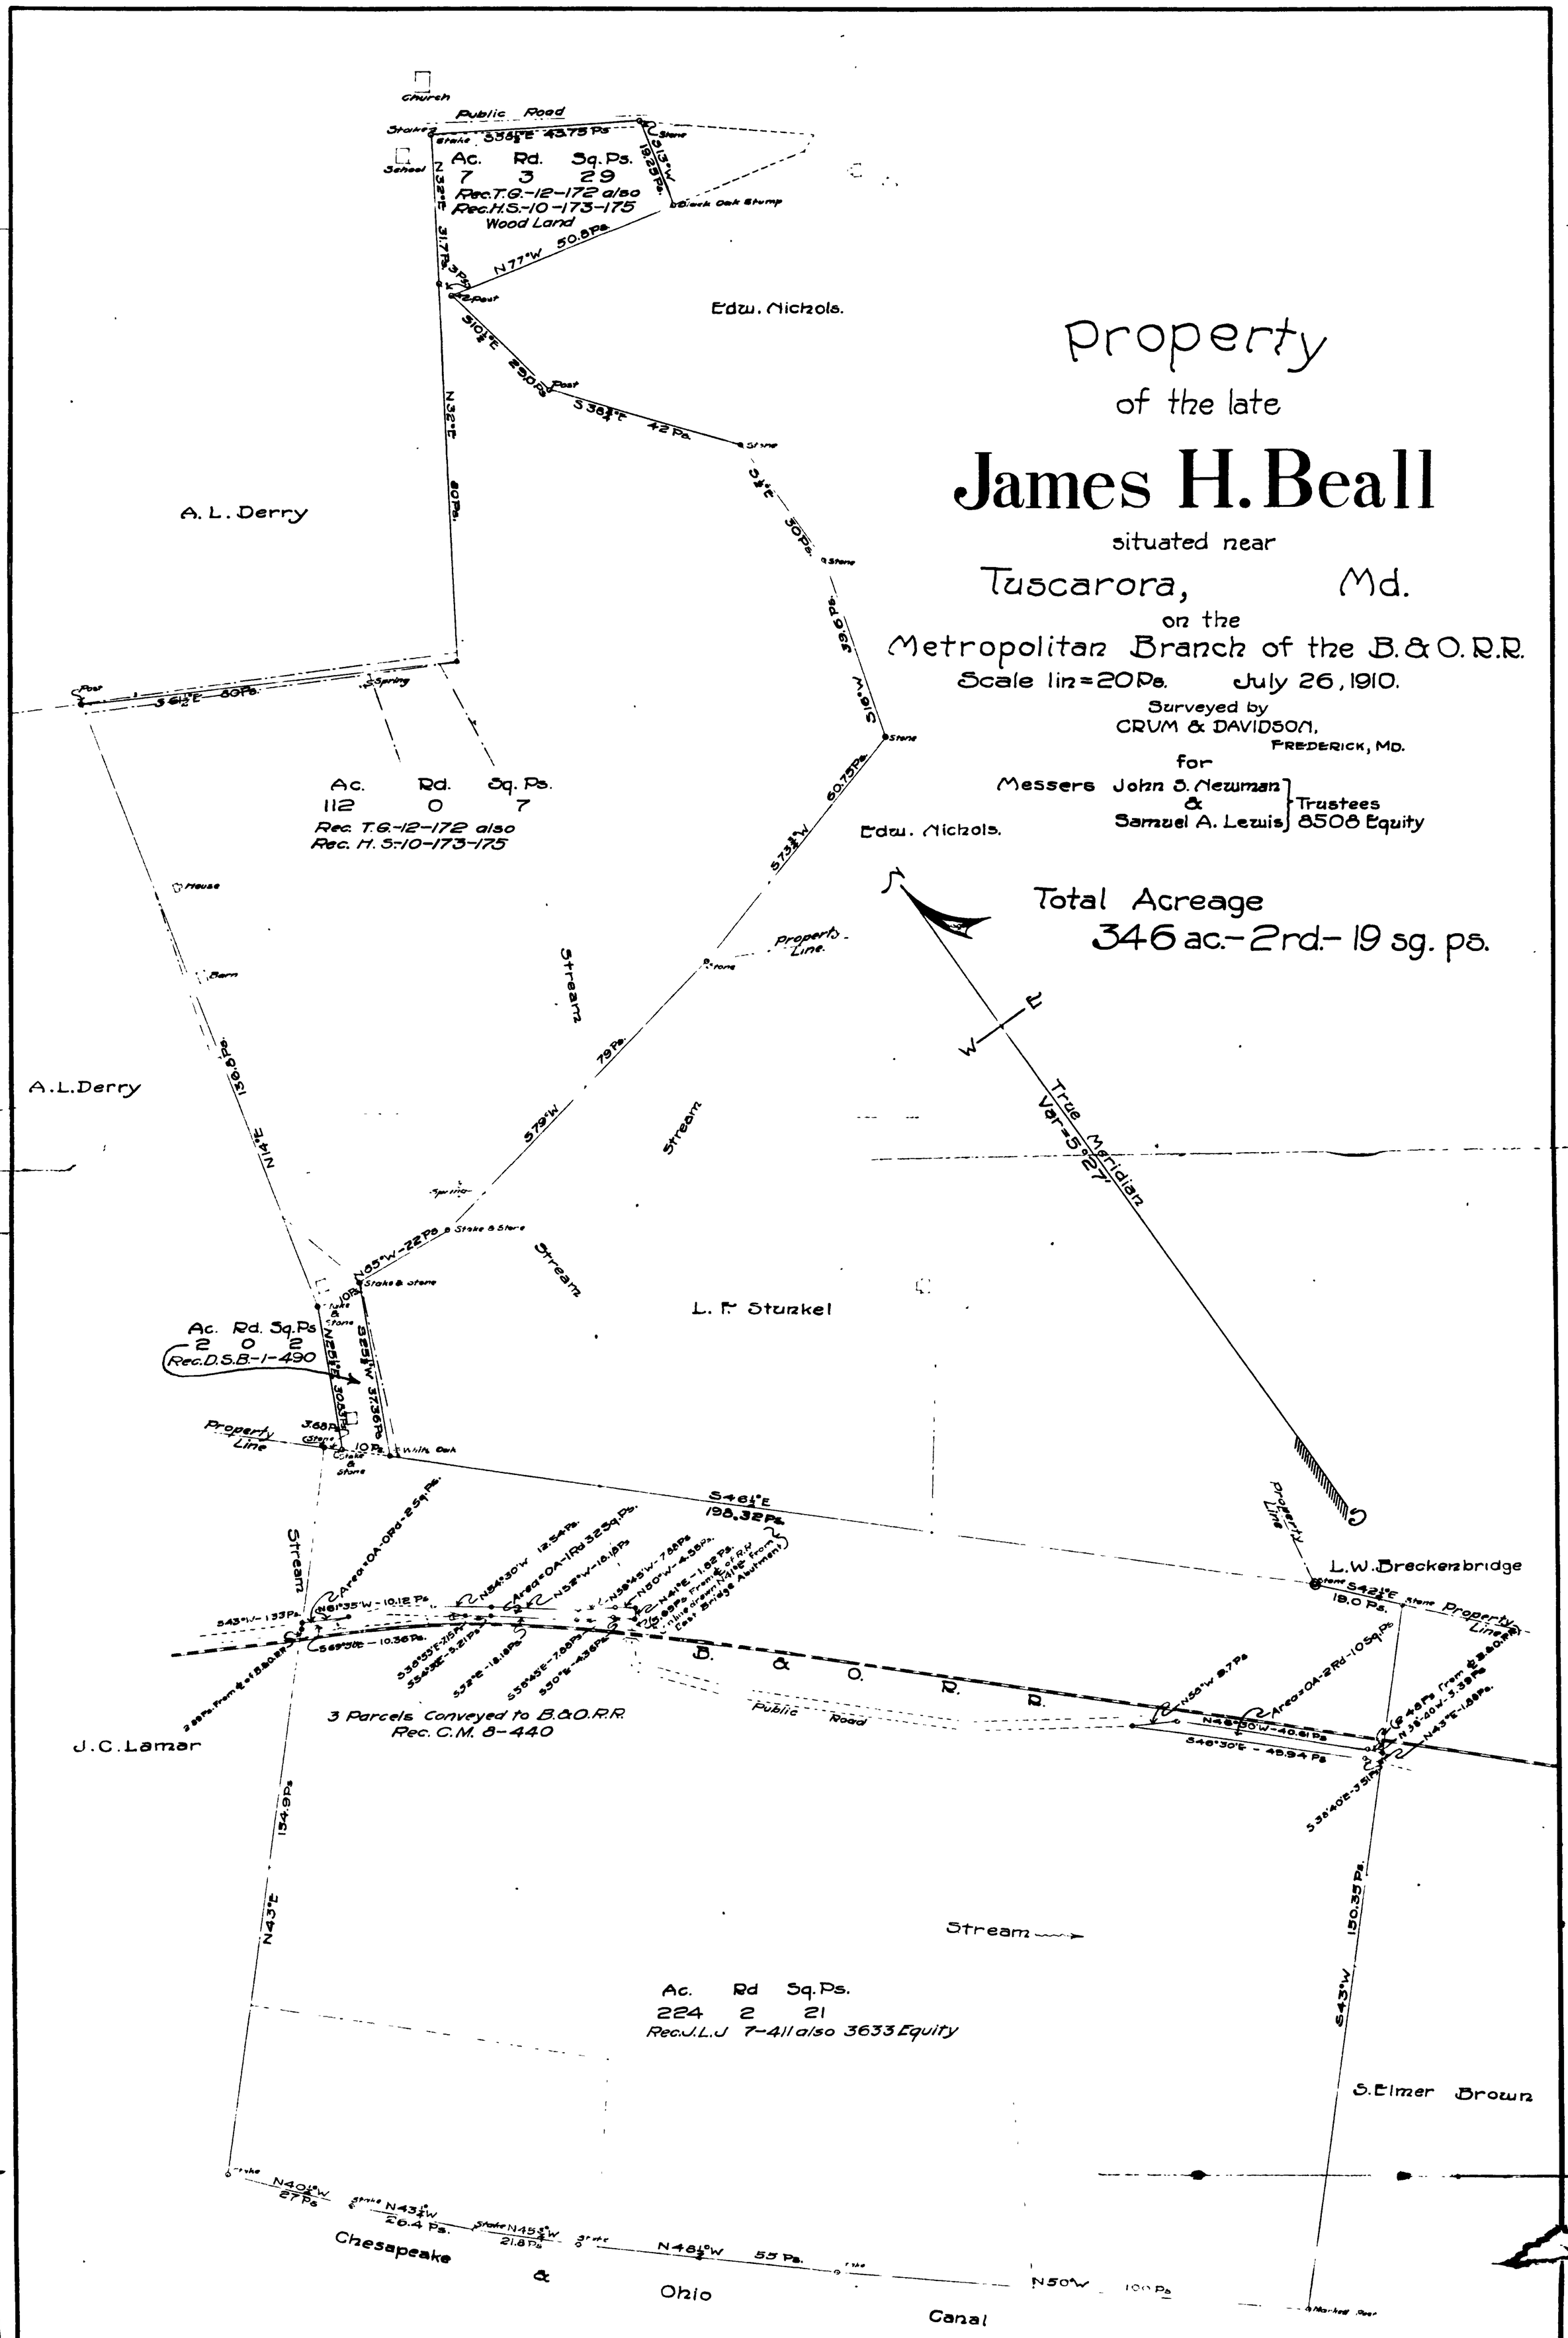
Property
of the late
James H. Beall
situated near
Tuscarora, Md.
on the
Metropolitan Branch of the B. & O. R.R.
Scale 1in=20Ps. July 26, 1910.
Surveyed by
CRUM & DAVIDSON,
FREDERICK, MD.
for
Messers John S. Newman & Samuel A. Lewis Trustees 8508 Equity
Total Acreage
346 ac.-2rd.-19 sq. ps.
Church
Public Road
School
Ac. Rd. Sq. Ps.
7 3 29
Rec.T.G.-12-172 also
Rec.H.S.-10-173-175
Wood Land
Edw. Nichols.
A. L. Derry
Ac. Rd. Sq. Ps.
112 0 7
Rec. T.G.-12-172 also
Rec. H. S.-10-173-175
Edw. Nichols.
A.L.Derry
Stream
Property Line
True Meridian
Var=5°27'
L. F. Stunkel
Ac. Rd. Sq. Ps
2 0 2
Rec.D.S.B.-1-490
Property Line
Stream
Property Line
L.W.Breckenbridge
B. & O. R. R.
Public Road
3 Parcels Conveyed to B.&O.R.R.
Rec. C.M. 8-440
J.C.Lamar
Stream
Ac. Rd Sq. Ps.
224 2 21
Rec.J.L.J 7-411 also 3633 Equity
S. Elmer Brown
Chesapeake & Ohio Canal